

CONTACT:

402 PASADENA AVENUE
WEBSTER GROVES, MISSOURI – 63119

OWNER & DESIGNER: AMY MCCOY
PHONE: 314-422-7430
EMAIL: AMY@MCCOYDESIGNSTUDIO.COM

DESIGN ASSISTANT: HANNAH GRADE
PHONE: 636-485-7047
EMAIL: HANNAH@MCCOYDESIGNSTUDIO.COM

GUEST BATH
FLOOR PLAN

PROJECT INFORMATION:

PROJECT NAME: HORSEMAN
PROJECT ADDRESS: 320 S GORE AVE
BUILDER: MDG RENOVATIONS
DATE: 8/4/26
DRAWN BY: HANNAH GRADE
CHECKED BY: AMY MCCOY
SCALE: 3/4" = 1'


THIS DRAWING IS FOR DESIGN INTENT
ONLY – NOT FOR CONSTRUCTION

NOTES:

DELETE & ENTER NOTES HERE

CEILING HEIGHT 7'-11"

* KEEPING EXISTING PLUMBING FIXTURES *

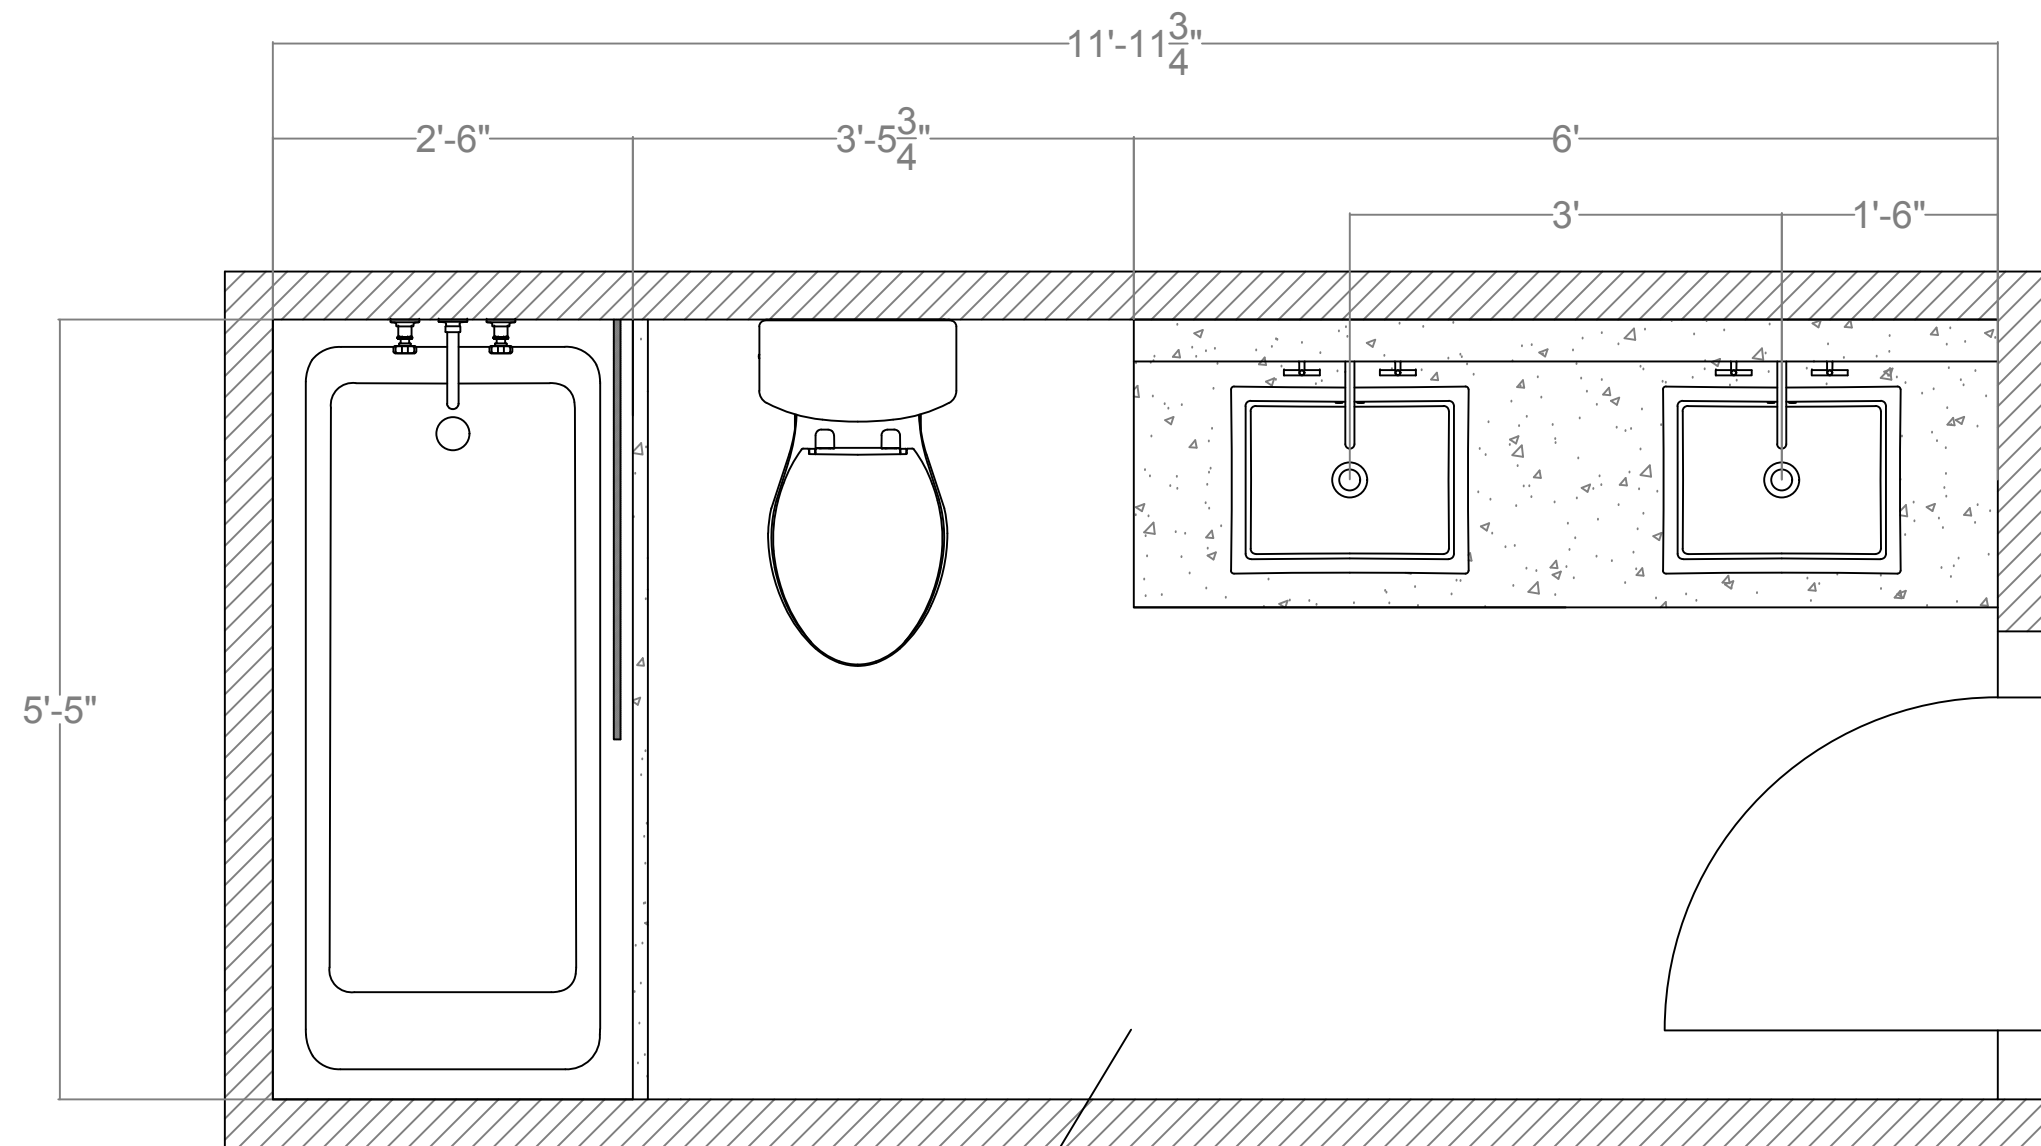

TBD