

- ### **DEMOLITION PLAN GENERAL NOTES**
1. FIELD VERIFY EXISTING CONDITIONS PRIOR TO COMMENCEMENT OF WORK. NOTIFY ARCHITECT OF DISCREPANCIES BETWEEN DRAWINGS AND EXISTING CONDITIONS.
 2. PROTECT EXISTING BUILDING ELEMENTS AND MATERIALS TO REMAIN DURING DEMOLITION AND THROUGHOUT CONSTRUCTION.
 3. ALL DIMENSIONS TO EXISTING WALLS OR ELEMENTS SHOWN TO FINISHED / EXISTING FACE, UNLESS NOTED OTHERWISE.
 4. PROVIDE TEMPORARY SHORING WHERE LOAD-BEARING ELEMENTS ARE SCHEDULED TO BE ALTERED.

DEMOLITION KEYNOTES	
D1	REMOVE EXIST LOAD-BEARING WALL (OR PORTION OF). PROVIDE TEMP SHORING AS REQ. SEE FRAMING PLANS FOR PROPOSED HEADER/BEAM INFORMATION.
D2	REMOVE EXIST WINDOW. PREP FOR REPLACEMENT.
D3	CUT BACK EXIST FLOOR JOISTS, SUBFLOOR AND FLOORING AT EXIST FURRED END AND FLOOR LANDING. CUT BACK TO WALL BELOW.
D4	REMOVE EXIST CABINETRY, PLUMBING FIXTURES, COUNTERTOPS, ETC, SHOWN DASHED, TYP.
D5	REMOVE EXIST BALUSTRADE. PREP FOR REPLACEMENT.
D6	REMOVE EXIST FURRED CEILING.

SHAVER
ARCHITECTURE

0700 LEEBUR DRIVE
ST. LOUIS, MO 63128
P: 314-435-8614
WWW.SHAVERARCHITECTURE.COM
NO CERT. OF AUTH: A-2020021376

PROJECT ADDRESS:

13016 PEMBROOKE
VALLEY CT
ST. LOUIS, MO 63141

CLIENT:

BRAD & CARRIE
PITTENGER

CONSULTANTS:

These drawings have been prepared by Shaver Architecture, LLC and contain proprietary and confidential information that is the intellectual property of Shaver Architecture, LLC. Reproduction and use of these documents or the underlying design concepts contained therein without the prior and written permission of Shaver Architecture, LLC is prohibited. These drawings and specifications have been prepared for use on a specific project. Each project is different and the use of these drawings on projects, other than the project for which they were created, is inappropriate. Shaver Architecture, LLC assumes no responsibility or liability for the use of these drawings on projects other than the project for which they were created.

© 2026 SHAVER ARCHITECTURE, LLC

SEAL:

NOT FOR CONSTRUCTION

MATTHEW J. SHAVER
MO #2014041027

[illegible]

PROJECT STATUS: PRELIMINARY

PROJECT NUMBER: 26-014

DATE: 06/16/2026

DRAWN BY: MJS

SHEET NAME:



DEMOLITION PLANS

ACTUAL


SHEET NUMBER:

D201

ACTUAL SHEET SIZE: 24" X 36"

  

- ACTUAL SHEET SIZE: 24" X 36"

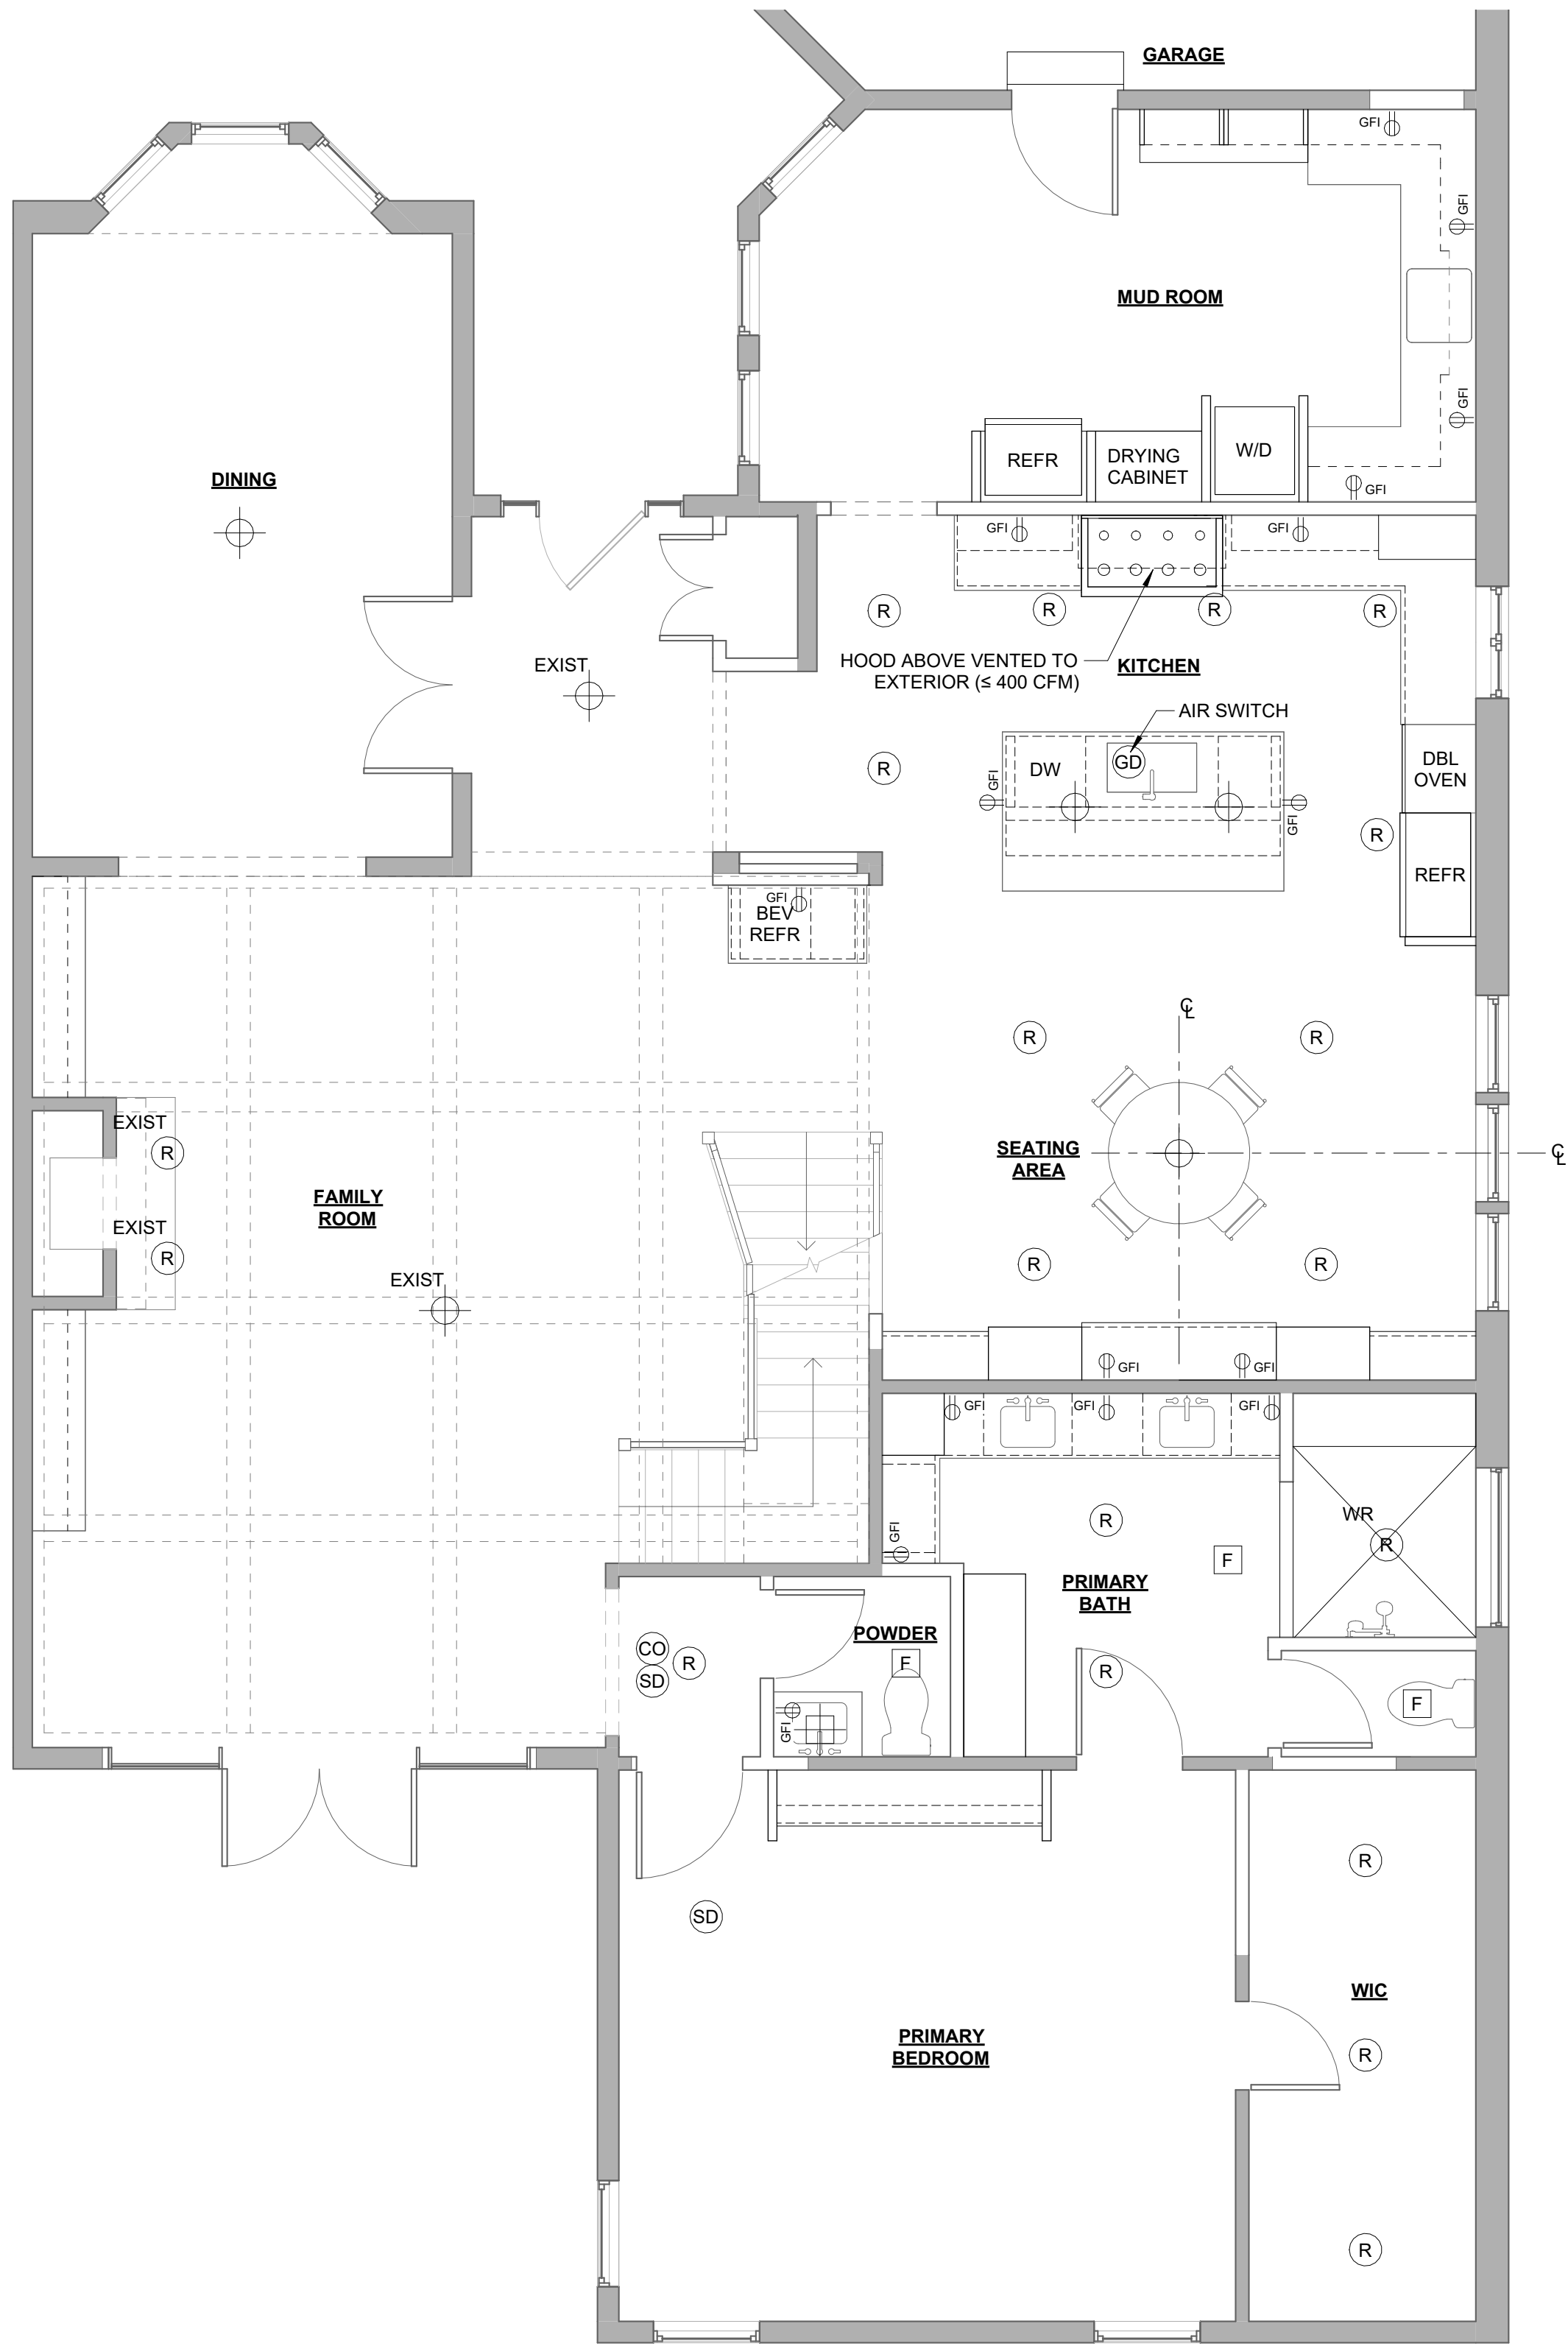

- ELECTRICAL GENERAL NOTES:**
1. OUTLETS TO BE LOCATED PER MINIMUM CODE REQUIREMENTS. ADDITIONAL OUTLETS AS SHOWN ON PLANS.
 2. ALL ELECTRICAL AND LOW VOLTAGE LOCATIONS TO BE CONFIRMED AT ELECTRICAL PRE-WALK.
 3. U.L. LISTED SMOKE DETECTORS AND CARBON MONOXIDE DETECTORS AC-POWERED WITH BATTERY BACKUP, SHALL BE PLACED THROUGHOUT THE DWELLING UNIT, PER PLAN. ALL DETECTORS WITHIN THE DWELLING SHALL BE INTERCONNECTED, WIRED OR WIRELESSLY, SO THAT THE ACTIVATION OF ANY ALARM WILL SOUND ALL ALARMS THROUGHOUT THE HOUSE.

- ELECTRICAL LEGEND:**
- Ⓢ SMOKE DETECTOR
 - Ⓢ CARBON MONOXIDE DETECTOR
 - Ⓢ LIGHT SWITCH, 3-WAY WHERE SHOWN, DIMMER WHERE SHOWN
 - Ⓢ LIGHT FIXTURE, EXTERIOR WHERE NOTED
 - Ⓢ SCENCE FIXTURE, EXTERIOR WHERE NOTED
 - Ⓢ KEYLESS LIGHT FIXTURE
 - Ⓢ RECESSED CAN, WR = WET RATED
 - Ⓢ UNDERCABINET LIGHT
 - Ⓢ EXHAUST FAN, VENT TO EXTERIOR (NON-DOMINATE FACADE)
 - Ⓢ EXHAUST FAN / LIGHT COMBO, VENT TO EXTERIOR (NON-DOMINATE FACADE) PROVIDE (2) SWITCHES
 - Ⓢ GARBAGE DISPOSAL
 - Ⓢ DUPLEX POWER OUTLET, EXTERIOR WHERE NOTED
 - Ⓢ DUPLEX POWER OUTLET, GFI PROTECTED
 - Ⓢ DUPLEX FLOOR OUTLET
 - Ⓢ CEILING FAN, PROVIDE COMBO FAN & LIGHT WALL SWITCH

1 1ST FLOOR ELECTRICAL / LIGHTING PLAN
1/4" = 1'-0"

SHAVER
ARCHITECTURE

10700 LEEBUR DRIVE
SAINT LOUIS, MO 63128
P: 314-435-8614
WWW.SHAVERARCHITECTURE.COM
MO CERT. OF AUTH: A-2020021376

PROJECT ADDRESS:
**13016 PEMBROOKE
VALLEY CT
ST. LOUIS, MO 63141**

CLIENT:
**BRAD & CARRIE
PITTENGER**

CONSULTANTS:

These drawings have been prepared by Shaver Architecture, LLC and contain proprietary and confidential information that is the intellectual property of Shaver Architecture, LLC. Reproduction and use of these documents or the underlying design concepts contained therein without the prior and written permission of Shaver Architecture, LLC is prohibited. These drawings and specifications have been prepared for use on a specific project. Each project is different and the use of these drawings on projects, other than the project for which they were created, is inappropriate. Shaver Architecture, LLC assumes no responsibility or liability for the use of these drawings on projects other than the project for which they were created.

© 2026 SHAVER ARCHITECTURE, LLC

SEAL:

NOT FOR CONSTRUCTION

MATTHEW J. SHAVER
MO #2014041027

REVISIONS:		
NO.	DESCRIPTION	DATE

PROJECT STATUS: PRELIMINARY
PROJECT NUMBER: 26-014
DATE: 06/16/2026
DRAWN BY: MJS

SHEET NAME:
**ELECTRICAL /
LIGHTING PLANS**

1" ACTUAL

SHEET NUMBER:

A701

ACTUAL SHEET SIZE: 24" X 36"