


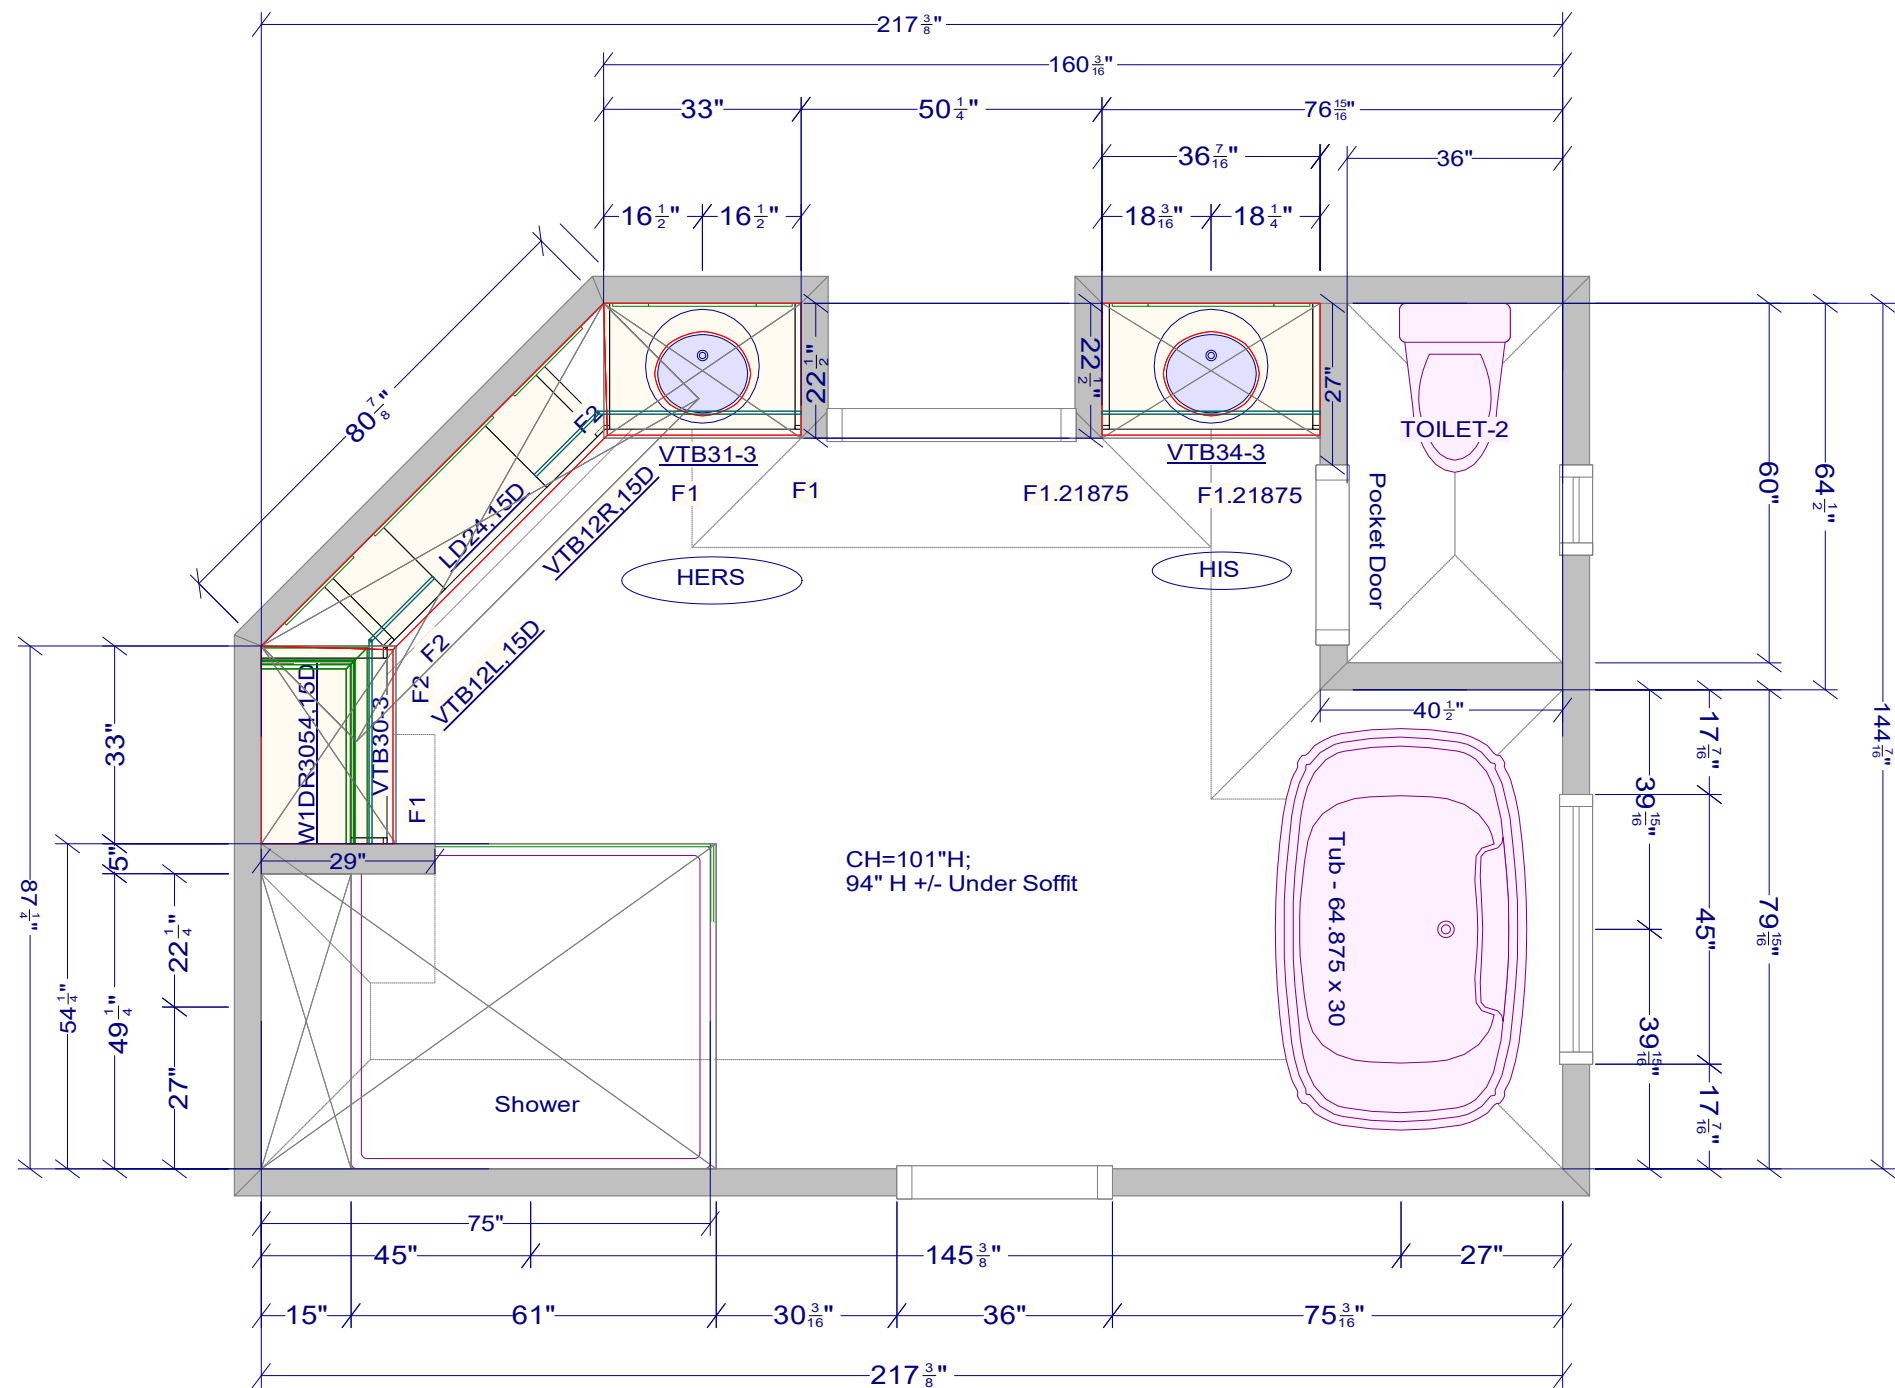

633 Spirit of St. Louis Blvd., Chesterfield, MO 63005
T 636.519.1611 F 636.519.1620
11585 Lackland Road, St. Louis, MO 63146
T 314.677.6713 F 314.677.6717

PREPARED FOR:
LISA & PAT FLAVIN
PRIMARY BATH

DATE OF DRAWING: **9.21.26**


PREPARED BY:
kristine factor

SCALE: **3/8"**


NOTE: THIS DRAWING IS AN ARTISTIC INTERPRETATION
OF THE GENERAL APPEARANCE OF THE DESIGN.
IT IS NOT MEANT TO BE AN EXACT RENDITION.


THIS DRAWING IS THE EXCLUSIVE PROPERTY
OF BECK/ALLEN CABINETRY
AND MAY NOT BE RELEASED
WITHOUT WRITTEN PERMISSION.
IF RELEASED, A FEE MAY BE APPLICABLE.



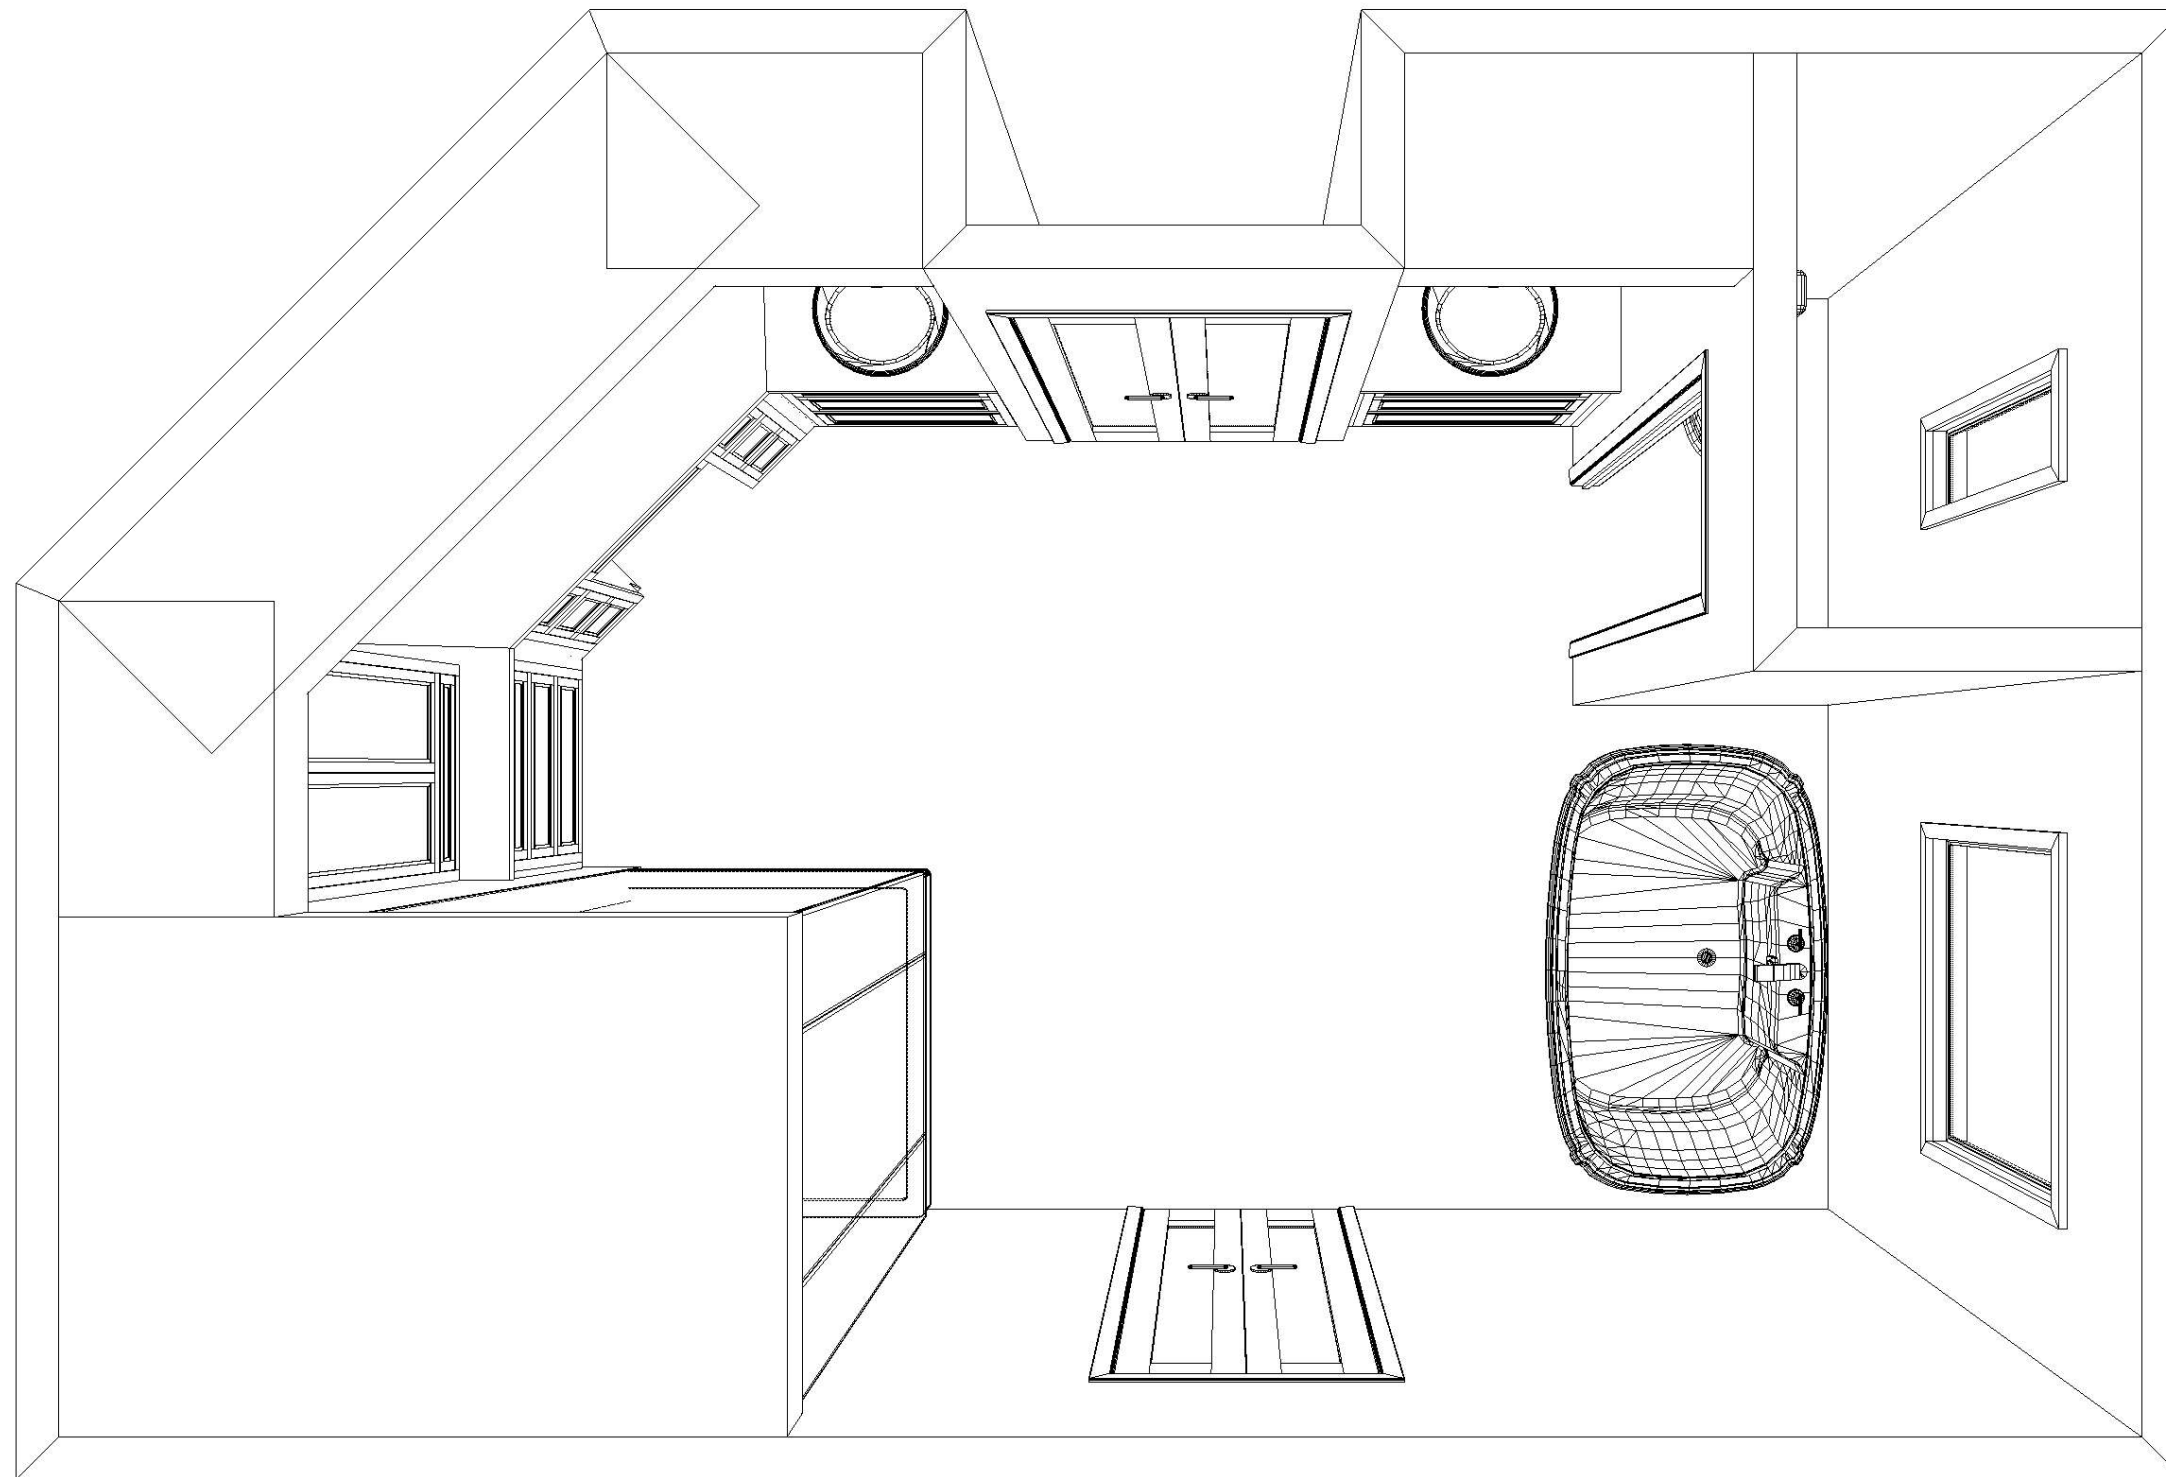

beck BECK/ALLEN CABINETRY 633 Spirit of St. Louis Blvd., Chesterfield, MO 63005 T 636.519.1611 F 636.519.1620 11585 Lackland Road, St. Louis, MO 63146 T 314.677.6713 F 314.677.6717	PREPARED FOR: LISA & PAT FLAVIN PRIMARY BATH	DATE OF DRAWING: 9.21.26 PREPARED BY: kristine factor SCALE: NTS	NOTE: THIS DRAWING IS AN ARTISTIC INTERPRETATION OF THE GENERAL APPEARANCE OF THE DESIGN. IT IS NOT MEANT TO BE AN EXACT RENDITION. THIS DRAWING IS THE EXCLUSIVE PROPERTY OF BECK/ALLEN CABINETRY AND MAY NOT BE RELEASED WITHOUT WRITTEN PERMISSION. IF RELEASED, A FEE MAY BE APPLICABLE.	NKBA[™] National Kitchen & Bath Association
--	--	--	--	--

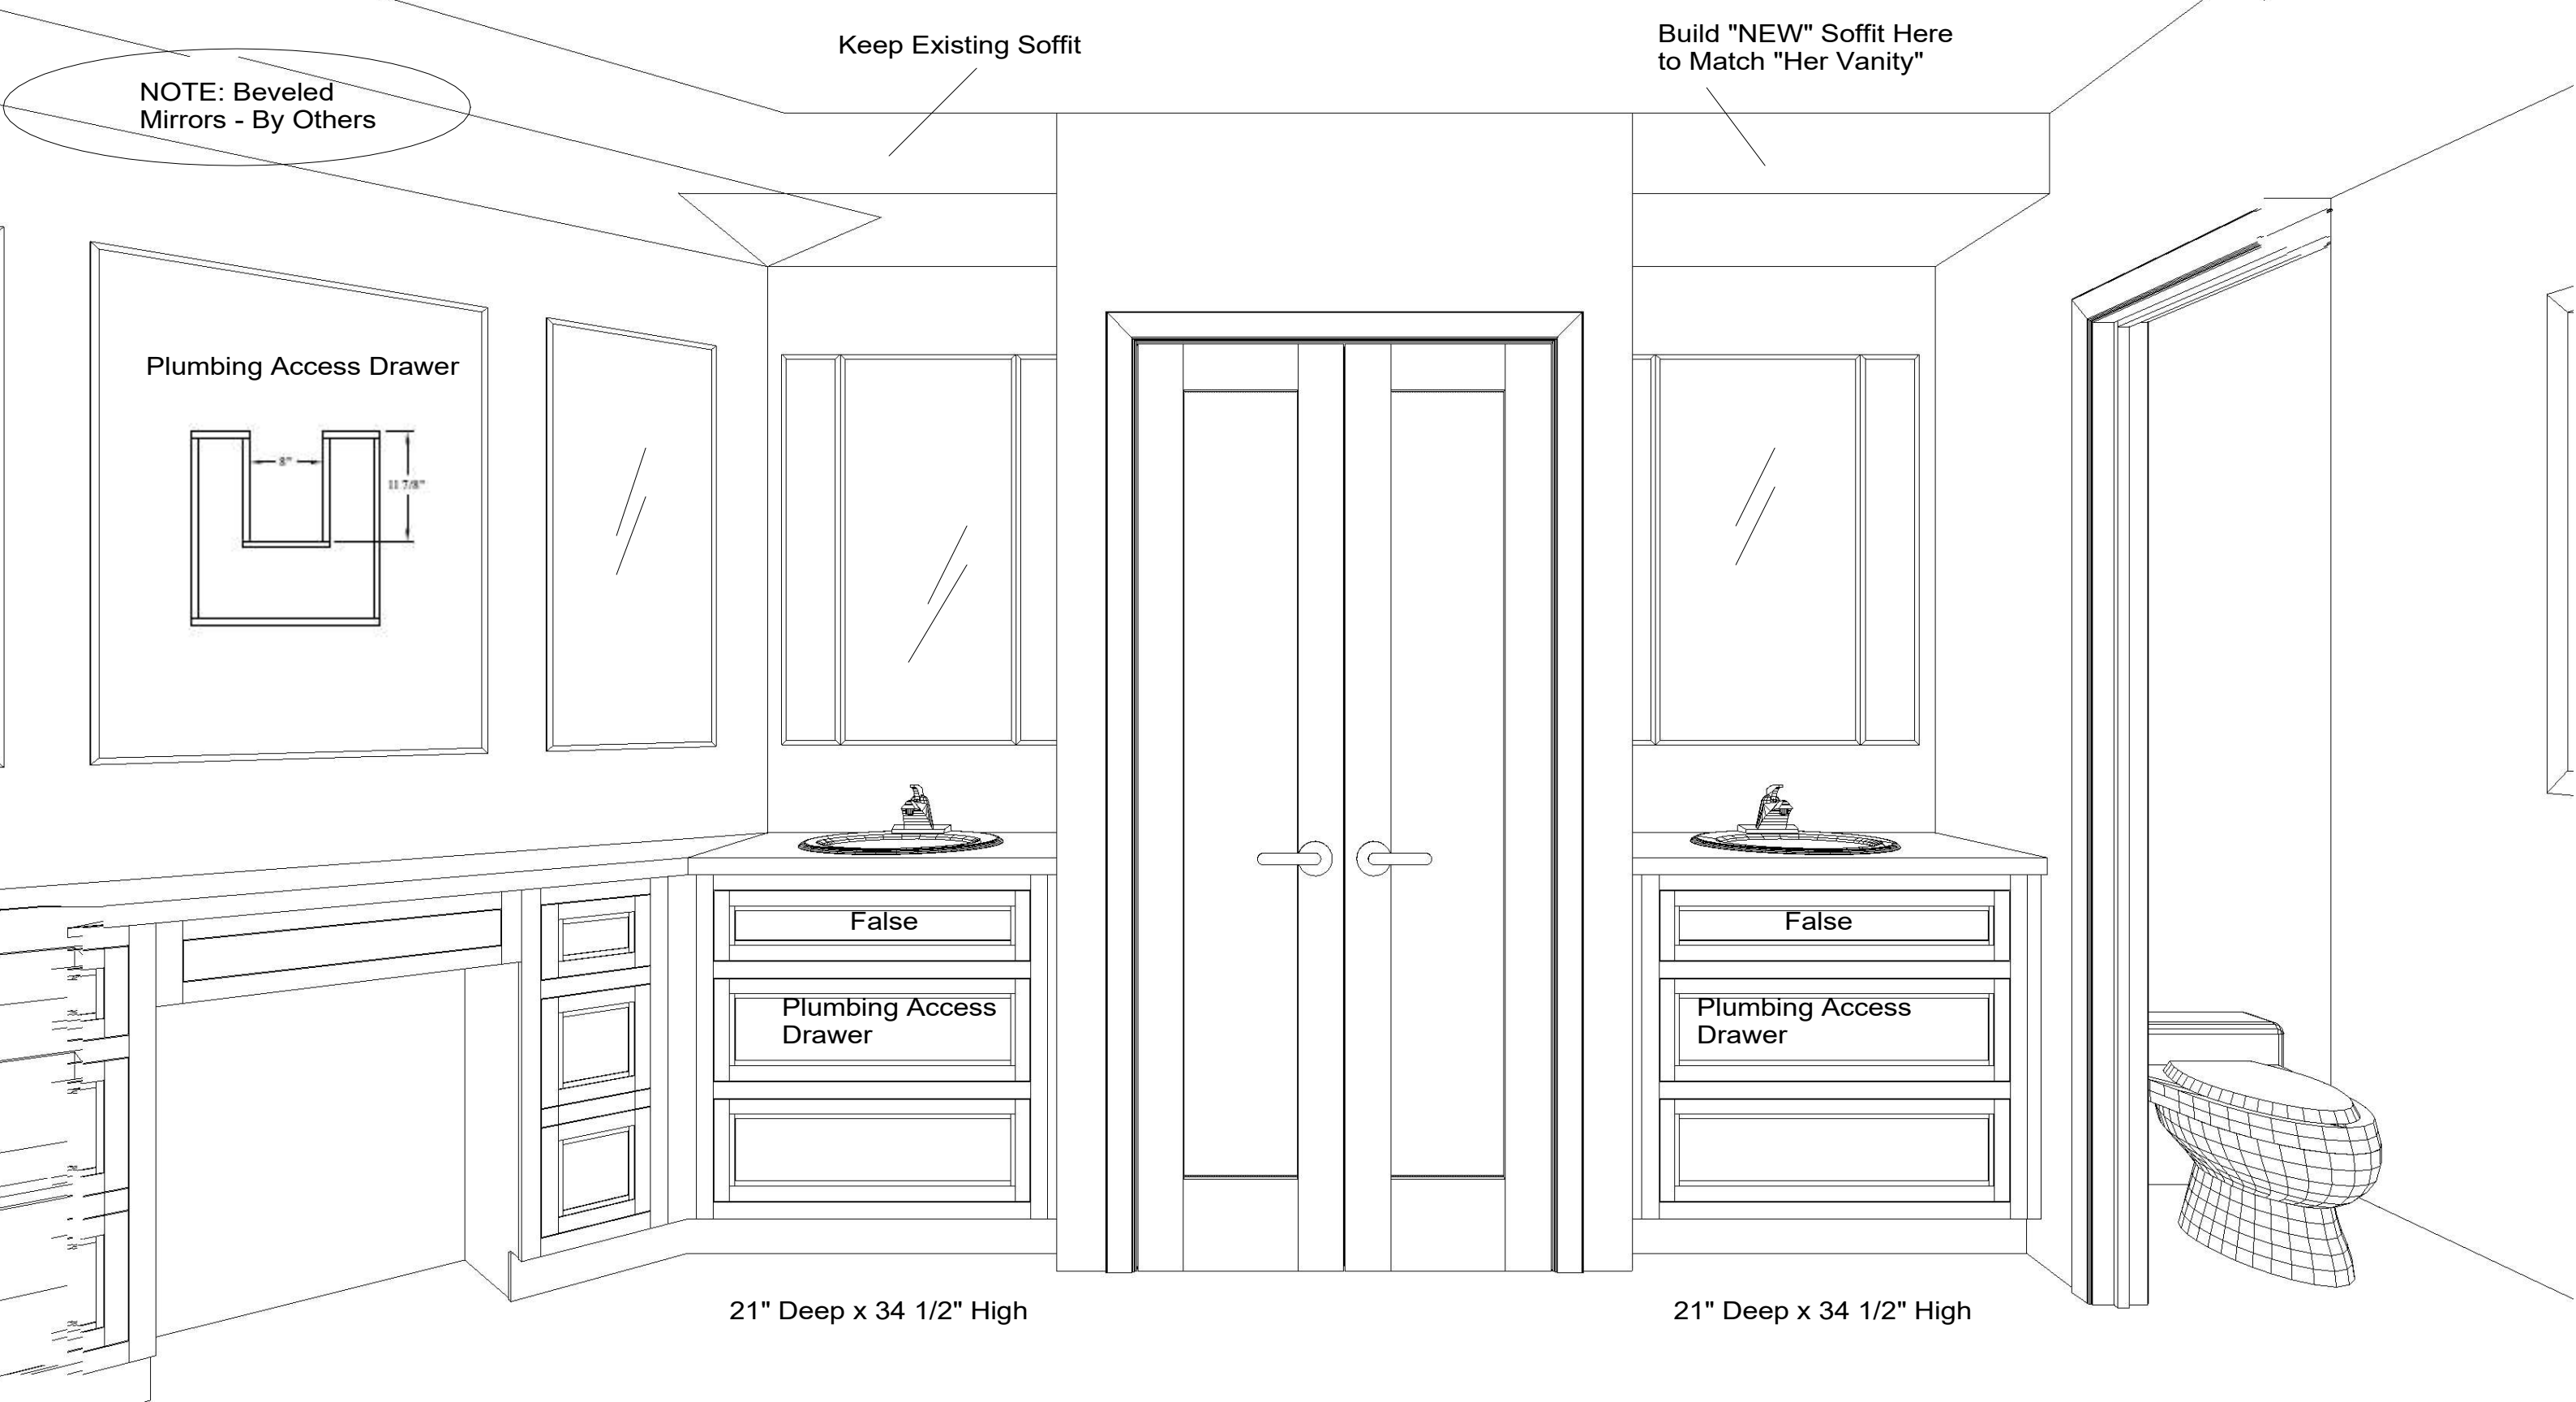

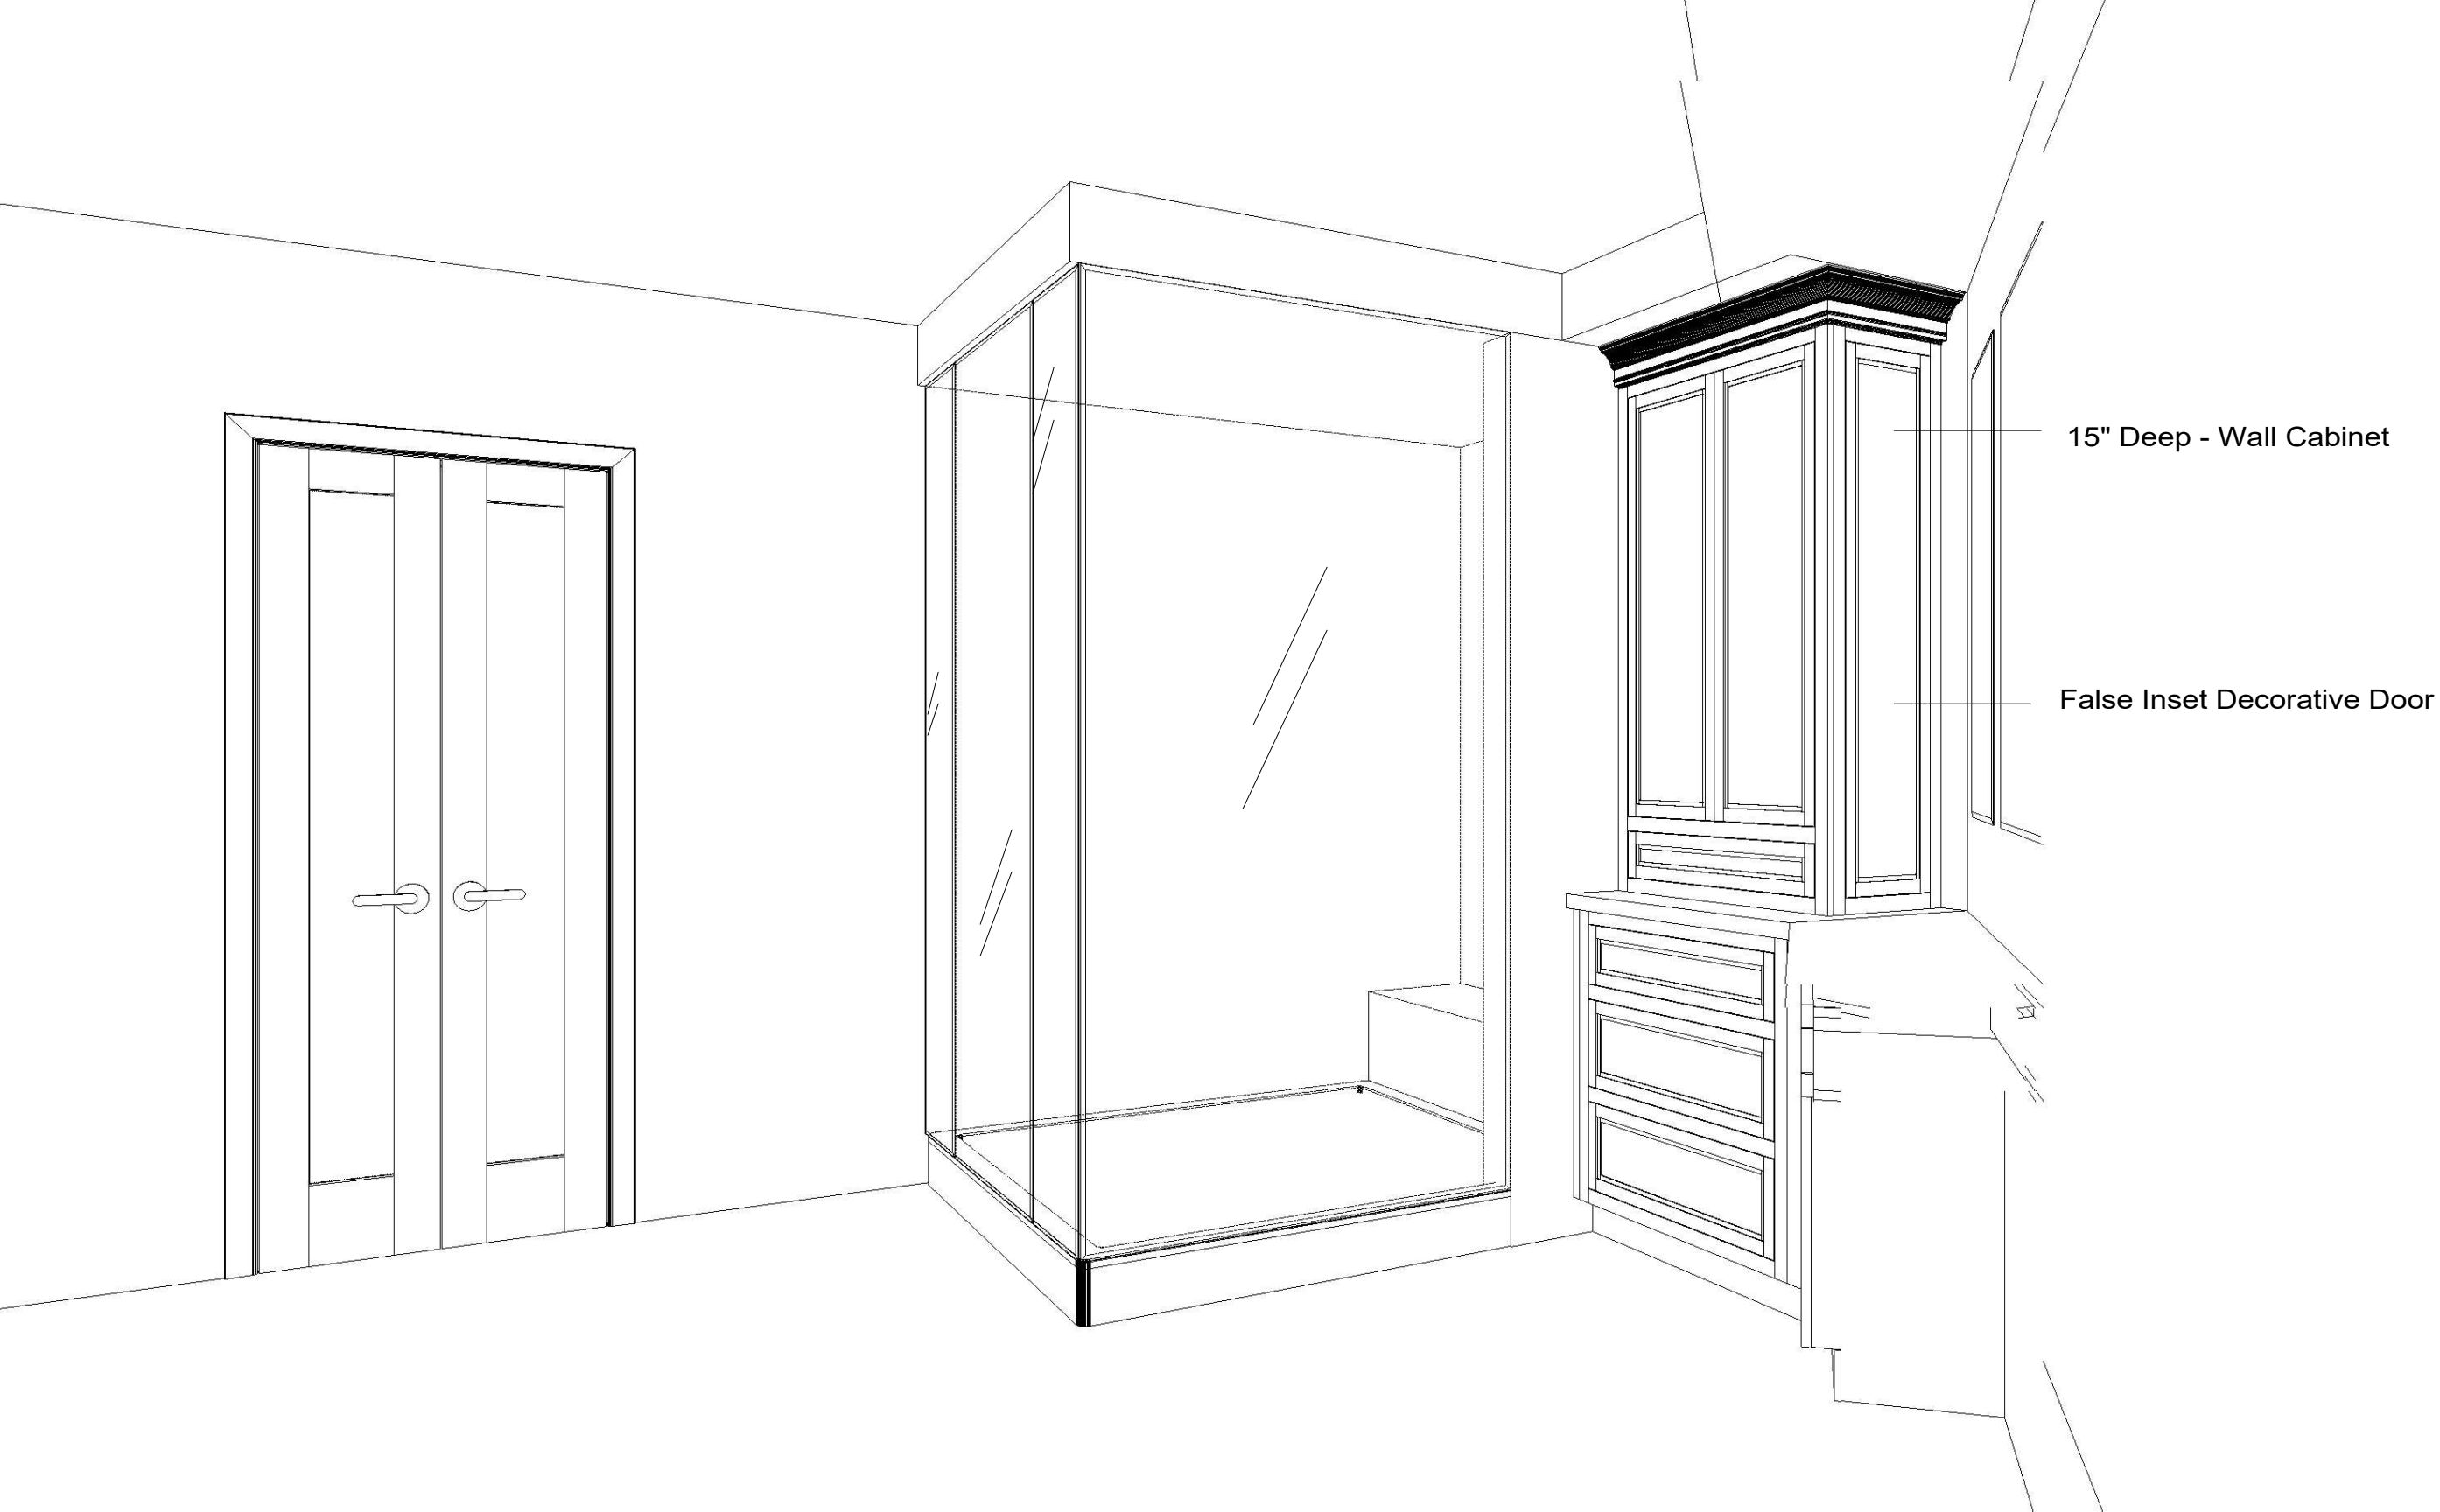

15" Deep - Wall Cabinet

False Inset Decorative Door



633 Spirit of St. Louis Blvd., Chesterfield, MO 63005
T 636.519.1611 F 636.519.1620
11585 Lackland Road, St. Louis, MO 63146
T 314.677.6713 F 314.677.6717

PREPARED FOR:
**LISA & PAT FLAVIN
PRIMARY BATH**

DATE OF DRAWING: **9.21.26**

PREPARED BY:
kristine factor

SCALE: **NTS**

NOTE: THIS DRAWING IS AN ARTISTIC INTERPRETATION
OF THE GENERAL APPEARANCE OF THE DESIGN.
IT IS NOT MEANT TO BE AN EXACT RENDITION.

THIS DRAWING IS THE EXCLUSIVE PROPERTY
OF BECK/ALLEN CABINETRY
AND MAY NOT BE RELEASED
WITHOUT WRITTEN PERMISSION.
IF RELEASED, A FEE MAY BE APPLICABLE.





633 Spirit of St. Louis Blvd., Chesterfield, MO 63005
T 636.519.1611 F 636.519.1620

11585 Lackland Road, St. Louis, MO 63146
T 314.677.6713 F 314.677.6717

PREPARED FOR:

LISA & PAT FLAVIN
PRIMARY BATH

DATE OF DRAWING: 9.21.26

PREPARED BY:
kristine factor

SCALE: NTS

NOTE: THIS DRAWING IS AN ARTISTIC INTERPRETATION
OF THE GENERAL APPEARANCE OF THE DESIGN.
IT IS NOT MEANT TO BE AN EXACT RENDITION.

THIS DRAWING IS THE EXCLUSIVE PROPERTY
OF BECK/ALLEN CABINETRY
AND MAY NOT BE RELEASED
WITHOUT WRITTEN PERMISSION.
IF RELEASED, A FEE MAY BE APPLICABLE.





ba BECK/ALLEN
CABINETRY

633 Spirit of St. Louis Blvd., Chesterfield, MO 63005
T 636.519.1611 F 636.519.1620

11585 Lackland Road, St. Louis, MO 63146
T 314.677.6713 F 314.677.6717

PREPARED FOR:

**LISA & PAT FLAVIN
PRIMARY BATH**

DATE OF DRAWING: **9.21.26**

PREPARED BY:
kristine factor

SCALE: **NTS**

NOTE: THIS DRAWING IS AN ARTISTIC INTERPRETATION
OF THE GENERAL APPEARANCE OF THE DESIGN.
IT IS NOT MEANT TO BE AN EXACT RENDITION.

THIS DRAWING IS THE EXCLUSIVE PROPERTY
OF BECK/ALLEN CABINETRY
AND MAY NOT BE RELEASED
WITHOUT WRITTEN PERMISSION.
IF RELEASED, A FEE MAY BE APPLICABLE.

NKBA™
National Kitchen & Bath Association



Keep Existing Soffit



633 Spirit of St. Louis Blvd., Chesterfield, MO 63005
T 636.519.1611 F 636.519.1620
11585 Lackland Road, St. Louis, MO 63146
T 314.677.6713 F 314.677.6717

PREPARED FOR:
**LISA & PAT FLAVIN
PRIMARY BATH**

DATE OF DRAWING: **9.21.26**

PREPARED BY:
kristine factor

SCALE: **NTS**

NOTE: THIS DRAWING IS AN ARTISTIC INTERPRETATION
OF THE GENERAL APPEARANCE OF THE DESIGN.
IT IS NOT MEANT TO BE AN EXACT RENDITION.

THIS DRAWING IS THE EXCLUSIVE PROPERTY
OF BECK/ALLEN CABINETRY
AND MAY NOT BE RELEASED
WITHOUT WRITTEN PERMISSION.
IF RELEASED, A FEE MAY BE APPLICABLE.





34 1/2"High Cabinetry/ 36" High to Top of Countertop



633 Spirit of St. Louis Blvd., Chesterfield, MO 63005
T 636.519.1611 F 636.519.1620
11585 Lackland Road, St. Louis, MO 63146
T 314.677.6713 F 314.677.6717

PREPARED FOR:

LISA & PAT FLAVIN
PRIMARY BATH

DATE OF DRAWING: 9.21.26

PREPARED BY: kristine factor

SCALE: NTS

NOTE: THIS DRAWING IS AN ARTISTIC INTERPRETATION
OF THE GENERAL APPEARANCE OF THE DESIGN.
IT IS NOT MEANT TO BE AN EXACT RENDITION.

THIS DRAWING IS THE EXCLUSIVE PROPERTY
OF BECK/ALLEN CABINETRY
AND MAY NOT BE RELEASED
WITHOUT WRITTEN PERMISSION.
IF RELEASED, A FEE MAY BE APPLICABLE.





633 Spirit of St. Louis Blvd., Chesterfield, MO 63005
T 636.519.1611 F 636.519.1620
11585 Lackland Road, St. Louis, MO 63146
T 314.677.6713 F 314.677.6717

PREPARED FOR:

LISA & PAT FLAVIN
PRIMARY BATH

DATE OF DRAWING: 9.21.26

PREPARED BY: kristine factor

SCALE: NTS

NOTE: THIS DRAWING IS AN ARTISTIC INTERPRETATION
OF THE GENERAL APPEARANCE OF THE DESIGN.
IT IS NOT MEANT TO BE AN EXACT RENDITION.

THIS DRAWING IS THE EXCLUSIVE PROPERTY
OF BECK/ALLEN CABINETRY
AND MAY NOT BE RELEASED
WITHOUT WRITTEN PERMISSION.
IF RELEASED, A FEE MAY BE APPLICABLE.





633 Spirit of St. Louis Blvd., Chesterfield, MO 63005
T 636.519.1611 F 636.519.1620
11585 Lackland Road, St. Louis, MO 63146
T 314.677.6713 F 314.677.6717

PREPARED FOR:
**LISA & PAT FLAVIN
PRIMARY BATH**

DATE OF DRAWING: **9.21.26**


PREPARED BY:
kristine factor

SCALE: **NTS**


NOTE: THIS DRAWING IS AN ARTISTIC INTERPRETATION
OF THE GENERAL APPEARANCE OF THE DESIGN.
IT IS NOT MEANT TO BE AN EXACT RENDITION.

THIS DRAWING IS THE EXCLUSIVE PROPERTY
OF BECK/ALLEN CABINETRY
AND MAY NOT BE RELEASED
WITHOUT WRITTEN PERMISSION.
IF RELEASED, A FEE MAY BE APPLICABLE.



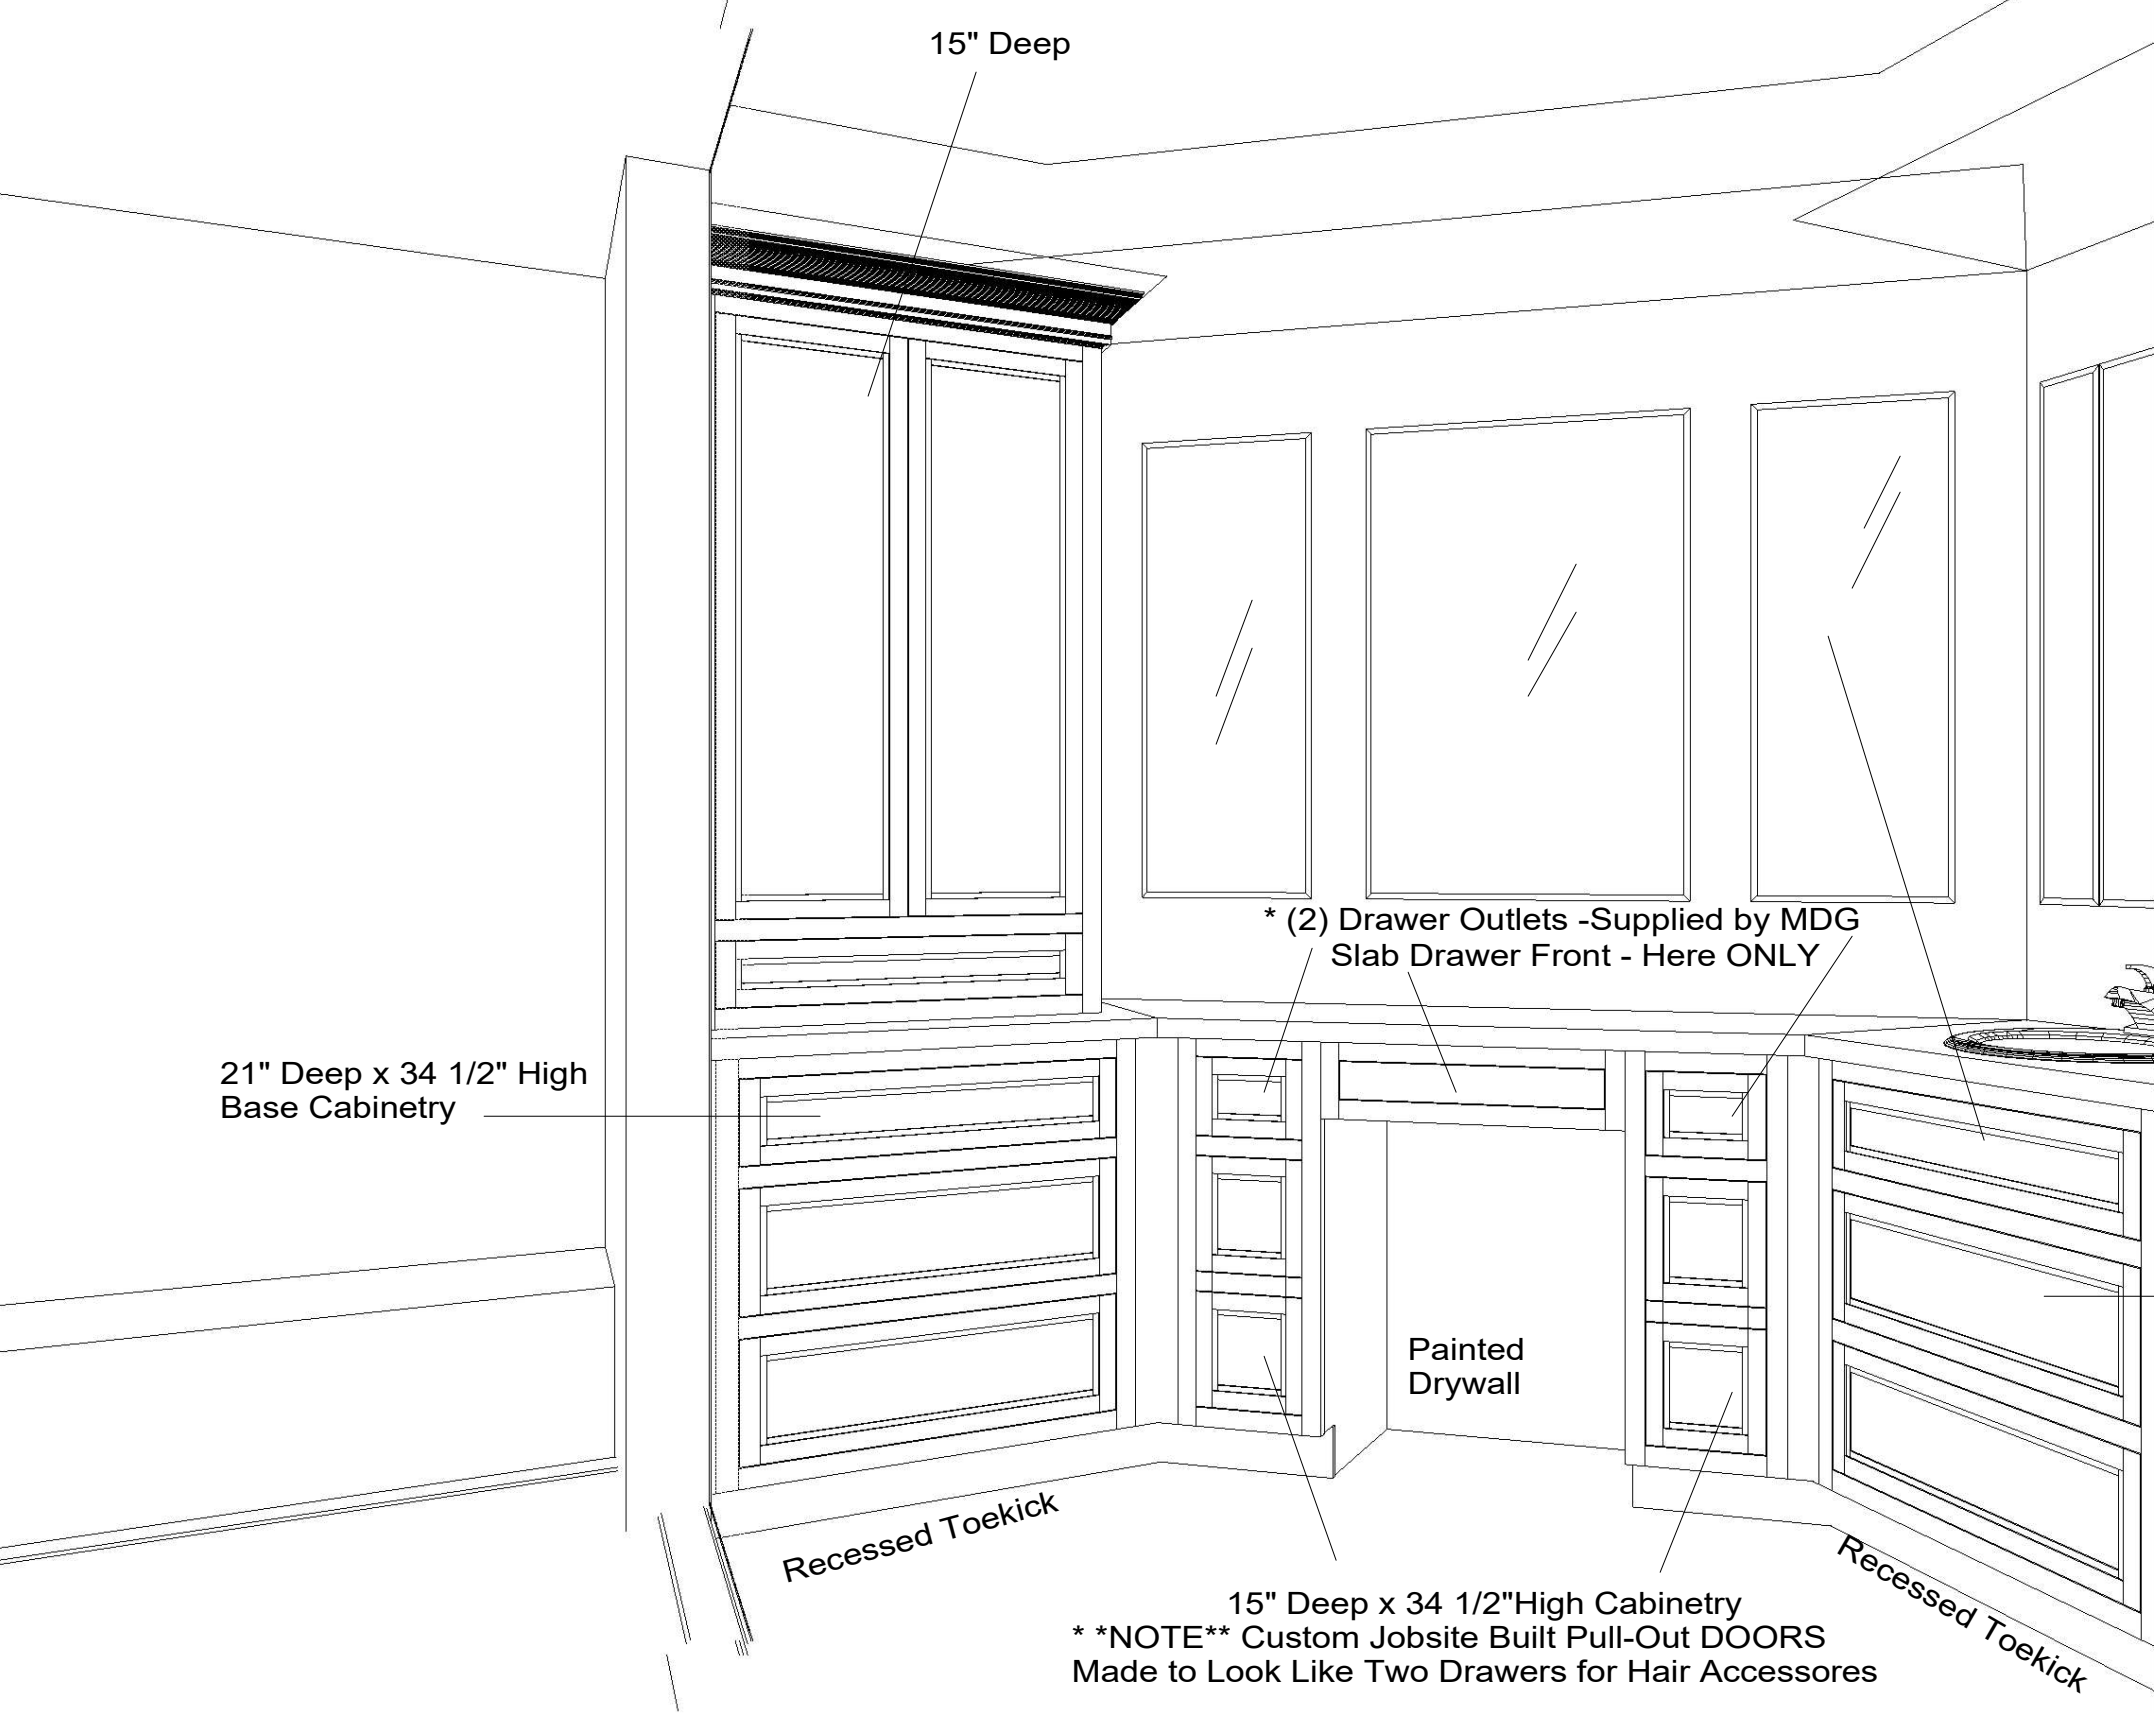

Both Sides of Lap Drawer to Have:
(1)Top Drawer/(1) Pull-Out Door

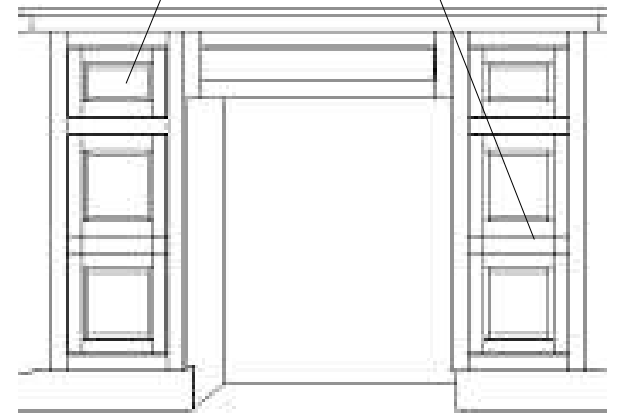

Interior Soumi Maple - Supplied by Beck/Allen
Metal Tray/ Cans for Hair Accessories/ Drawer
Outlets - Supplied by MDG

21" Deep x 34 1/2" High Cabinetry

 BECK/ALLEN CABINETRY	633 Spirit of St. Louis Blvd., Chesterfield, MO 63005 T 636.519.1611 F 636.519.1620 11585 Lackland Road, St. Louis, MO 63146 T 314.677.6713 F 314.677.6717	PREPARED FOR: LISA & PAT FLAVIN PRIMARY BATH	DATE OF DRAWING: 9.21.26	NOTE: THIS DRAWING IS AN ARTISTIC INTERPRETATION OF THE GENERAL APPEARANCE OF THE DESIGN. IT IS NOT MEANT TO BE AN EXACT RENDITION. THIS DRAWING IS THE EXCLUSIVE PROPERTY OF BECK/ALLEN CABINETRY AND MAY NOT BE RELEASED WITHOUT WRITTEN PERMISSION. IF RELEASED, A FEE MAY BE APPLICABLE.	 NKBA National Kitchen & Bath Association
			PREPARED BY: kristine factor		
			SCALE: NTS		



633 Spirit of St. Louis Blvd., Chesterfield, MO 63005
T 636.519.1611 F 636.519.1620
11585 Lackland Road, St. Louis, MO 63146
T 314.677.6713 F 314.677.6717

PREPARED FOR:
LISA & PAT FLAVIN
PRIMARY BATH

DATE OF DRAWING: **9.21.26**

PREPARED BY:
kristine factor

SCALE: **NTS**

NOTE: THIS DRAWING IS AN ARTISTIC INTERPRETATION
OF THE GENERAL APPEARANCE OF THE DESIGN.
IT IS NOT MEANT TO BE AN EXACT RENDITION.

THIS DRAWING IS THE EXCLUSIVE PROPERTY
OF BECK/ALLEN CABINETRY
AND MAY NOT BE RELEASED
WITHOUT WRITTEN PERMISSION.
IF RELEASED, A FEE MAY BE APPLICABLE.

