

DRAWER / DOOR STYLE TO MATCH
EXISTING KITCHEN CABINETRY

TOP DRAWERS - SLAB WITH BEADED INSET



BOTTOM DRAWERS & DOORS - SHAKER
WITH BEADED INSET

CONTACT:

402 PASADENA AVENUE
WEBSTER GROVES, MISSOURI - 63119

OWNER & DESIGNER: AMY MCCOY
PHONE: 314-422-7430
EMAIL: AMY@MCCOYDESIGNSTUDIO.COM

DESIGN ASSISTANT: HANNAH GRADE
PHONE: 636-485-7047
EMAIL: HANNAH@MCCOYDESIGNSTUDIO.COM

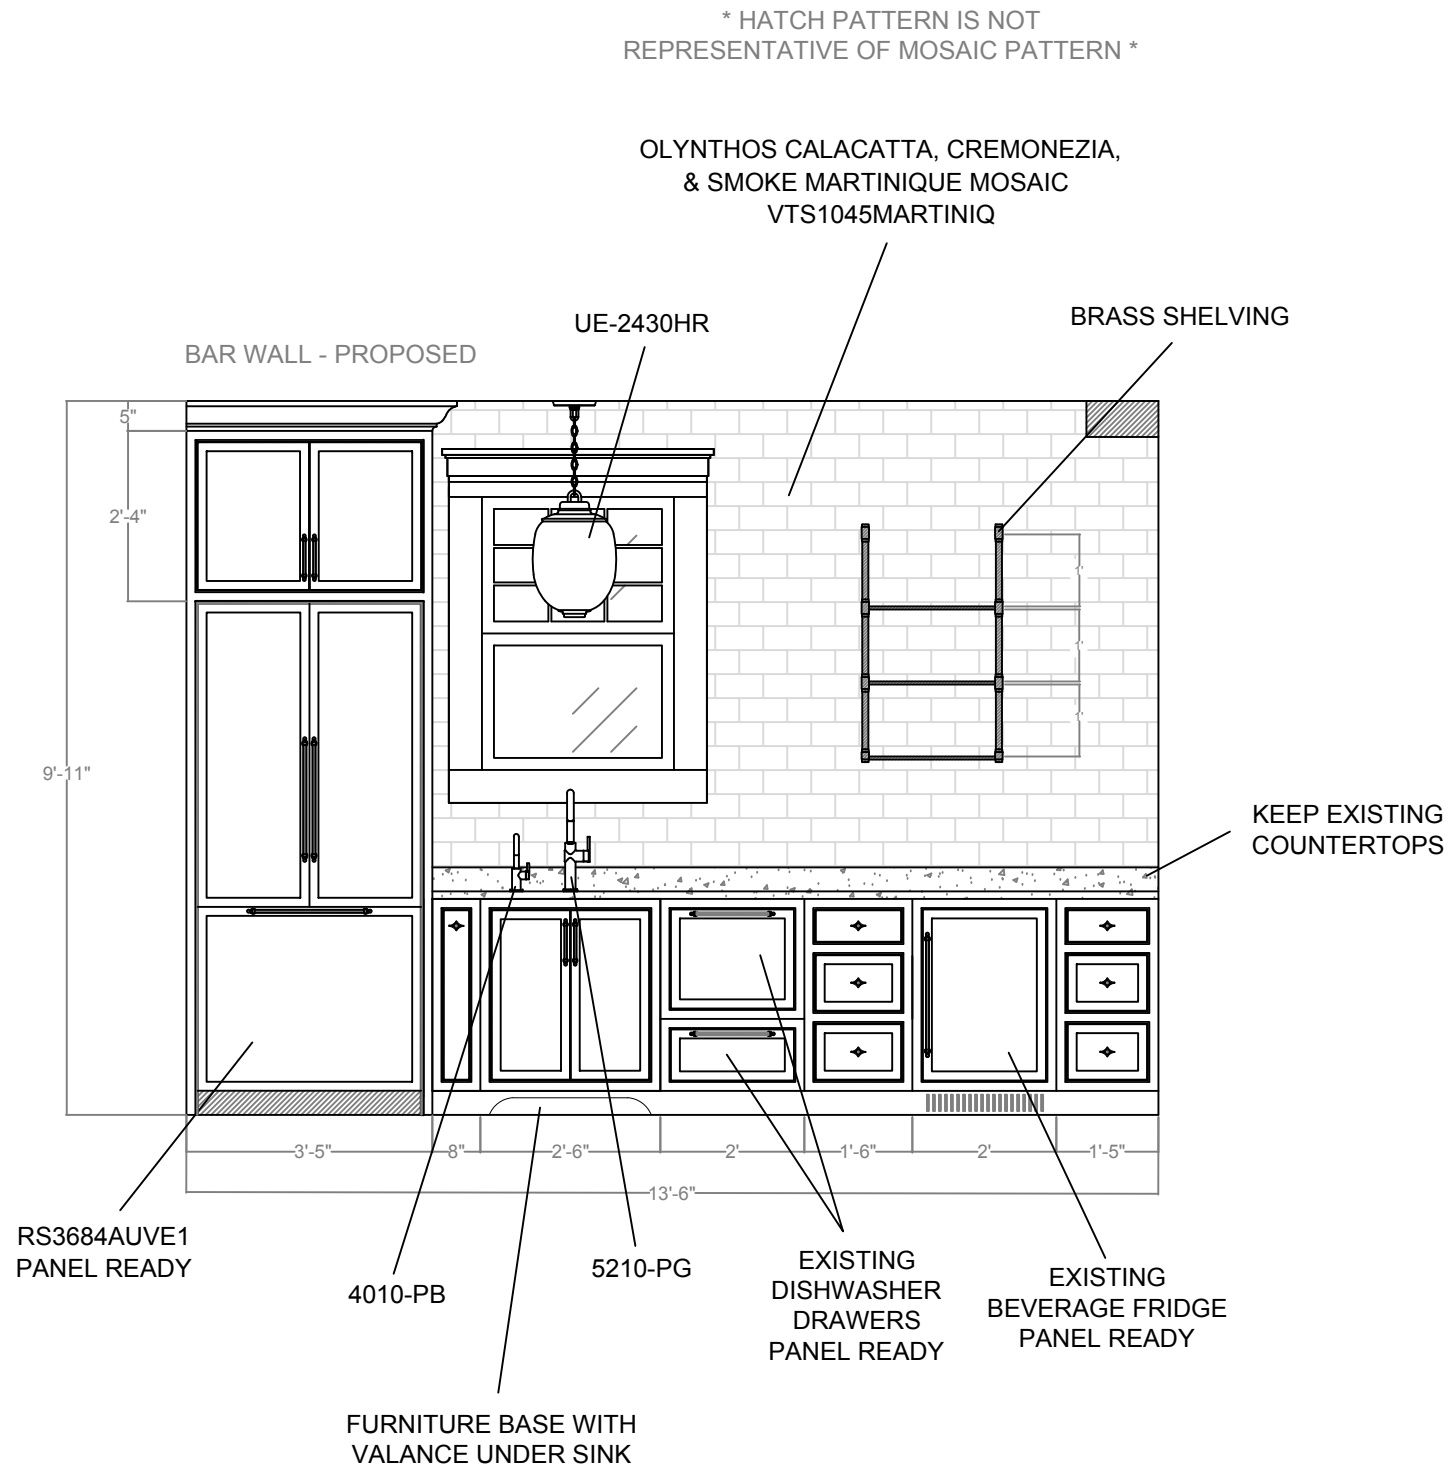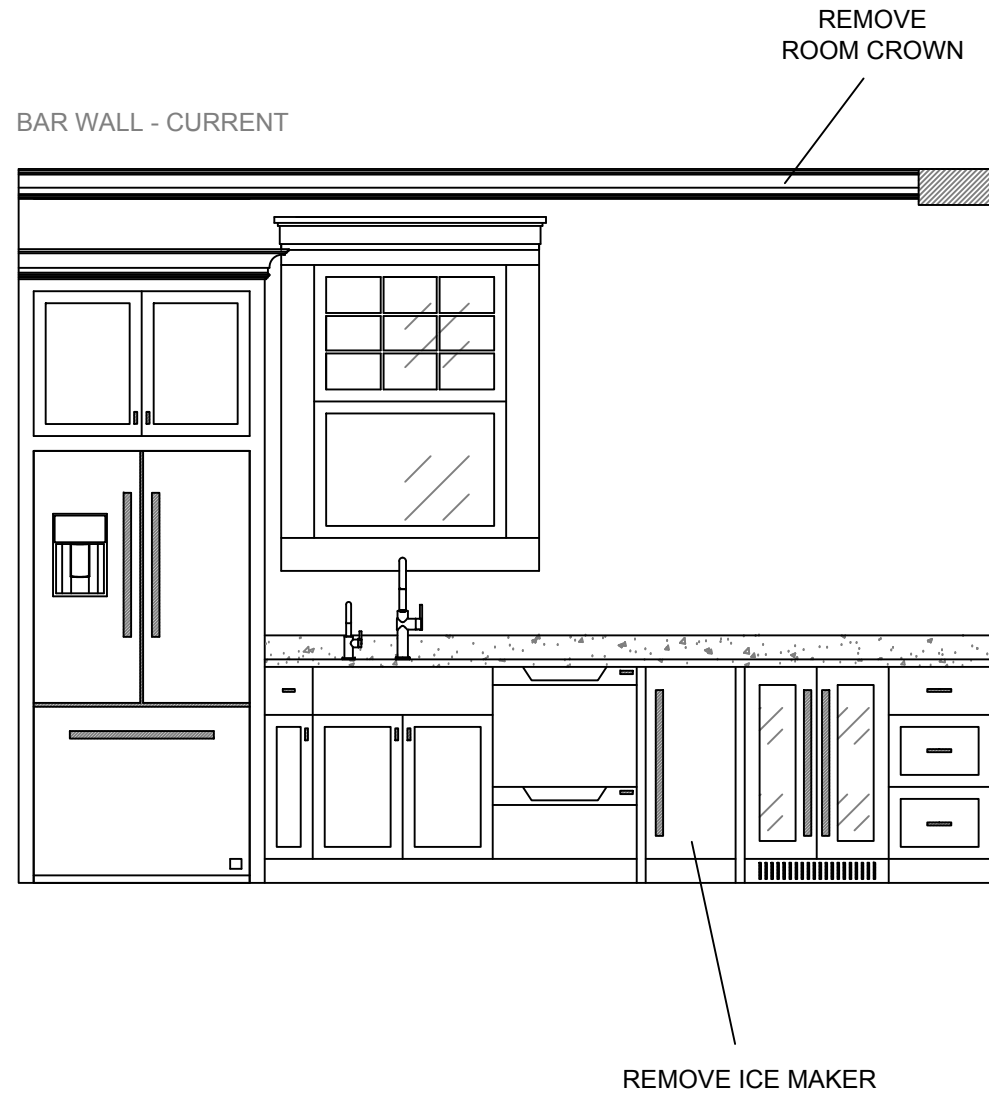

BUTLER'S PANTRY
BAR WALL

PROJECT INFORMATION:

PROJECT NAME: HORSEMAN
PROJECT ADDRESS: 320 S GORE AVE
BUILDER: MDG RENOVATIONS
DATE: 8/4/26
DRAWN BY: HANNAH GRADE
CHECKED BY: AMY MCCOY
SCALE: 3/8" = 1'

THIS DRAWING IS FOR DESIGN INTENT
ONLY - NOT FOR CONSTRUCTION

NOTES:

DELETE & ENTER NOTES HERE