

CONTACT:
402 PASADENA AVENUE
WEBSTER GROVES, MISSOURI – 63119

OWNER & DESIGNER: AMY MCCOY
PHONE: 314–422–7430
EMAIL: AMY@MCCOYDESIGNSTUDIO.COM


DESIGN ASSISTANT: HANNAH GRADE
PHONE: 636–485–7047
EMAIL: HANNAH@MCCOYDESIGNSTUDIO.COM

BUTLER’S
PANTRY

PROJECT INFORMATION:
PROJECT NAME: HORSEMAN
PROJECT ADDRESS: 320 S GORE AVE
BUILDER: MDG RENOVATIONS
DATE: 8/4/26
DRAWN BY: HANNAH GRADE
CHECKED BY: AMY MCCOY
SCALE: 3/4" = 1'

THIS DRAWING IS FOR DESIGN INTENT
ONLY – NOT FOR CONSTRUCTION


NOTES:
DELETE & ENTER NOTES HERE

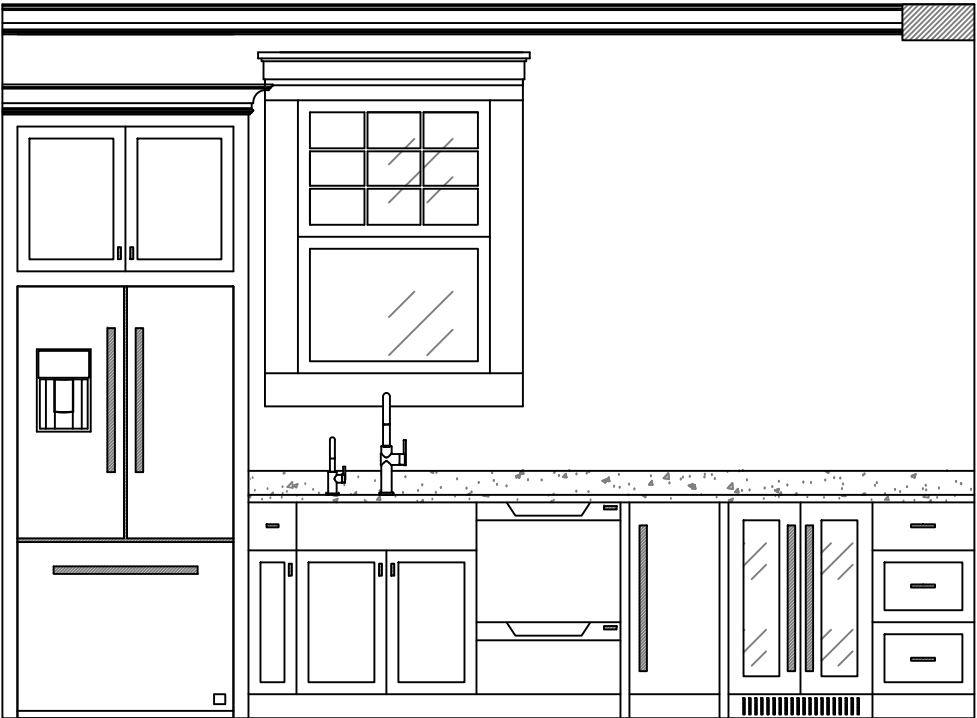

CURRENT ELEVATION- BAR

Olynthos Calacatta,
Cremonezia, And Smoke
12×12 Martinique Mosaic

METAL SHELVING

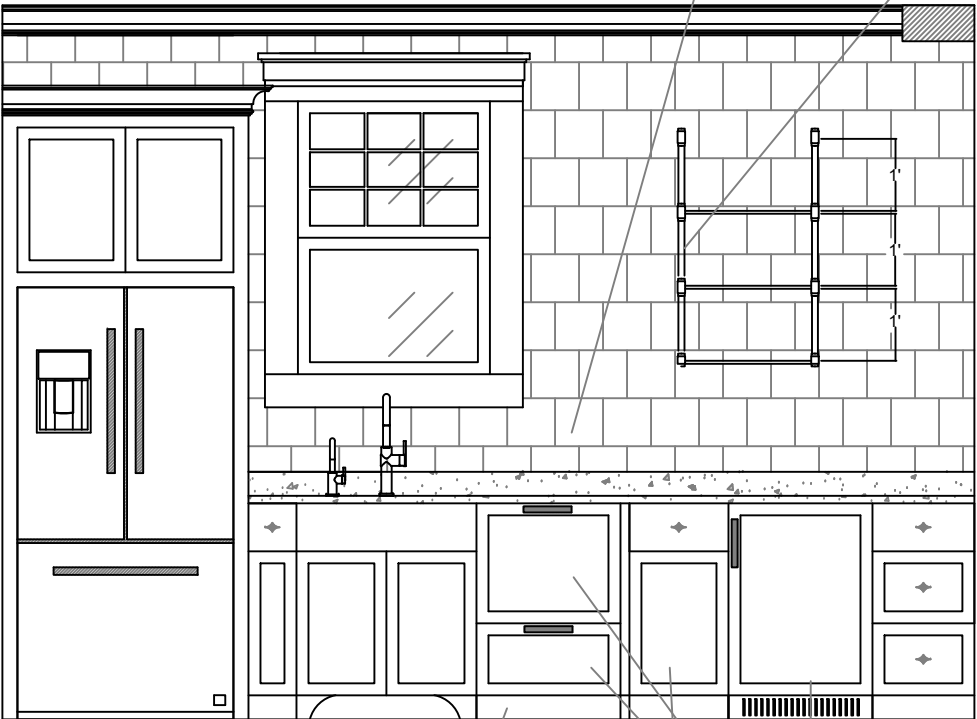


PROPOSED ELEVATION- BAR

FURNITURE BASE

NEW CABINET

NEW PANELS

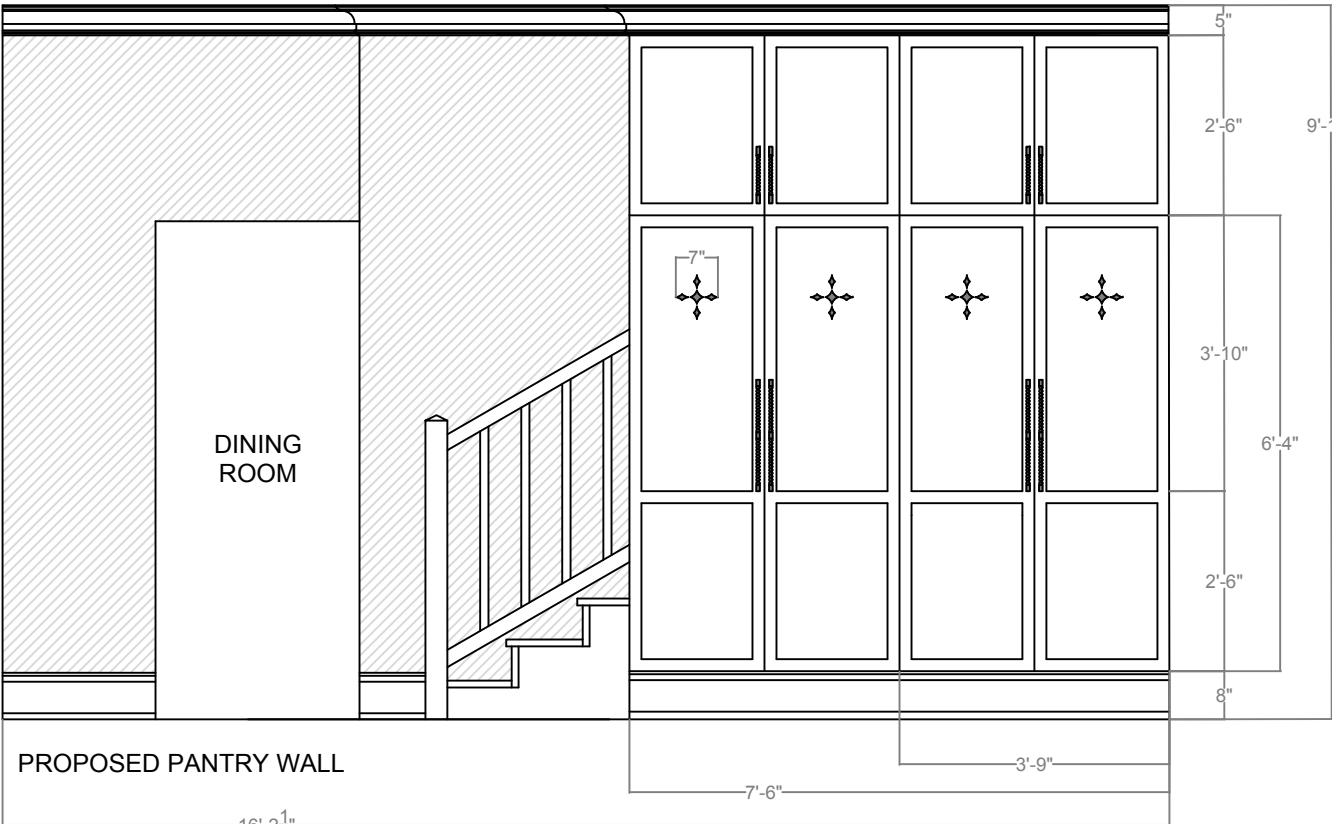

PROPOSED PANTRY WALL