


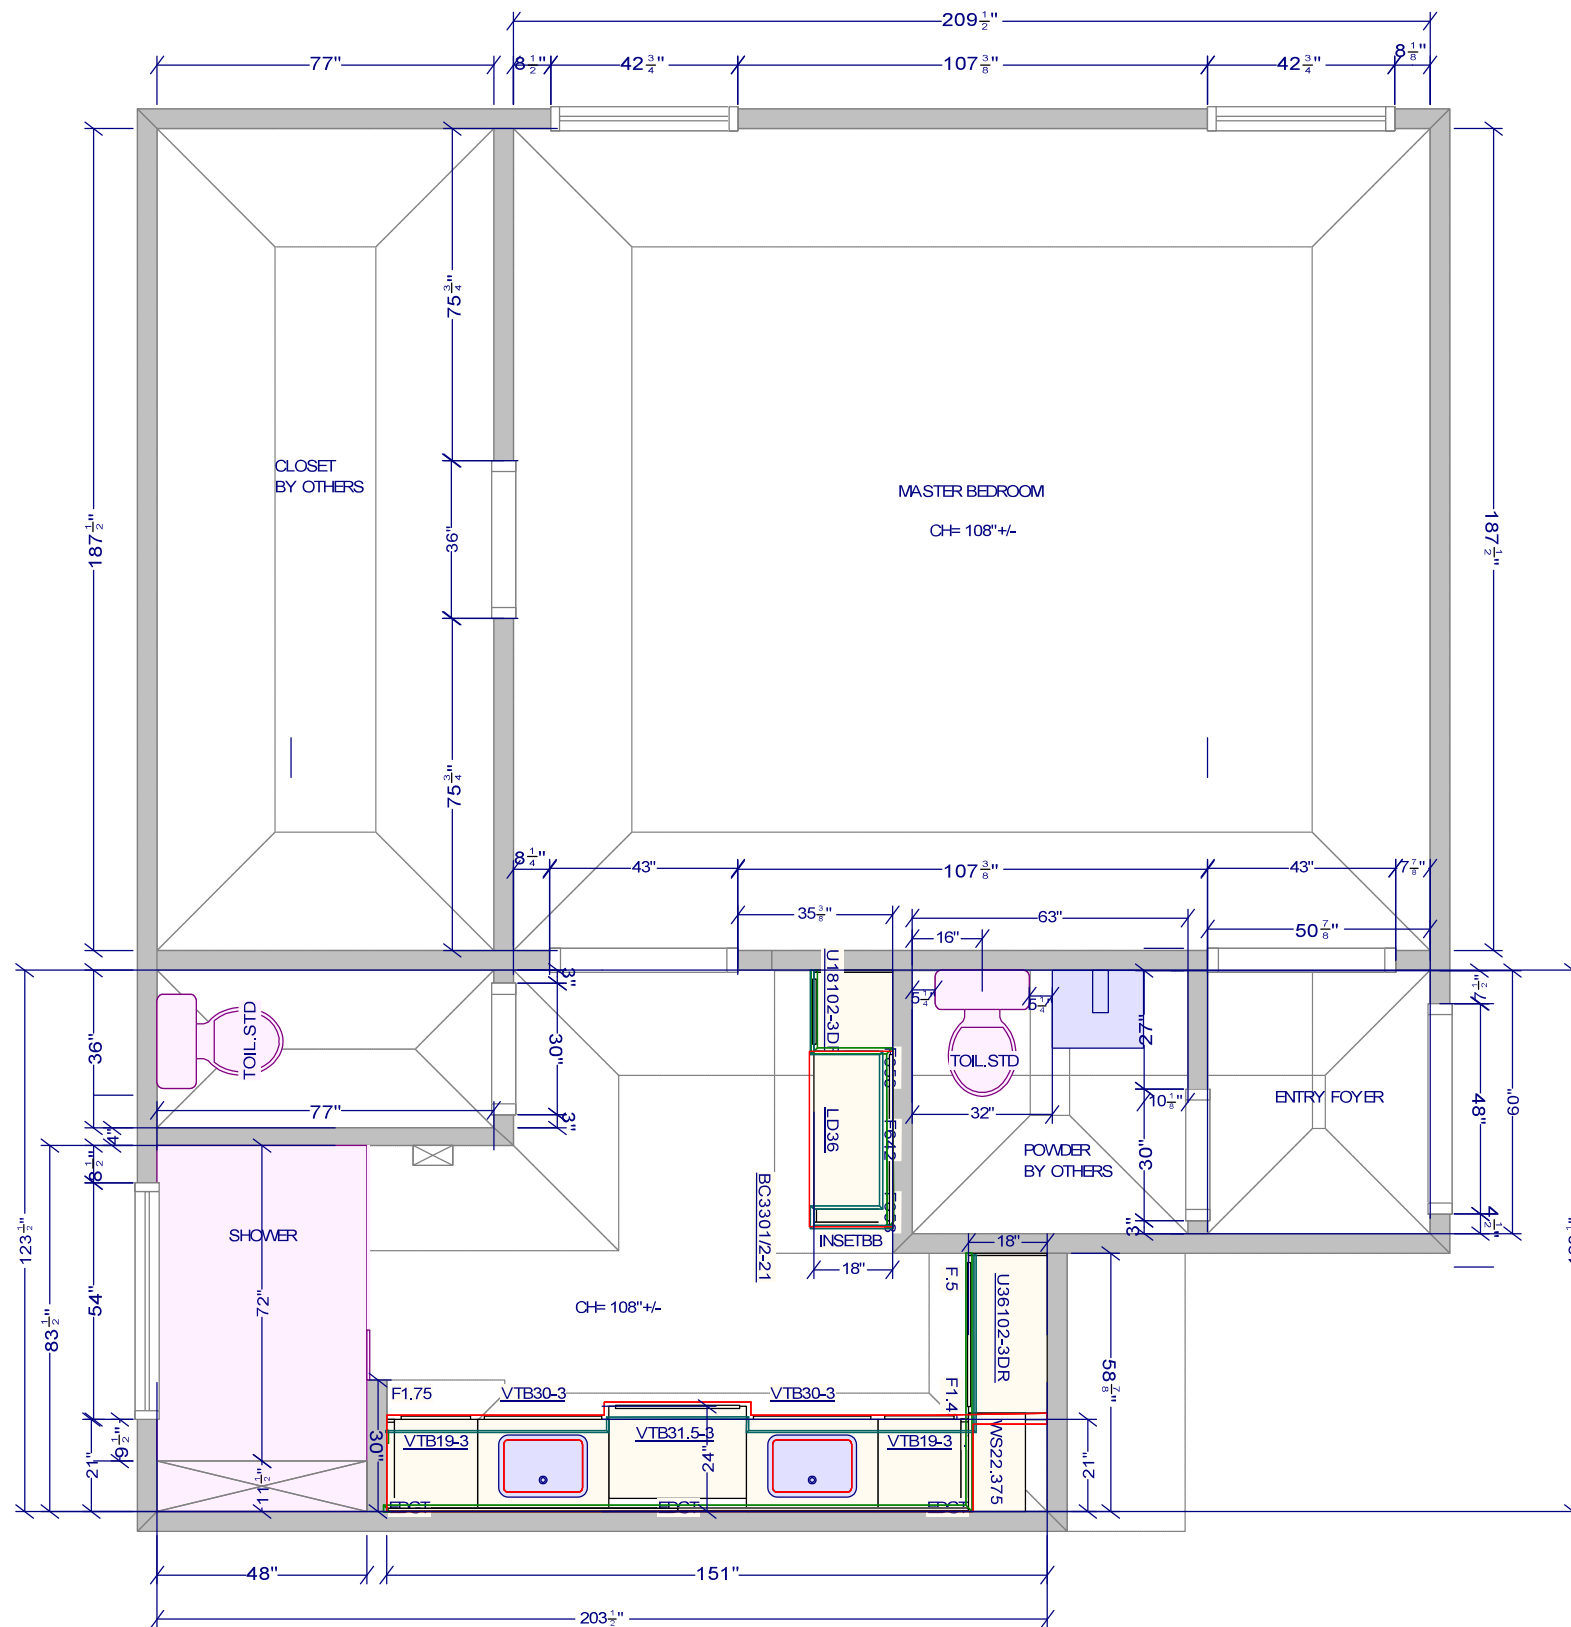

633 Spirit of St. Louis Blvd, Chesterfield, MO 63005
T 636.519.1611 F 636.519.1620

11585 Lackland Road, St. Louis, MO 63146
T 314.677.6713 F 314.677.6717

beckallencabinetry.com

PREPARED FOR :

MDG RENOVATION
PITTENGER RESIDENCE
MASTER

DATE OF DRAWING:

7.29.26

PREPARED BY:

KRISTINE FACTOR/HAILY MULHOLLAND


SCALE:

NTS

NOTE: THIS DRAWING IS AN ARTISTIC INTERPRETATION
OF THE GENERAL APPEARANCE OF THE DESIGN.
IT IS NOT MEANT TO BE AN EXACT RENDITION.


THIS DRAWING IS THE EXCLUSIVE PROPERTY
OF BECK/ALLEN CABINETRY
AND MAY NOT BE RELEASED
WITHOUT WRITTEN PERMISSION.
IF RELEASED, A FEE MAY BE APPLICABLE.



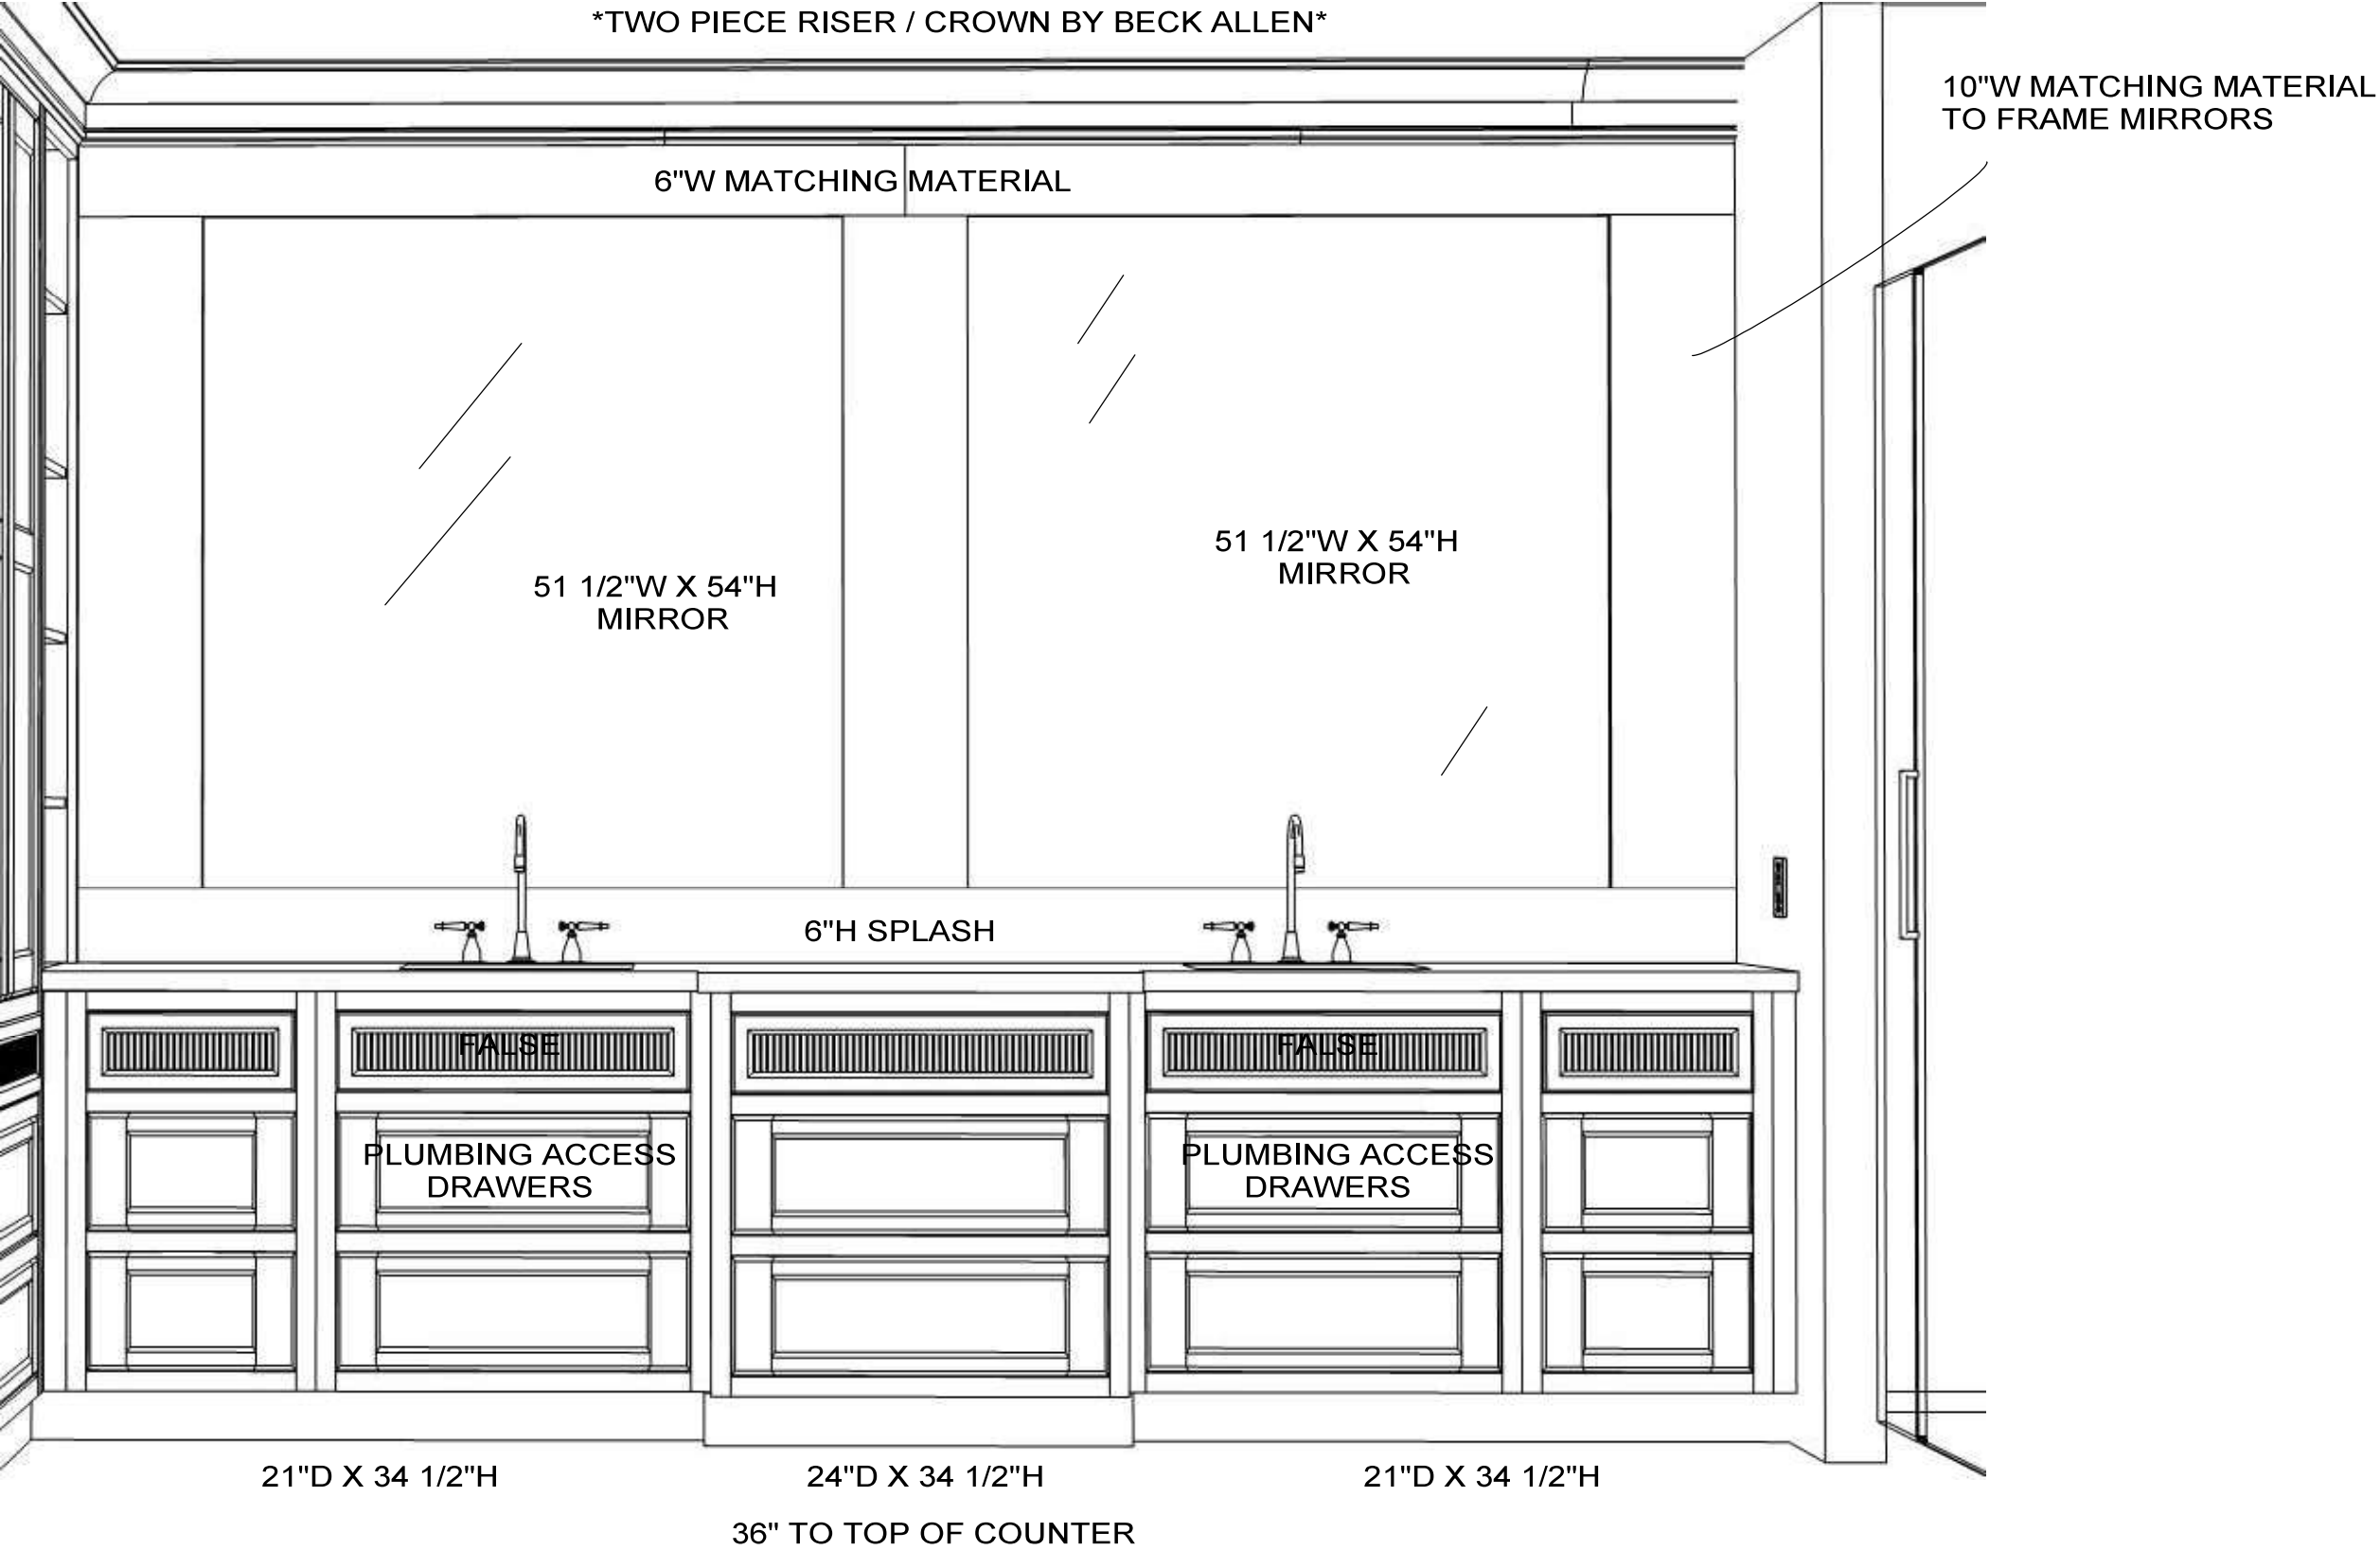


COUNTER TOP BY OTHERS

MIRRORS BY OTHERS

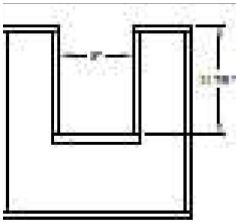

PLUMBING ACCESS
DRAWERS

	633 Spirit of St. Louis Blvd, Chesterfield, MO 63005 T 636.519.1611 F 636.519.1620 11585 Lackland Road, St. Louis, MO 63146 T 314.677.6713 F 314.677.6717 beckallencabinetry.com	PREPARED FOR : MDG RENOVATION PITTENGER RESIDENCE MASTER	DATE OF DRAWING: 7.29.26	NOTE: THIS DRAWING IS AN ARTISTIC INTERPRETATION OF THE GENERAL APPEARANCE OF THE DESIGN. IT IS NOT MEANT TO BE AN EXACT RENDITION. THIS DRAWING IS THE EXCLUSIVE PROPERTY OF BECK/ALLEN CABINETRY AND MAY NOT BE RELEASED WITHOUT WRITTEN PERMISSION. IF RELEASED, A FEE MAY BE APPLICABLE. 
			PREPARED BY: KRISTINE FACTOR/HAILY MULHOLLAND	
			SCALE: NTS	

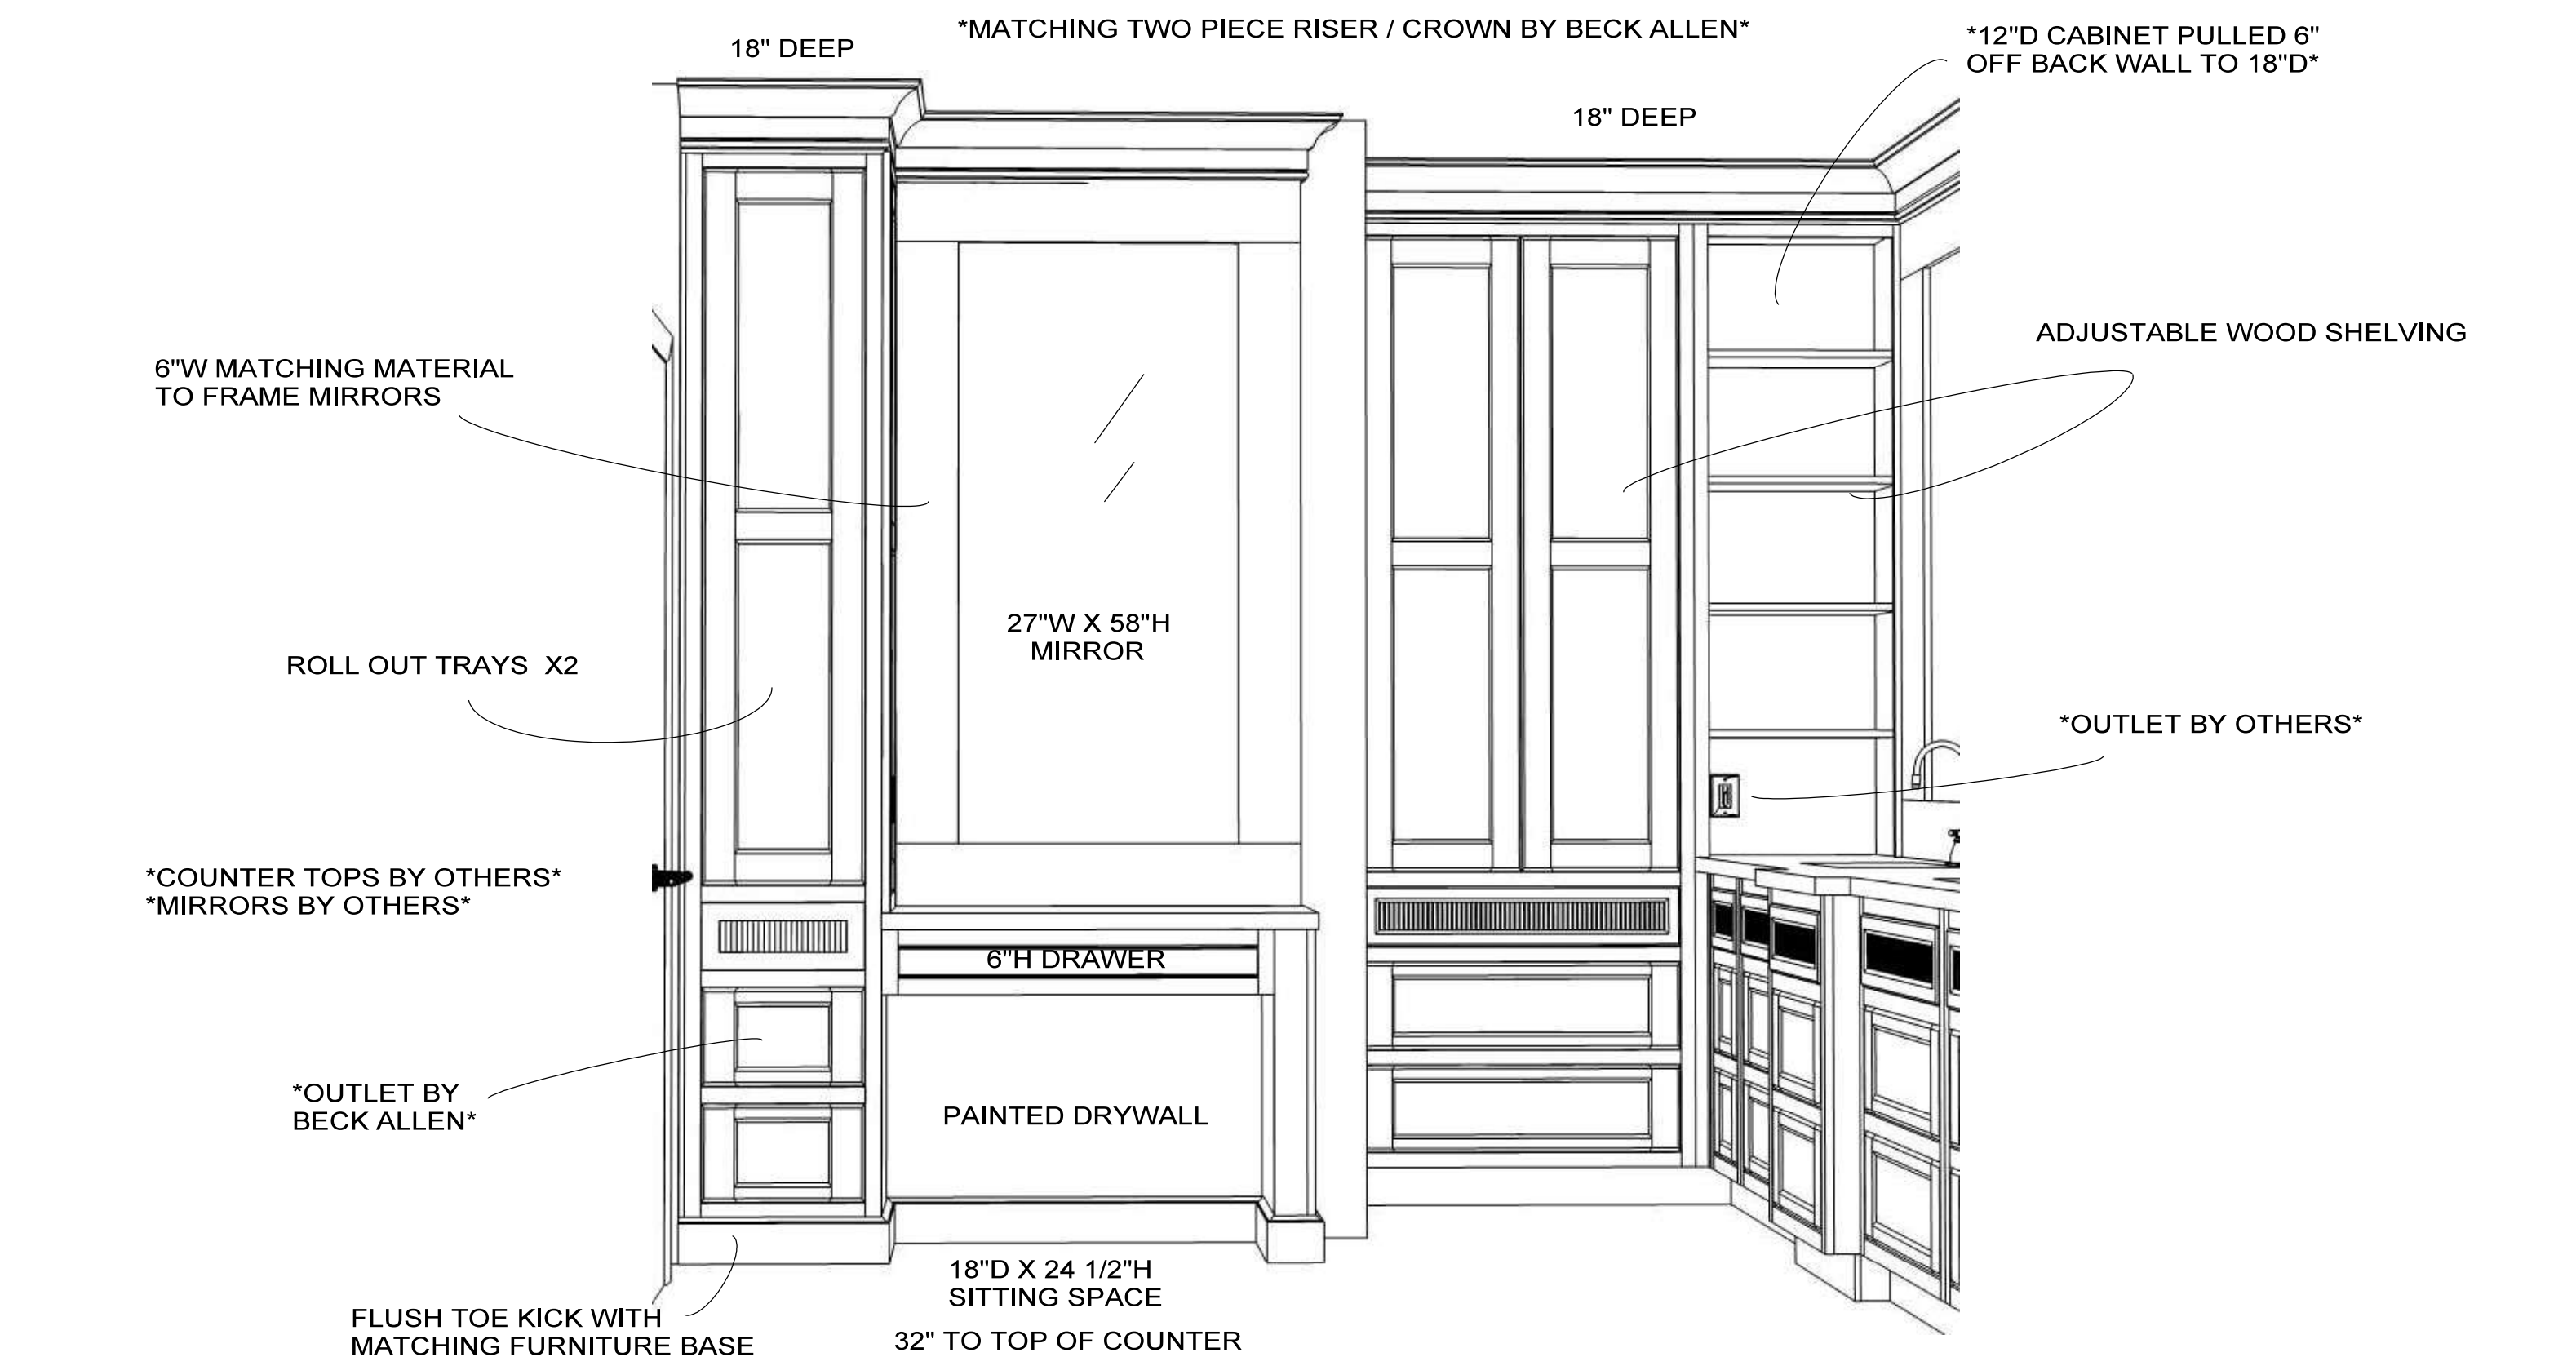

	633 Spirit of St. Louis Blvd, Chesterfield, MO 63005 T 636.519.1611 F 636.519.1620 11585 Lackland Road, St. Louis, MO 63146 T 314.677.6713 F 314.677.6717 beckallencabinetry.com	PREPARED FOR : MDG RENOVATION PITTENGER RESIDENCE MASTER	DATE OF DRAWING: 7.29.26	NOTE: THIS DRAWING IS AN ARTISTIC INTERPRETATION OF THE GENERAL APPEARANCE OF THE DESIGN. IT IS NOT MEANT TO BE AN EXACT RENDITION. THIS DRAWING IS THE EXCLUSIVE PROPERTY OF BECK/ALLEN CABINETRY AND MAY NOT BE RELEASED WITHOUT WRITTEN PERMISSION. IF RELEASED, A FEE MAY BE APPLICABLE. 
			PREPARED BY: KRISTINE FACTOR/HAILY MULHOLLAND	
			SCALE: NTS	

*9"W X 36"H
HEATED TOWEL
RAIL BY OTHERS*

*OUTLET
BY OTHERS*

DECOR DOOR

OUTLET BY OTHERS

DECOR DOOR ON END WITH
MATCHING FURNITURE BASE



633 Spirit of St. Louis Blvd, Chesterfield, MO 63005
T 636.519.1611 F 636.519.1620

11585 Lackland Road, St. Louis, MO 63146
T 314.677.6713 F 314.677.6717

beckallencabinetry.com

PREPARED FOR :

**MDG RENOVATION
PITTENGER RESIDENCE
MASTER**

DATE OF DRAWING: 7.29.26

PREPARED BY:
KRISTINE FACTOR/HAILY MULHOLLAND

SCALE:
NTS

NOTE: THIS DRAWING IS AN ARTISTIC INTERPRETATION
OF THE GENERAL APPEARANCE OF THE DESIGN.
IT IS NOT MEANT TO BE AN EXACT RENDITION.

THIS DRAWING IS THE EXCLUSIVE PROPERTY
OF BECK/ALLEN CABINetry
AND MAY NOT BE RELEASED
WITHOUT WRITTEN PERMISSION.
IF RELEASED, A FEE MAY BE APPLICABLE.





633 Spirit of St. Louis Blvd, Chesterfield, MO 63005
T 636.519.1611 F 636.519.1620

11585 Lackland Road, St. Louis, MO 63146
T 314.677.6713 F 314.677.6717

beckallencabinetry.com

PREPARED FOR :

**MDG RENOVATION
PITTENGER RESIDENCE
MASTER**

DATE OF DRAWING:

7.29.26

PREPARED BY:

KRISTINE FACTOR/HAILY MULHOLLAND


SCALE:

NTS

**NOTE: THIS DRAWING IS AN ARTISTIC INTERPRETATION
OF THE GENERAL APPEARANCE OF THE DESIGN.
IT IS NOT MEANT TO BE AN EXACT RENDITION.**

**THIS DRAWING IS THE EXCLUSIVE PROPERTY
OF BECK/ALLEN CABINETRY
AND MAY NOT BE RELEASED
WITHOUT WRITTEN PERMISSION.
IF RELEASED, A FEE MAY BE APPLICABLE.**



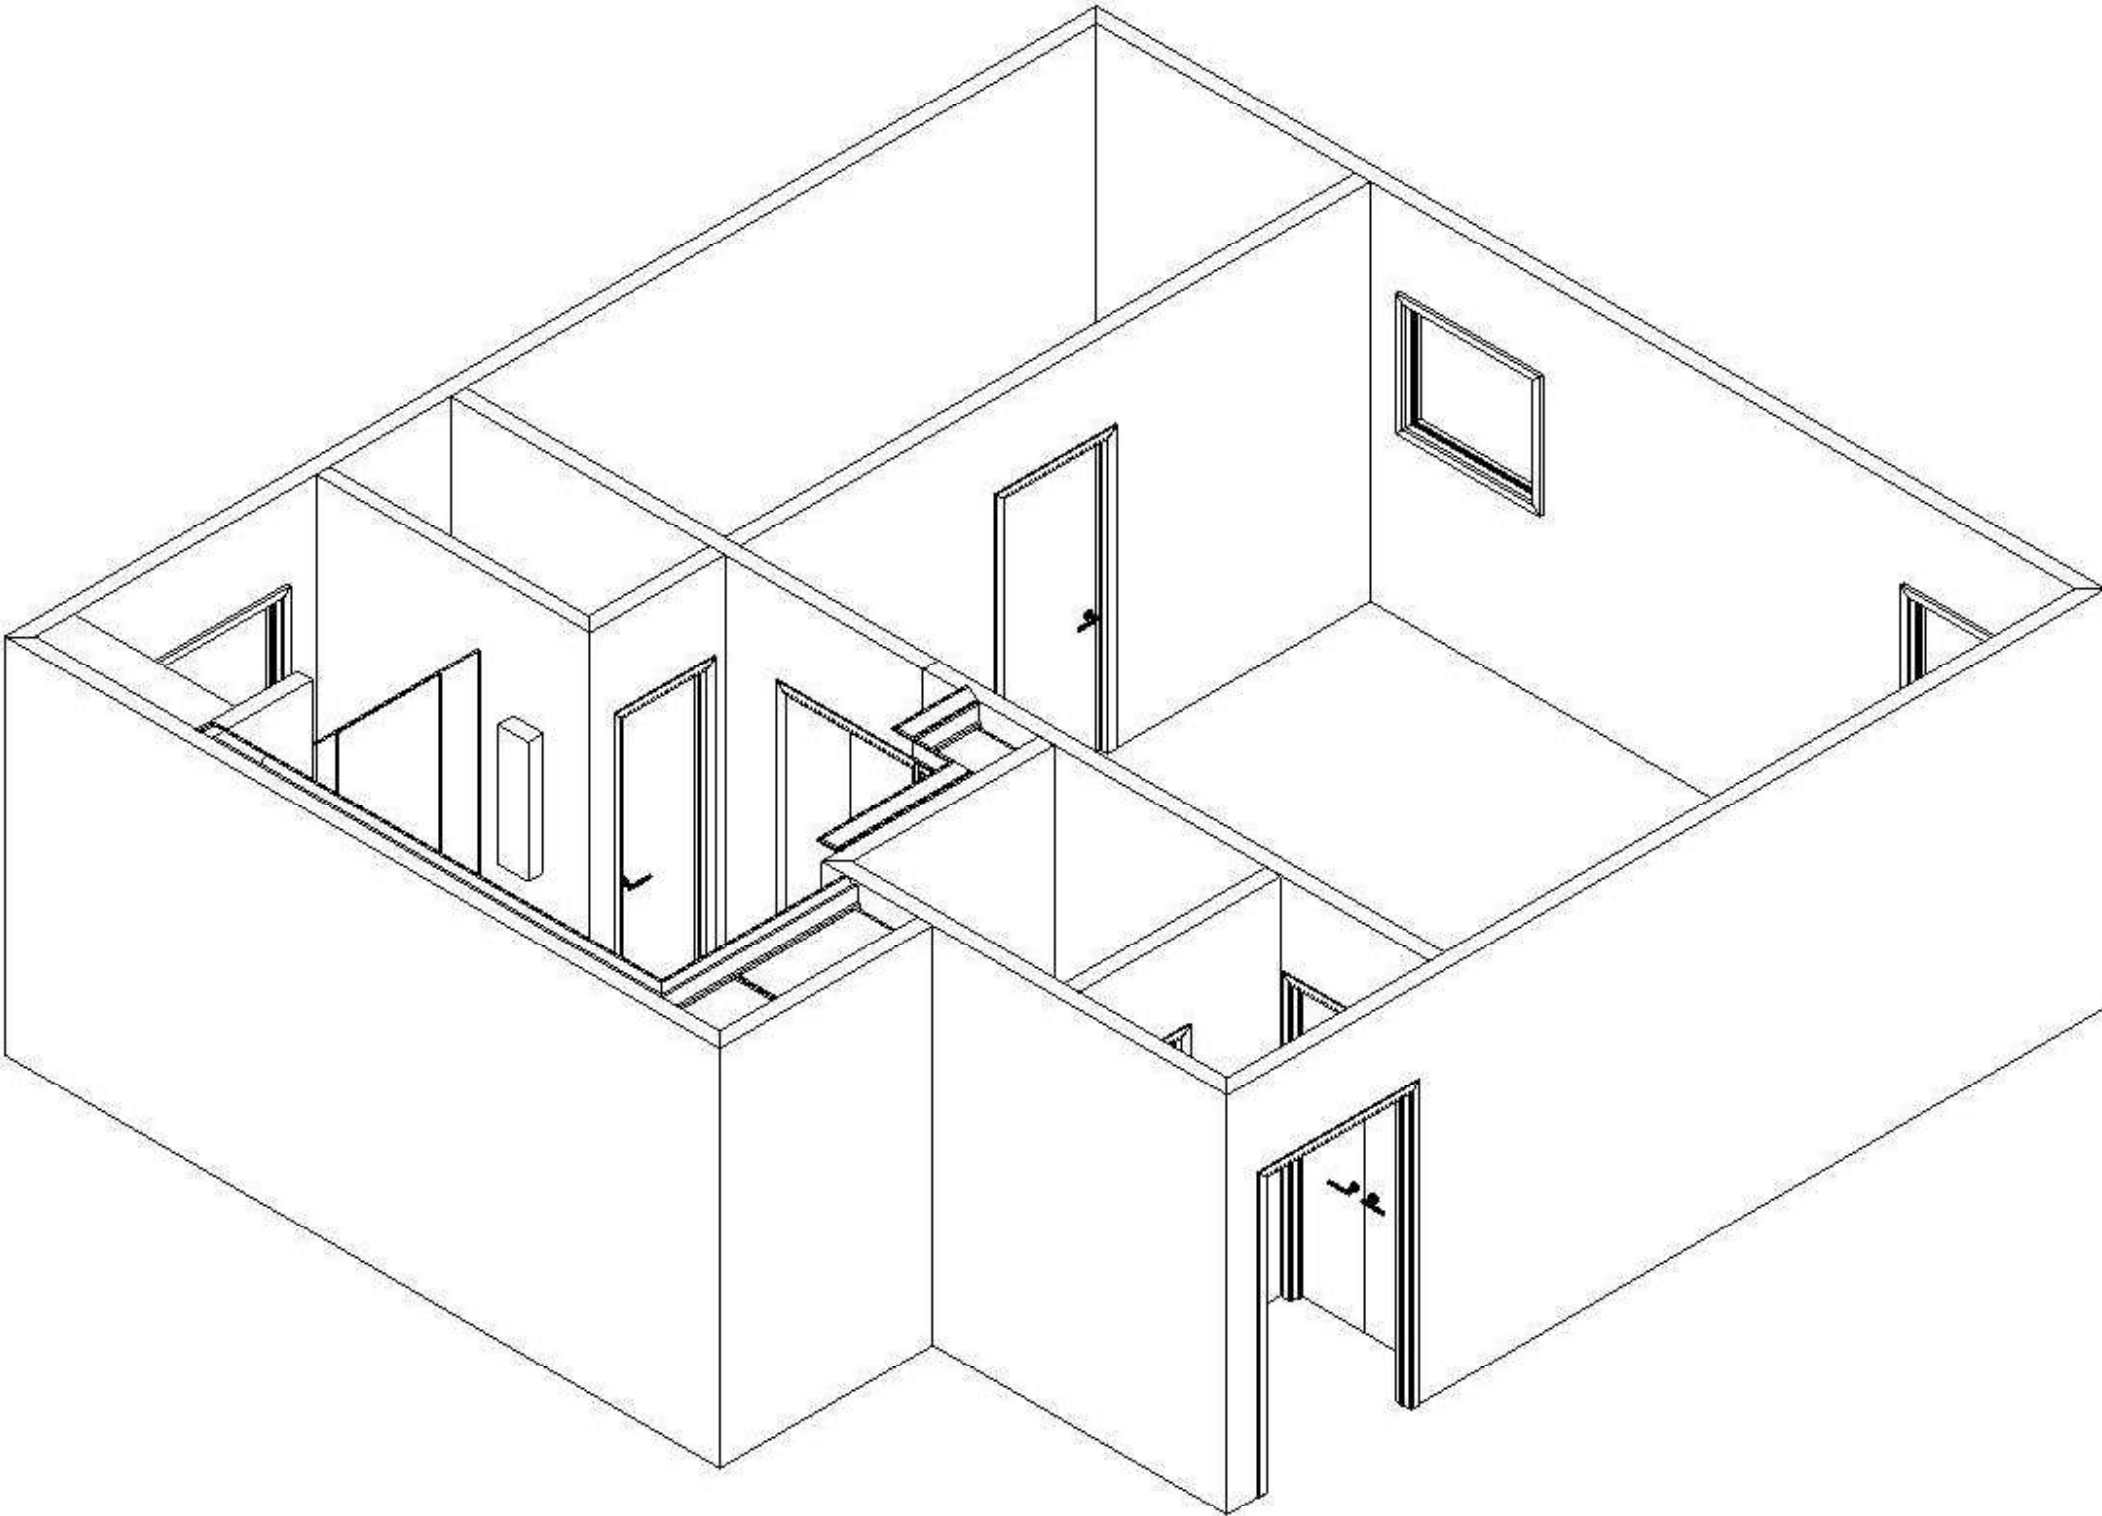

633 Spirit of St. Louis Blvd, Chesterfield, MO 63005
T 636.519.1611 F 636.519.1620

11585 Lackland Road, St. Louis, MO 63146
T 314.677.6713 F 314.677.6717

beckallencabinetry.com

PREPARED FOR :

**MDG RENOVATION
PITTENGER RESIDENCE
MASTER**

DATE OF DRAWING: 7.29.26


PREPARED BY:
KRISTINE FACTOR/HAILY MULHOLLAND

SCALE:
NTS


NOTE: THIS DRAWING IS AN ARTISTIC INTERPRETATION
OF THE GENERAL APPEARANCE OF THE DESIGN.
IT IS NOT MEANT TO BE AN EXACT RENDITION.

THIS DRAWING IS THE EXCLUSIVE PROPERTY
OF BECK/ALLEN CABINETRY
AND MAY NOT BE RELEASED
WITHOUT WRITTEN PERMISSION.
IF RELEASED, A FEE MAY BE APPLICABLE.



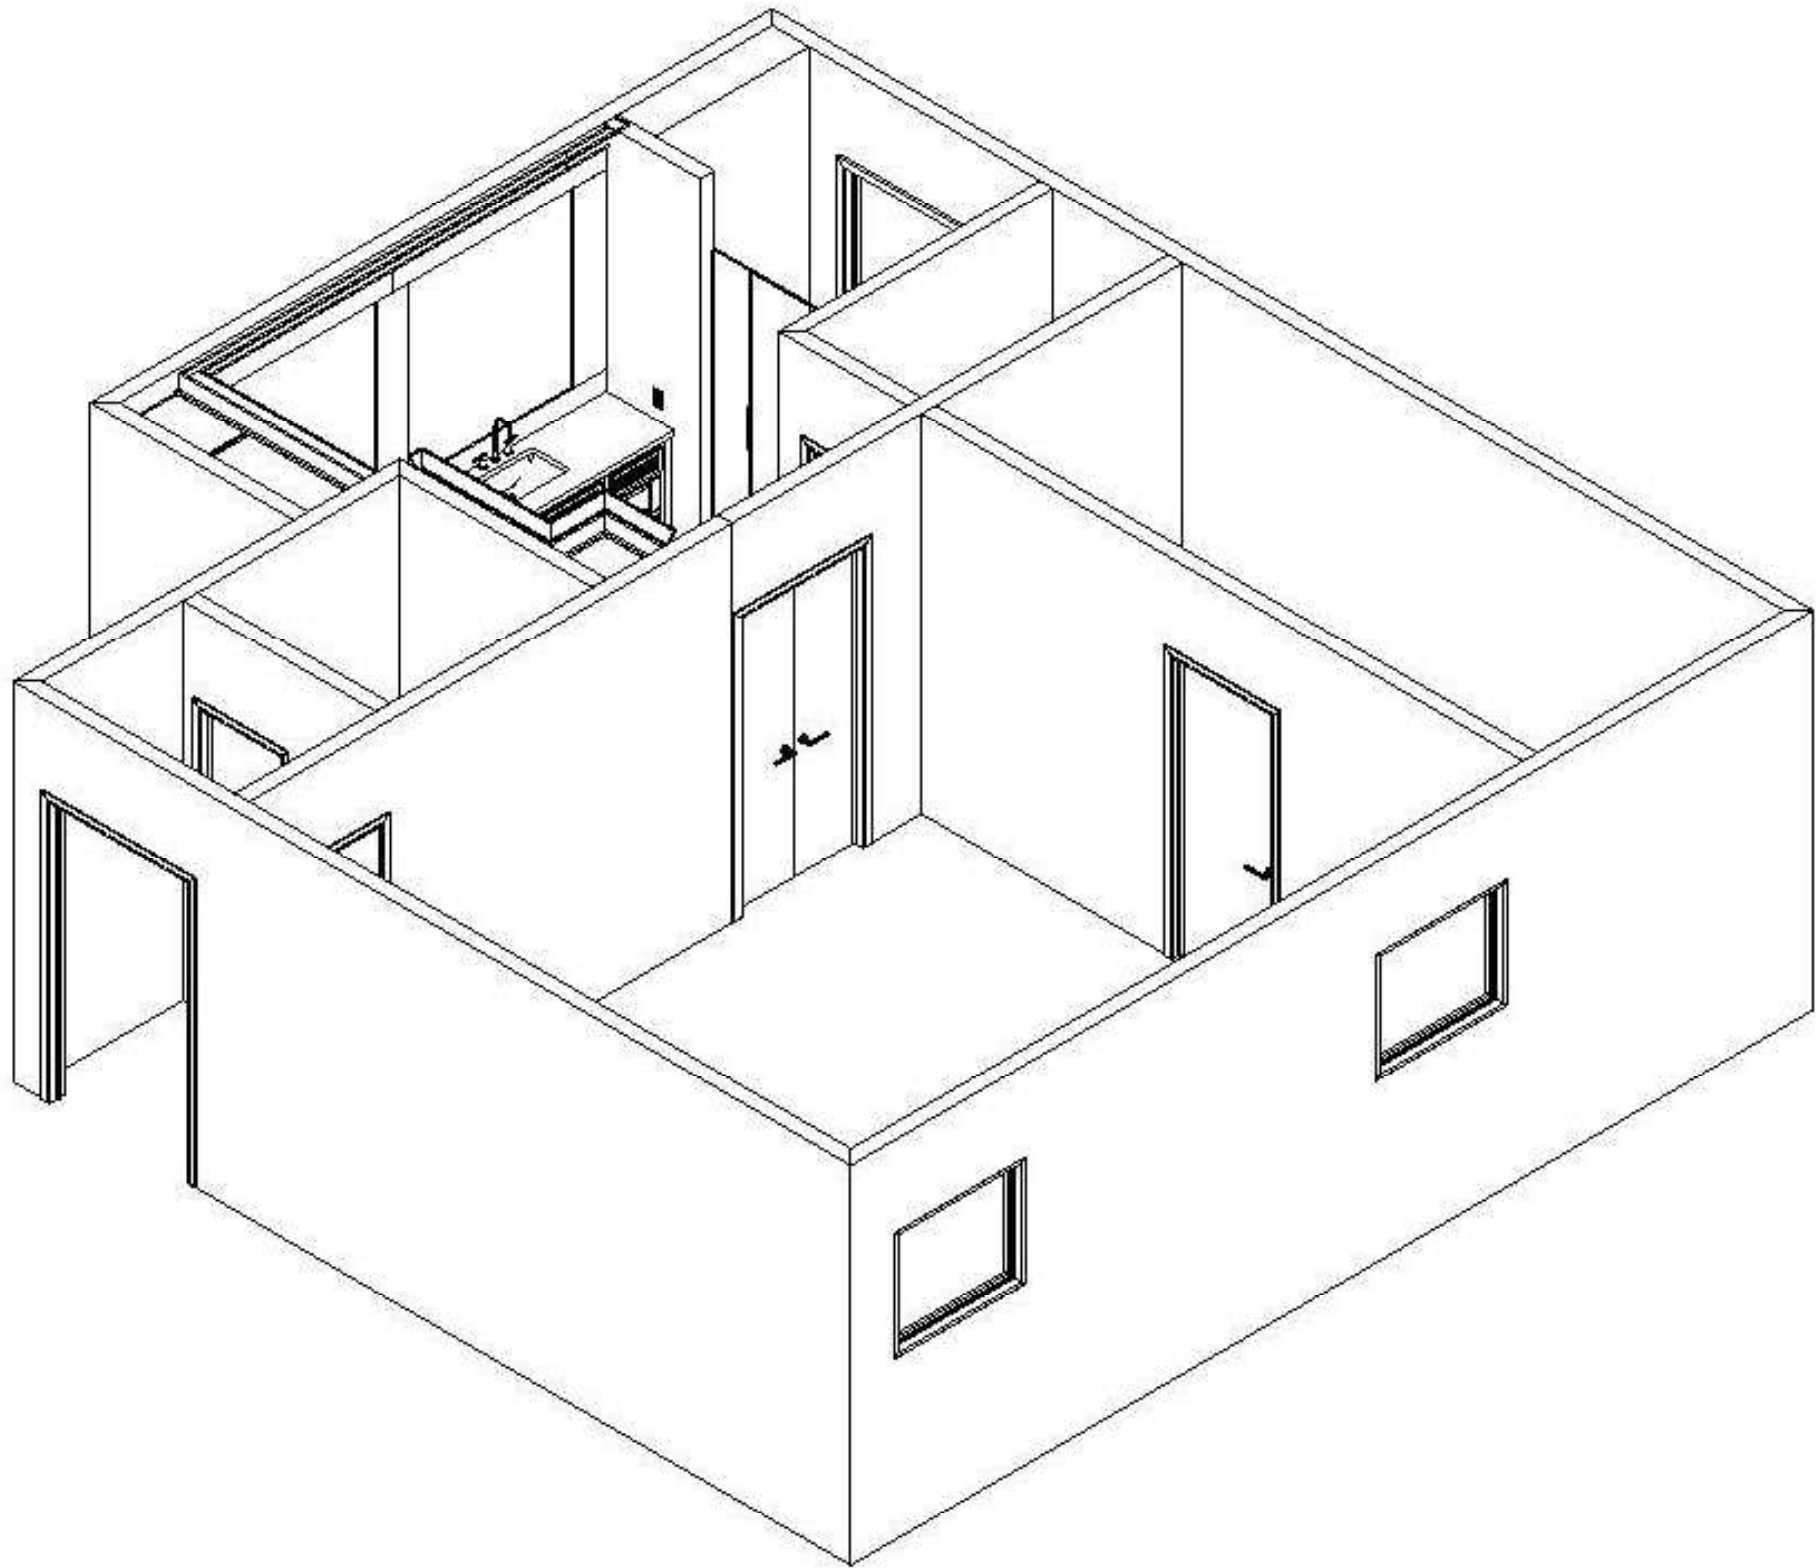

	633 Spirit of St. Louis Blvd, Chesterfield, MO 63005 T 636.519.1611 F 636.519.1620 11585 Lackland Road, St. Louis, MO 63146 T 314.677.6713 F 314.677.6717 beckallencabinetry.com	PREPARED FOR : MDG RENOVATION PITTENGER RESIDENCE MASTER	DATE OF DRAWING: 7.29.26	NOTE: THIS DRAWING IS AN ARTISTIC INTERPRETATION OF THE GENERAL APPEARANCE OF THE DESIGN. IT IS NOT MEANT TO BE AN EXACT RENDITION. THIS DRAWING IS THE EXCLUSIVE PROPERTY OF BECK/ALLEN CABINETRY AND MAY NOT BE RELEASED WITHOUT WRITTEN PERMISSION. IF RELEASED, A FEE MAY BE APPLICABLE. 
			PREPARED BY: KRISTINE FACTOR/HAILY MULHOLLAND	
			SCALE: NTS	

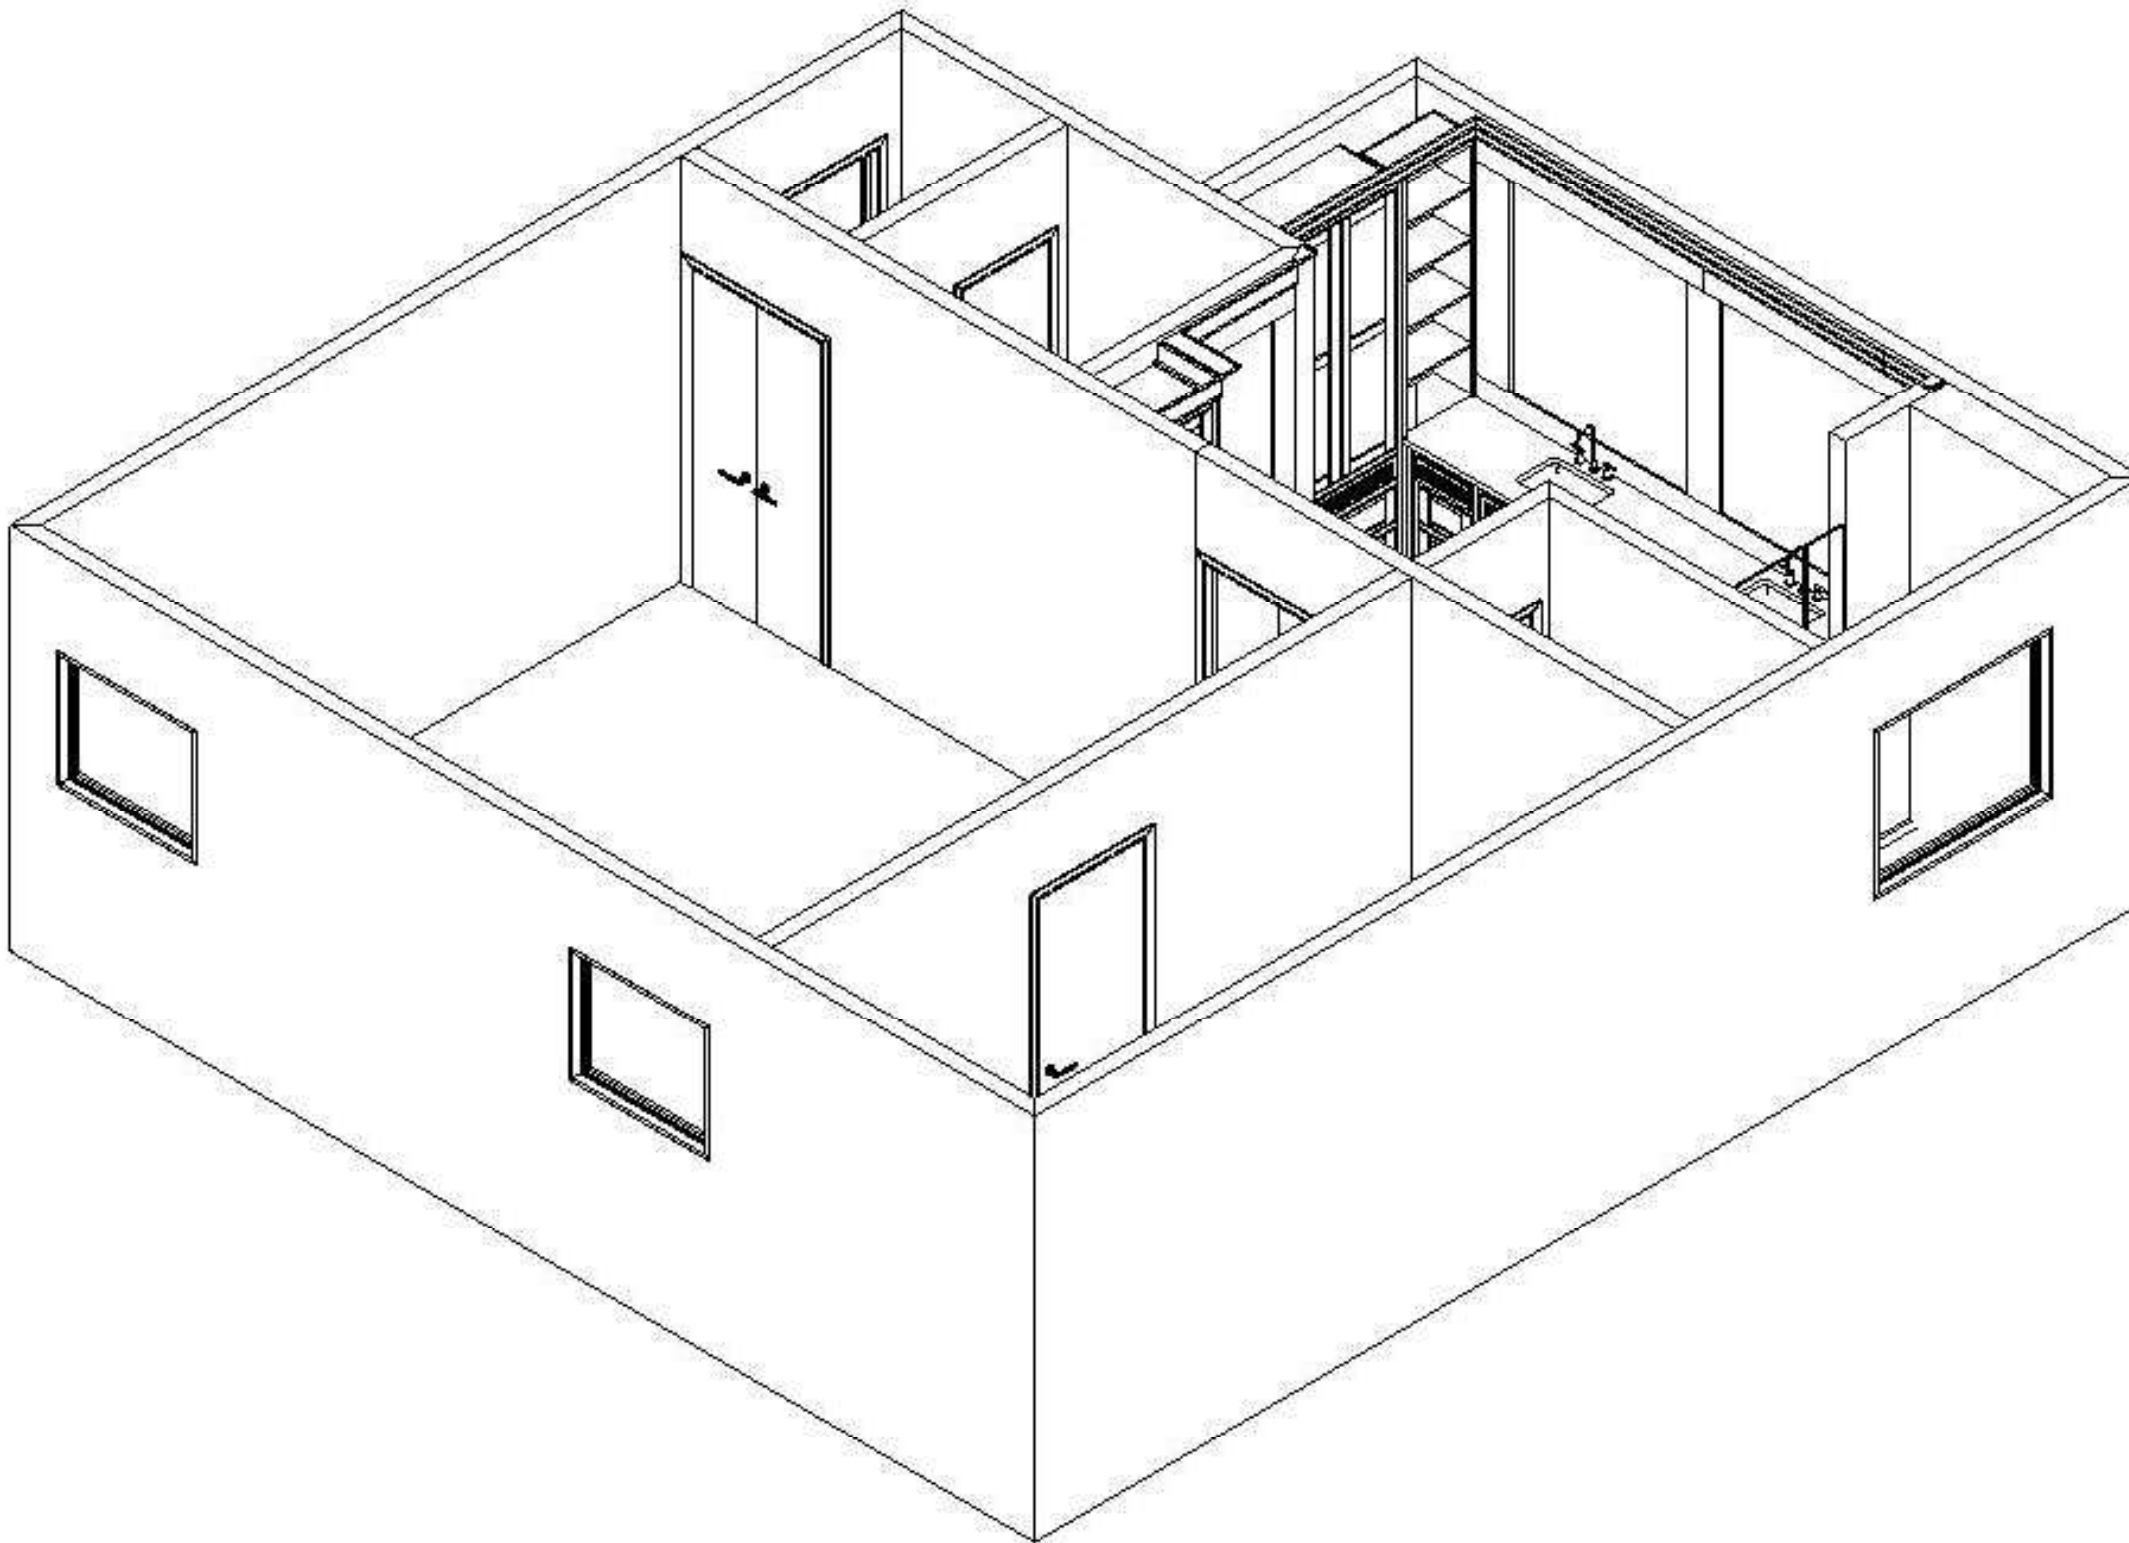

633 Spirit of St. Louis Blvd, Chesterfield, MO 63005
T 636.519.1611 F 636.519.1620

11585 Lackland Road, St. Louis, MO 63146
T 314.677.6713 F 314.677.6717

beckallencabinetry.com

PREPARED FOR :

**MDG RENOVATION
PITTENGER RESIDENCE
MASTER**

DATE OF DRAWING: 7.29.26


PREPARED BY:
KRISTINE FACTOR/HAILY MULHOLLAND

SCALE:
NTS


NOTE: THIS DRAWING IS AN ARTISTIC INTERPRETATION
OF THE GENERAL APPEARANCE OF THE DESIGN.
IT IS NOT MEANT TO BE AN EXACT RENDITION.

THIS DRAWING IS THE EXCLUSIVE PROPERTY
OF BECK/ALLEN CABINETY
AND MAY NOT BE RELEASED
WITHOUT WRITTEN PERMISSION.
IF RELEASED, A FEE MAY BE APPLICABLE.



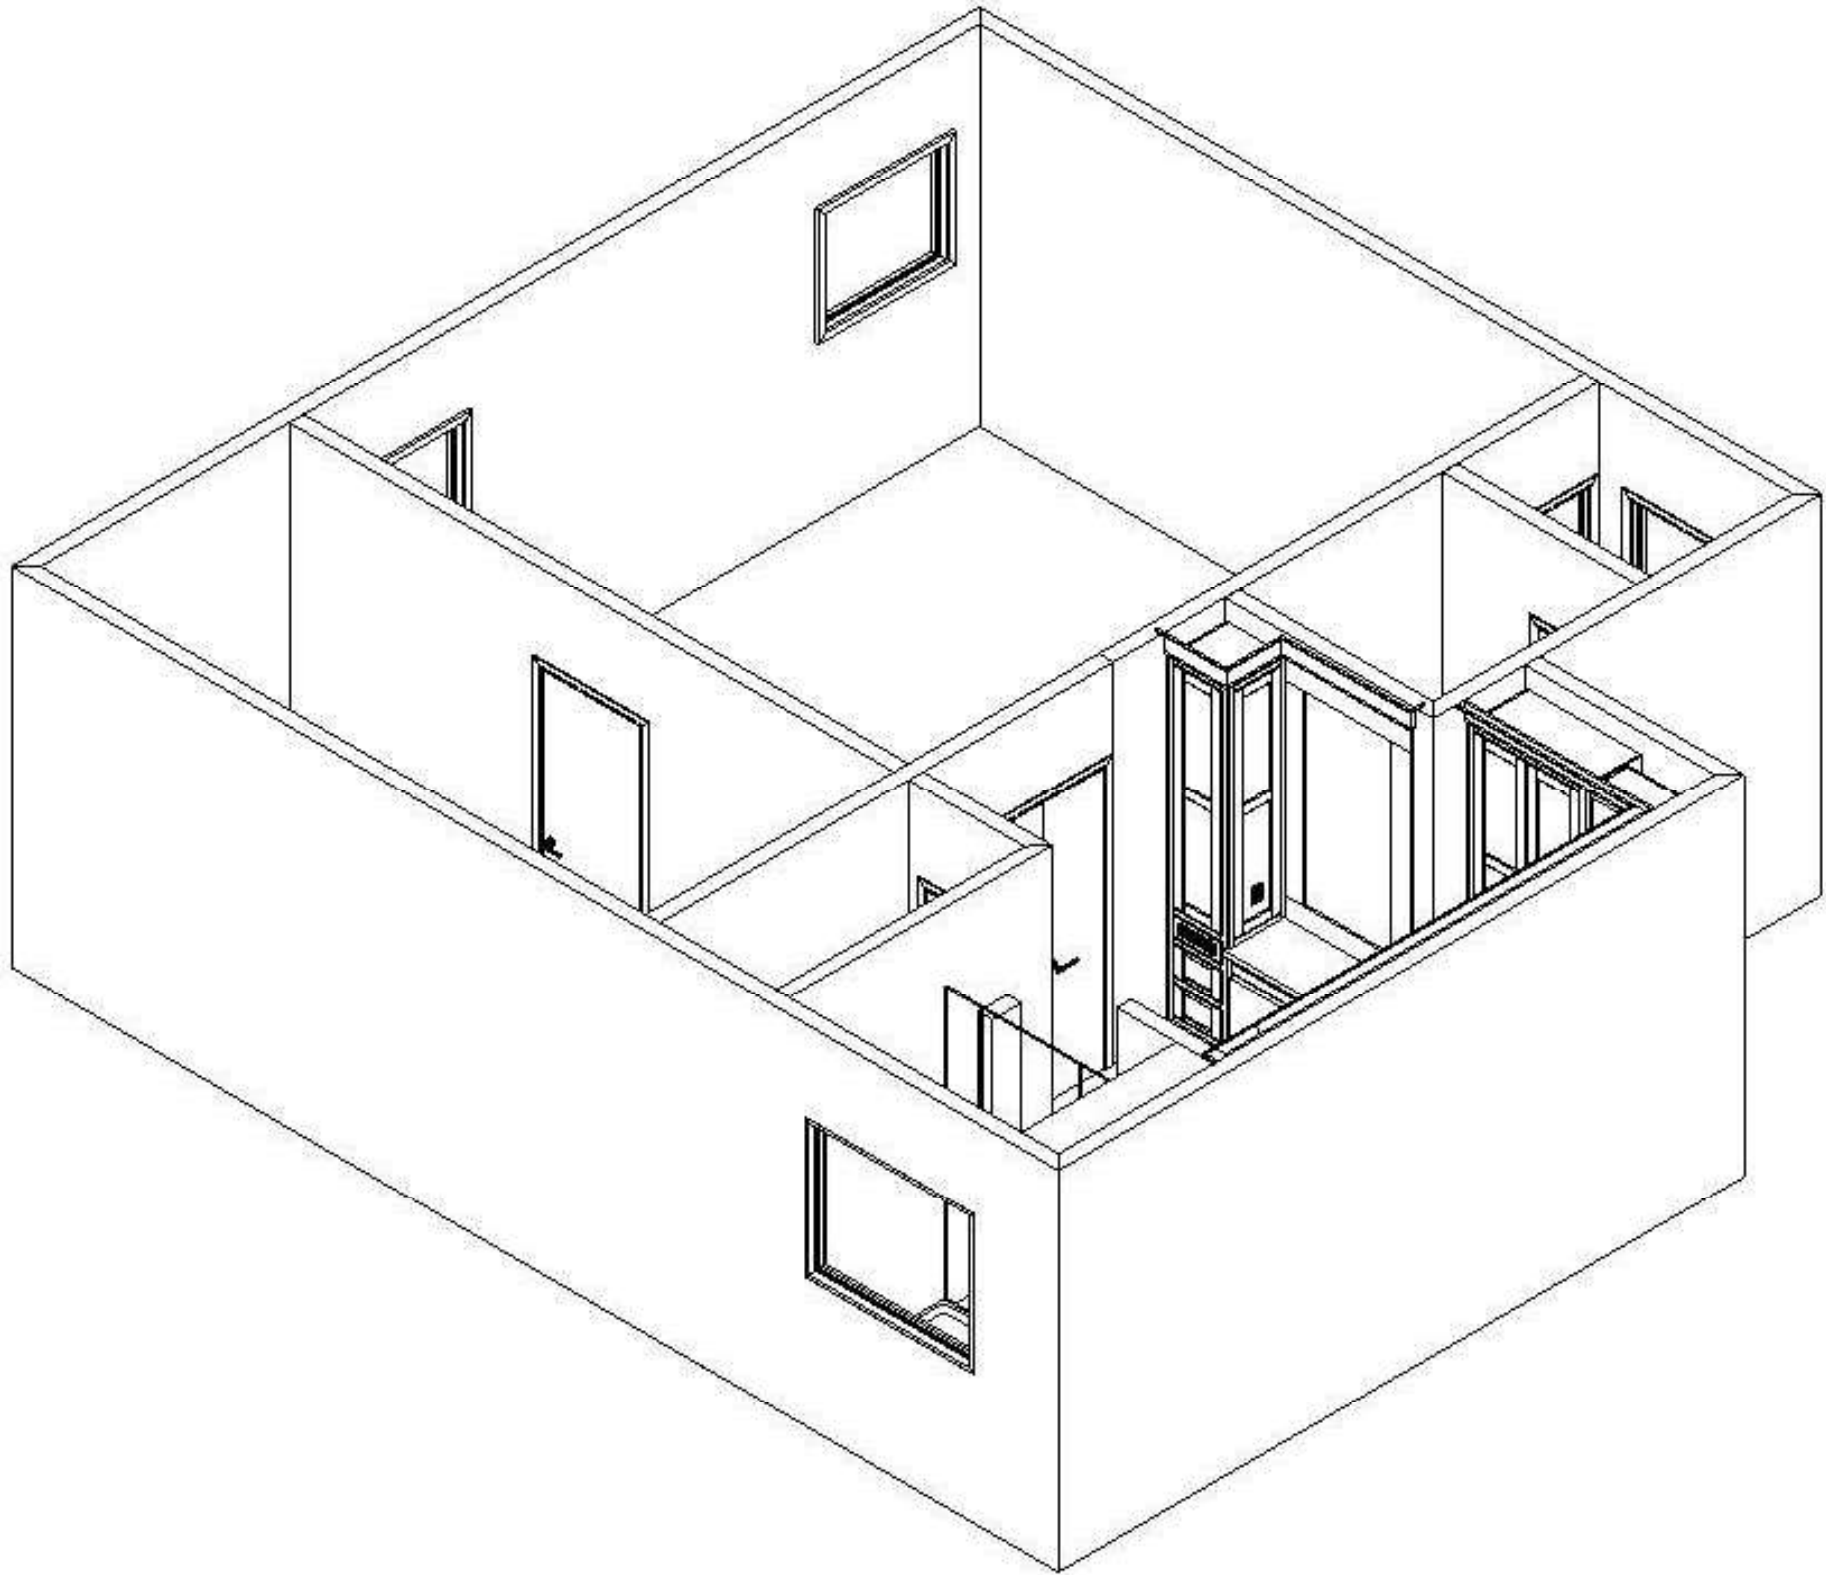

	633 Spirit of St. Louis Blvd, Chesterfield, MO 63005 T 636.519.1611 F 636.519.1620 11585 Lackland Road, St. Louis, MO 63146 T 314.677.6713 F 314.677.6717 beckallencabinetry.com	PREPARED FOR : MDG RENOVATION PITTENGER RESIDENCE MASTER	DATE OF DRAWING: 7.29.26	NOTE: THIS DRAWING IS AN ARTISTIC INTERPRETATION OF THE GENERAL APPEARANCE OF THE DESIGN. IT IS NOT MEANT TO BE AN EXACT RENDITION. THIS DRAWING IS THE EXCLUSIVE PROPERTY OF BECK/ALLEN CABINETRY AND MAY NOT BE RELEASED WITHOUT WRITTEN PERMISSION. IF RELEASED, A FEE MAY BE APPLICABLE. 
			PREPARED BY: KRISTINE FACTOR/HAILY MULHOLLAND	
			SCALE: NTS	

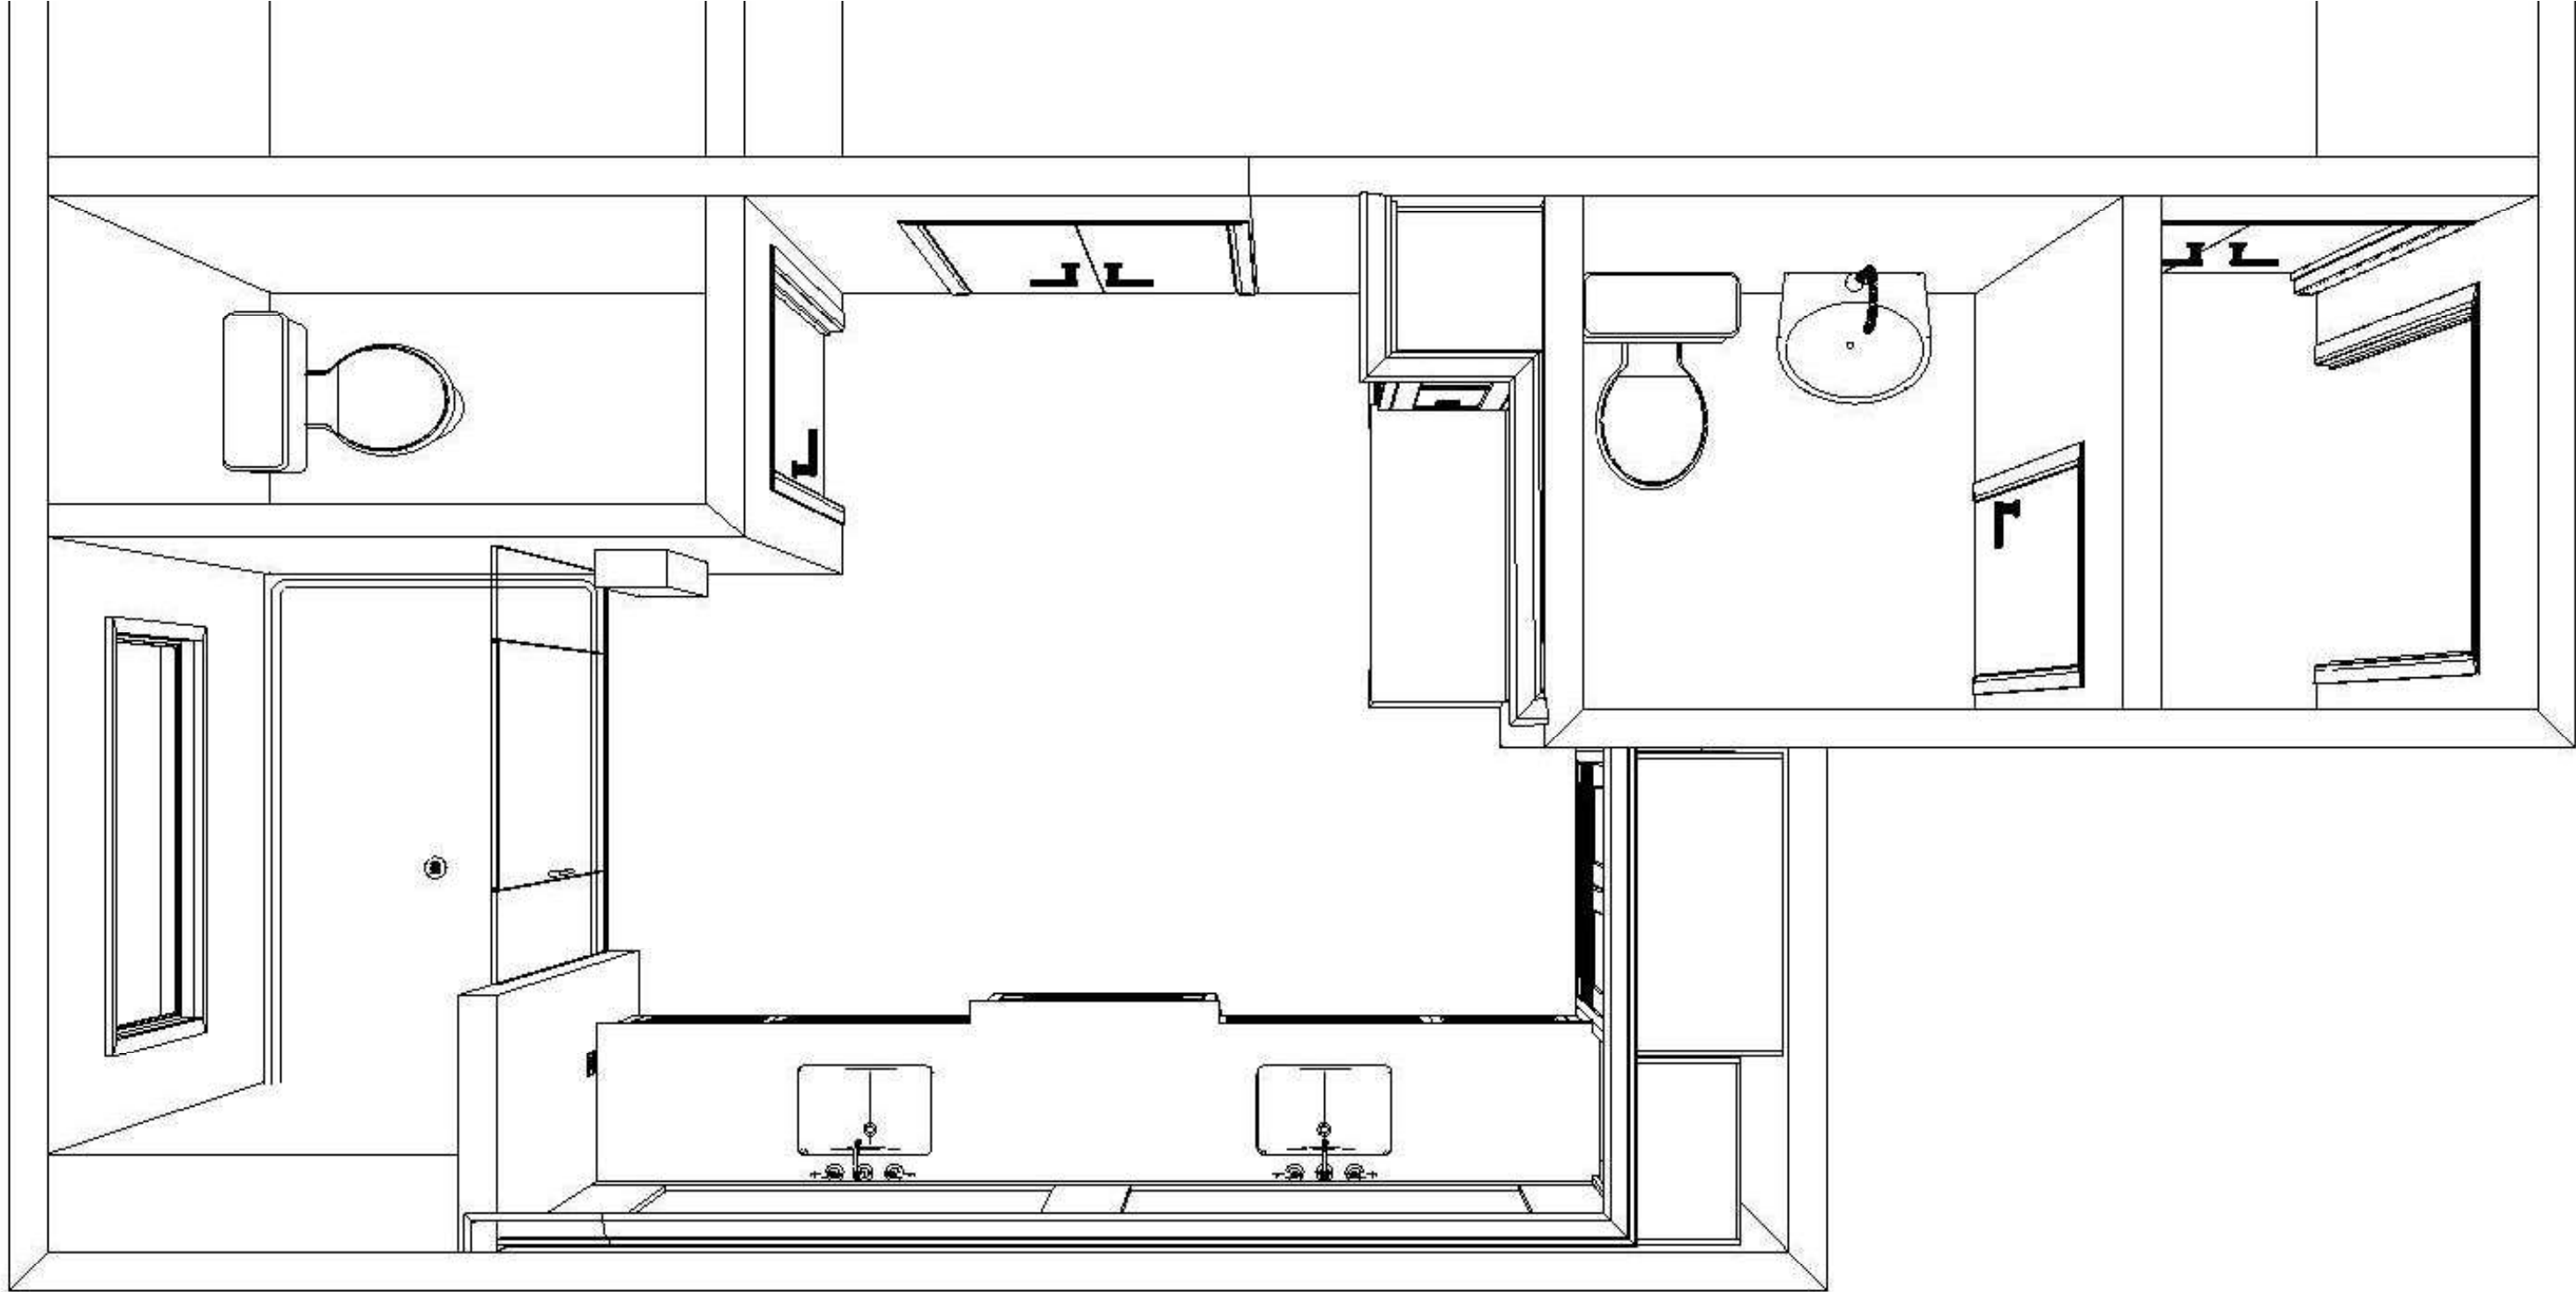

633 Spirit of St. Louis Blvd, Chesterfield, MO 63005
T 636.519.1611 F 636.519.1620

11585 Lackland Road, St. Louis, MO 63146
T 314.677.6713 F 314.677.6717

beckallencabinetry.com

PREPARED FOR :

MDG RENOVATION
PITTENGER RESIDENCE
MASTER

DATE OF DRAWING:

7.29.26

PREPARED BY:

KRISTINE FACTOR/HAILY MULHOLLAND

SCALE:

NTS

NOTE: THIS DRAWING IS AN ARTISTIC INTERPRETATION
OF THE GENERAL APPEARANCE OF THE DESIGN.
IT IS NOT MEANT TO BE AN EXACT RENDITION.

THIS DRAWING IS THE EXCLUSIVE PROPERTY
OF BECK/ALLEN CABINETRY
AND MAY NOT BE RELEASED
WITHOUT WRITTEN PERMISSION.
IF RELEASED, A FEE MAY BE APPLICABLE.

