


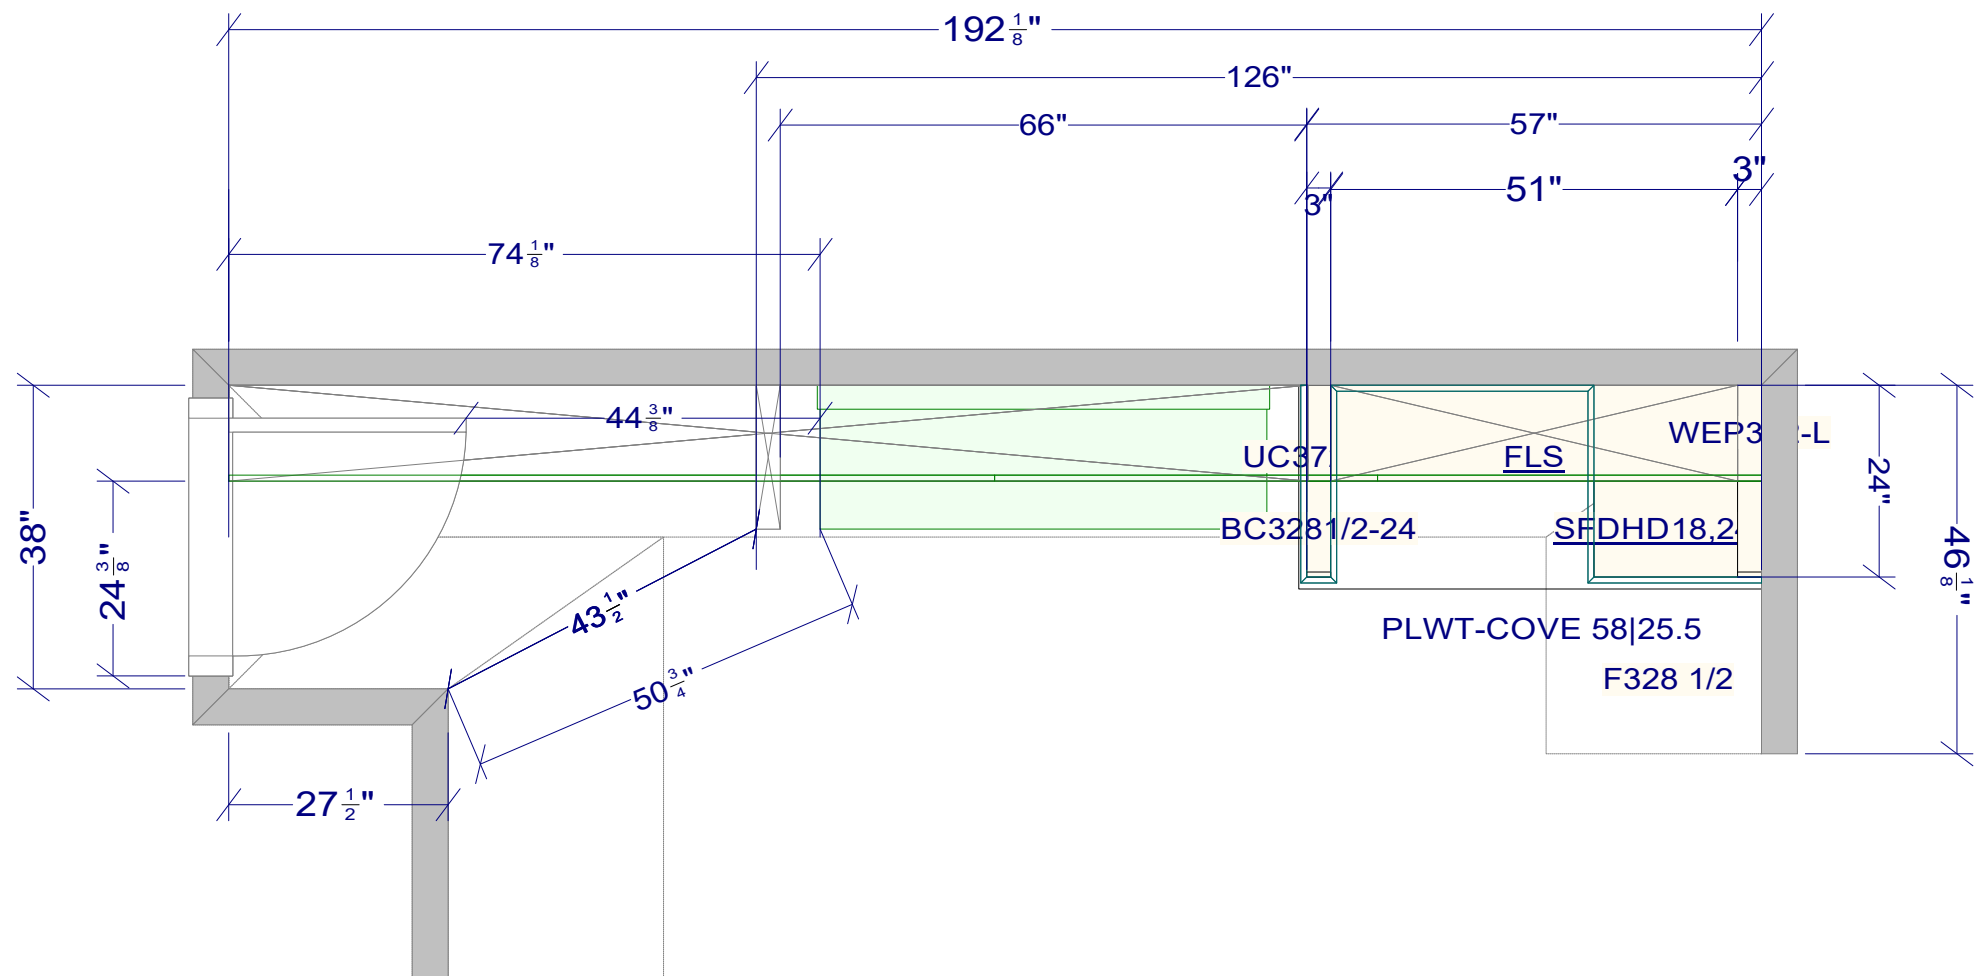

CH=107"H

* 102 1/2" - 103" H Under Room Crown Mouldings

 BECK/ALLEN CABINETRY	633 Spirit of St. Louis Blvd., Chesterfield, MO 63005 T 636.519.1611 F 636.519.1620 11585 Lackland Road, St. Louis, MO 63146 T 314.677.6713 F 314.677.6717	PREPARED FOR: TOM DI BLASI OFFICE	DATE OF DRAWING: 9.3.26	NOTE: THIS DRAWING IS AN ARTISTIC INTERPRETATION OF THE GENERAL APPEARANCE OF THE DESIGN. IT IS NOT MEANT TO BE AN EXACT RENDITION. THIS DRAWING IS THE EXCLUSIVE PROPERTY OF BECK/ALLEN CABINETRY AND MAY NOT BE RELEASED WITHOUT WRITTEN PERMISSION. IF RELEASED, A FEE MAY BE APPLICABLE.	 NKBA™ National Kitchen & Bath Association
			PREPARED BY: kristine factor		
			SCALE: NTS		