


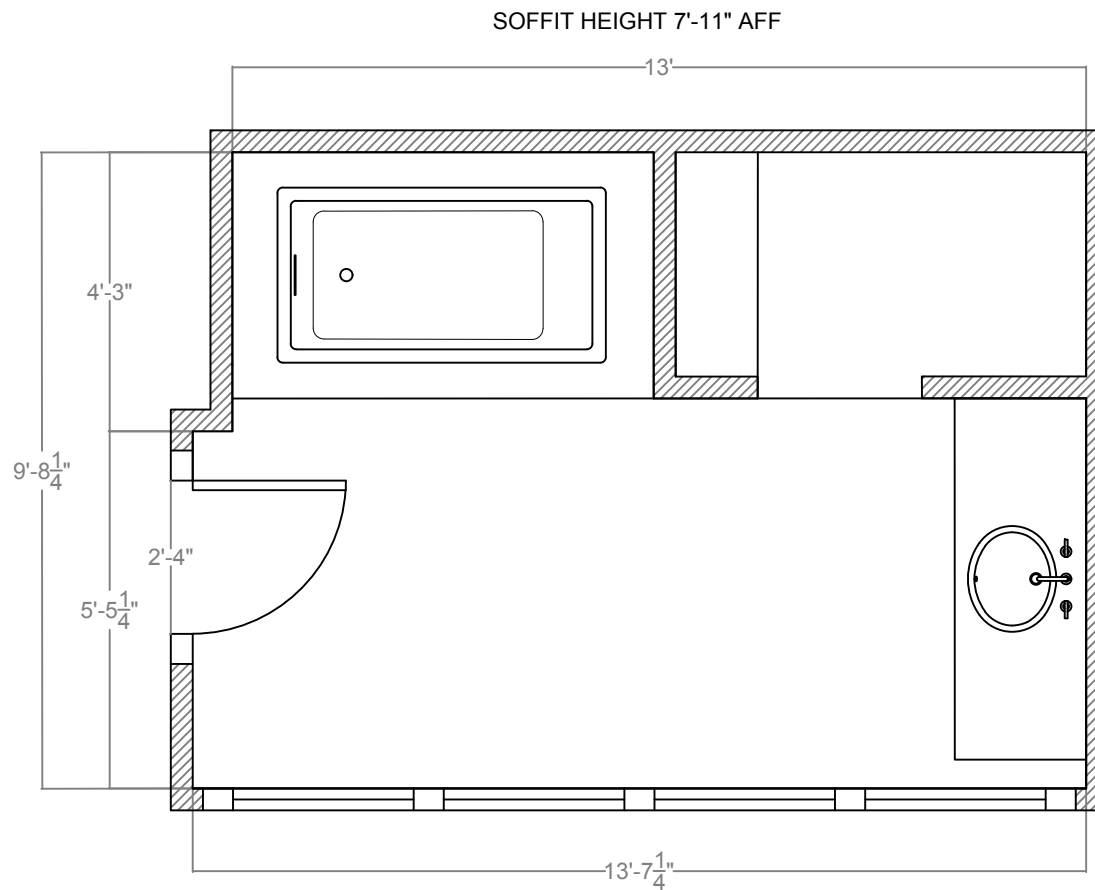

5.5" CASING  
WINDOWS 1'-11 1/2" AFF & 5'-4" H

MCCOY DESIGN STUDIO

320 S GORE- HORSEMAN

THIS DRAWING IS FOR  
DESIGN INTENT ONLY - NOT  
FOR CONSTRUCTION

OFFICE BATHROOM

|                |              |                    |
|----------------|--------------|--------------------|
| CONTACT NUMBER | 314-422-7430 |                    |
| DATE           | 8/3/26       |                    |
| DRAWN BY       | AMY MCCOY    |                    |
| CHECKED BY     | AMY MCCOY    |                    |
|                |              | SCALE 1/4" = 1'-0" |