


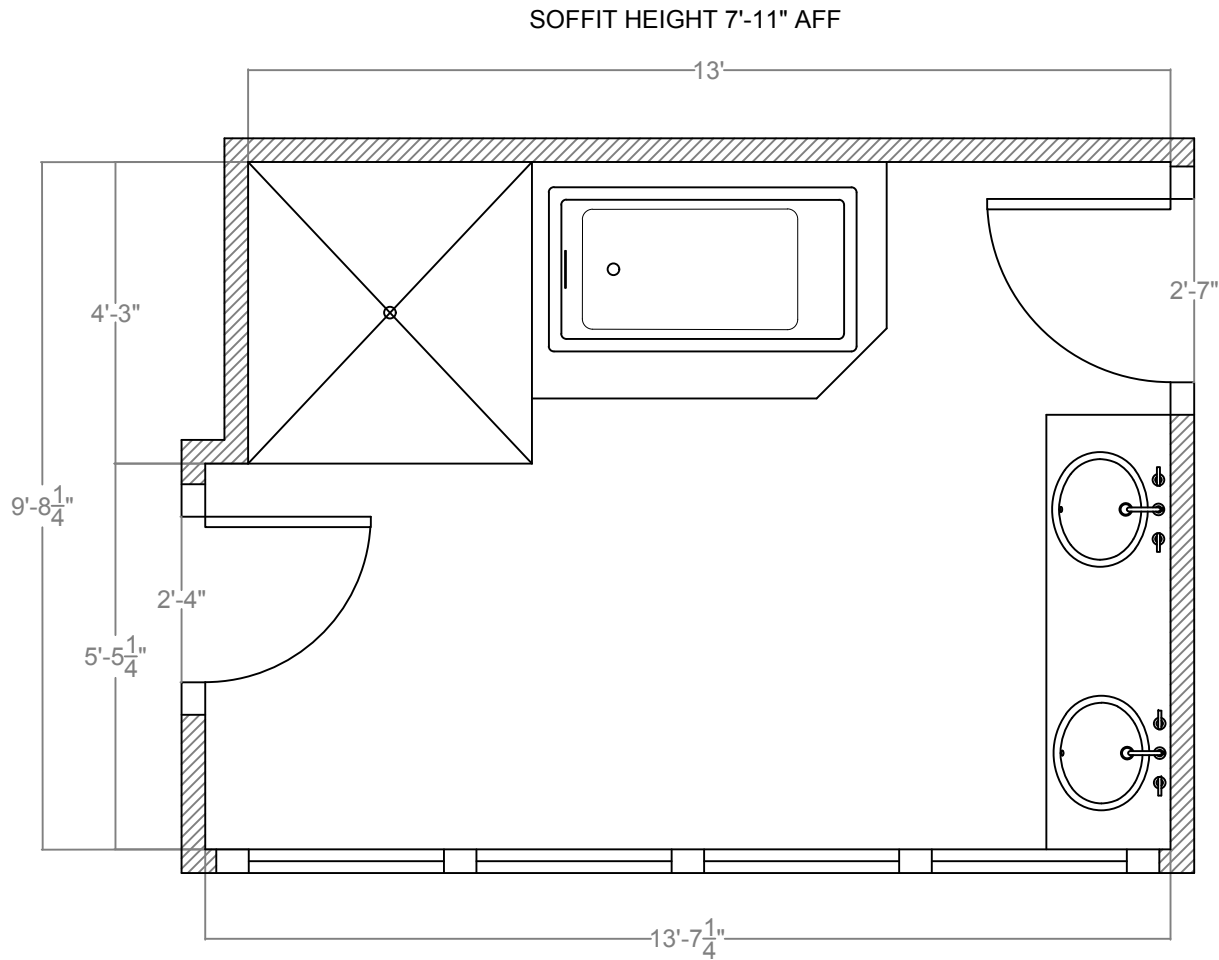

5.5" CASING
WINDOWS 1'-11 1/2" AFF & 5'-4" H

MCCOY DESIGN STUDIO

320 S GORE- HORSEMAN

THIS DRAWING IS FOR
DESIGN INTENT ONLY - NOT
FOR CONSTRUCTION

OFFICE BATHROOM

CONTACT NUMBER	314-422-7430	
DATE	8/3/26	
DRAWN BY	AMY MCCOY	
CHECKED BY	AMY MCCOY	
		SCALE 1/4" = 1'-0"