


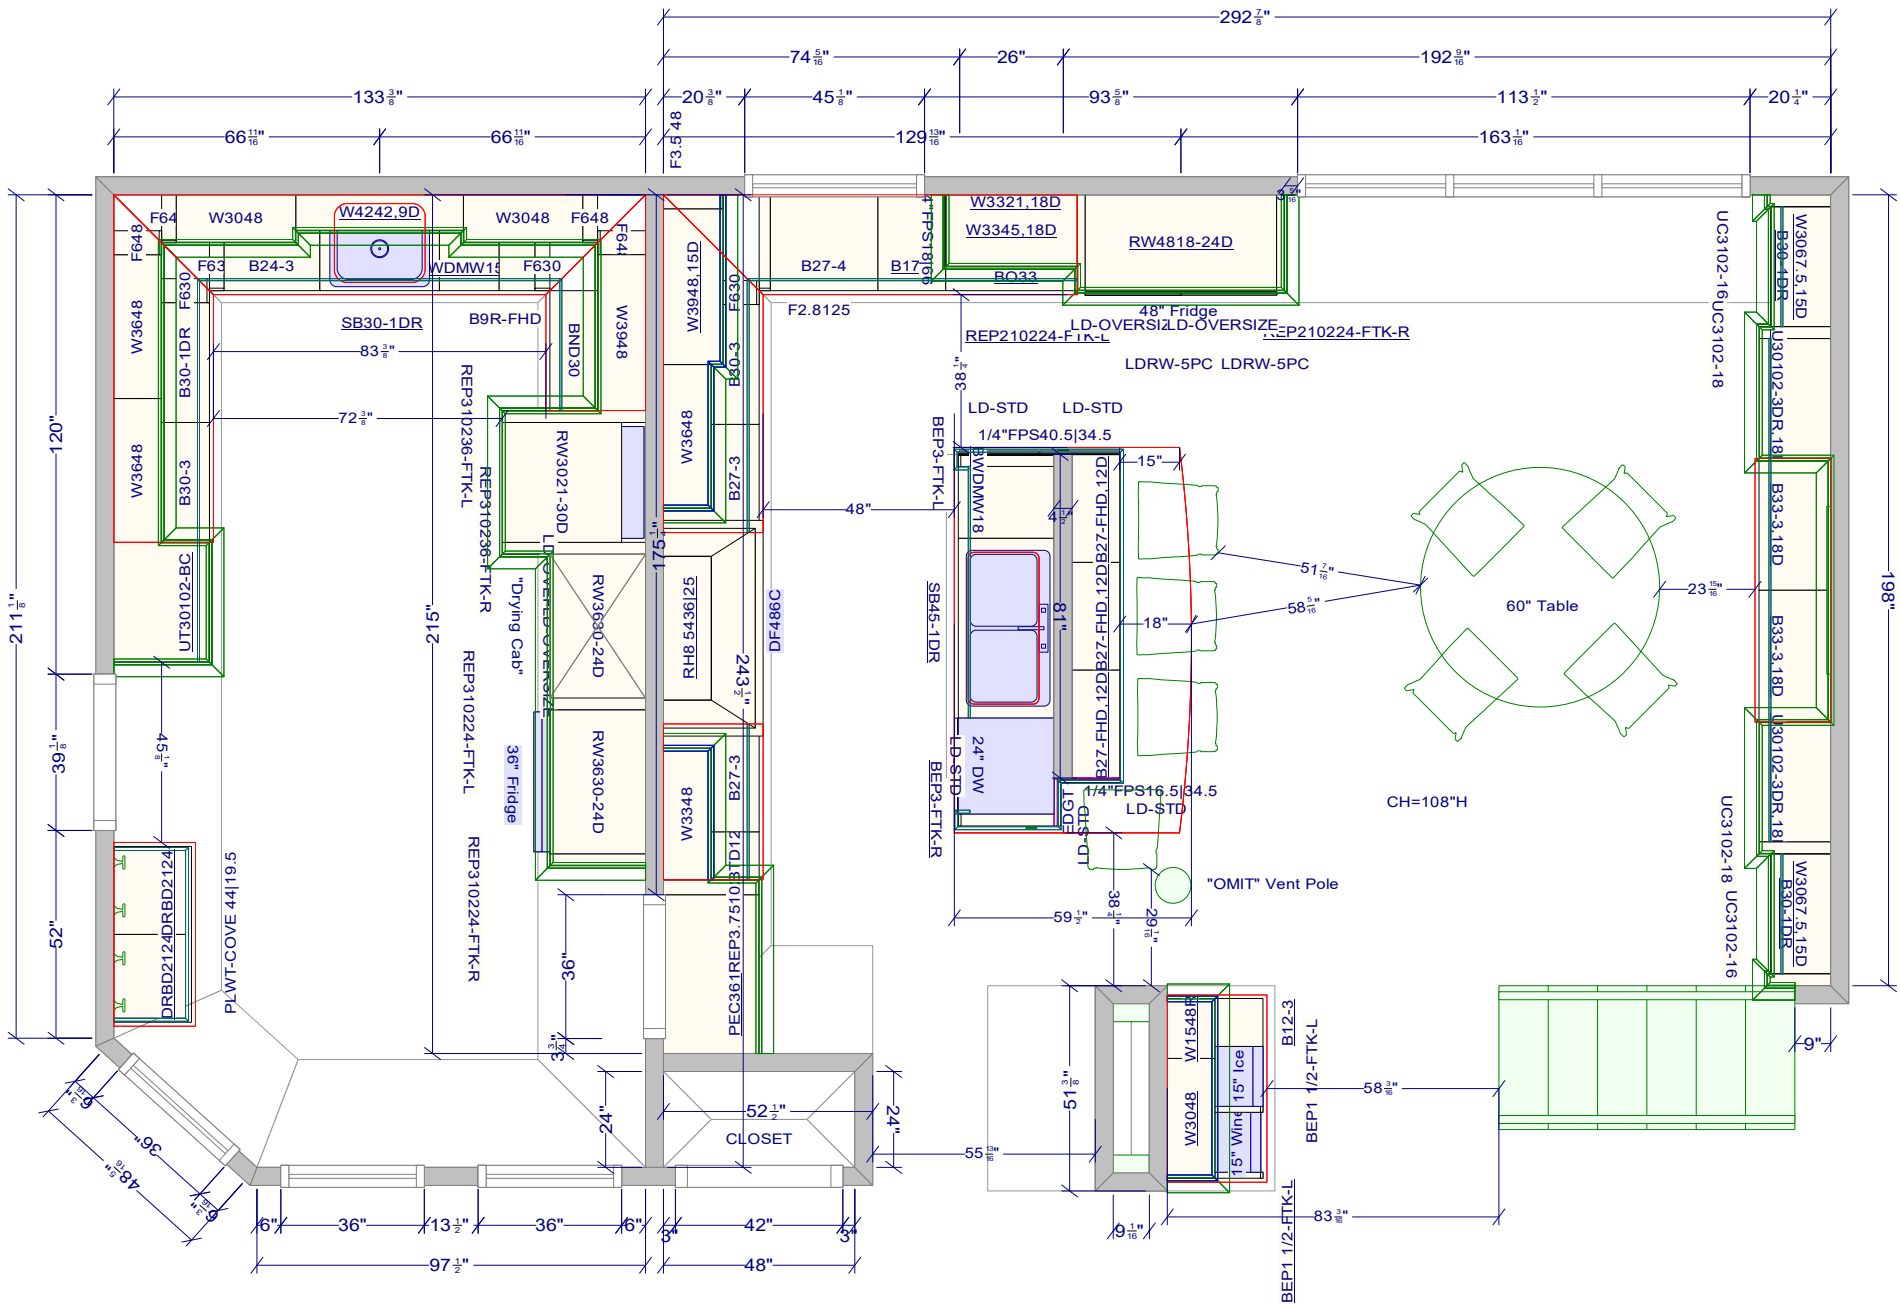

633 Spirit of St. Louis Blvd., Chesterfield, MO 63005
T 636.519.1611 F 636.519.1620
11585 Lackland Road, St. Louis, MO 63146
T 314.677.6713 F 314.677.6717

PREPARED FOR:
**MDG RENOVATIONS
PITTENGER RESIDENCE
KITCHEN/ LAUNDRY**

DATE OF DRAWING: **6.24.26**


PREPARED BY:
kristine factor


SCALE: **NTS**

NOTE: THIS DRAWING IS AN ARTISTIC INTERPRETATION
OF THE GENERAL APPEARANCE OF THE DESIGN.
IT IS NOT MEANT TO BE AN EXACT RENDITION.

THIS DRAWING IS THE EXCLUSIVE PROPERTY
OF BECK/ALLEN CABINETRY
AND MAY NOT BE RELEASED
WITHOUT WRITTEN PERMISSION.
IF RELEASED, A FEE MAY BE APPLICABLE.



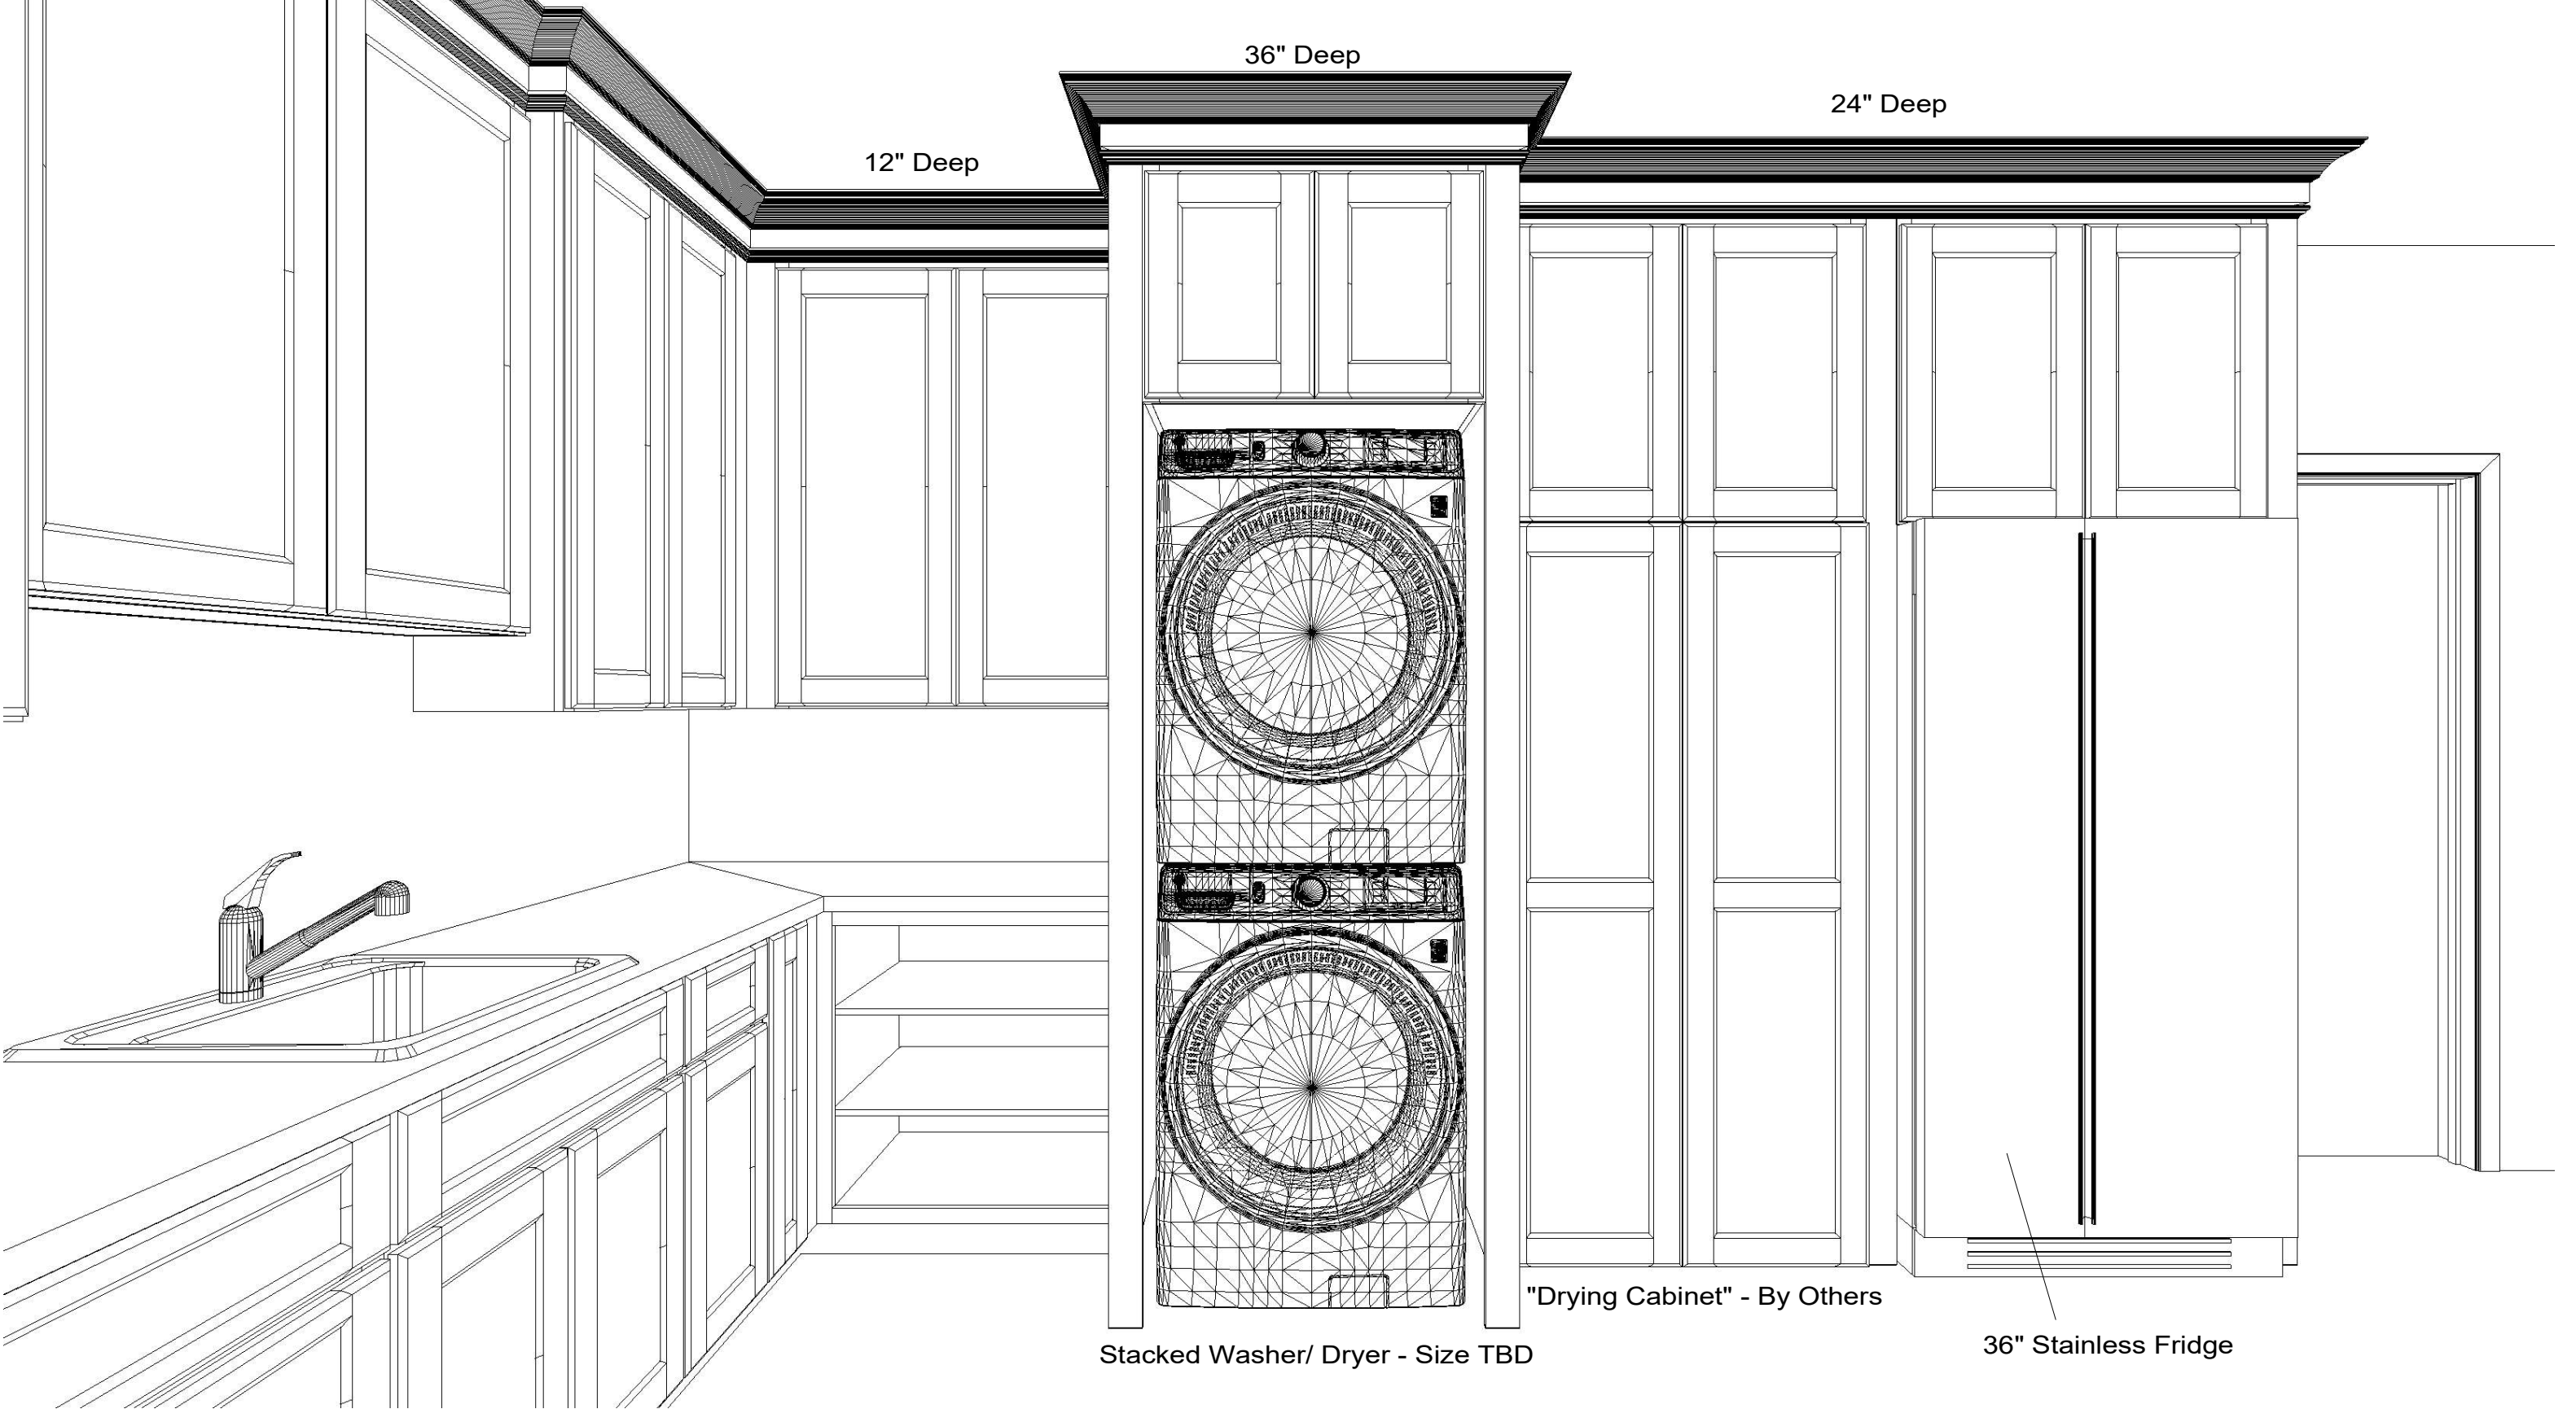

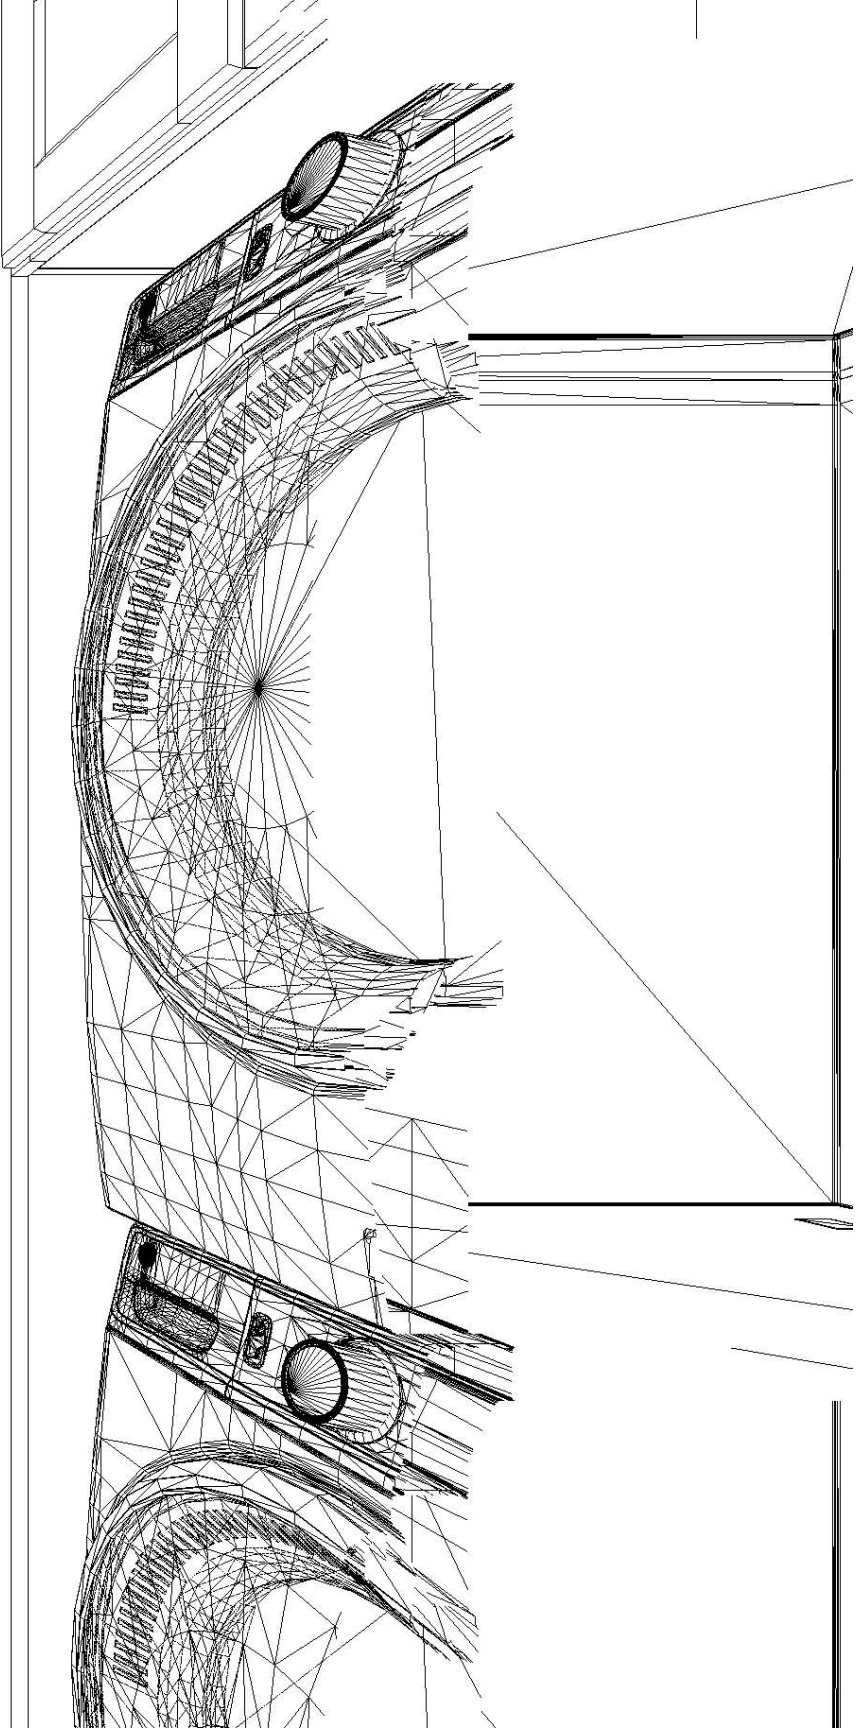

633 Spirit of St. Louis Blvd., Chesterfield, MO 63005
T 636.519.1611 F 636.519.1620
11585 Lackland Road, St. Louis, MO 63146
T 314.677.6713 F 314.677.6717

PREPARED FOR:
**MDG RENOVATIONS
PITTENGER RESIDENCE
KITCHEN/ LAUNDRY**

DATE OF DRAWING: **6.24.26**


PREPARED BY:
kristine factor


SCALE: **NTS**

NOTE: THIS DRAWING IS AN ARTISTIC INTERPRETATION
OF THE GENERAL APPEARANCE OF THE DESIGN.
IT IS NOT MEANT TO BE AN EXACT RENDITION.

THIS DRAWING IS THE EXCLUSIVE PROPERTY
OF BECK/ALLEN CABINETRY
AND MAY NOT BE RELEASED
WITHOUT WRITTEN PERMISSION.
IF RELEASED, A FEE MAY BE APPLICABLE.



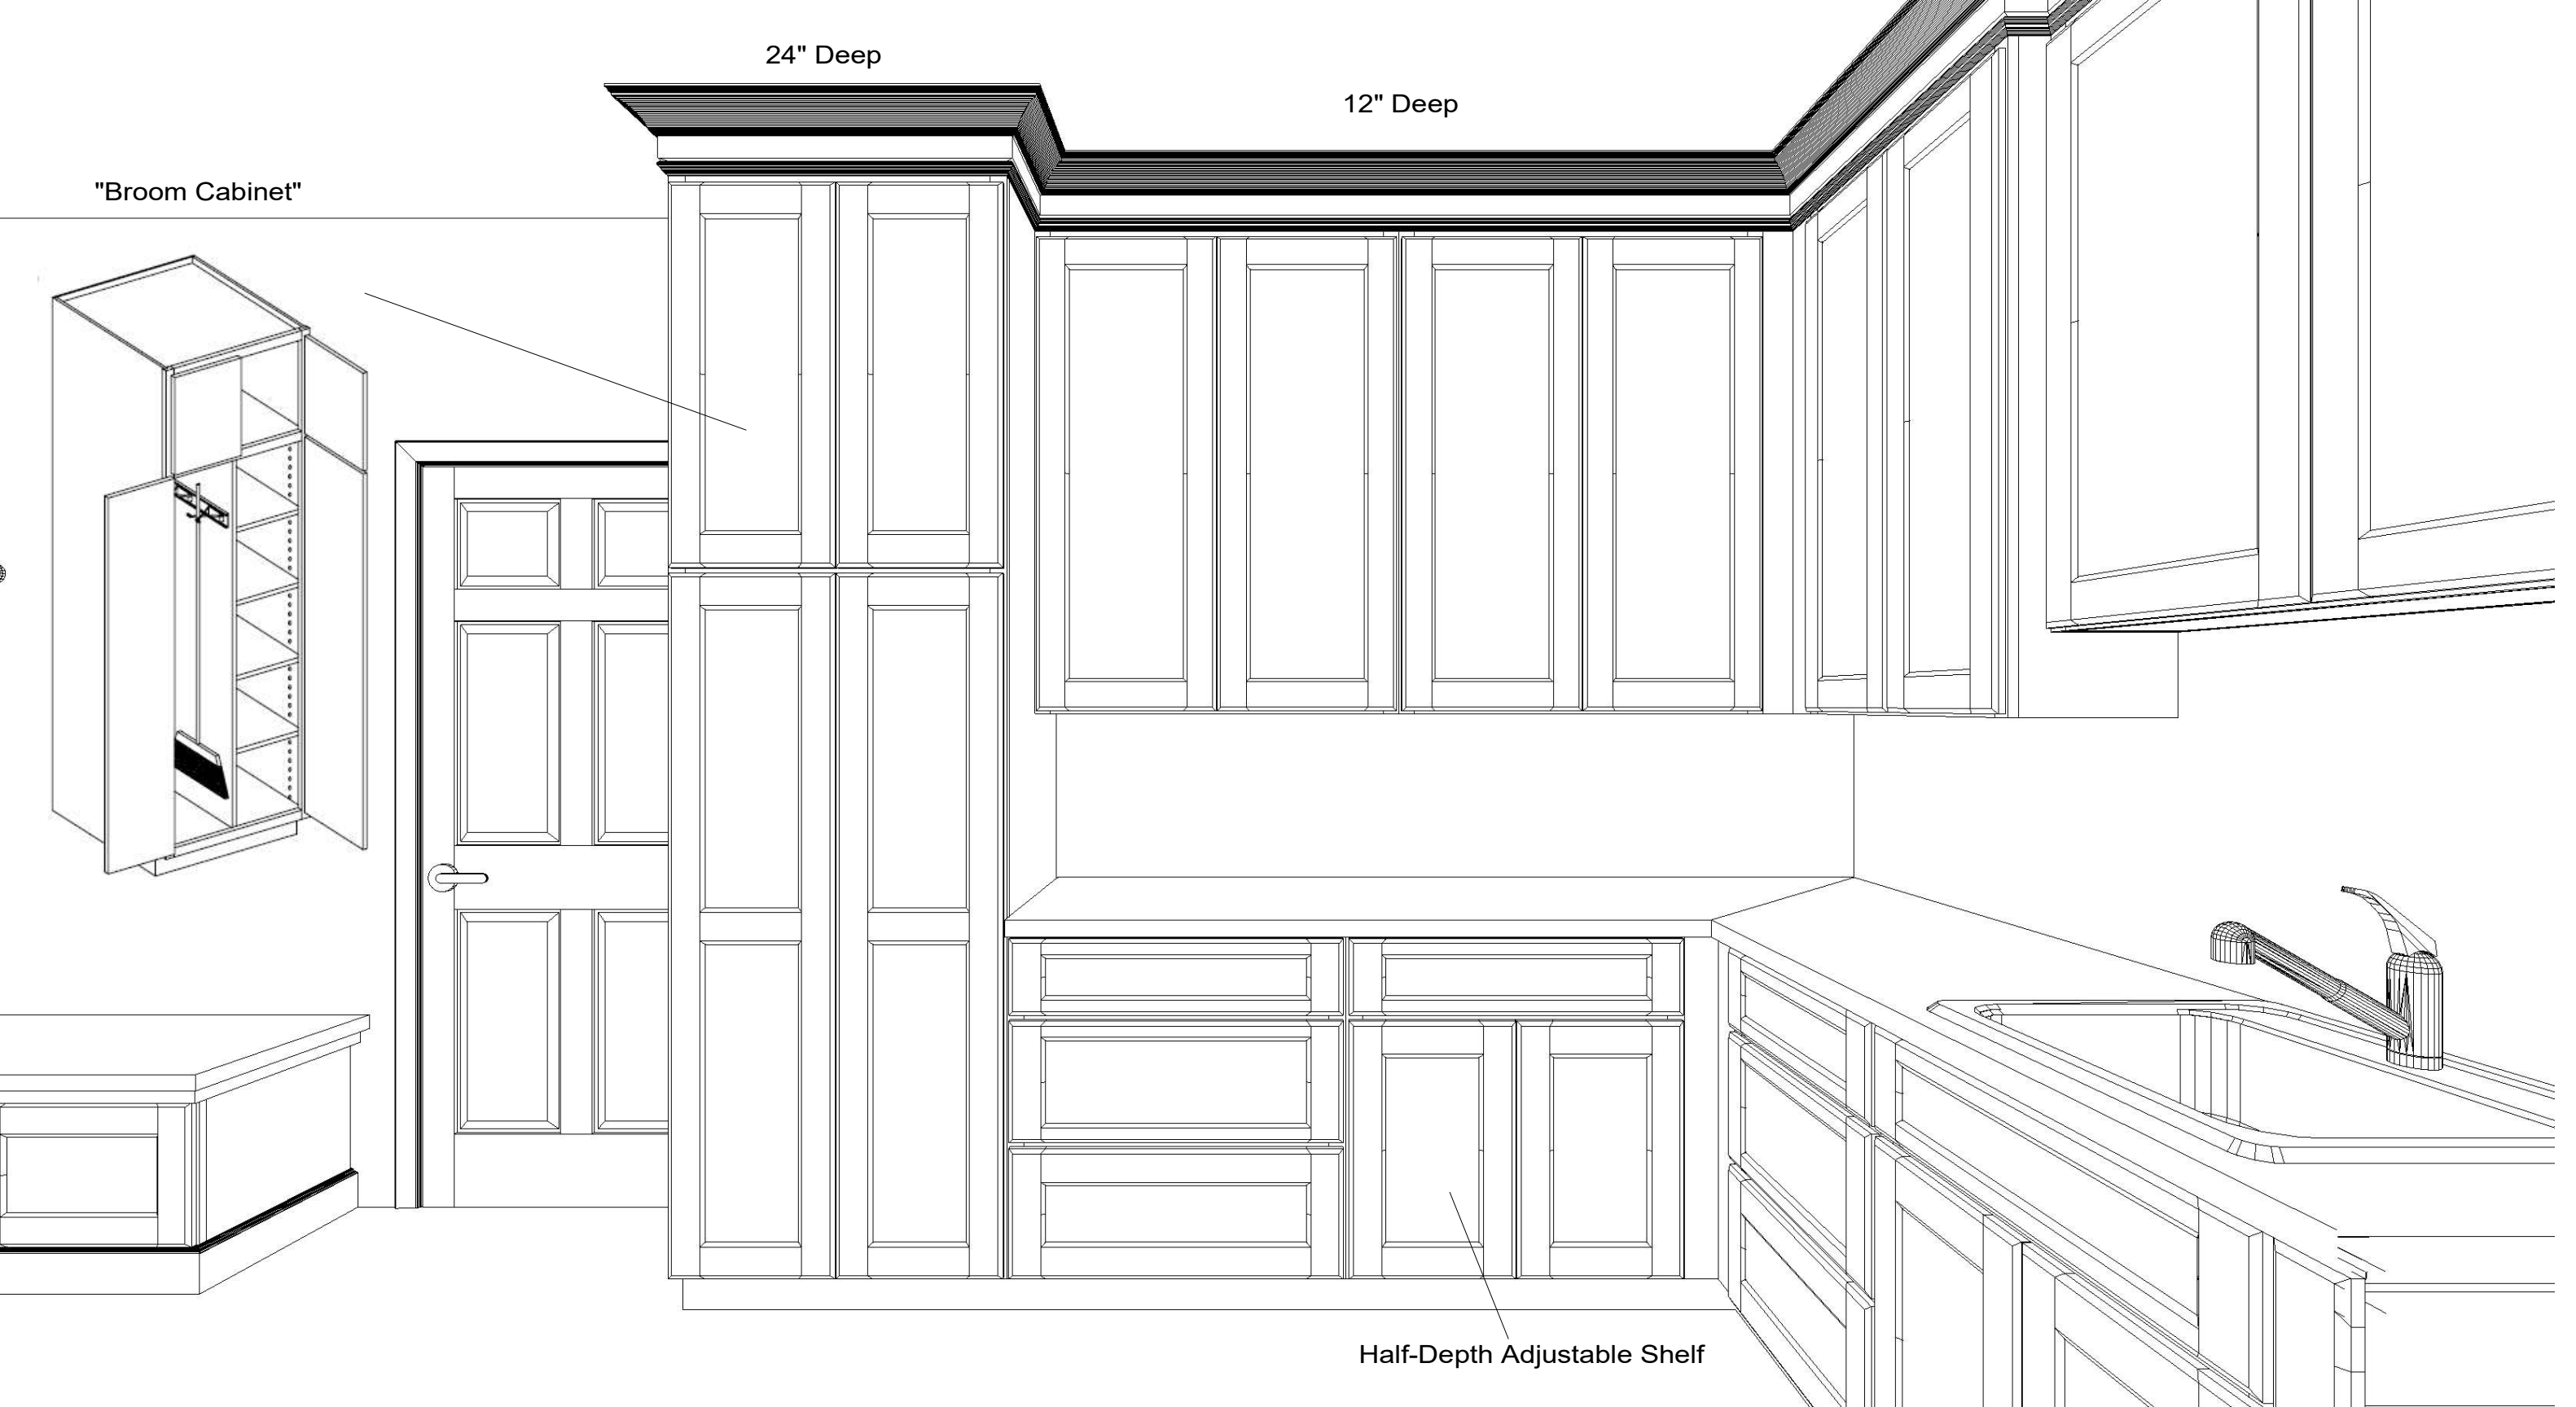

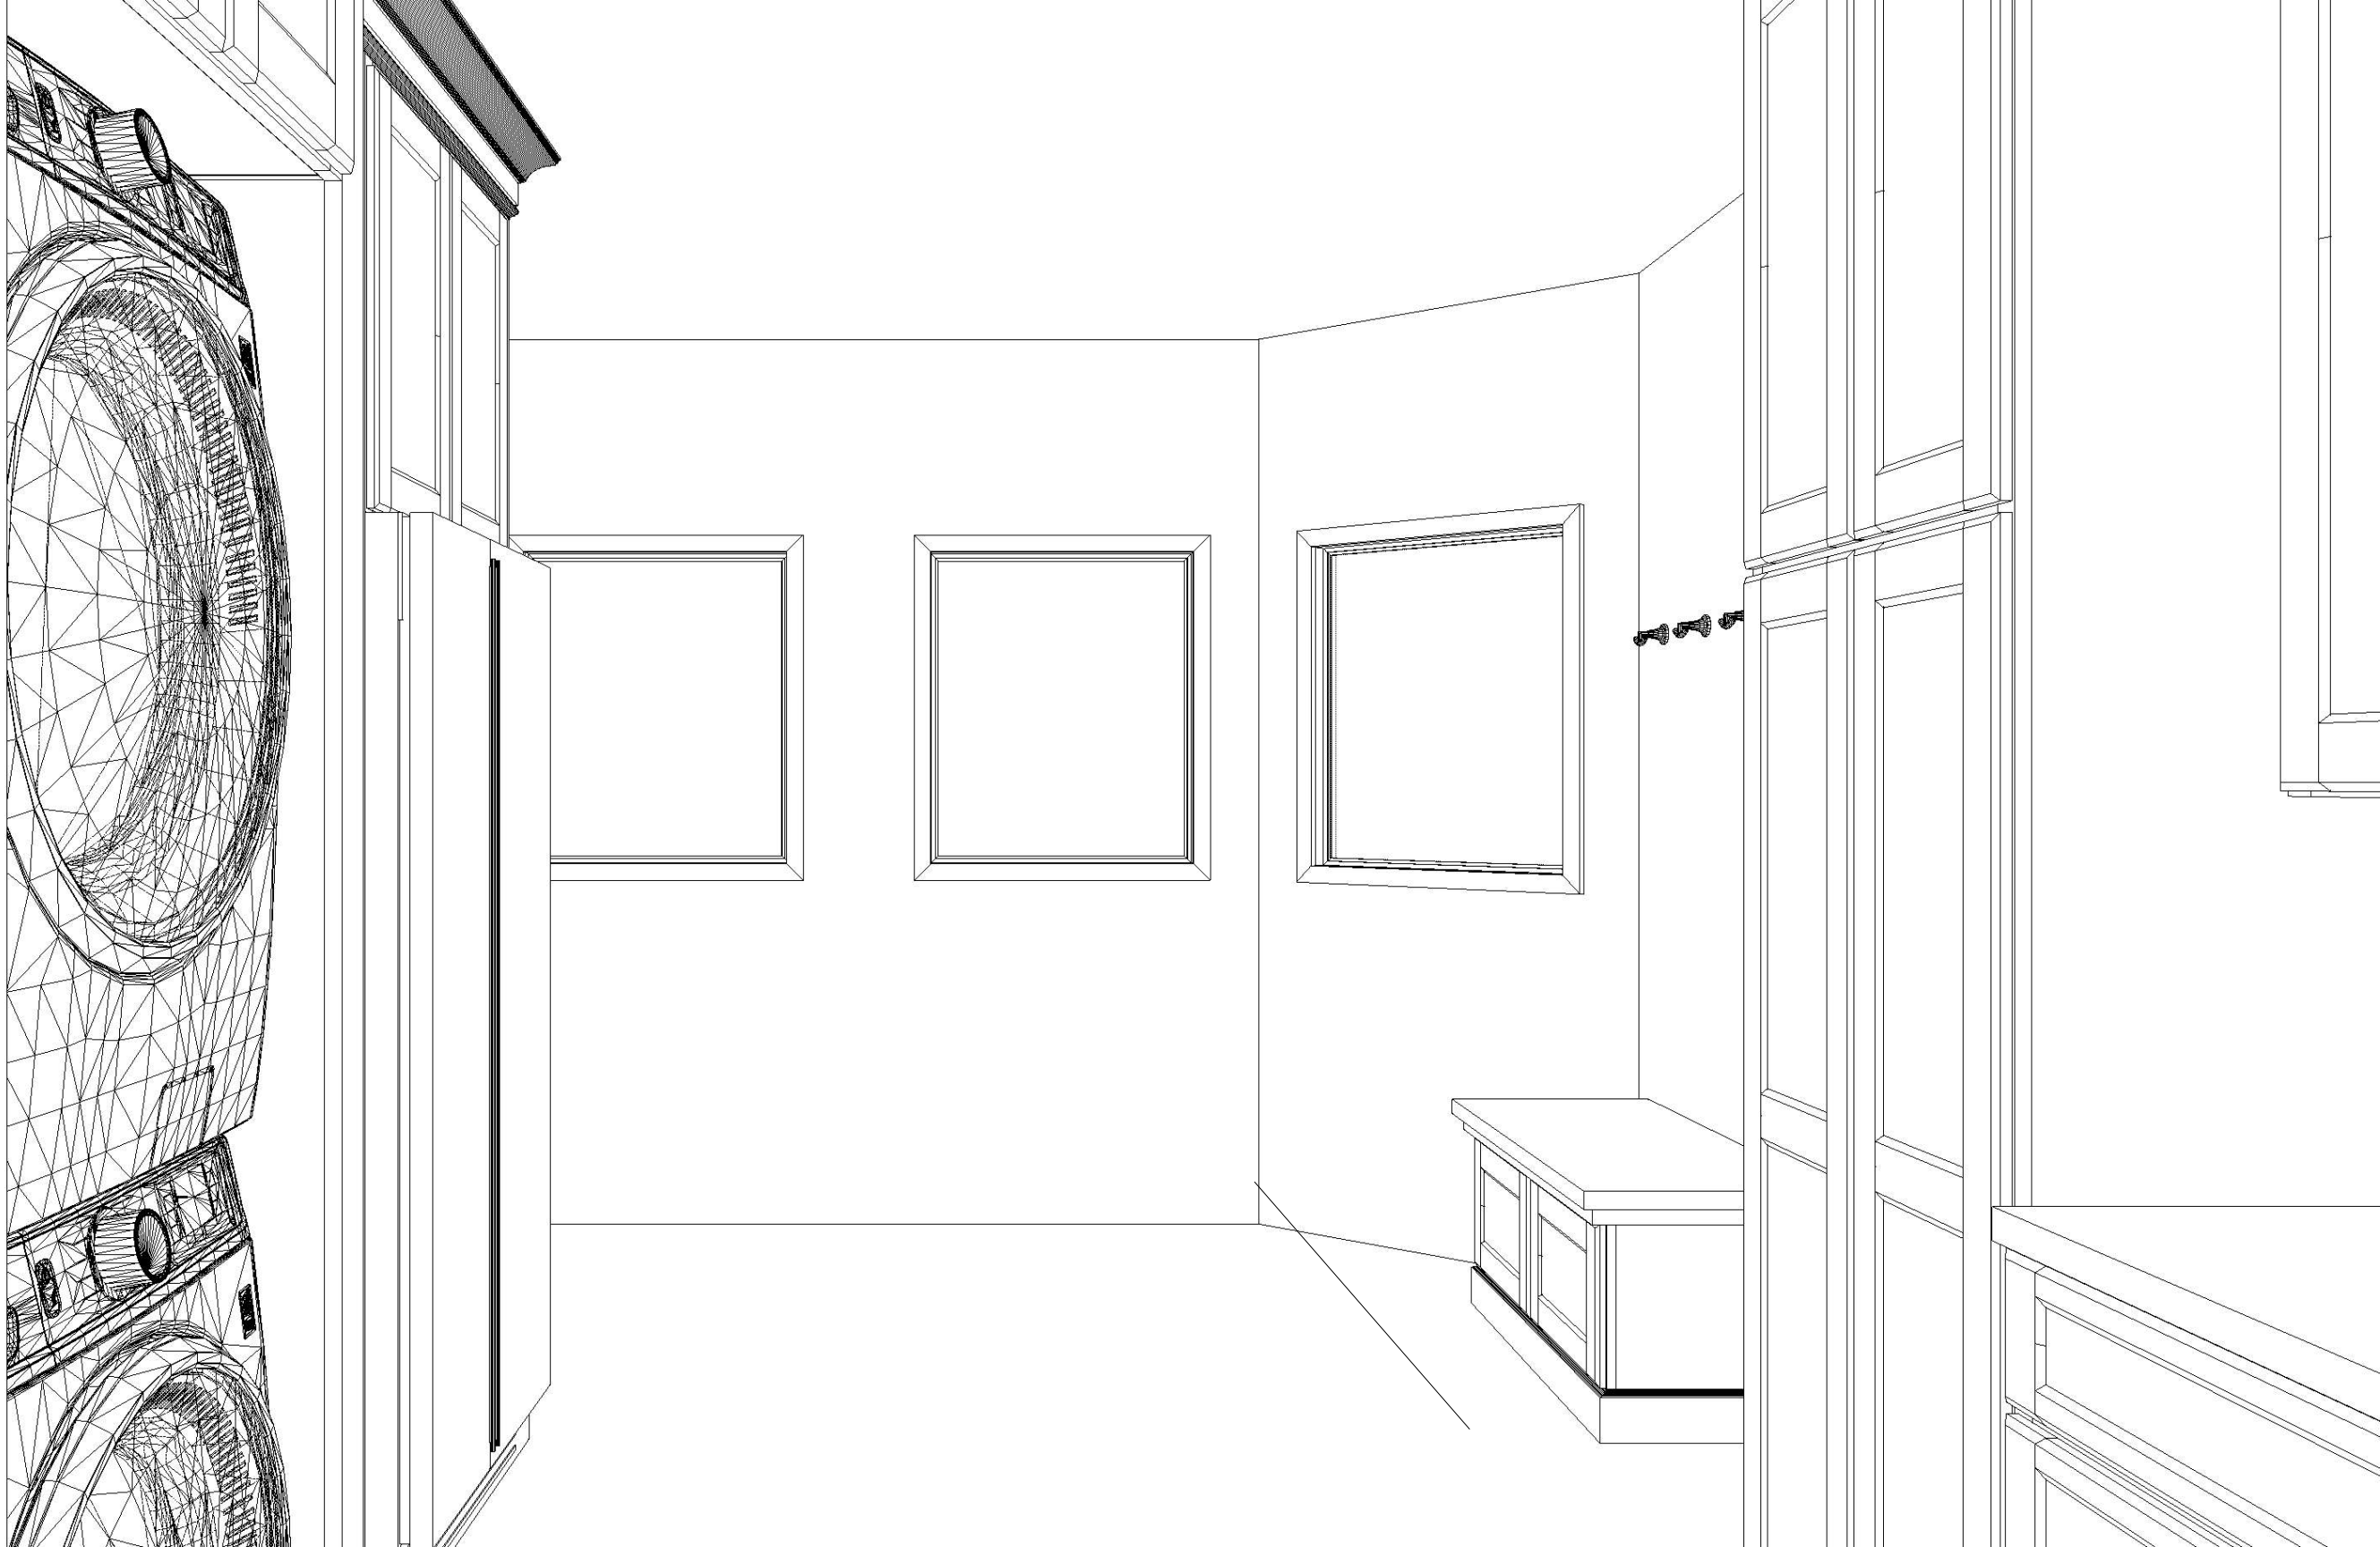

633 Spirit of St. Louis Blvd., Chesterfield, MO 63005
T 636.519.1611 F 636.519.1620
11585 Lackland Road, St. Louis, MO 63146
T 314.677.6713 F 314.677.6717

PREPARED FOR:
**MDG RENOVATIONS
PITTENGER RESIDENCE
KITCHEN/ LAUNDRY**

DATE OF DRAWING: **6.24.26**


PREPARED BY:
kristine factor

SCALE: **NTS**

NOTE: THIS DRAWING IS AN ARTISTIC INTERPRETATION
OF THE GENERAL APPEARANCE OF THE DESIGN.
IT IS NOT MEANT TO BE AN EXACT RENDITION.

THIS DRAWING IS THE EXCLUSIVE PROPERTY
OF BECK/ALLEN CABINETRY
AND MAY NOT BE RELEASED
WITHOUT WRITTEN PERMISSION.
IF RELEASED, A FEE MAY BE APPLICABLE.



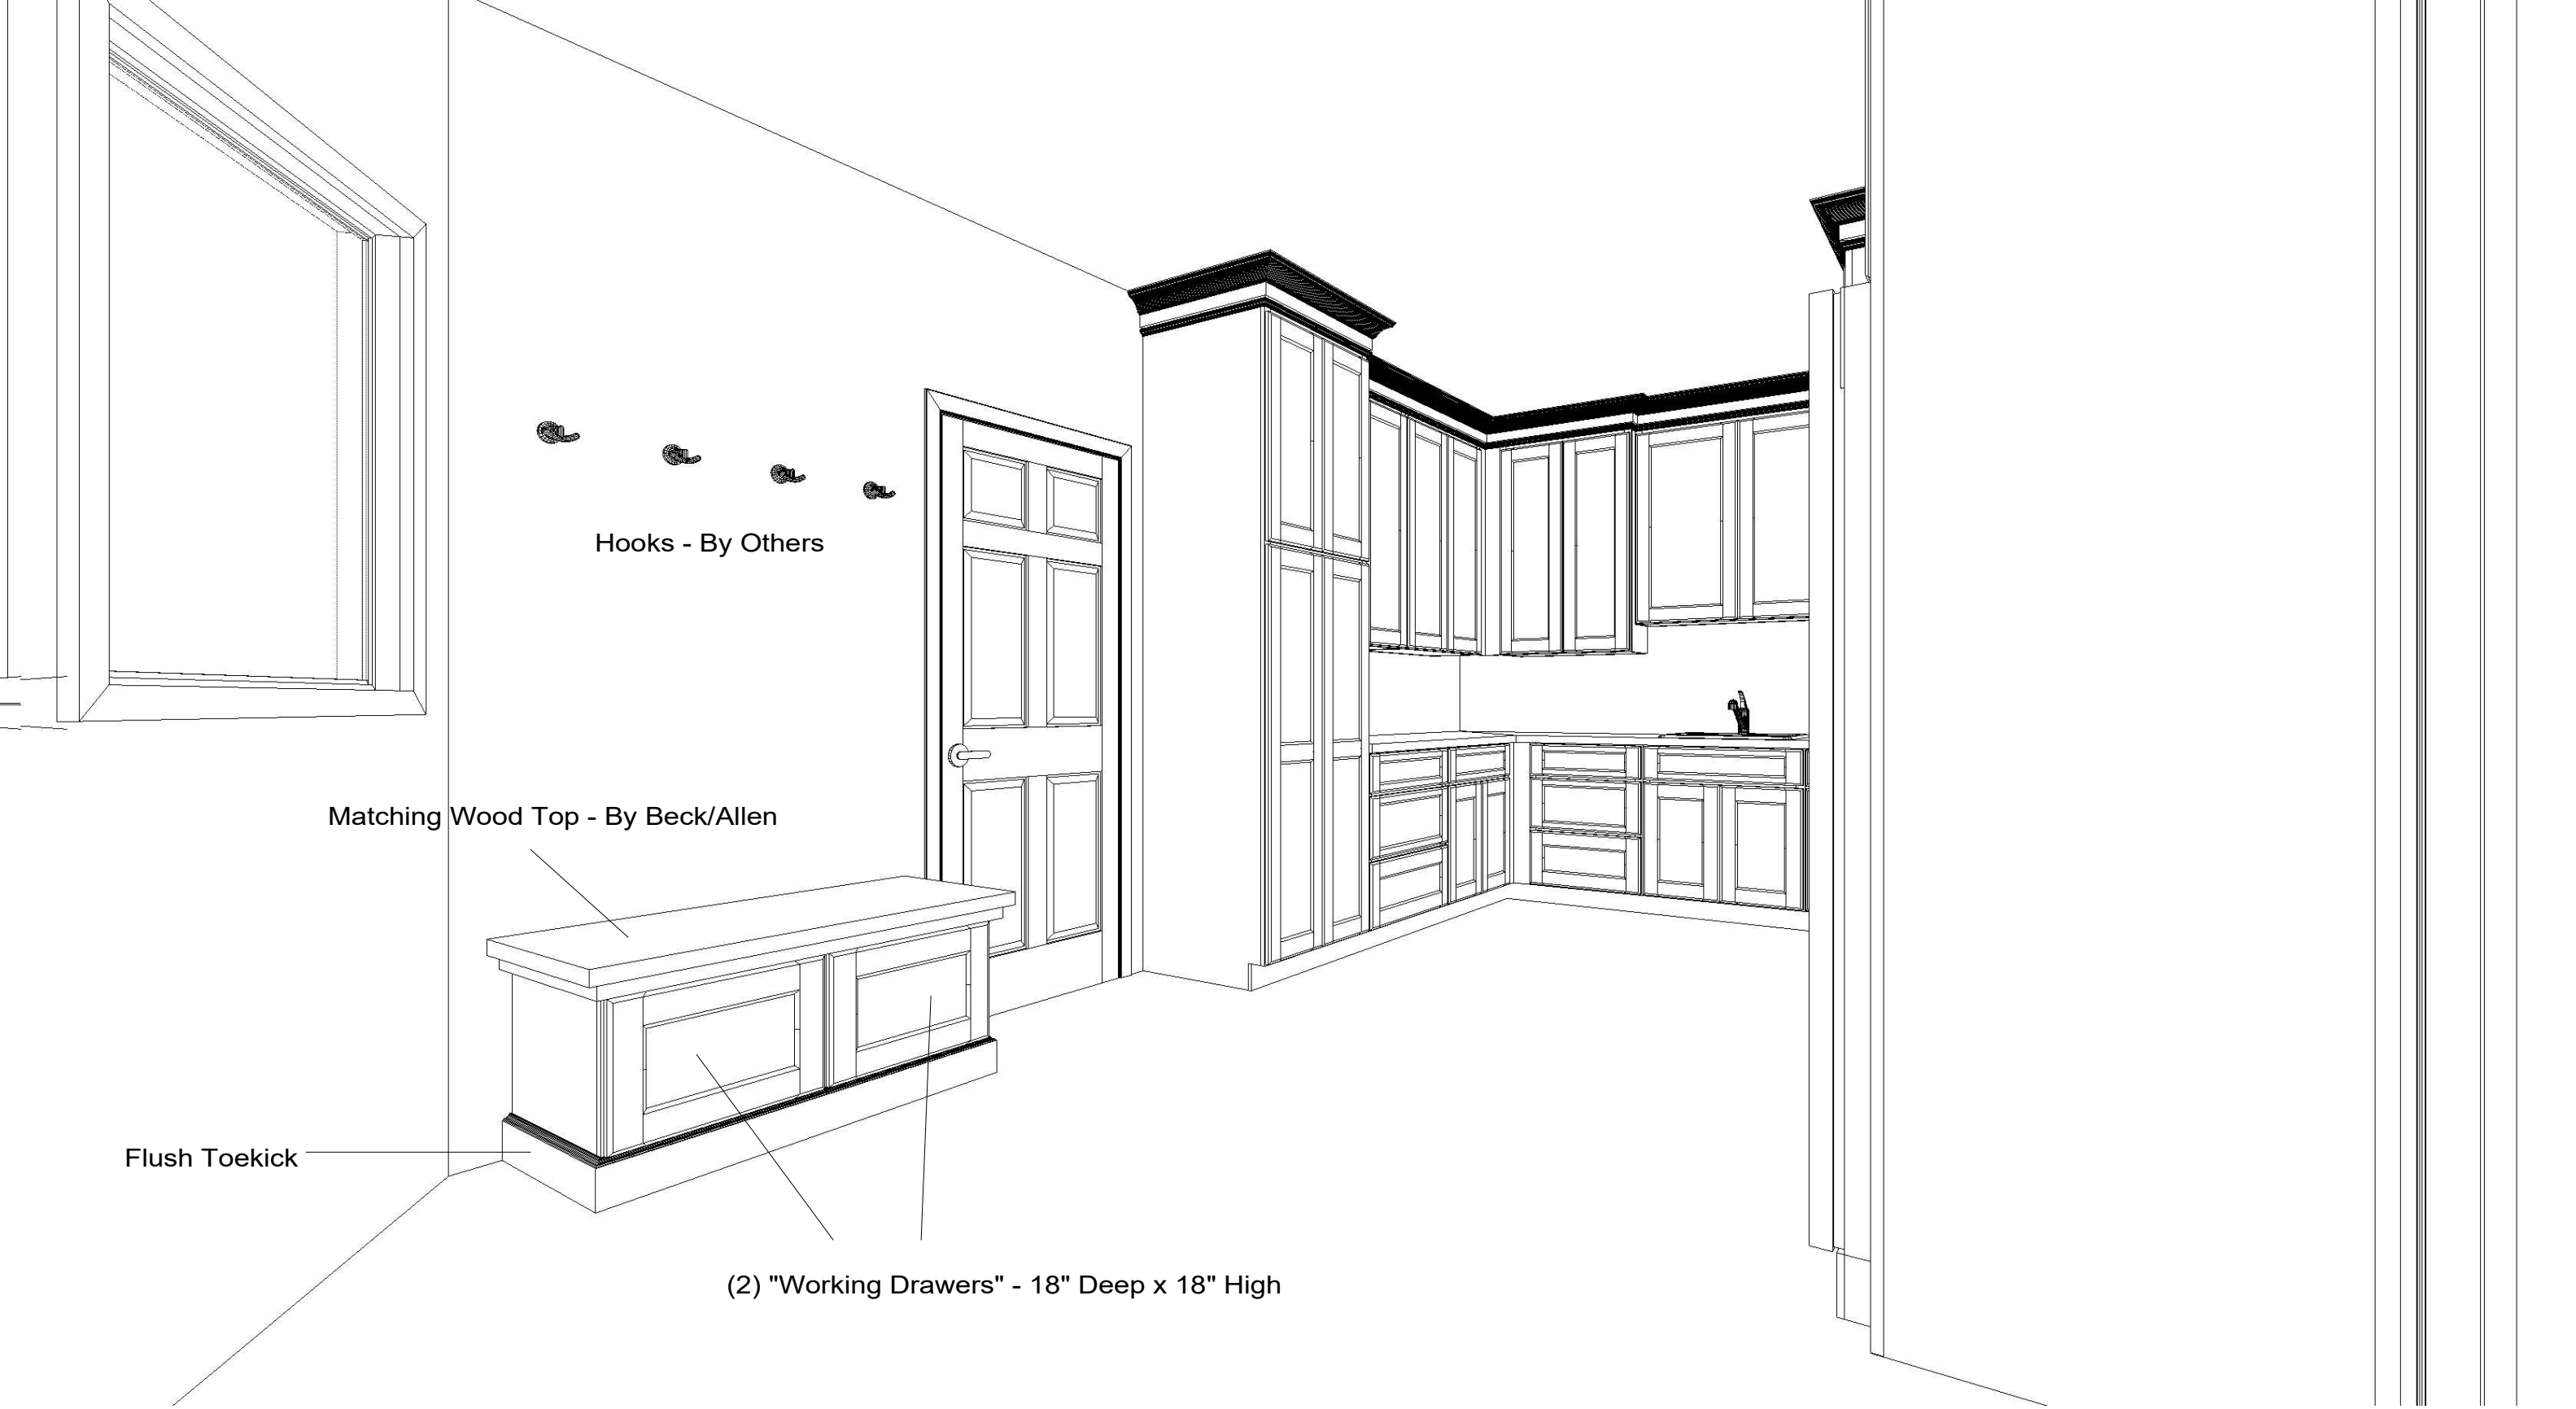

633 Spirit of St. Louis Blvd., Chesterfield, MO 63005
T 636.519.1611 F 636.519.1620
11585 Lackland Road, St. Louis, MO 63146
T 314.677.6713 F 314.677.6717


PREPARED FOR:
**MDG RENOVATIONS
PITTENGER RESIDENCE
KITCHEN/ LAUNDRY**

DATE OF DRAWING:	6.24.26
PREPARED BY:	kristine factor
SCALE:	NTS

NOTE: THIS DRAWING IS AN ARTISTIC INTERPRETATION OF THE GENERAL APPEARANCE OF THE DESIGN. IT IS NOT MEANT TO BE AN EXACT RENDITION.

THIS DRAWING IS THE EXCLUSIVE PROPERTY OF BECK/ALLEN CABINETRY AND MAY NOT BE RELEASED WITHOUT WRITTEN PERMISSION. IF RELEASED, A FEE MAY BE APPLICABLE.



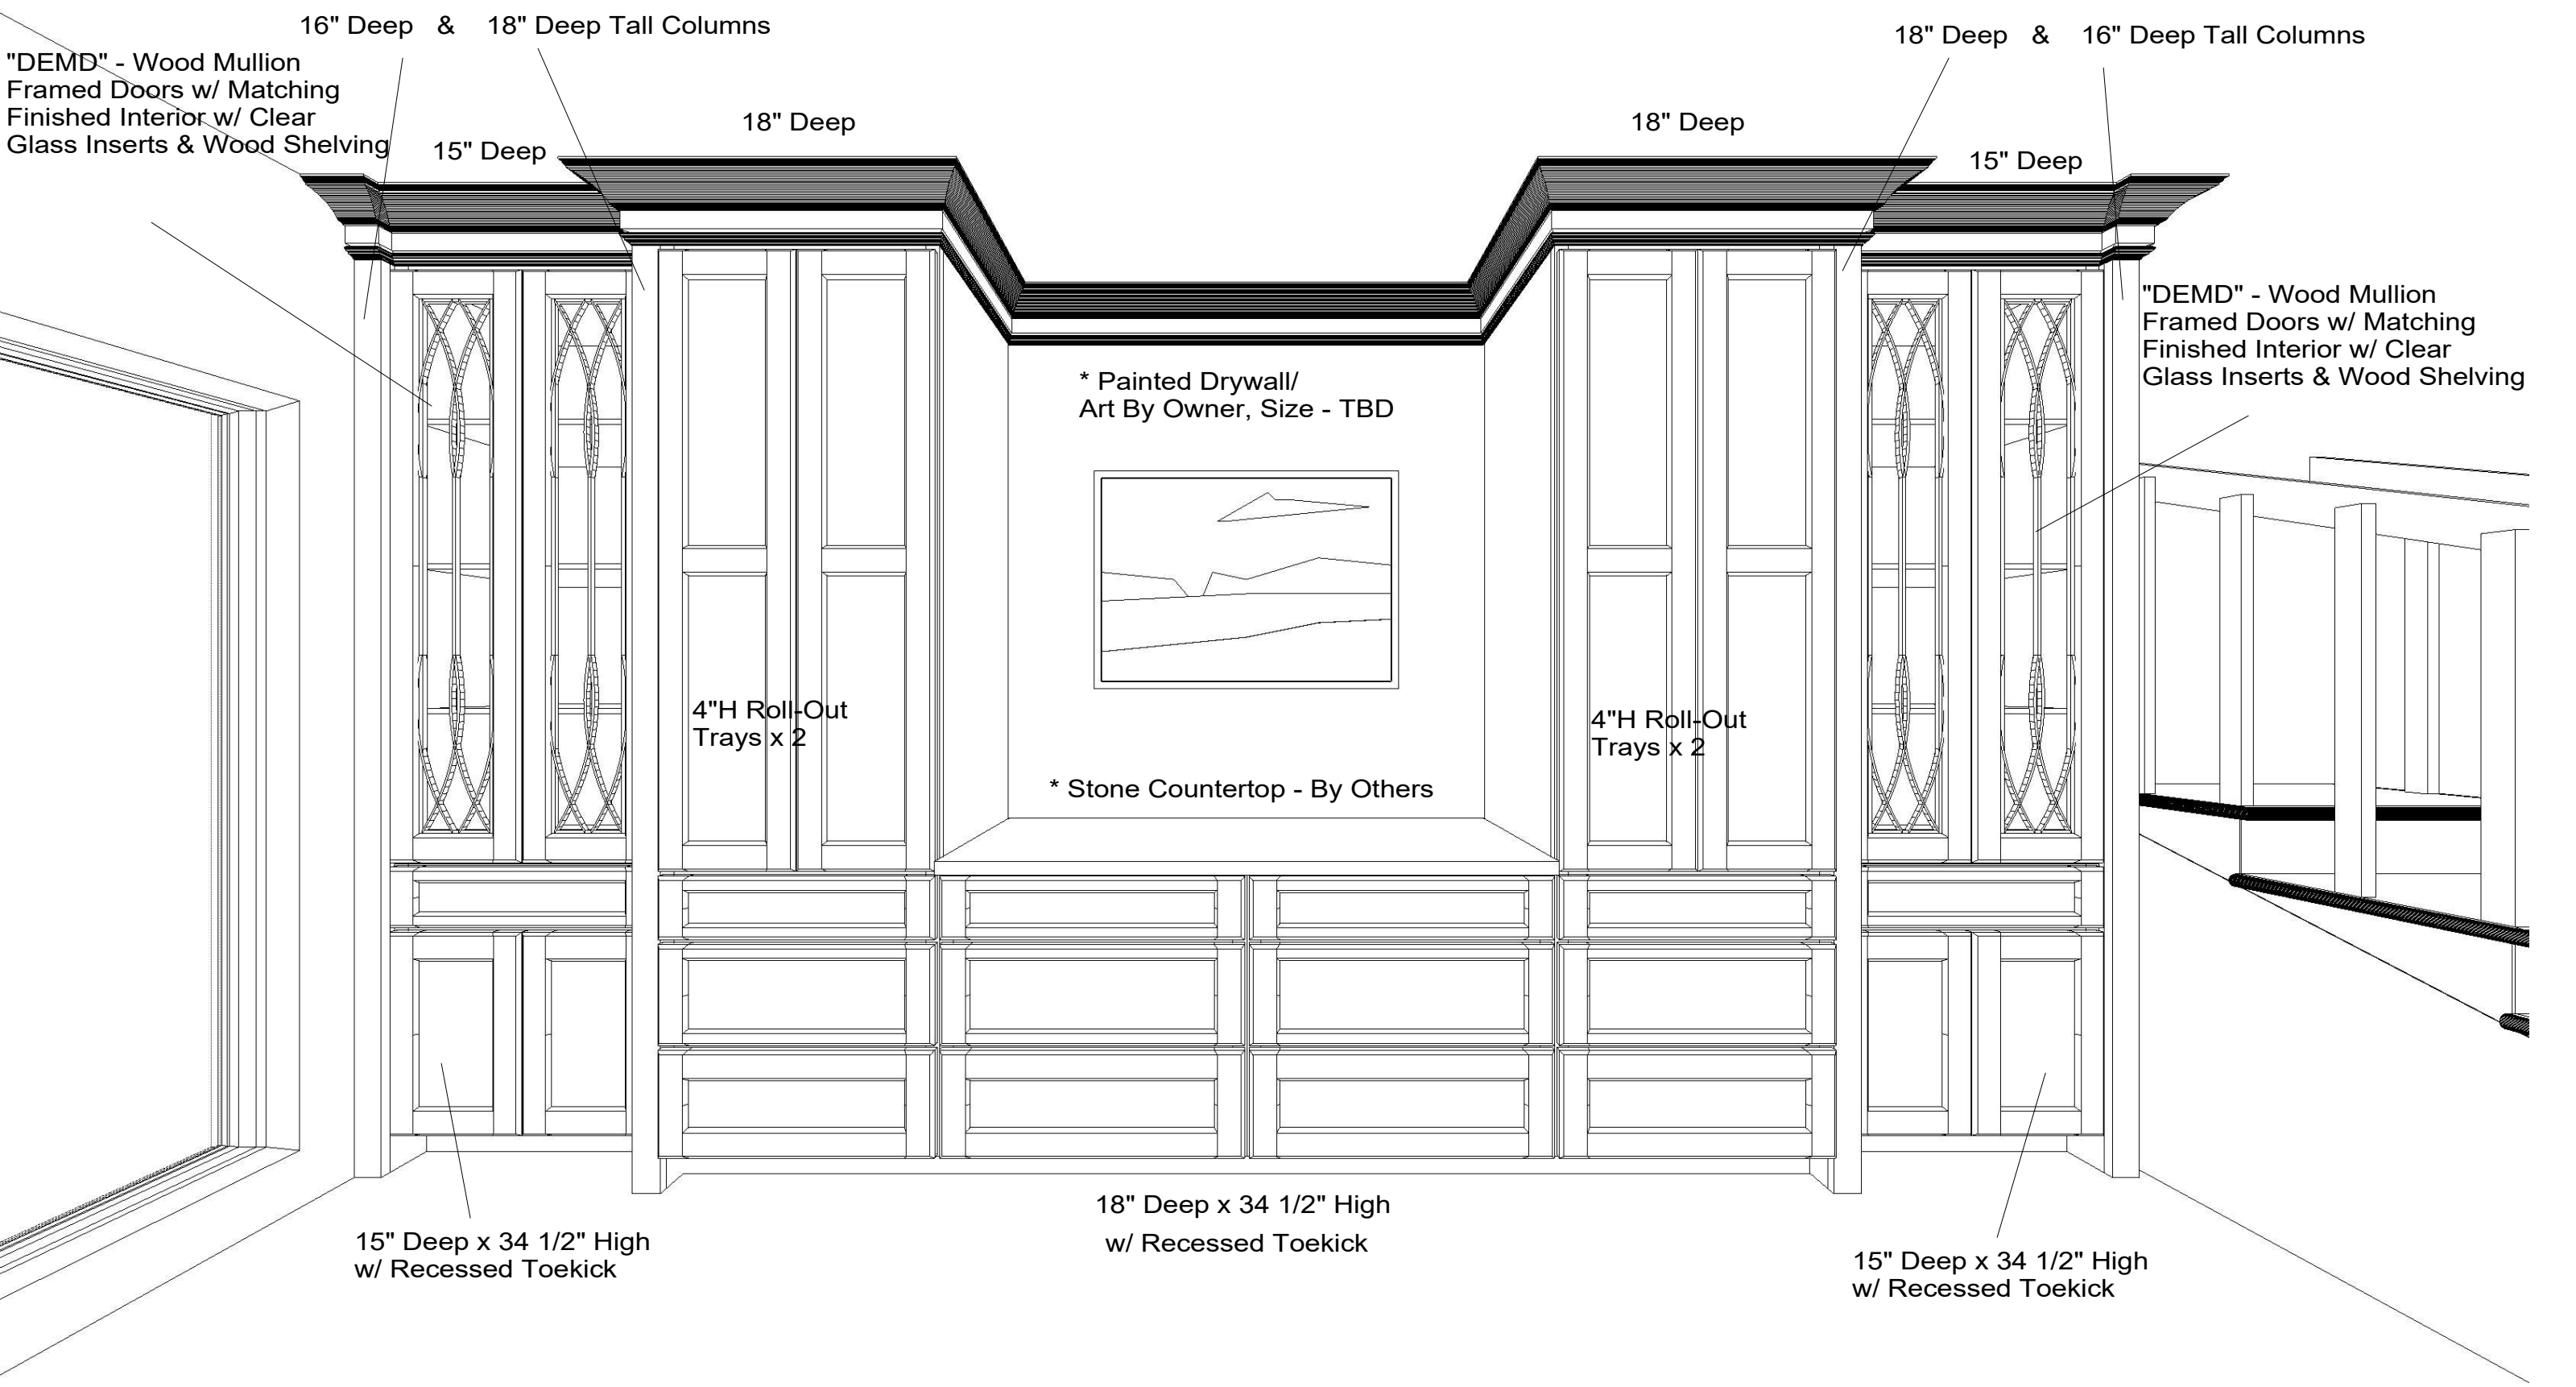

633 Spirit of St. Louis Blvd., Chesterfield, MO 63005
T 636.519.1611 F 636.519.1620

11585 Lackland Road, St. Louis, MO 63146
T 314.677.6713 F 314.677.6717

PREPARED FOR:

**MDG RENOVATIONS
PITTENGER RESIDENCE
KITCHEN/ LAUNDRY**

DATE OF DRAWING: **6.24.26**


PREPARED BY:
kristine factor

SCALE: **NTS**

NOTE: THIS DRAWING IS AN ARTISTIC INTERPRETATION
OF THE GENERAL APPEARANCE OF THE DESIGN.
IT IS NOT MEANT TO BE AN EXACT RENDITION.

THIS DRAWING IS THE EXCLUSIVE PROPERTY
OF BECK/ALLEN CABINETRY
AND MAY NOT BE RELEASED
WITHOUT WRITTEN PERMISSION.
IF RELEASED, A FEE MAY BE APPLICABLE.



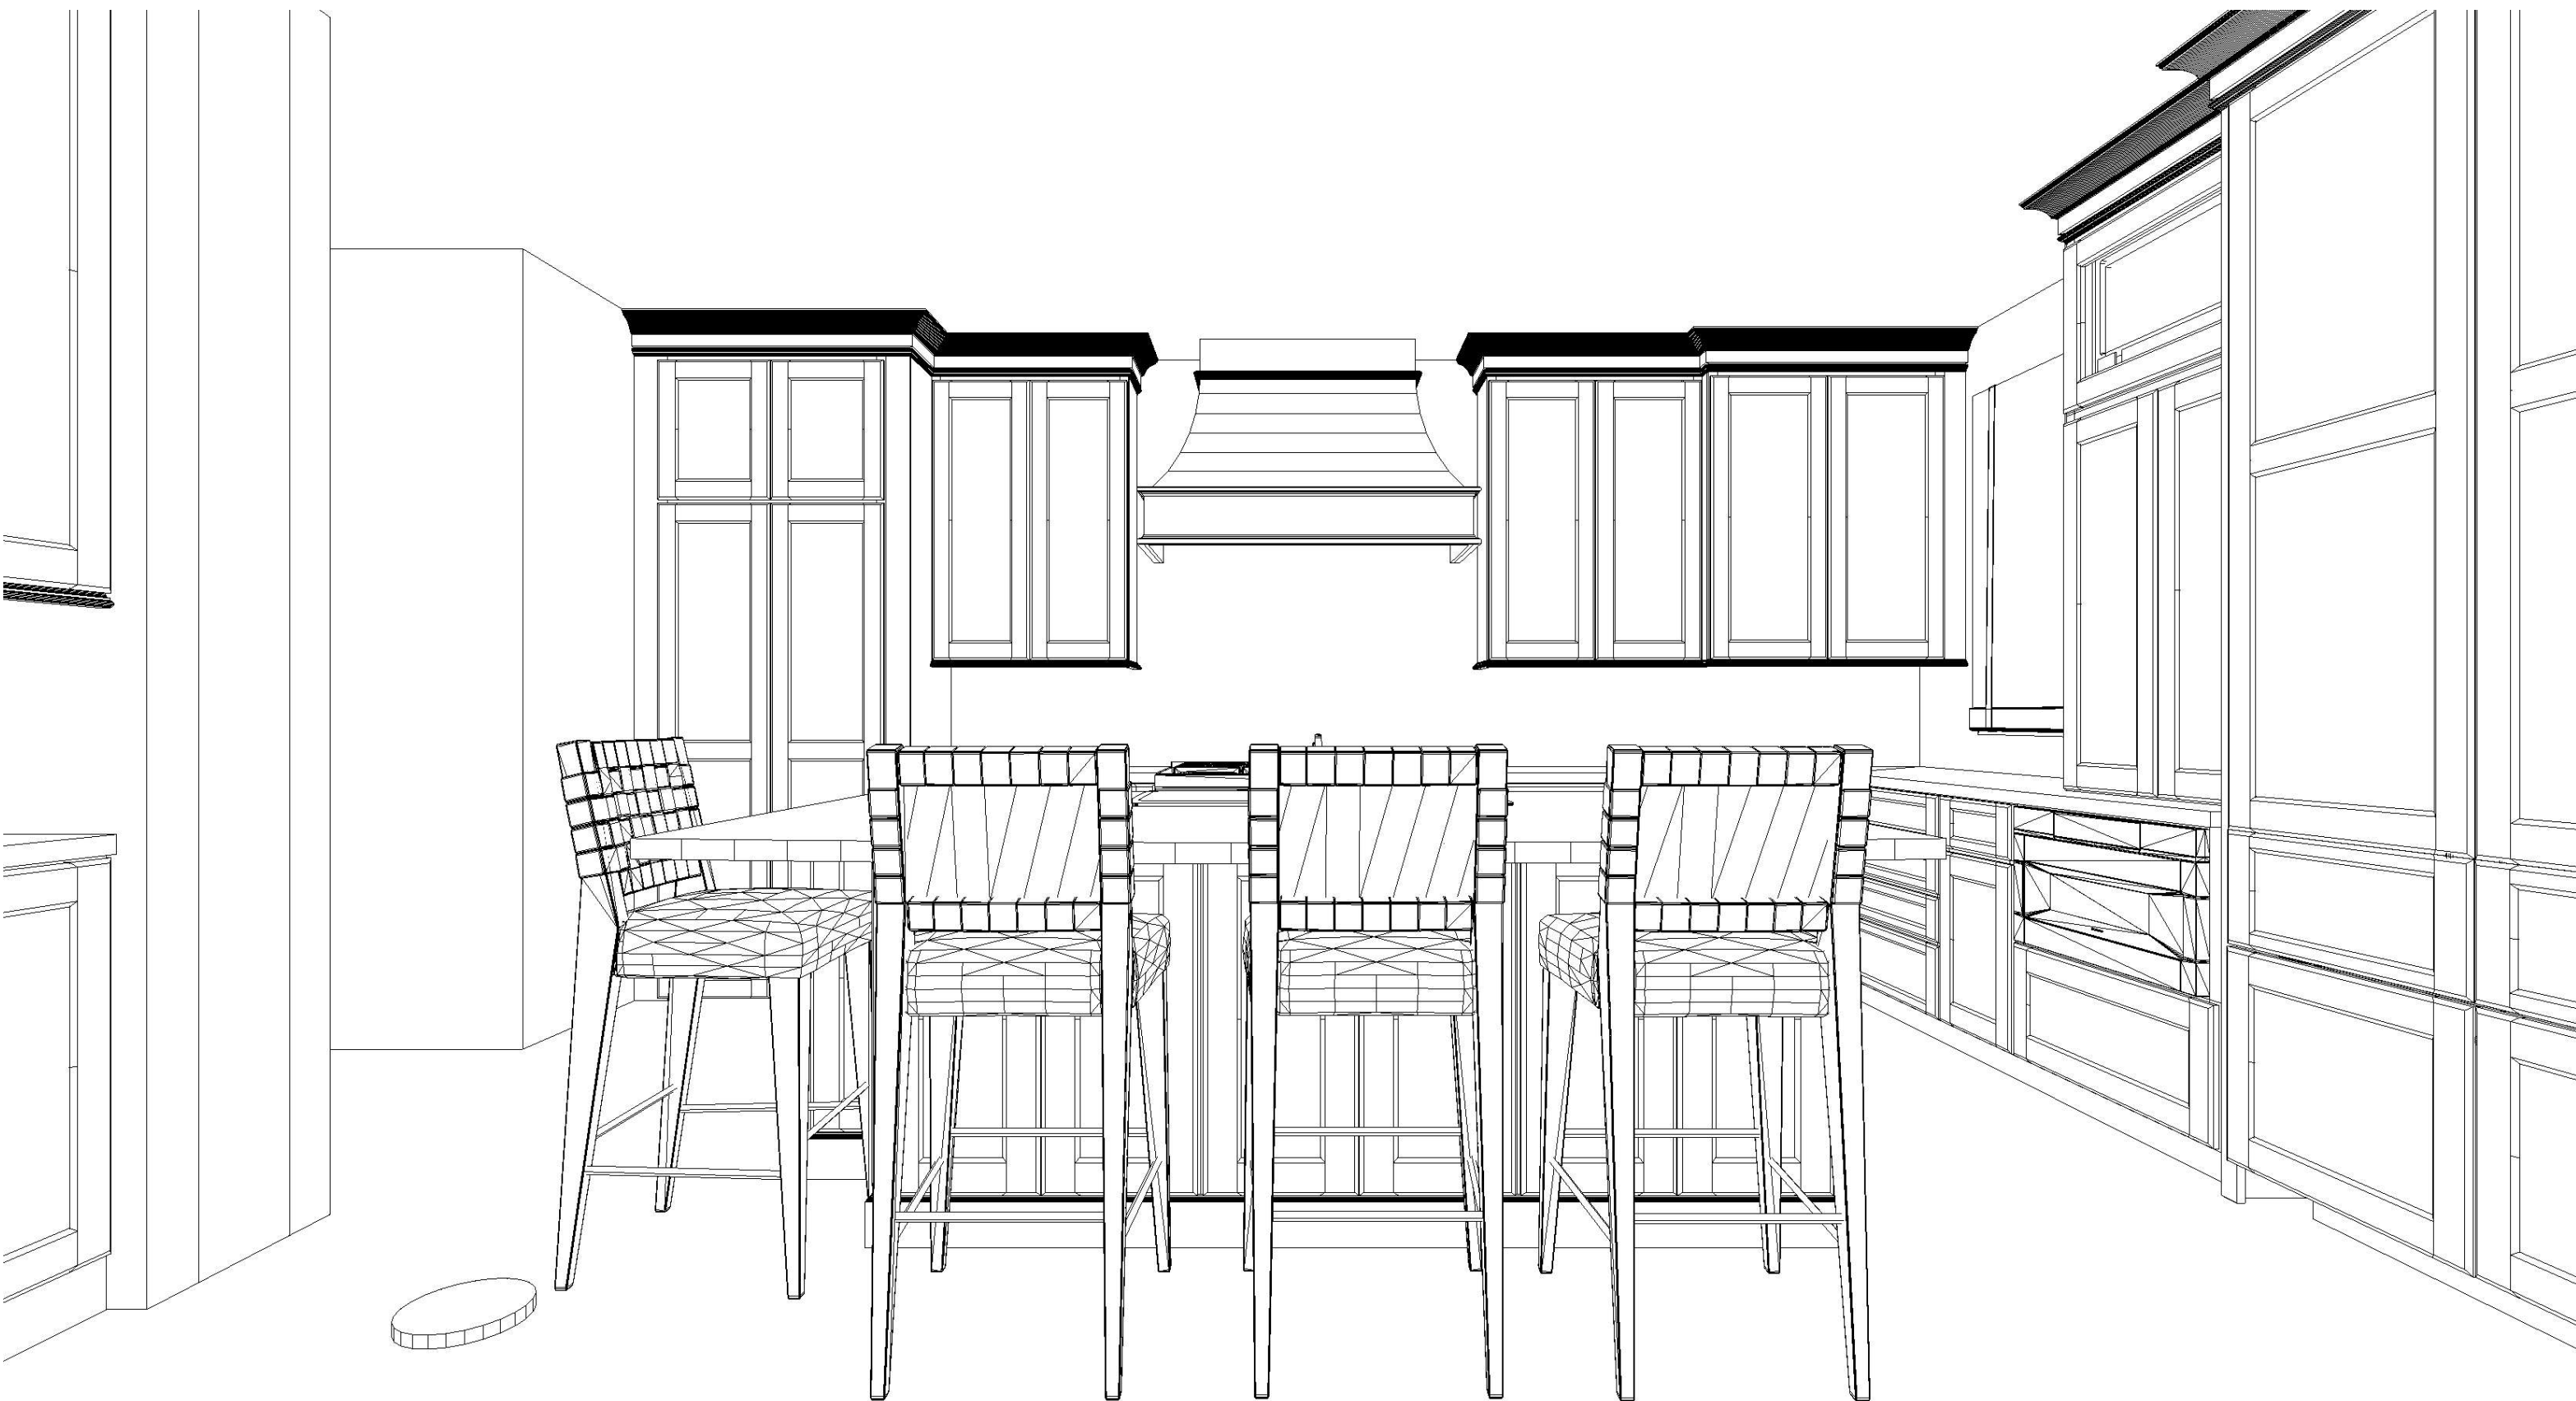

ba BECK/ALLEN
CABINETRY

633 Spirit of St. Louis Blvd., Chesterfield, MO 63005
T 636.519.1611 F 636.519.1620

11585 Lackland Road, St. Louis, MO 63146
T 314.677.6713 F 314.677.6717

PREPARED FOR:

**MDG RENOVATIONS
PITTENGER RESIDENCE
KITCHEN/ LAUNDRY**

DATE OF DRAWING:

6.24.26

PREPARED BY:

kristine factor


SCALE:

NTS

NOTE: THIS DRAWING IS AN ARTISTIC INTERPRETATION
OF THE GENERAL APPEARANCE OF THE DESIGN.
IT IS NOT MEANT TO BE AN EXACT RENDITION.

THIS DRAWING IS THE EXCLUSIVE PROPERTY
OF BECK/ALLEN CABINETRY
AND MAY NOT BE RELEASED
WITHOUT WRITTEN PERMISSION.
IF RELEASED, A FEE MAY BE APPLICABLE.

NKBA™
National Kitchen & Bath Association

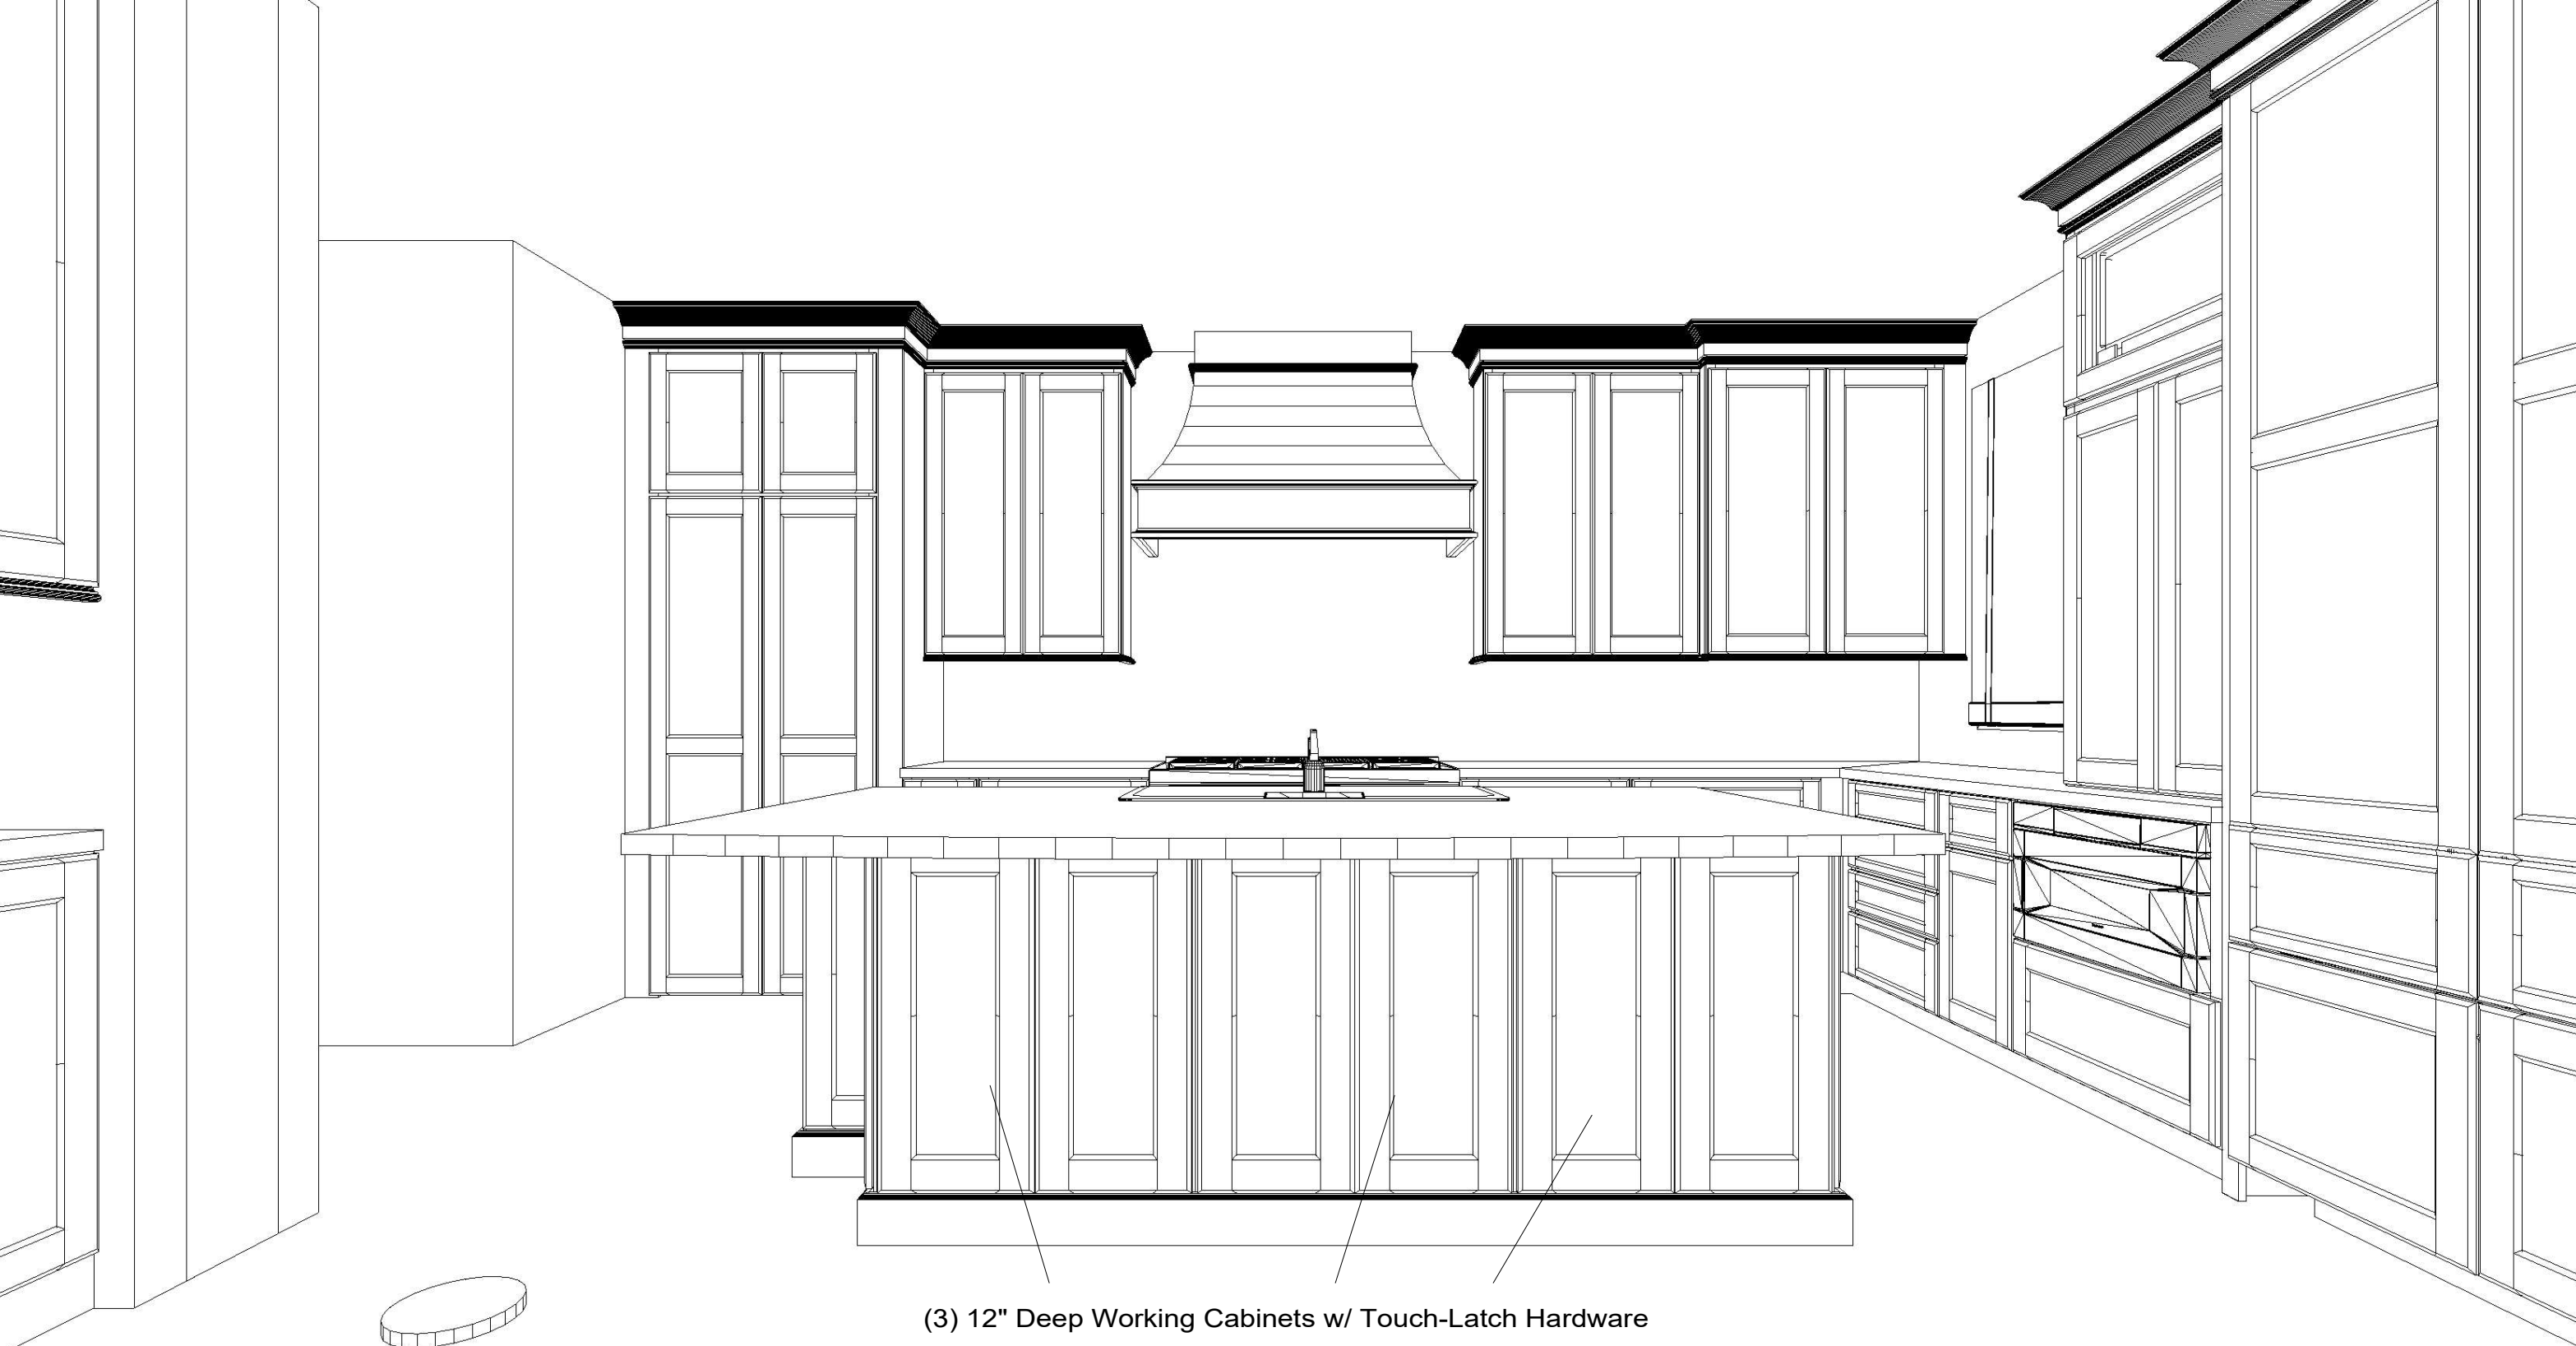

(3) 12" Deep Working Cabinets w/ Touch-Latch Hardware



633 Spirit of St. Louis Blvd., Chesterfield, MO 63005
T 636.519.1611 F 636.519.1620
11585 Lackland Road, St. Louis, MO 63146
T 314.677.6713 F 314.677.6717

PREPARED FOR:
**MDG RENOVATIONS
PITTENGER RESIDENCE
KITCHEN/ LAUNDRY**

DATE OF DRAWING: **6.24.26**

PREPARED BY:
kristine factor

SCALE: **NTS**


NOTE: THIS DRAWING IS AN ARTISTIC INTERPRETATION
OF THE GENERAL APPEARANCE OF THE DESIGN.
IT IS NOT MEANT TO BE AN EXACT RENDITION.

THIS DRAWING IS THE EXCLUSIVE PROPERTY
OF BECK/ALLEN CABINETRY
AND MAY NOT BE RELEASED
WITHOUT WRITTEN PERMISSION.
IF RELEASED, A FEE MAY BE APPLICABLE.





(3) False Decorative Doors

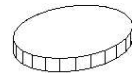

ba BECK/ALLEN
CABINETRY

633 Spirit of St. Louis Blvd., Chesterfield, MO 63005
T 636.519.1611 F 636.519.1620

11585 Lackland Road, St. Louis, MO 63146
T 314.677.6713 F 314.677.6717

PREPARED FOR:

**MDG RENOVATIONS
PITTENGER RESIDENCE
KITCHEN/ LAUNDRY**

DATE OF DRAWING:

6.24.26

PREPARED BY:

kristine factor


SCALE:


NTS


NOTE: THIS DRAWING IS AN ARTISTIC INTERPRETATION
OF THE GENERAL APPEARANCE OF THE DESIGN.
IT IS NOT MEANT TO BE AN EXACT RENDITION.

THIS DRAWING IS THE EXCLUSIVE PROPERTY
OF BECK/ALLEN CABINETRY
AND MAY NOT BE RELEASED
WITHOUT WRITTEN PERMISSION.
IF RELEASED, A FEE MAY BE APPLICABLE.

NKBA[™]
National Kitchen & Bath Association

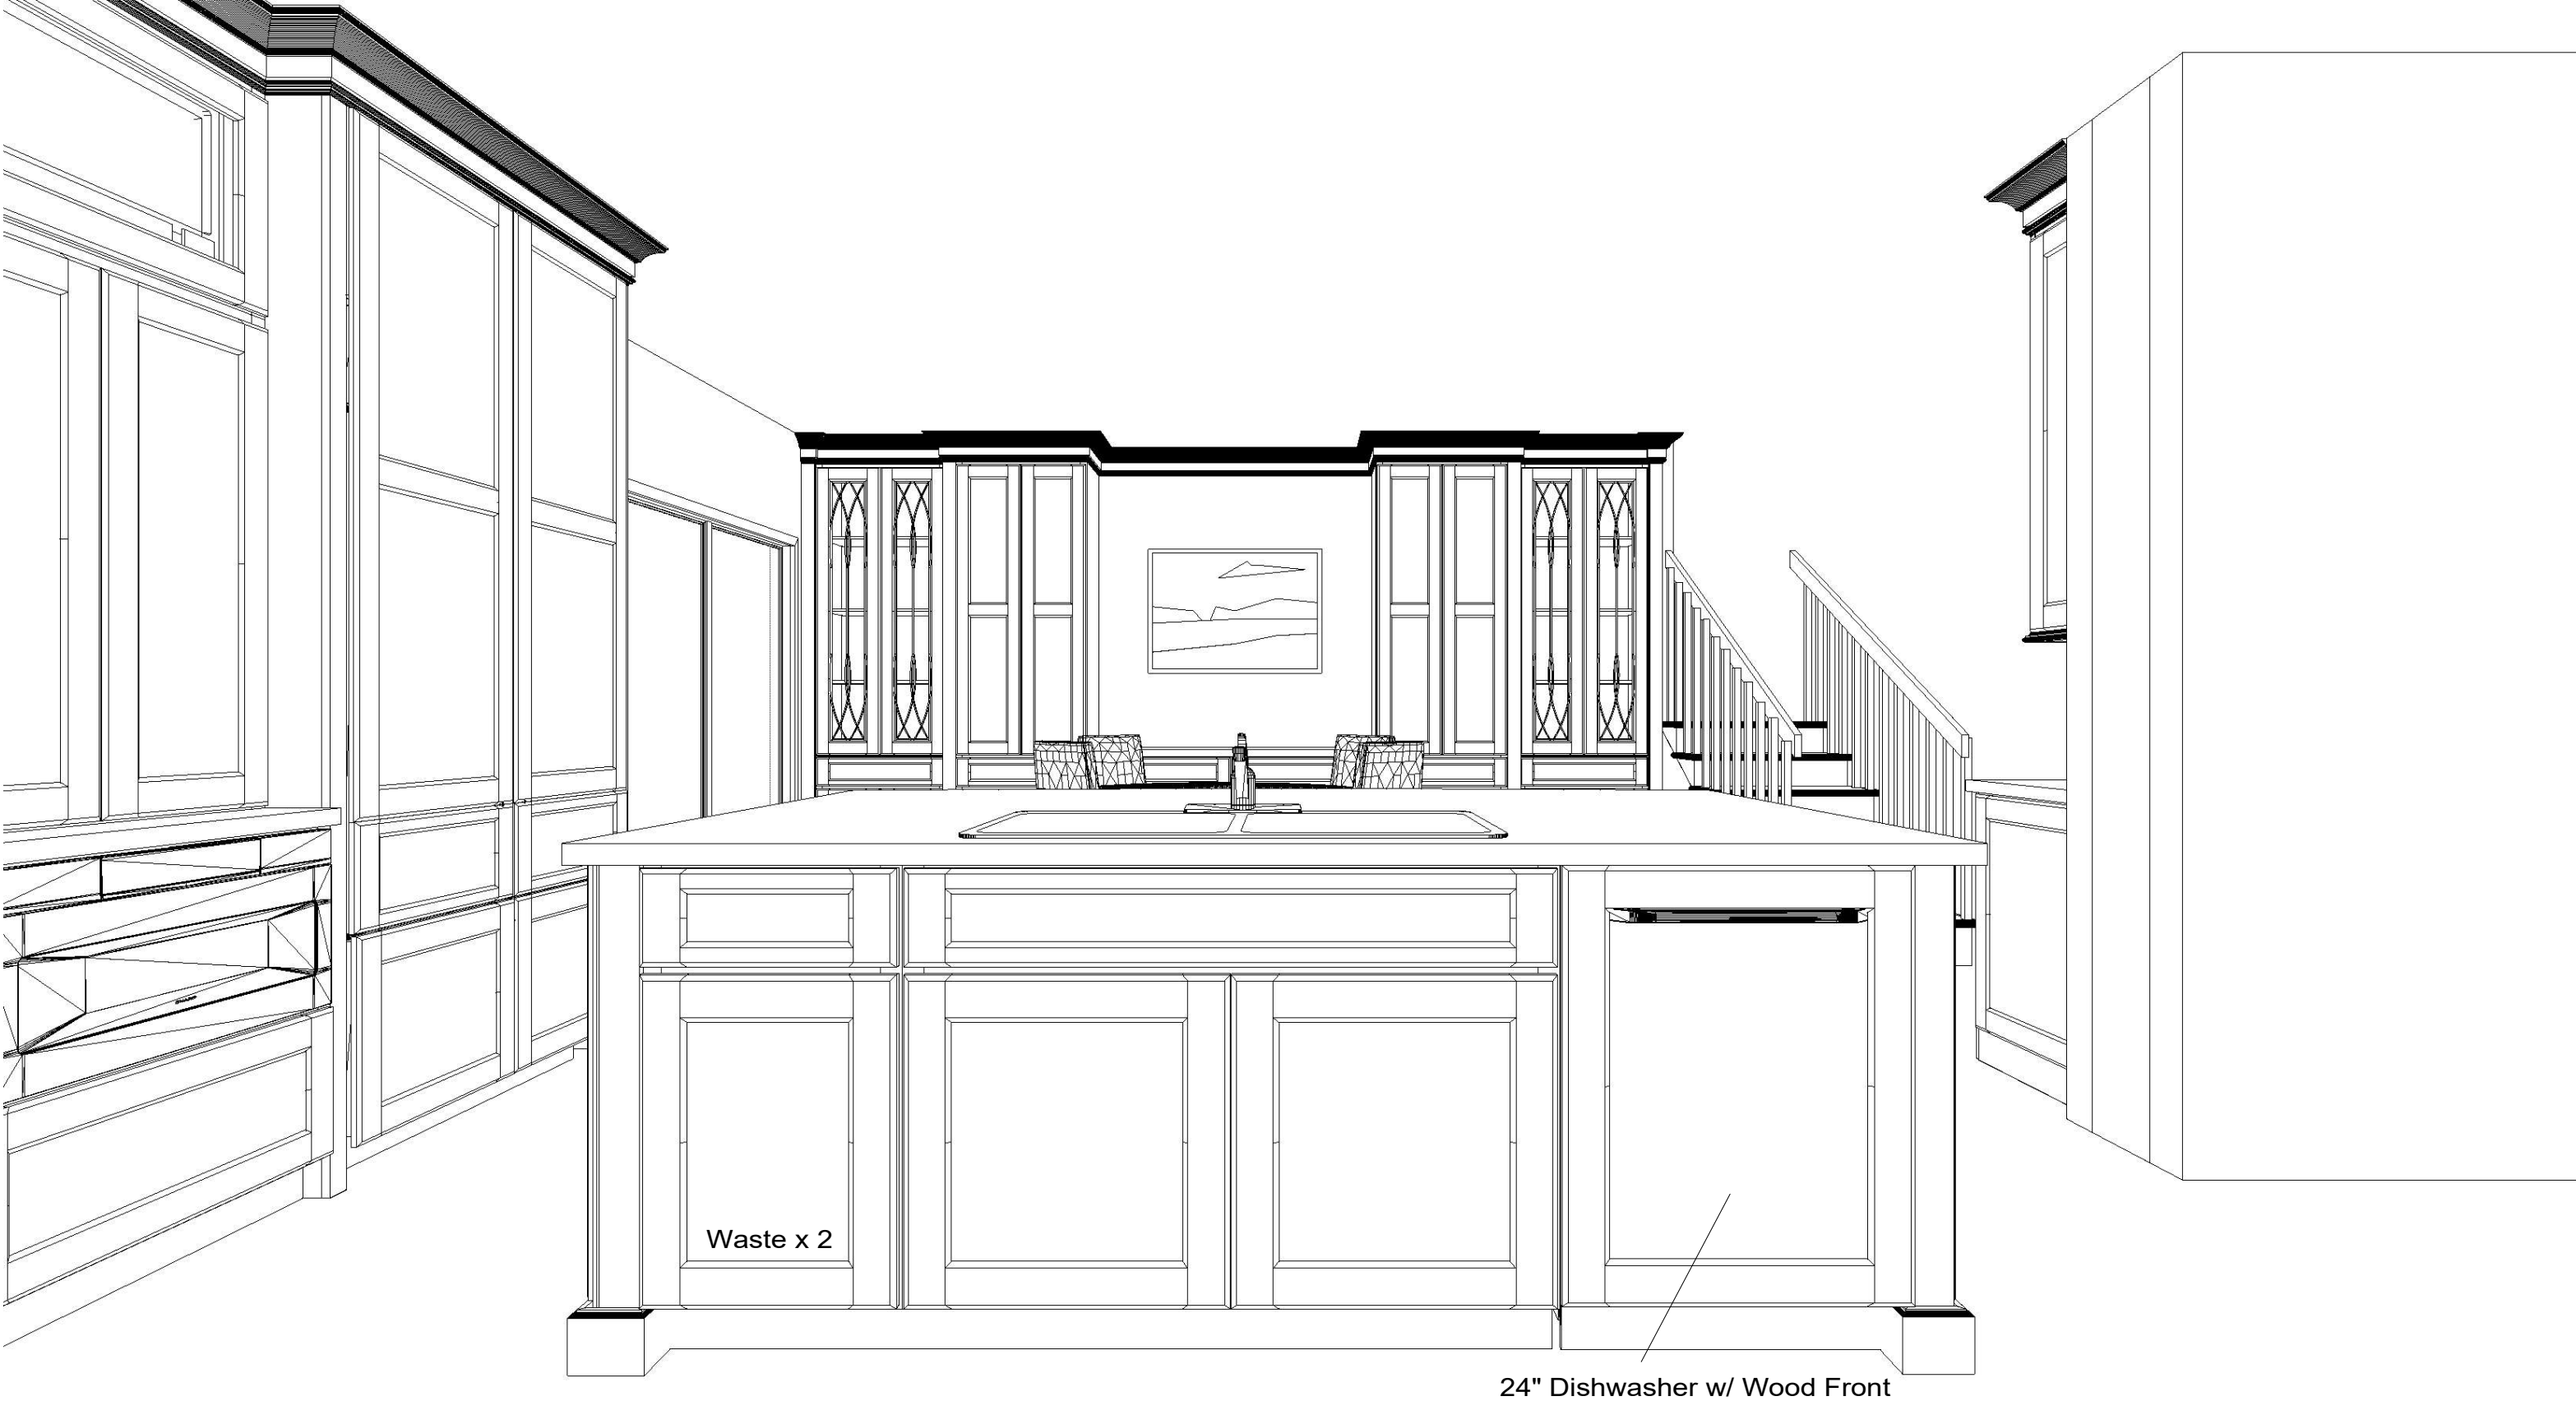

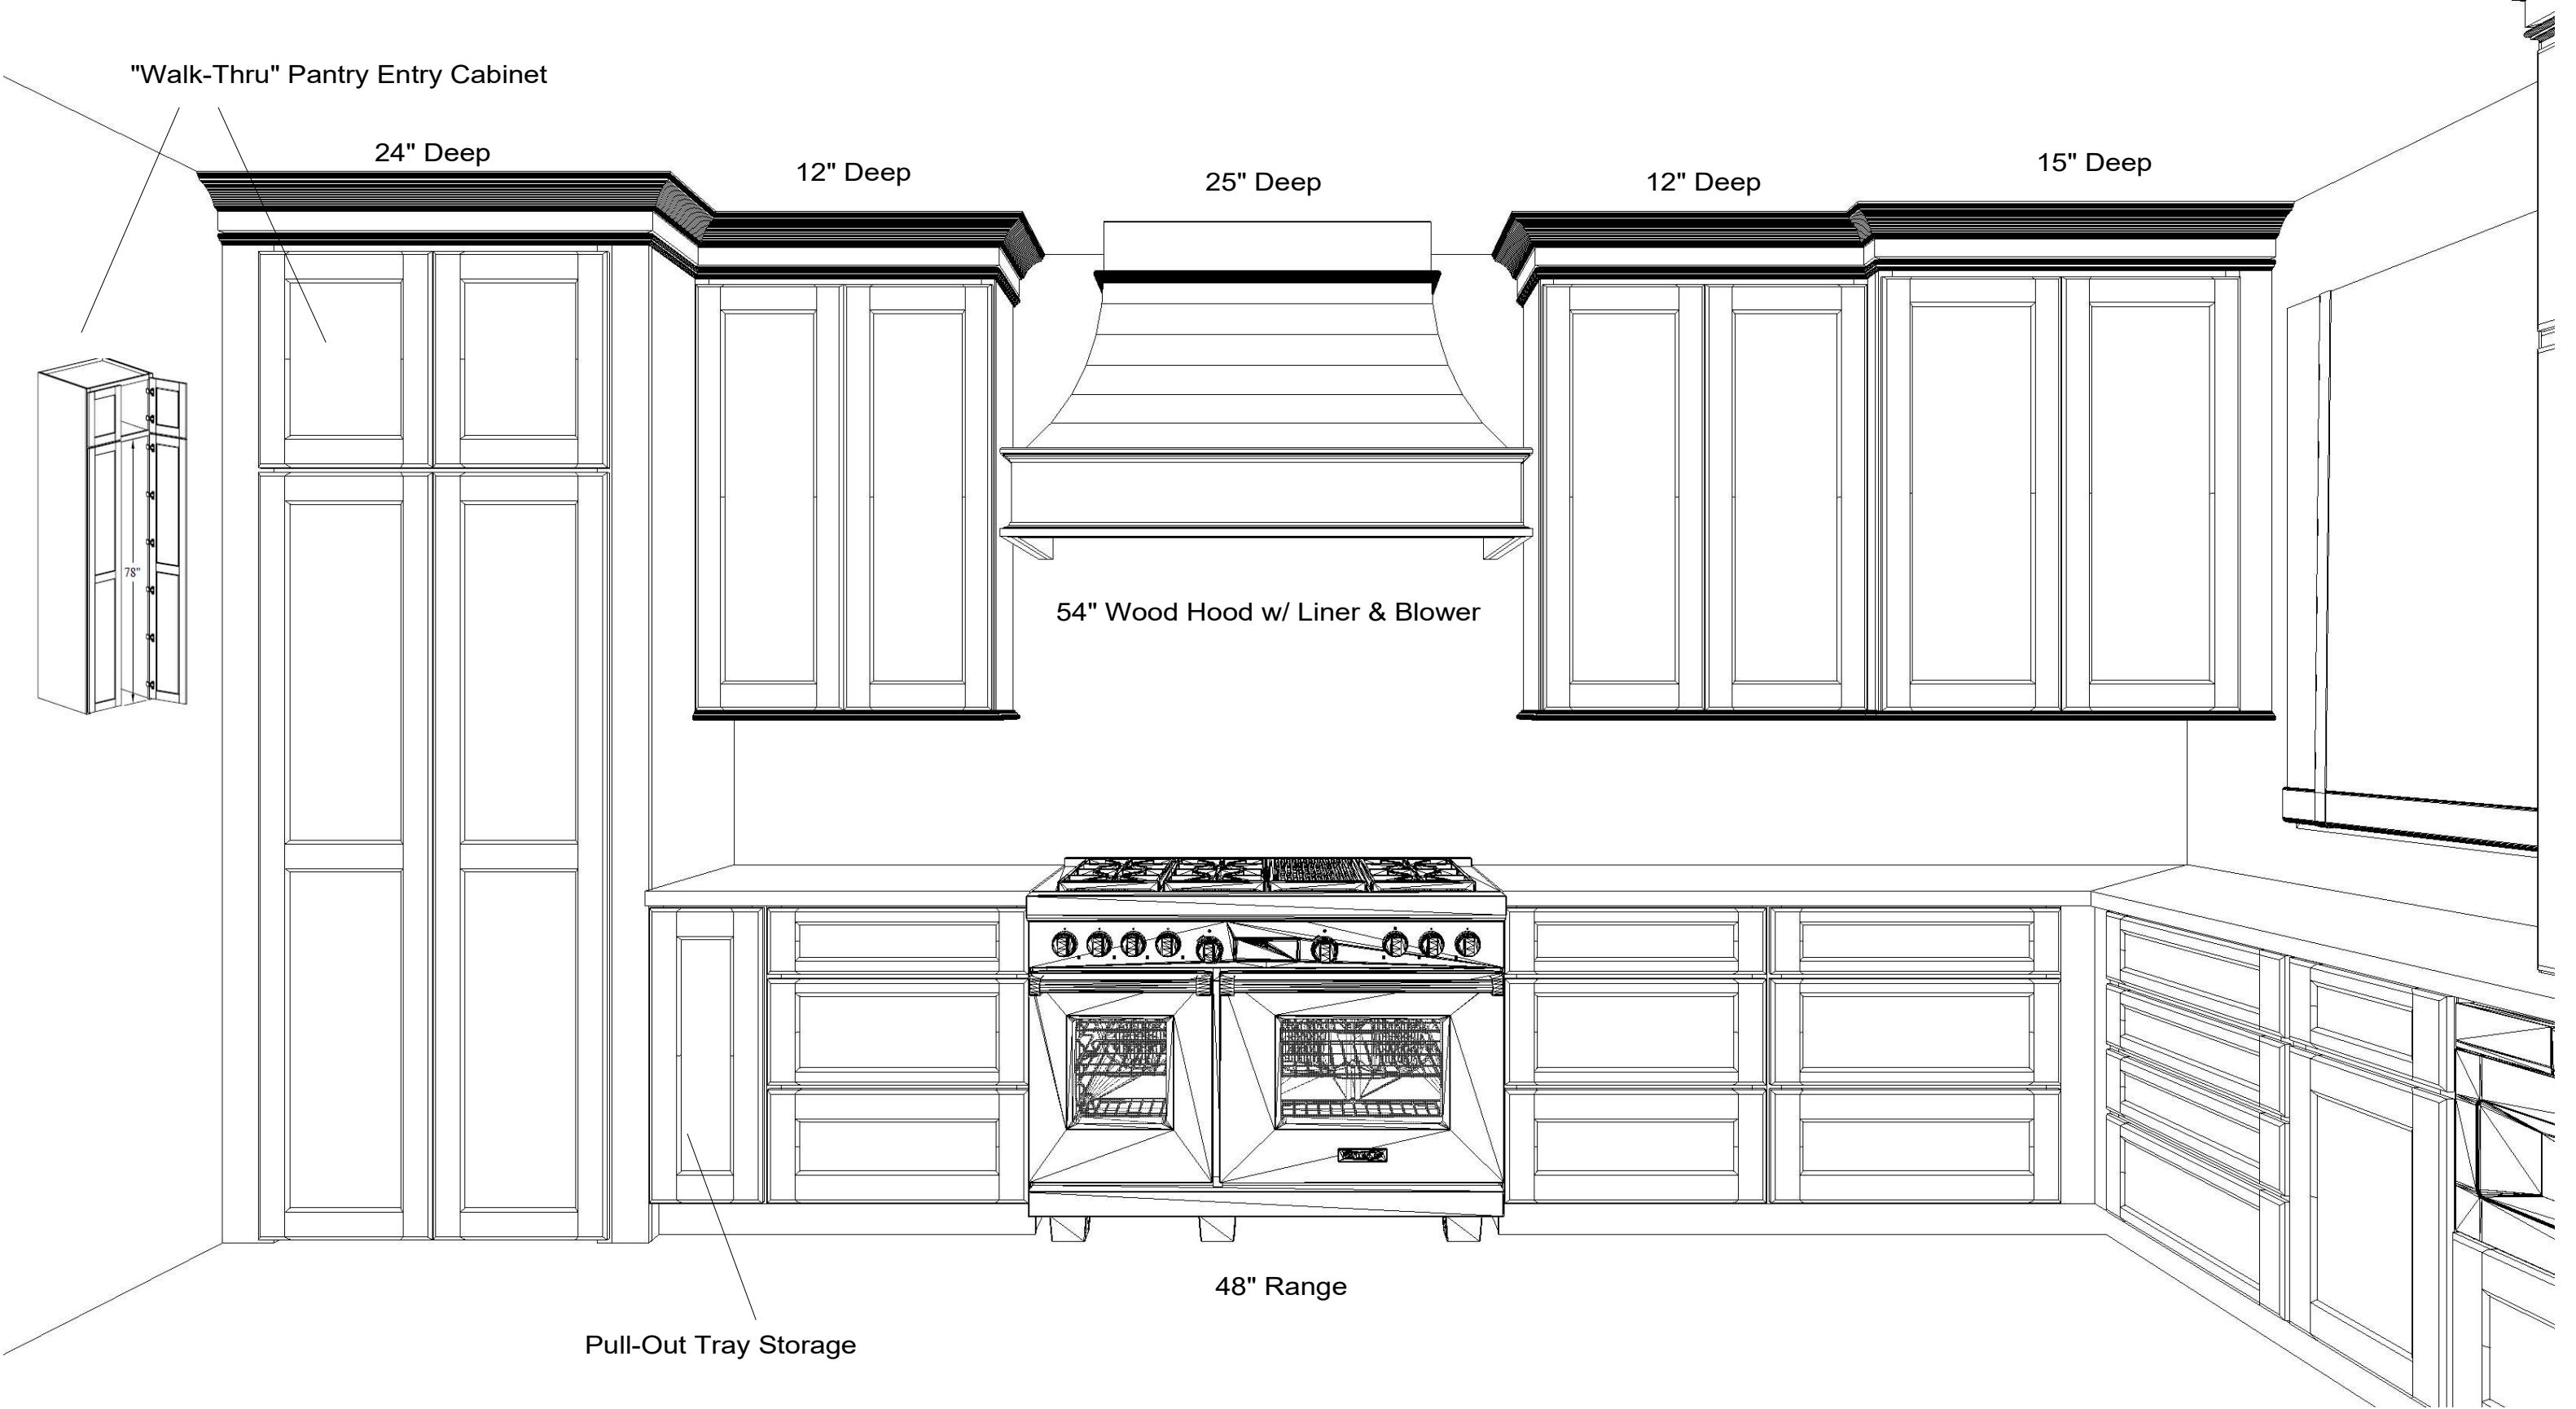

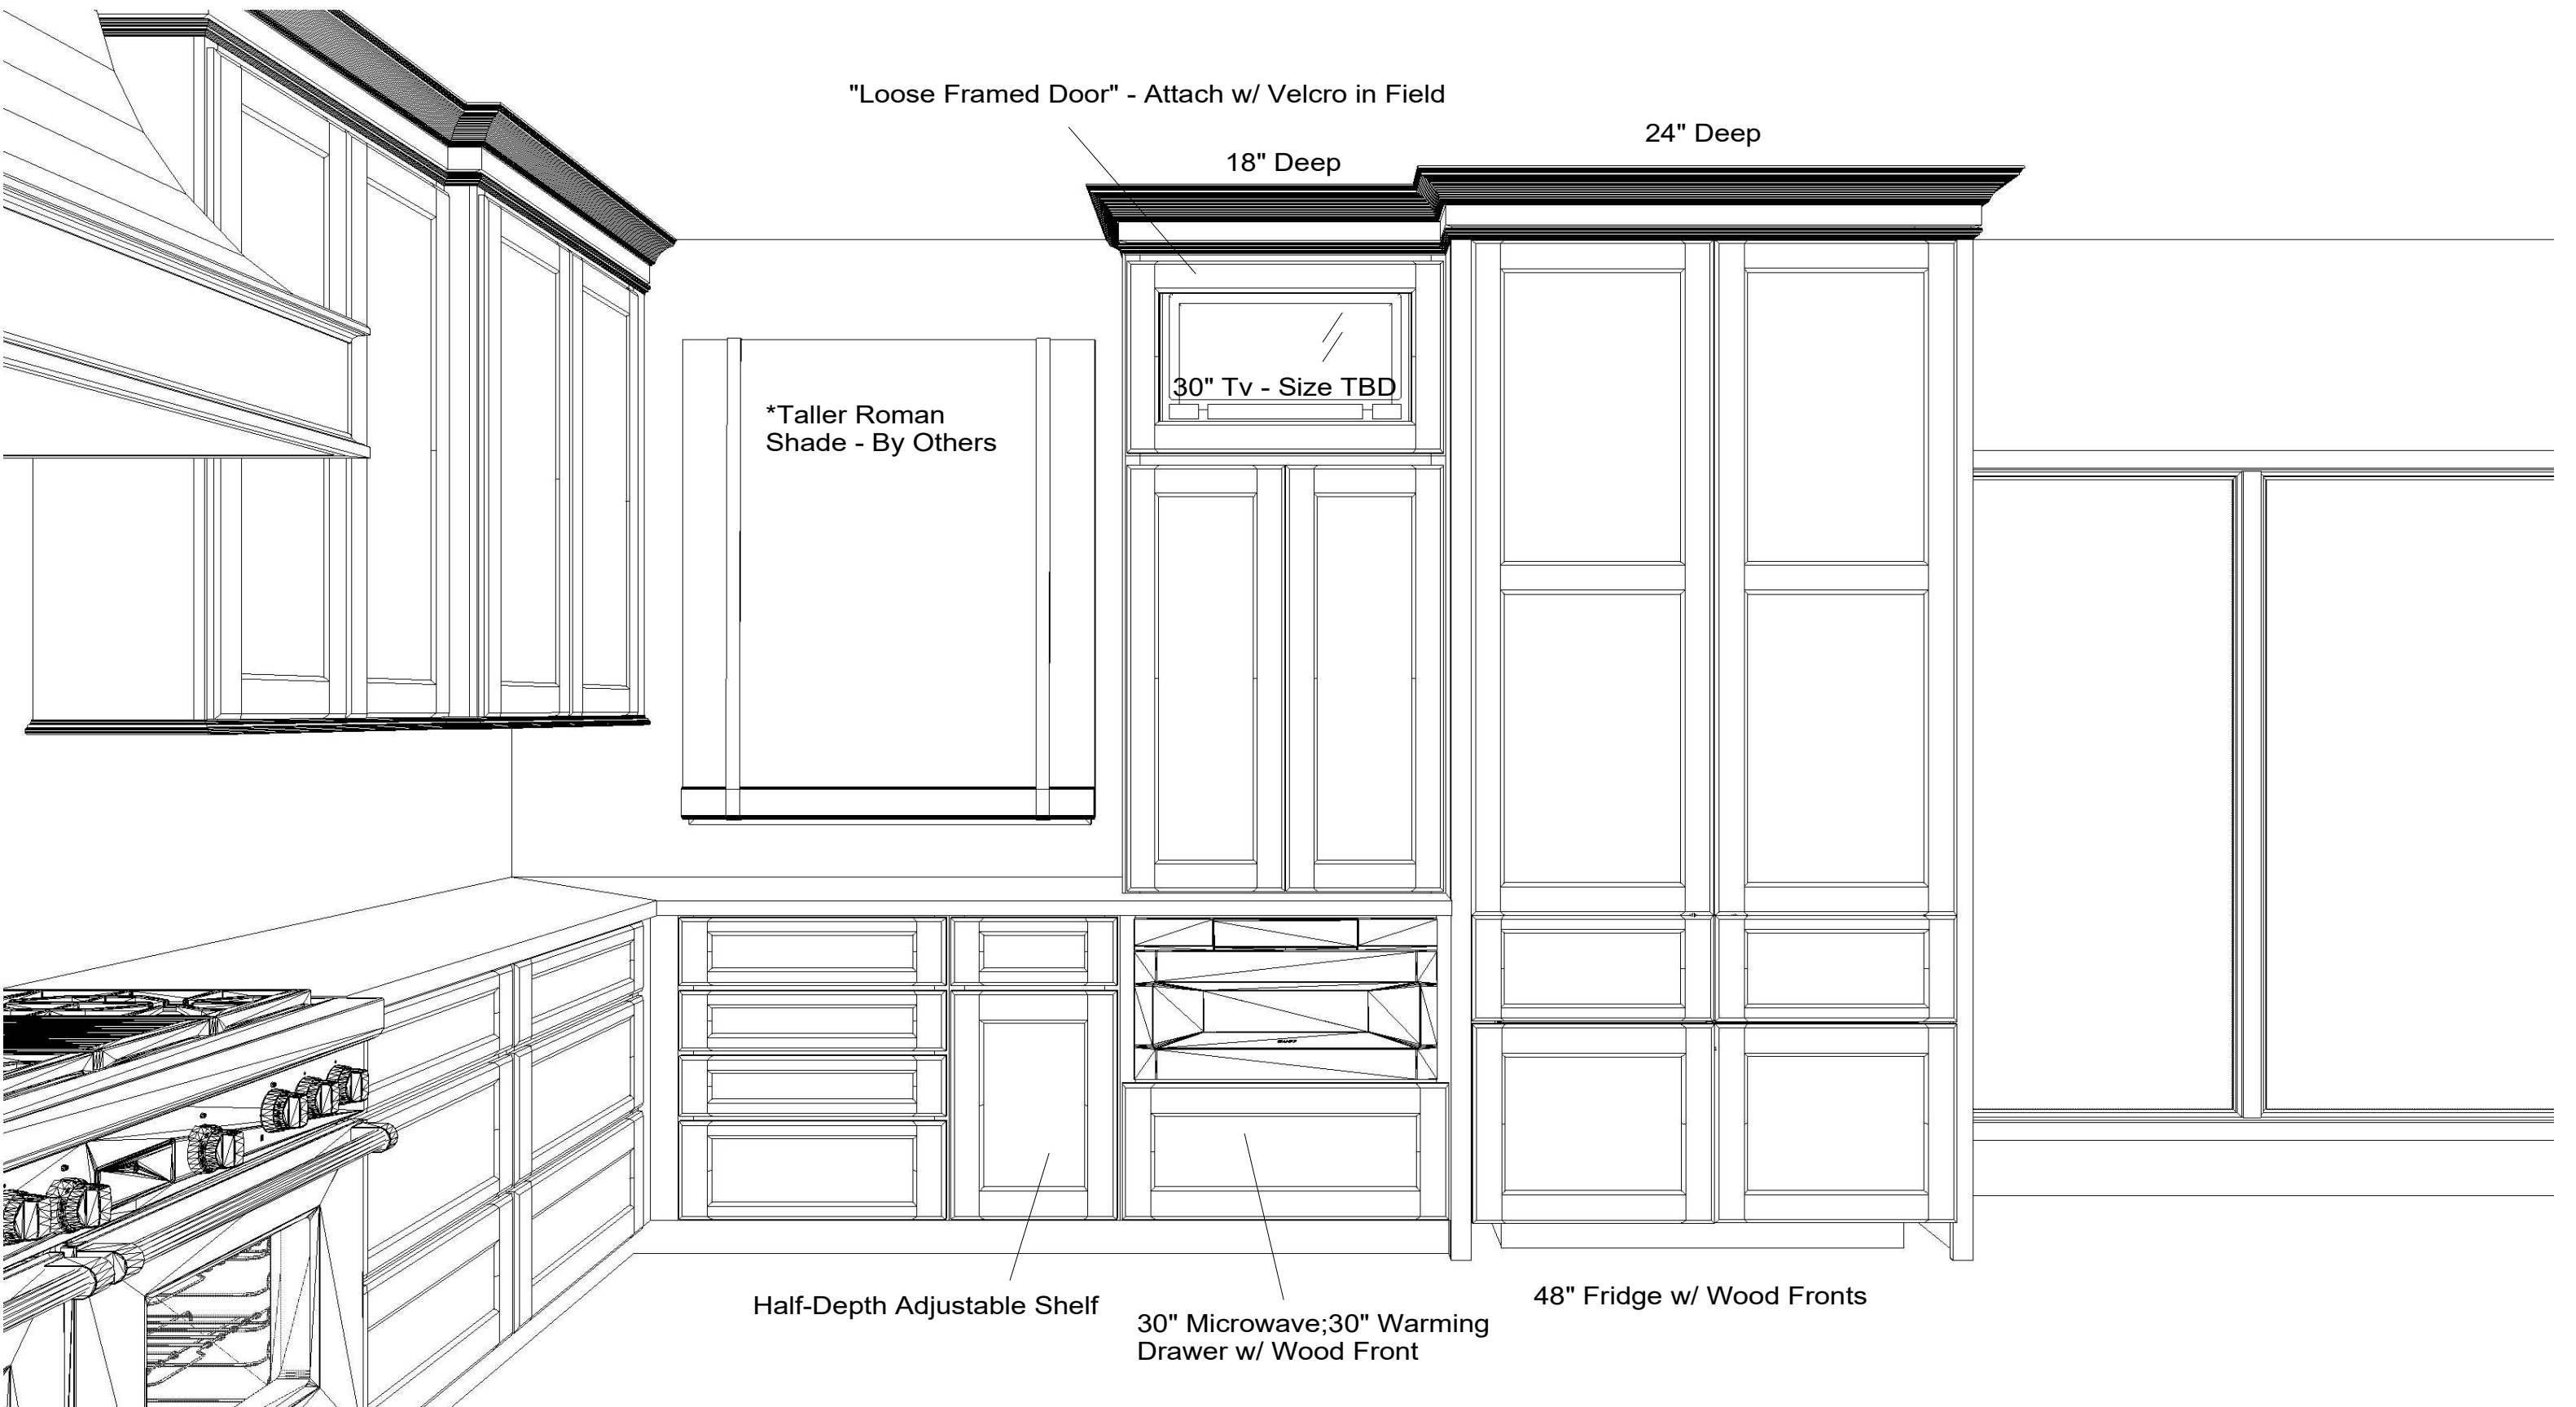



633 Spirit of St. Louis Blvd., Chesterfield, MO 63005
T 636.519.1611 F 636.519.1620

11585 Lackland Road, St. Louis, MO 63146
T 314.677.6713 F 314.677.6717

PREPARED FOR:

MDG RENOVATIONS
PITTENGER RESIDENCE
KITCHEN/ LAUNDRY

DATE OF DRAWING: 6.24.26


PREPARED BY:
kristine factor


SCALE: NTS


NOTE: THIS DRAWING IS AN ARTISTIC INTERPRETATION
OF THE GENERAL APPEARANCE OF THE DESIGN.
IT IS NOT MEANT TO BE AN EXACT RENDITION.


THIS DRAWING IS THE EXCLUSIVE PROPERTY
OF BECK/ALLEN CABINETRY
AND MAY NOT BE RELEASED
WITHOUT WRITTEN PERMISSION.
IF RELEASED, A FEE MAY BE APPLICABLE.



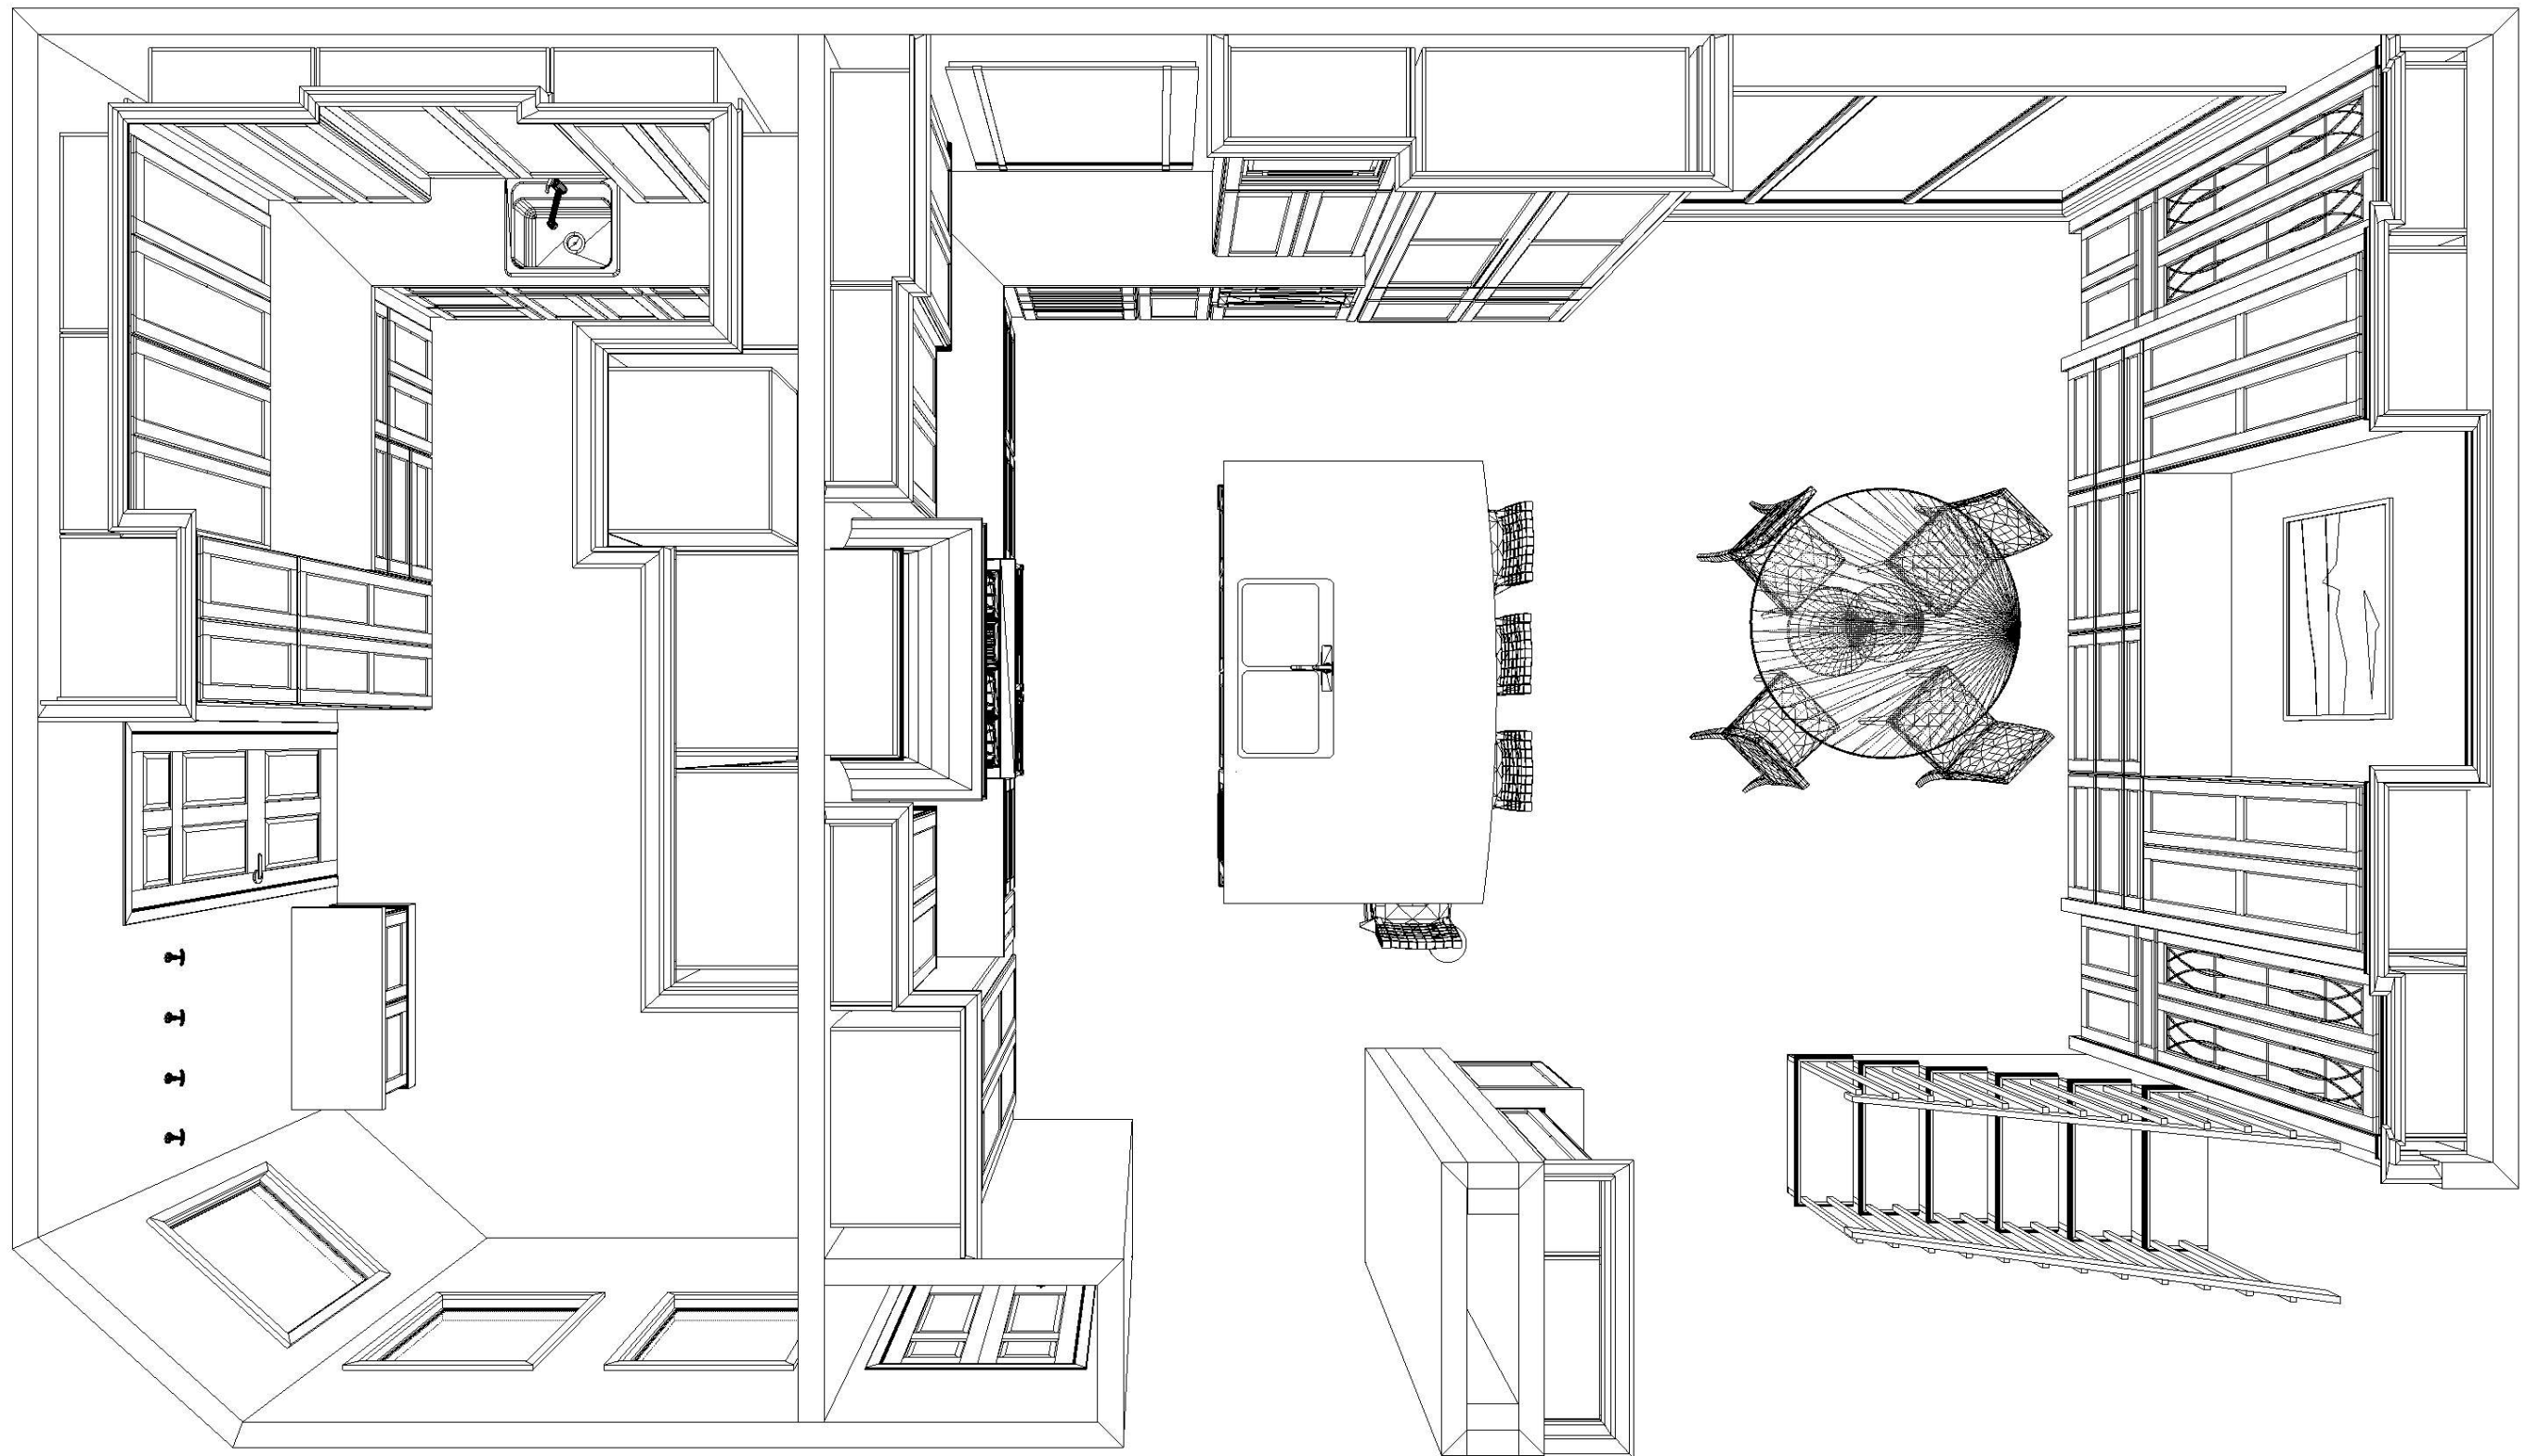

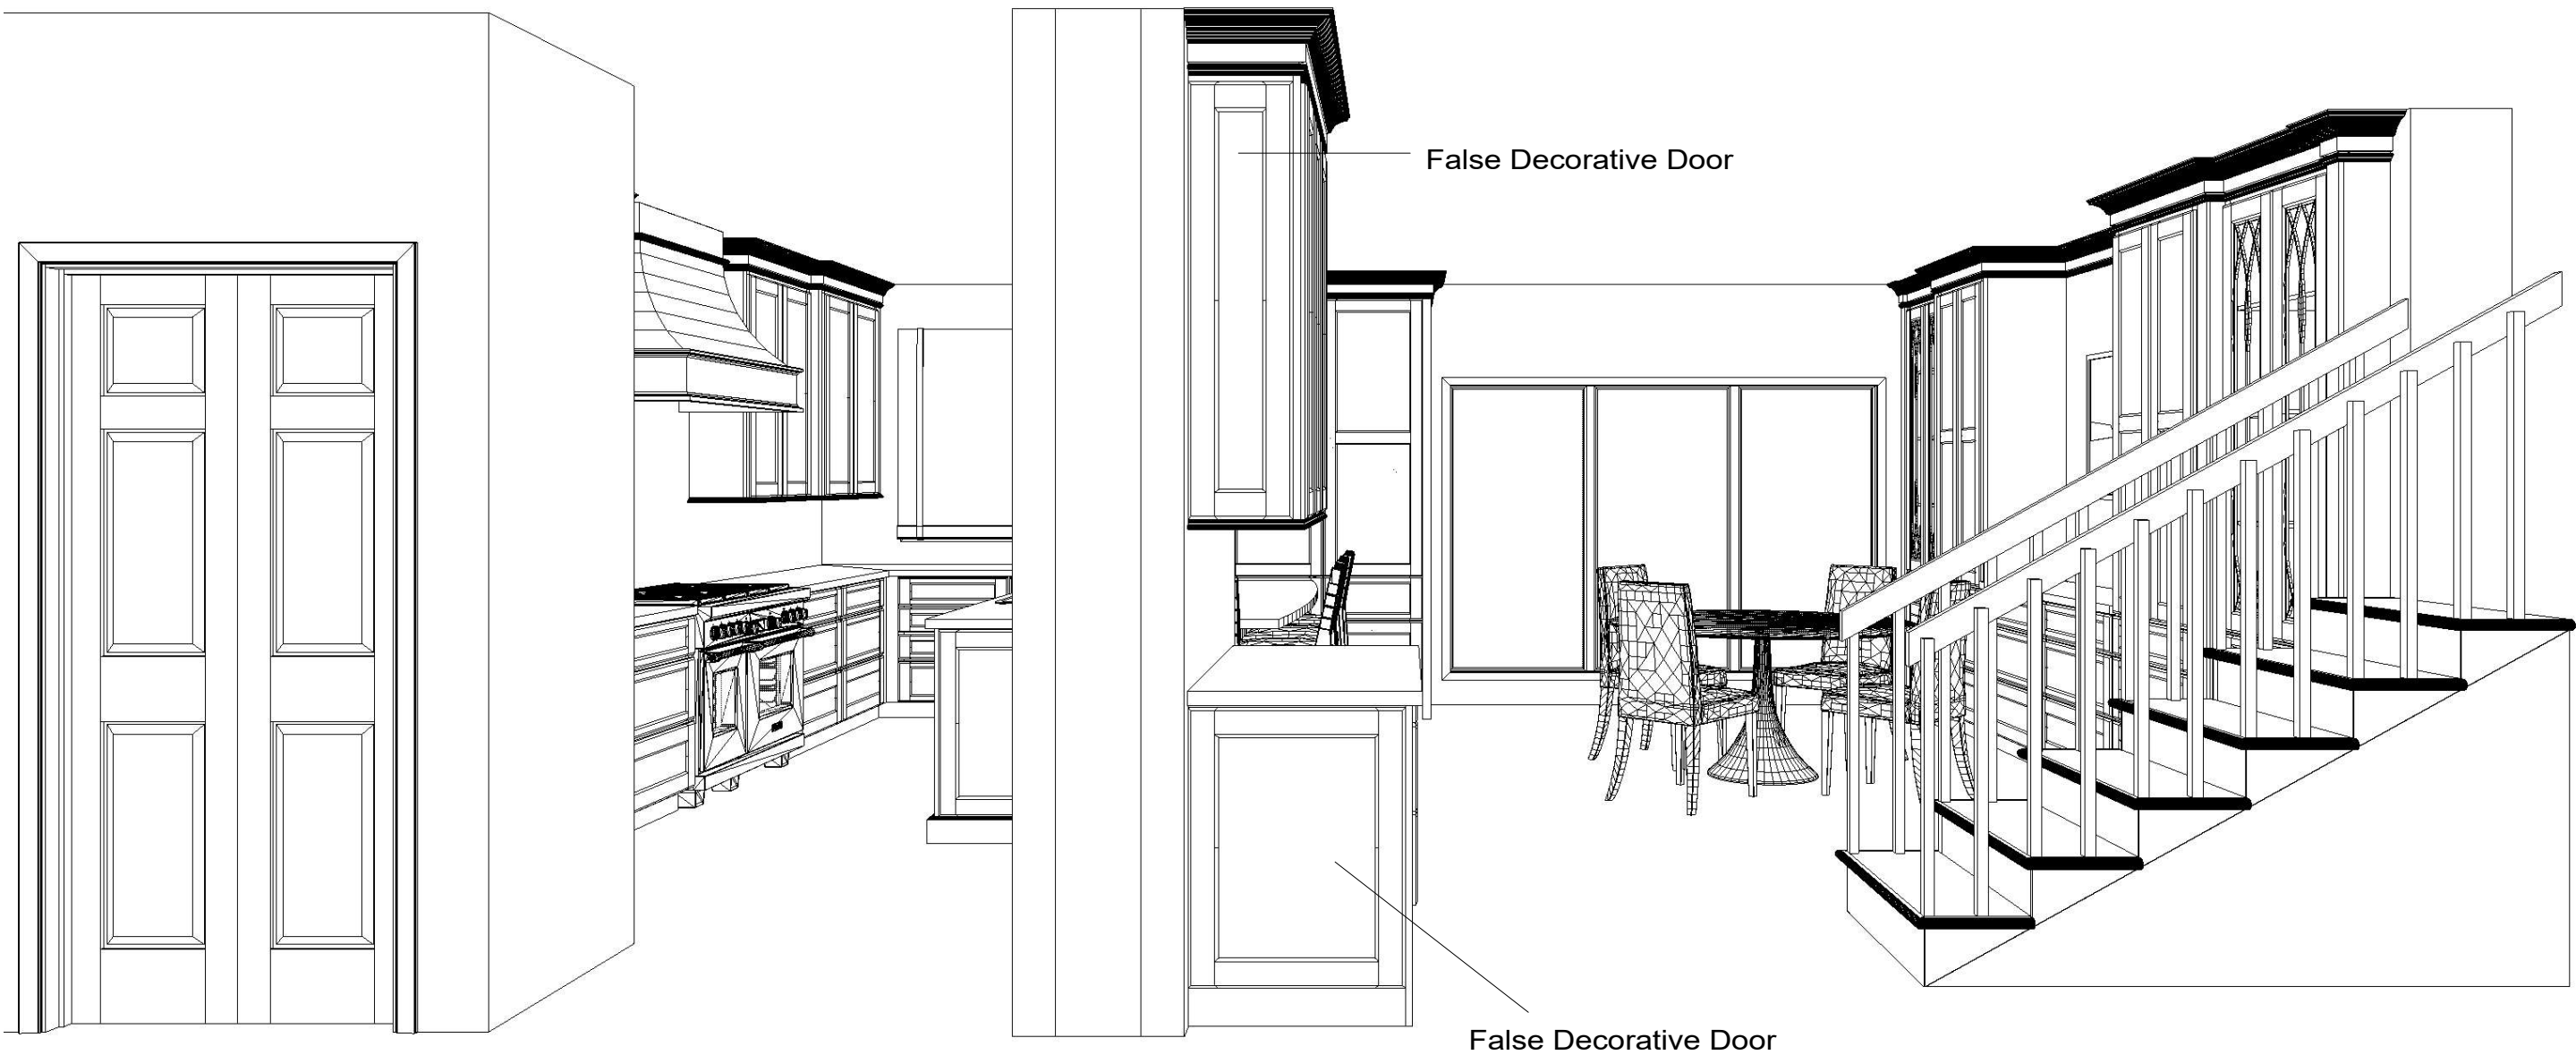

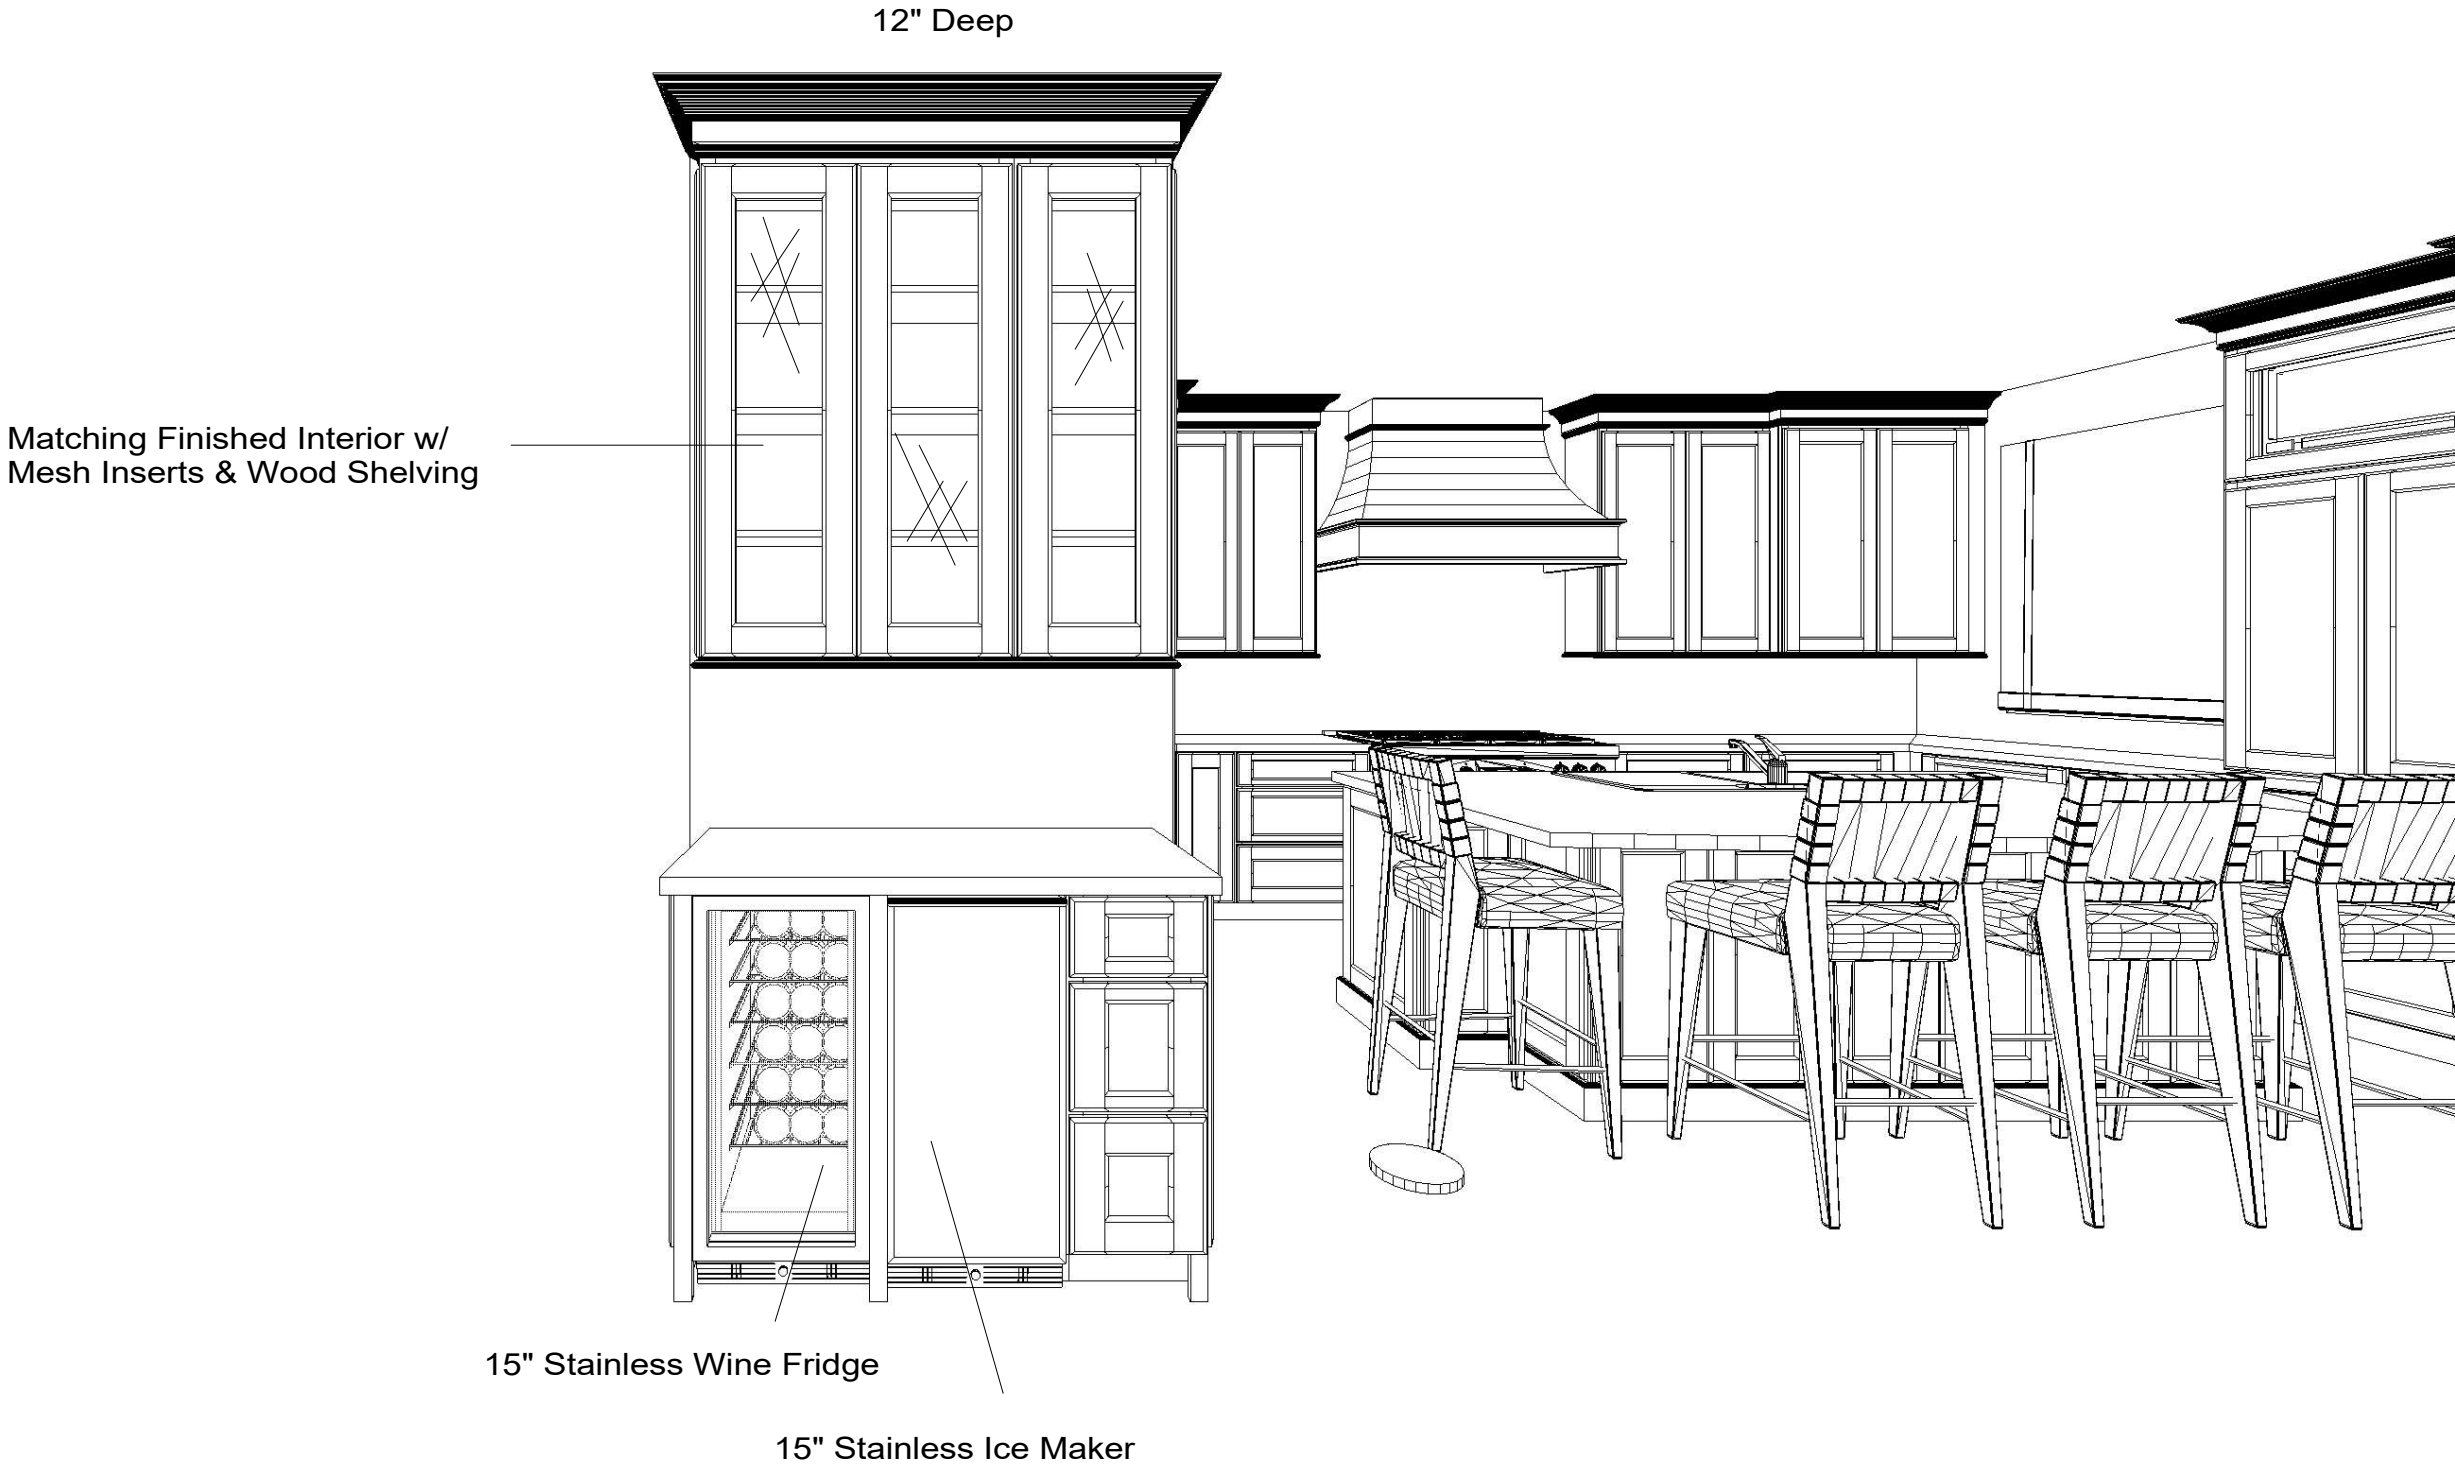

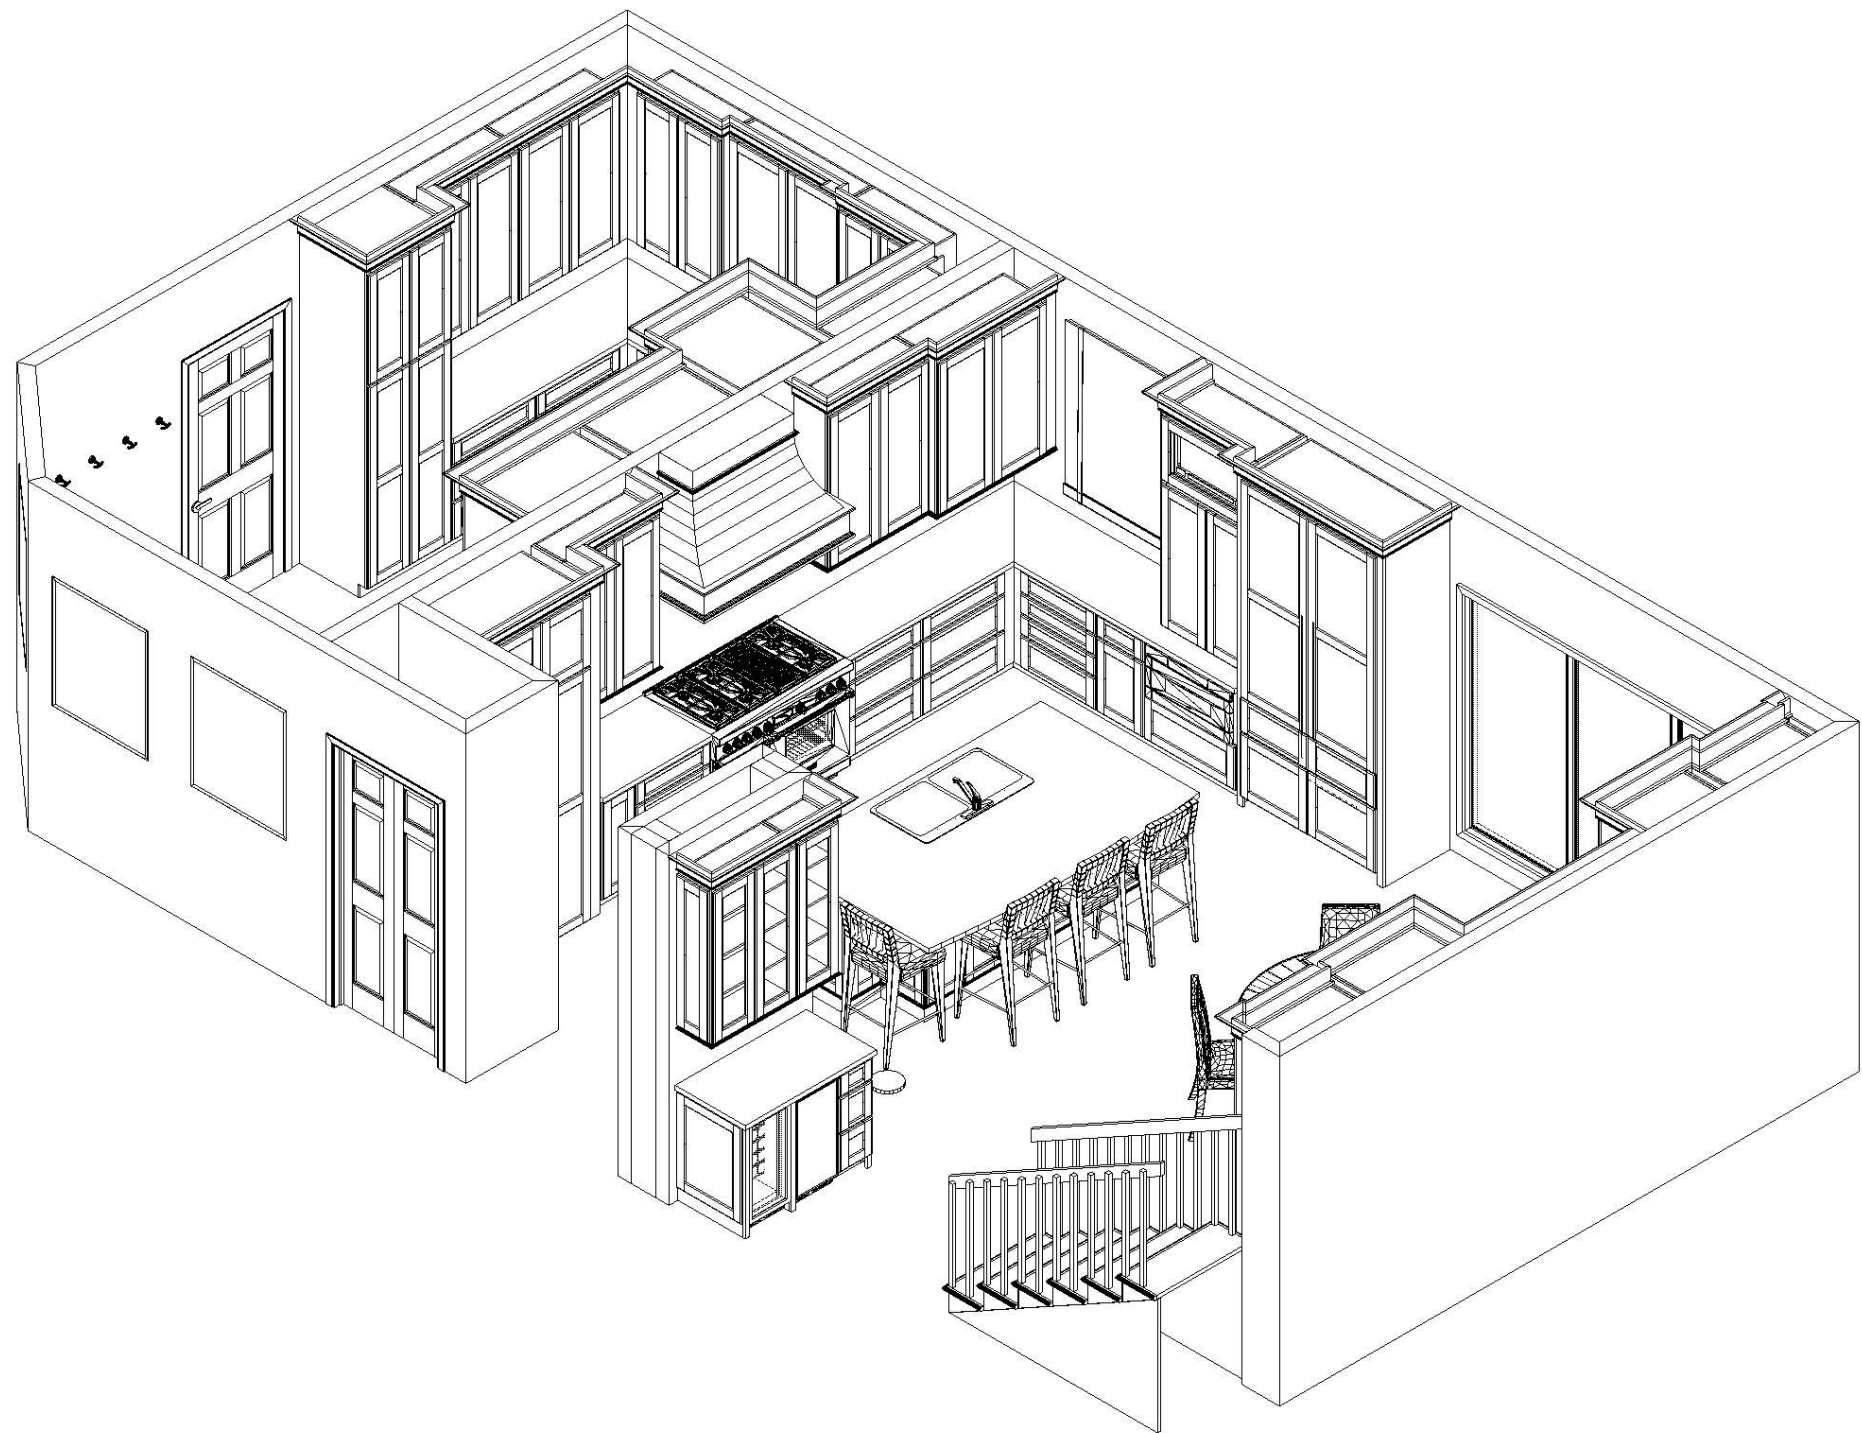

633 Spirit of St. Louis Blvd., Chesterfield, MO 63005
T 636.519.1611 F 636.519.1620
11585 Lackland Road, St. Louis, MO 63146
T 314.677.6713 F 314.677.6717

PREPARED FOR:
**MDG RENOVATIONS
PITTENGER RESIDENCE
KITCHEN/ LAUNDRY**

DATE OF DRAWING: **6.24.26**


PREPARED BY:
kristine factor


SCALE: **NTS**

NOTE: THIS DRAWING IS AN ARTISTIC INTERPRETATION
OF THE GENERAL APPEARANCE OF THE DESIGN.
IT IS NOT MEANT TO BE AN EXACT RENDITION.

THIS DRAWING IS THE EXCLUSIVE PROPERTY
OF BECK/ALLEN CABINETRY
AND MAY NOT BE RELEASED
WITHOUT WRITTEN PERMISSION.
IF RELEASED, A FEE MAY BE APPLICABLE.



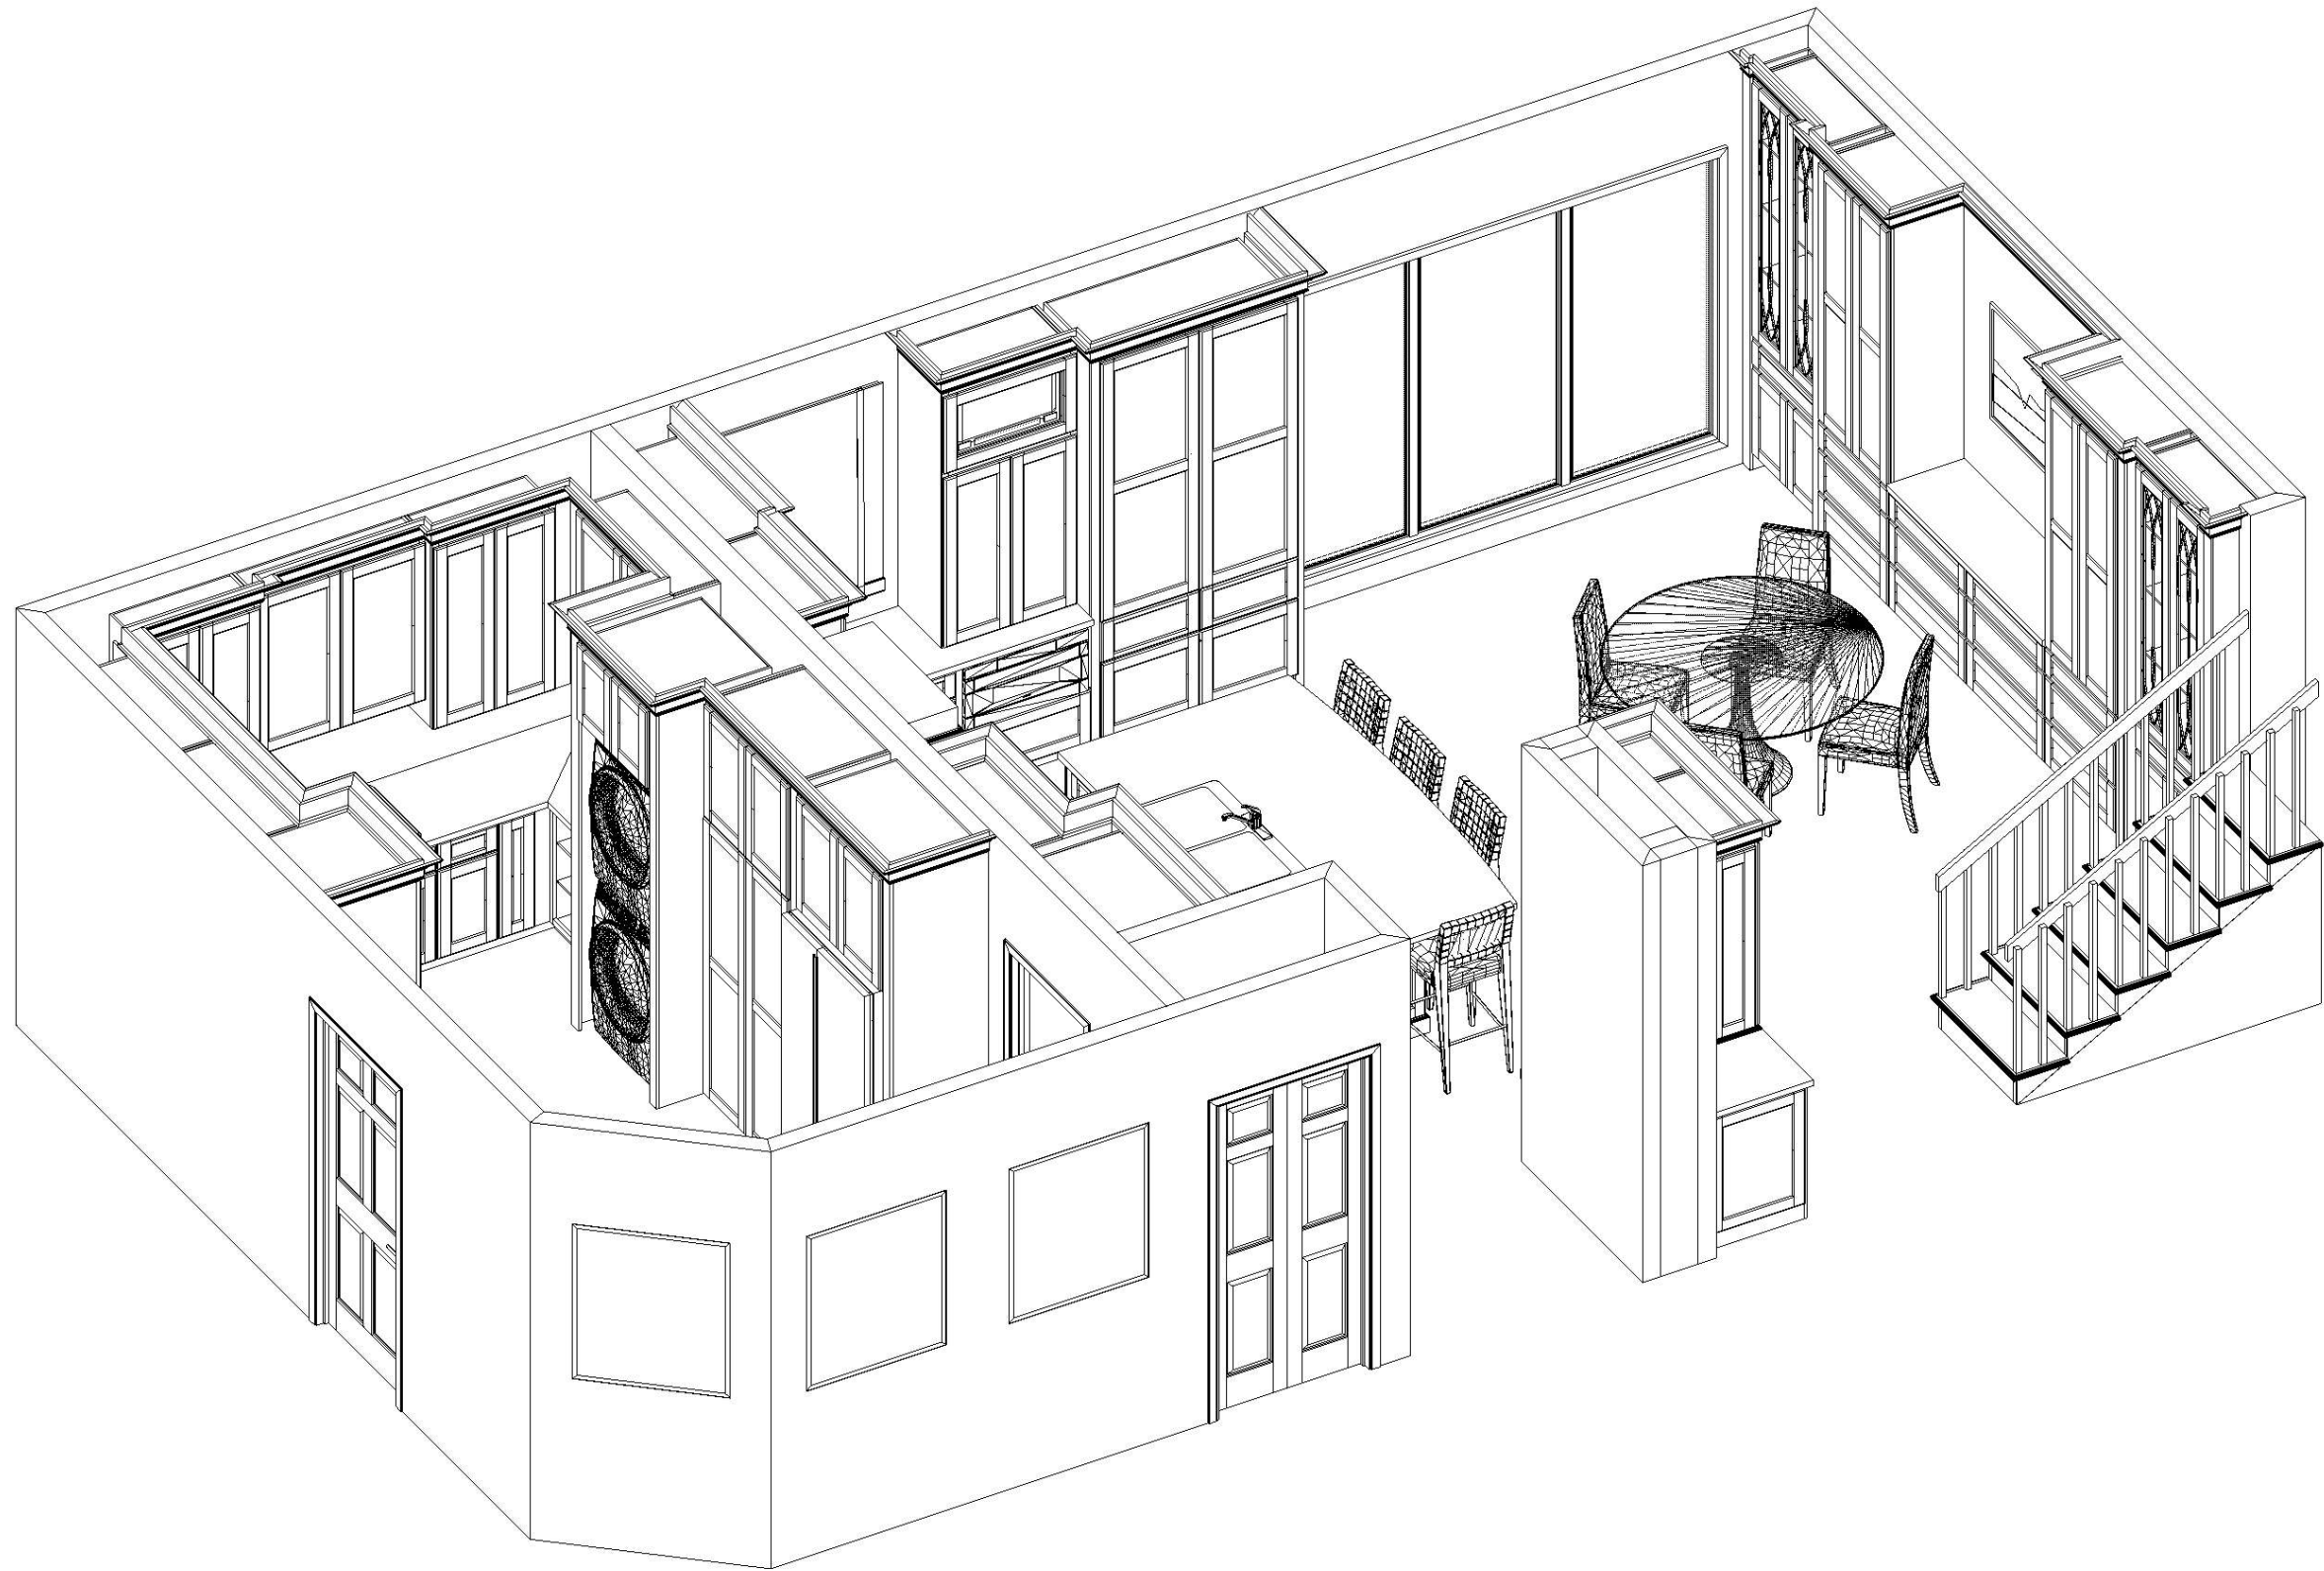

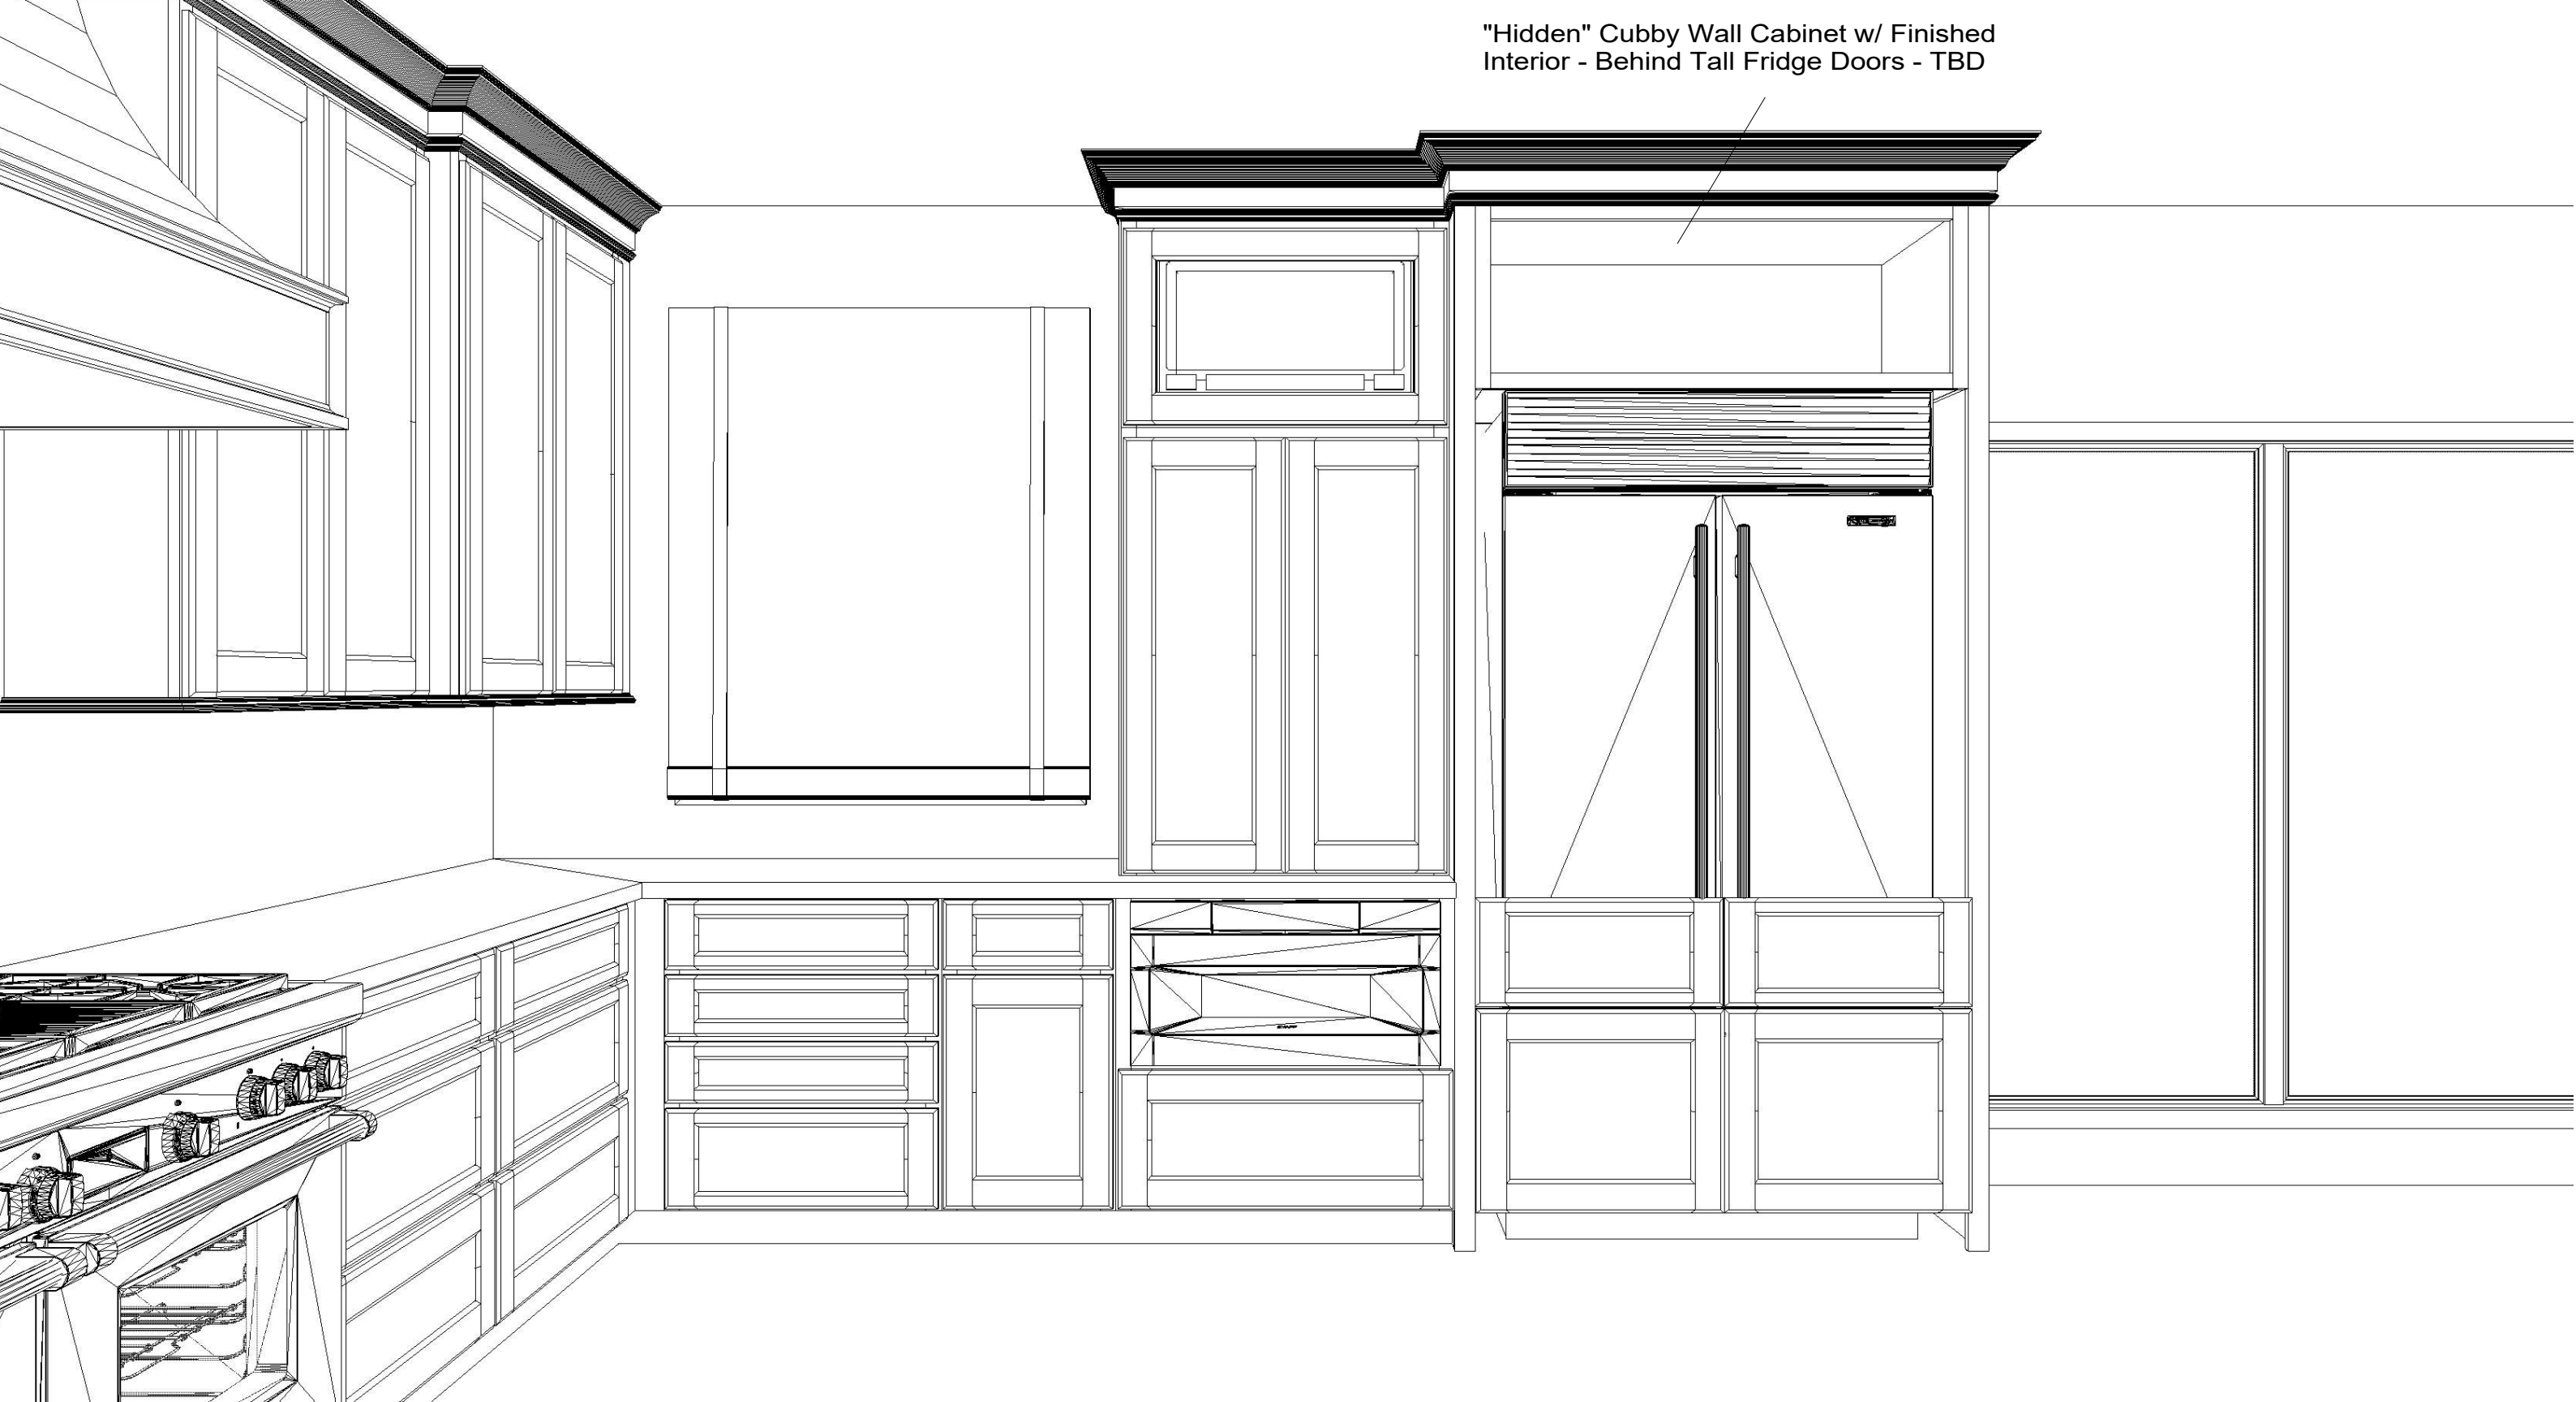

"Hidden" Cubby Wall Cabinet w/ Finished Interior - Behind Tall Fridge Doors - TBD



633 Spirit of St. Louis Blvd., Chesterfield, MO 63005
T 636.519.1611 F 636.519.1620
11585 Lackland Road, St. Louis, MO 63146
T 314.677.6713 F 314.677.6717

PREPARED FOR:
**MDG RENOVATIONS
PITTENGER RESIDENCE
KITCHEN/ LAUNDRY**

DATE OF DRAWING: **6.24.26**

PREPARED BY:
kristine factor

SCALE: **NTS**

NOTE: THIS DRAWING IS AN ARTISTIC INTERPRETATION OF THE GENERAL APPEARANCE OF THE DESIGN. IT IS NOT MEANT TO BE AN EXACT RENDITION.

THIS DRAWING IS THE EXCLUSIVE PROPERTY OF BECK/ALLEN CABINETRY AND MAY NOT BE RELEASED WITHOUT WRITTEN PERMISSION. IF RELEASED, A FEE MAY BE APPLICABLE.

