


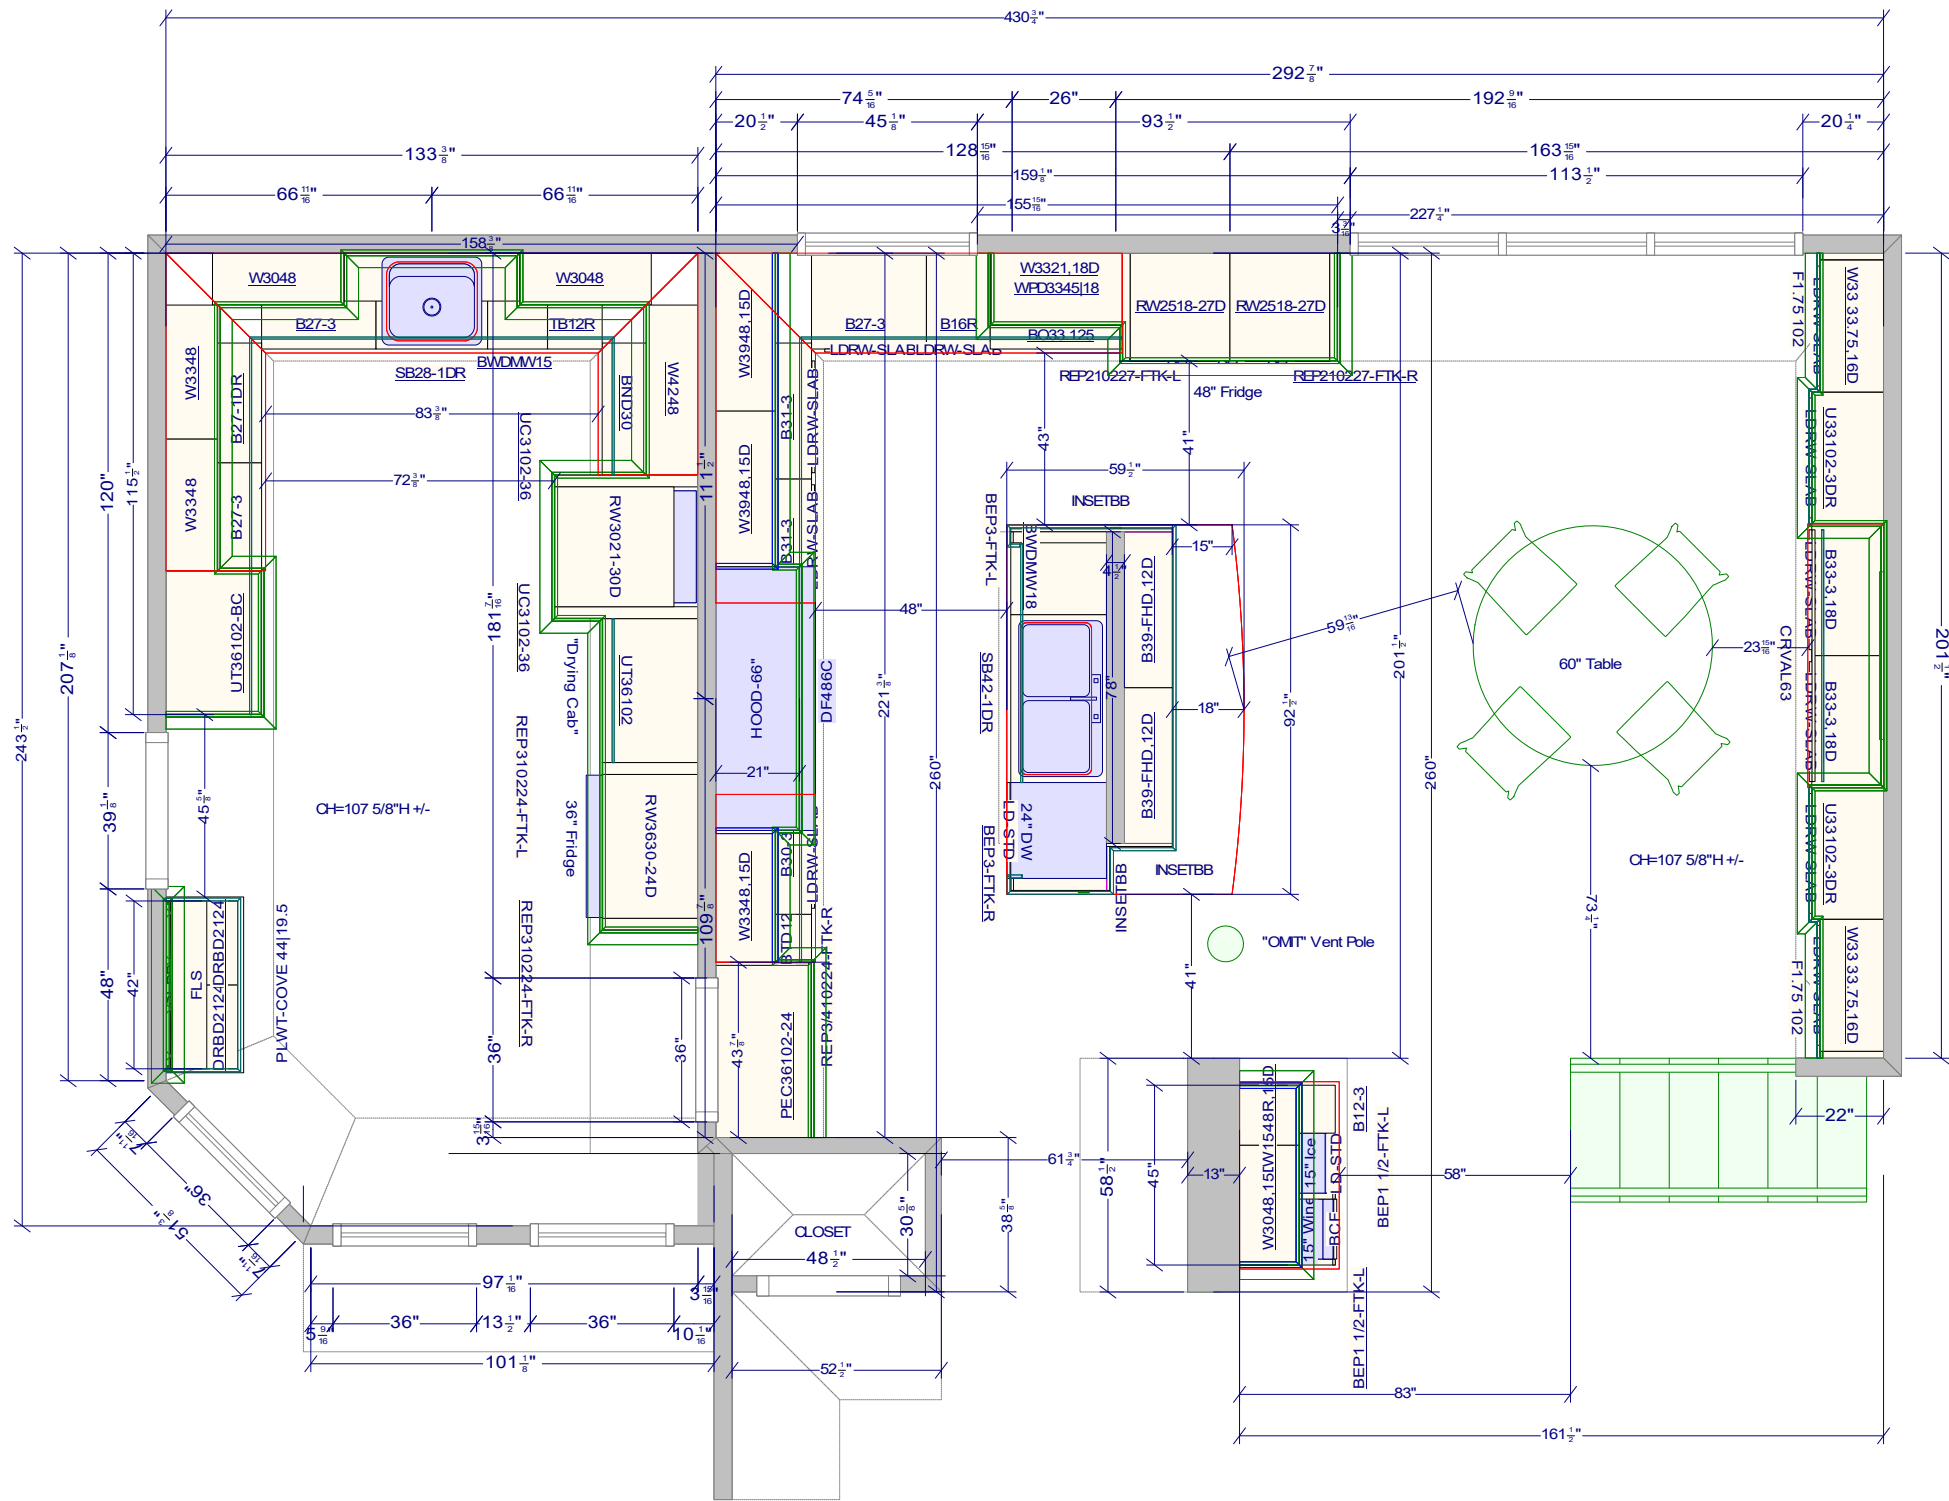

633 Spirit of St. Louis Blvd., Chesterfield, MO 63005
T 636.519.1611 F 636.519.1620
11585 Lackland Road, St. Louis, MO 63146
T 314.677.6713 F 314.677.6717

PREPARED FOR:
**MDG RENOVATIONS
PITTENGER RESIDENCE
KITCHEN/ LAUNDRY**

DATE OF DRAWING: **8.18.26**


PREPARED BY:
kristine factor


SCALE: **NTS**

NOTE: THIS DRAWING IS AN ARTISTIC INTERPRETATION
OF THE GENERAL APPEARANCE OF THE DESIGN.
IT IS NOT MEANT TO BE AN EXACT RENDITION.

THIS DRAWING IS THE EXCLUSIVE PROPERTY
OF BECK/ALLEN CABINETRY
AND MAY NOT BE RELEASED
WITHOUT WRITTEN PERMISSION.
IF RELEASED, A FEE MAY BE APPLICABLE.



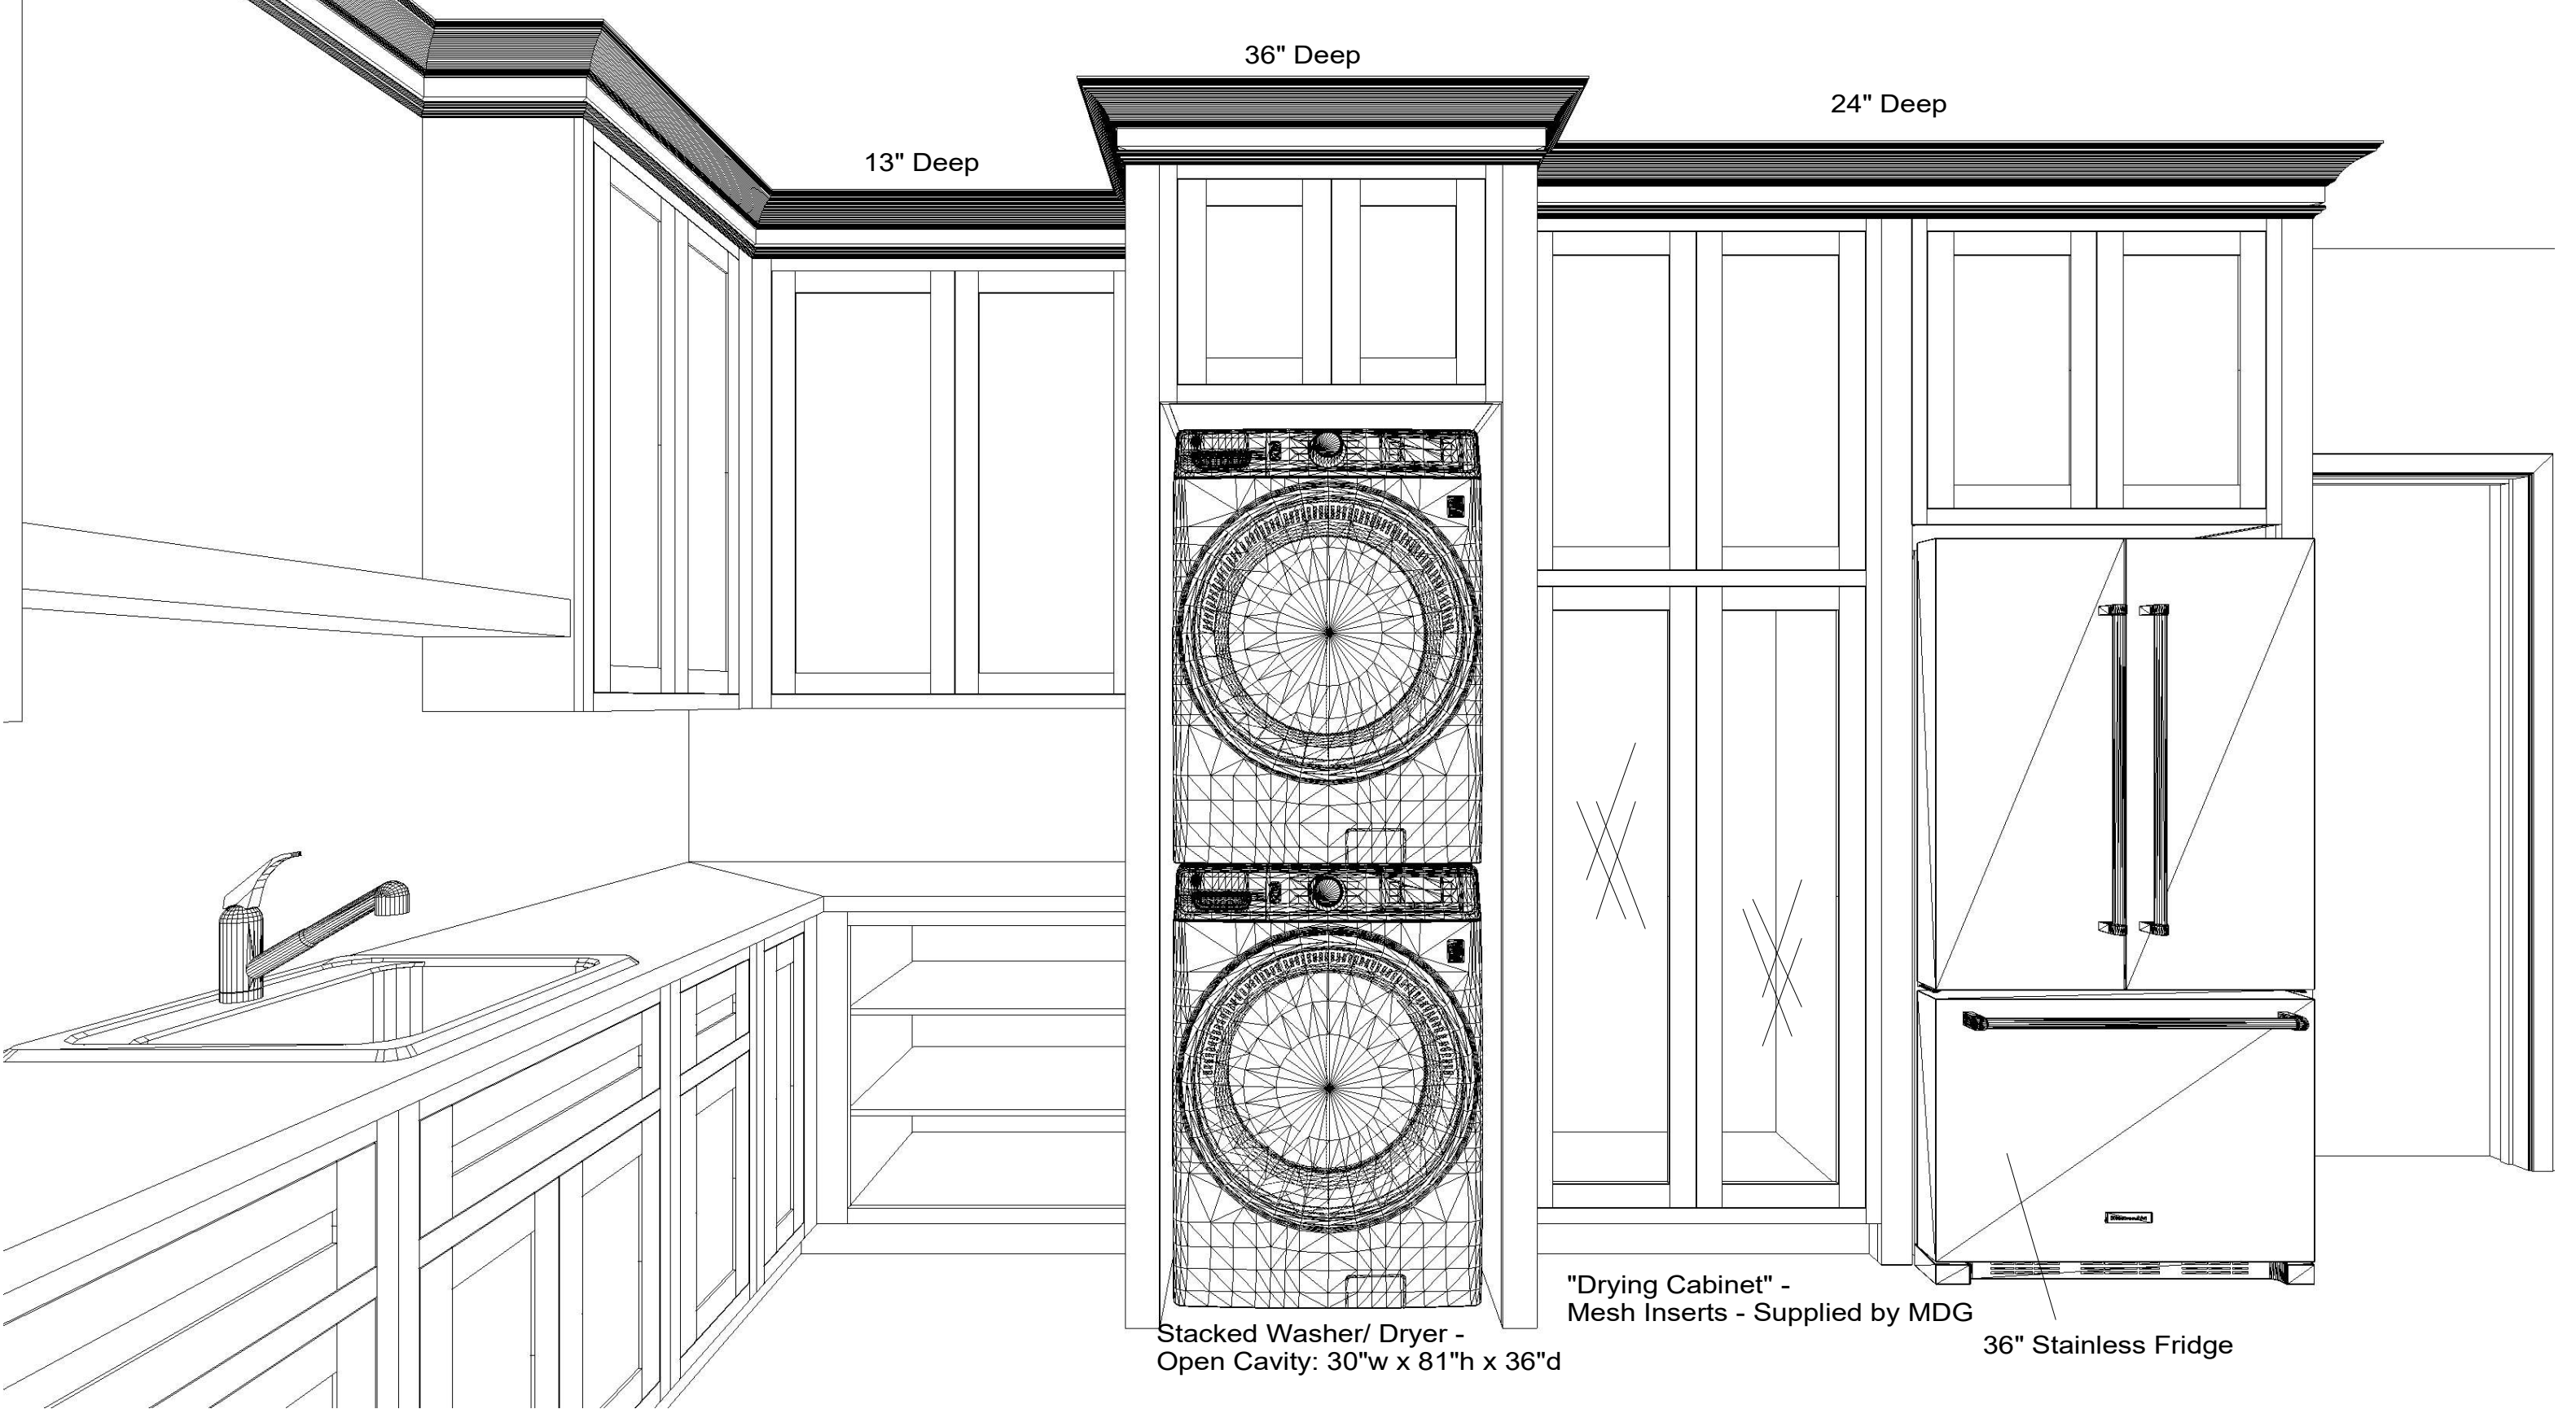

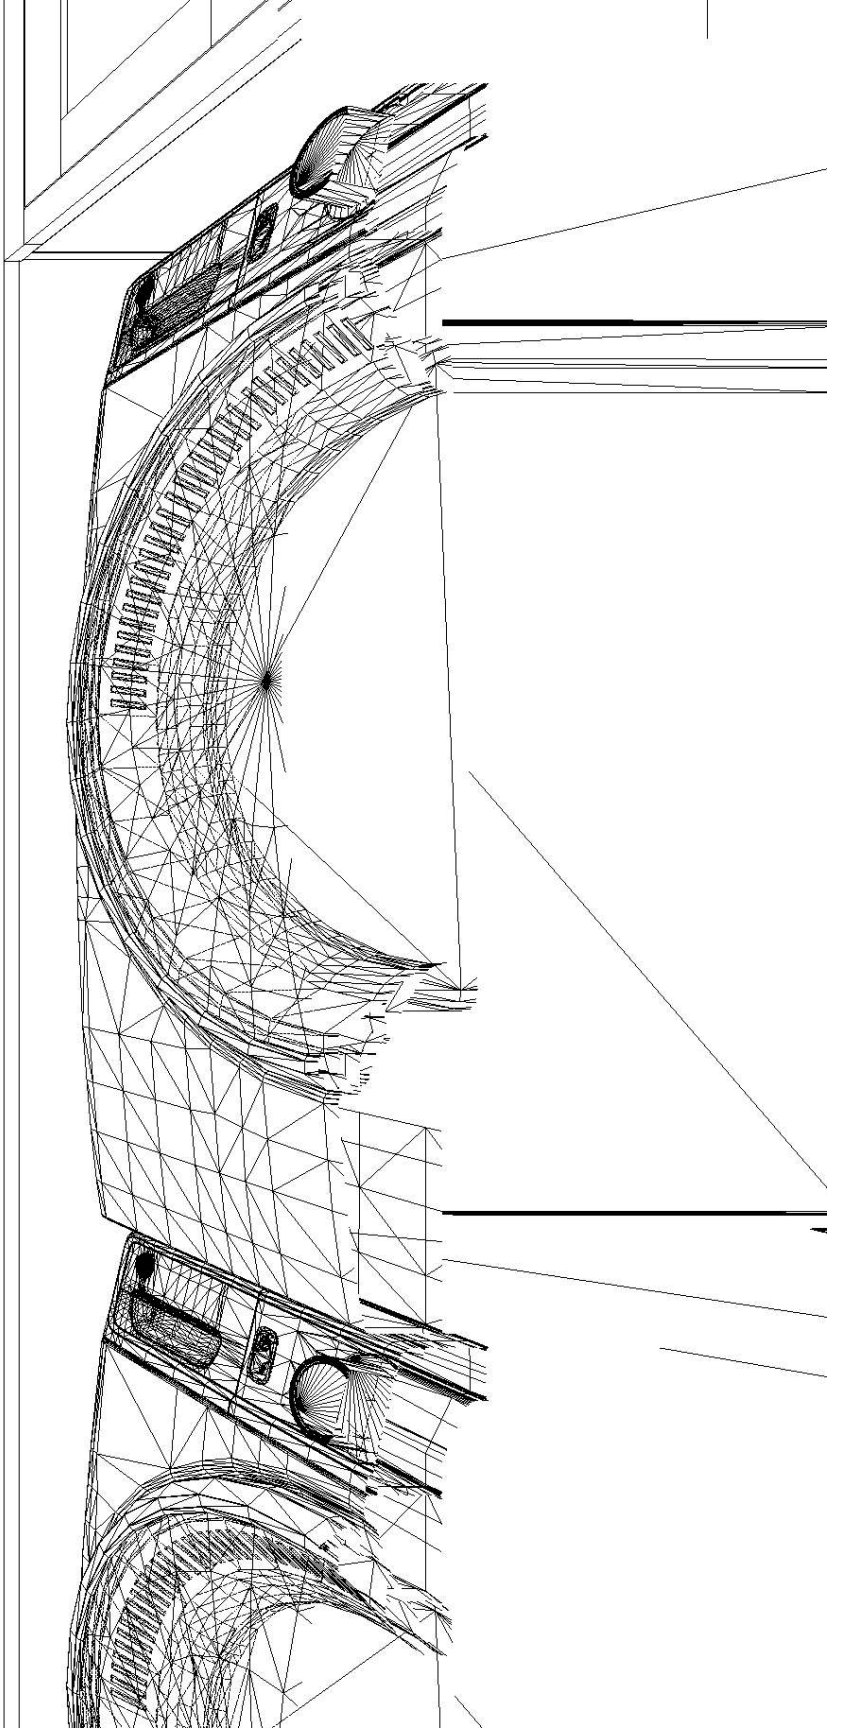

633 Spirit of St. Louis Blvd., Chesterfield, MO 63005
T 636.519.1611 F 636.519.1620

11585 Lackland Road, St. Louis, MO 63146
T 314.677.6713 F 314.677.6717

PREPARED FOR:

**MDG RENOVATIONS
PITTENGER RESIDENCE
KITCHEN/ LAUNDRY**

DATE OF DRAWING: **8.18.26**


PREPARED BY:
kristine factor

SCALE: **NTS**

NOTE: THIS DRAWING IS AN ARTISTIC INTERPRETATION OF THE GENERAL APPEARANCE OF THE DESIGN. IT IS NOT MEANT TO BE AN EXACT RENDITION.

THIS DRAWING IS THE EXCLUSIVE PROPERTY OF BECK/ALLEN CABINETRY AND MAY NOT BE RELEASED WITHOUT WRITTEN PERMISSION. IF RELEASED, A FEE MAY BE APPLICABLE.



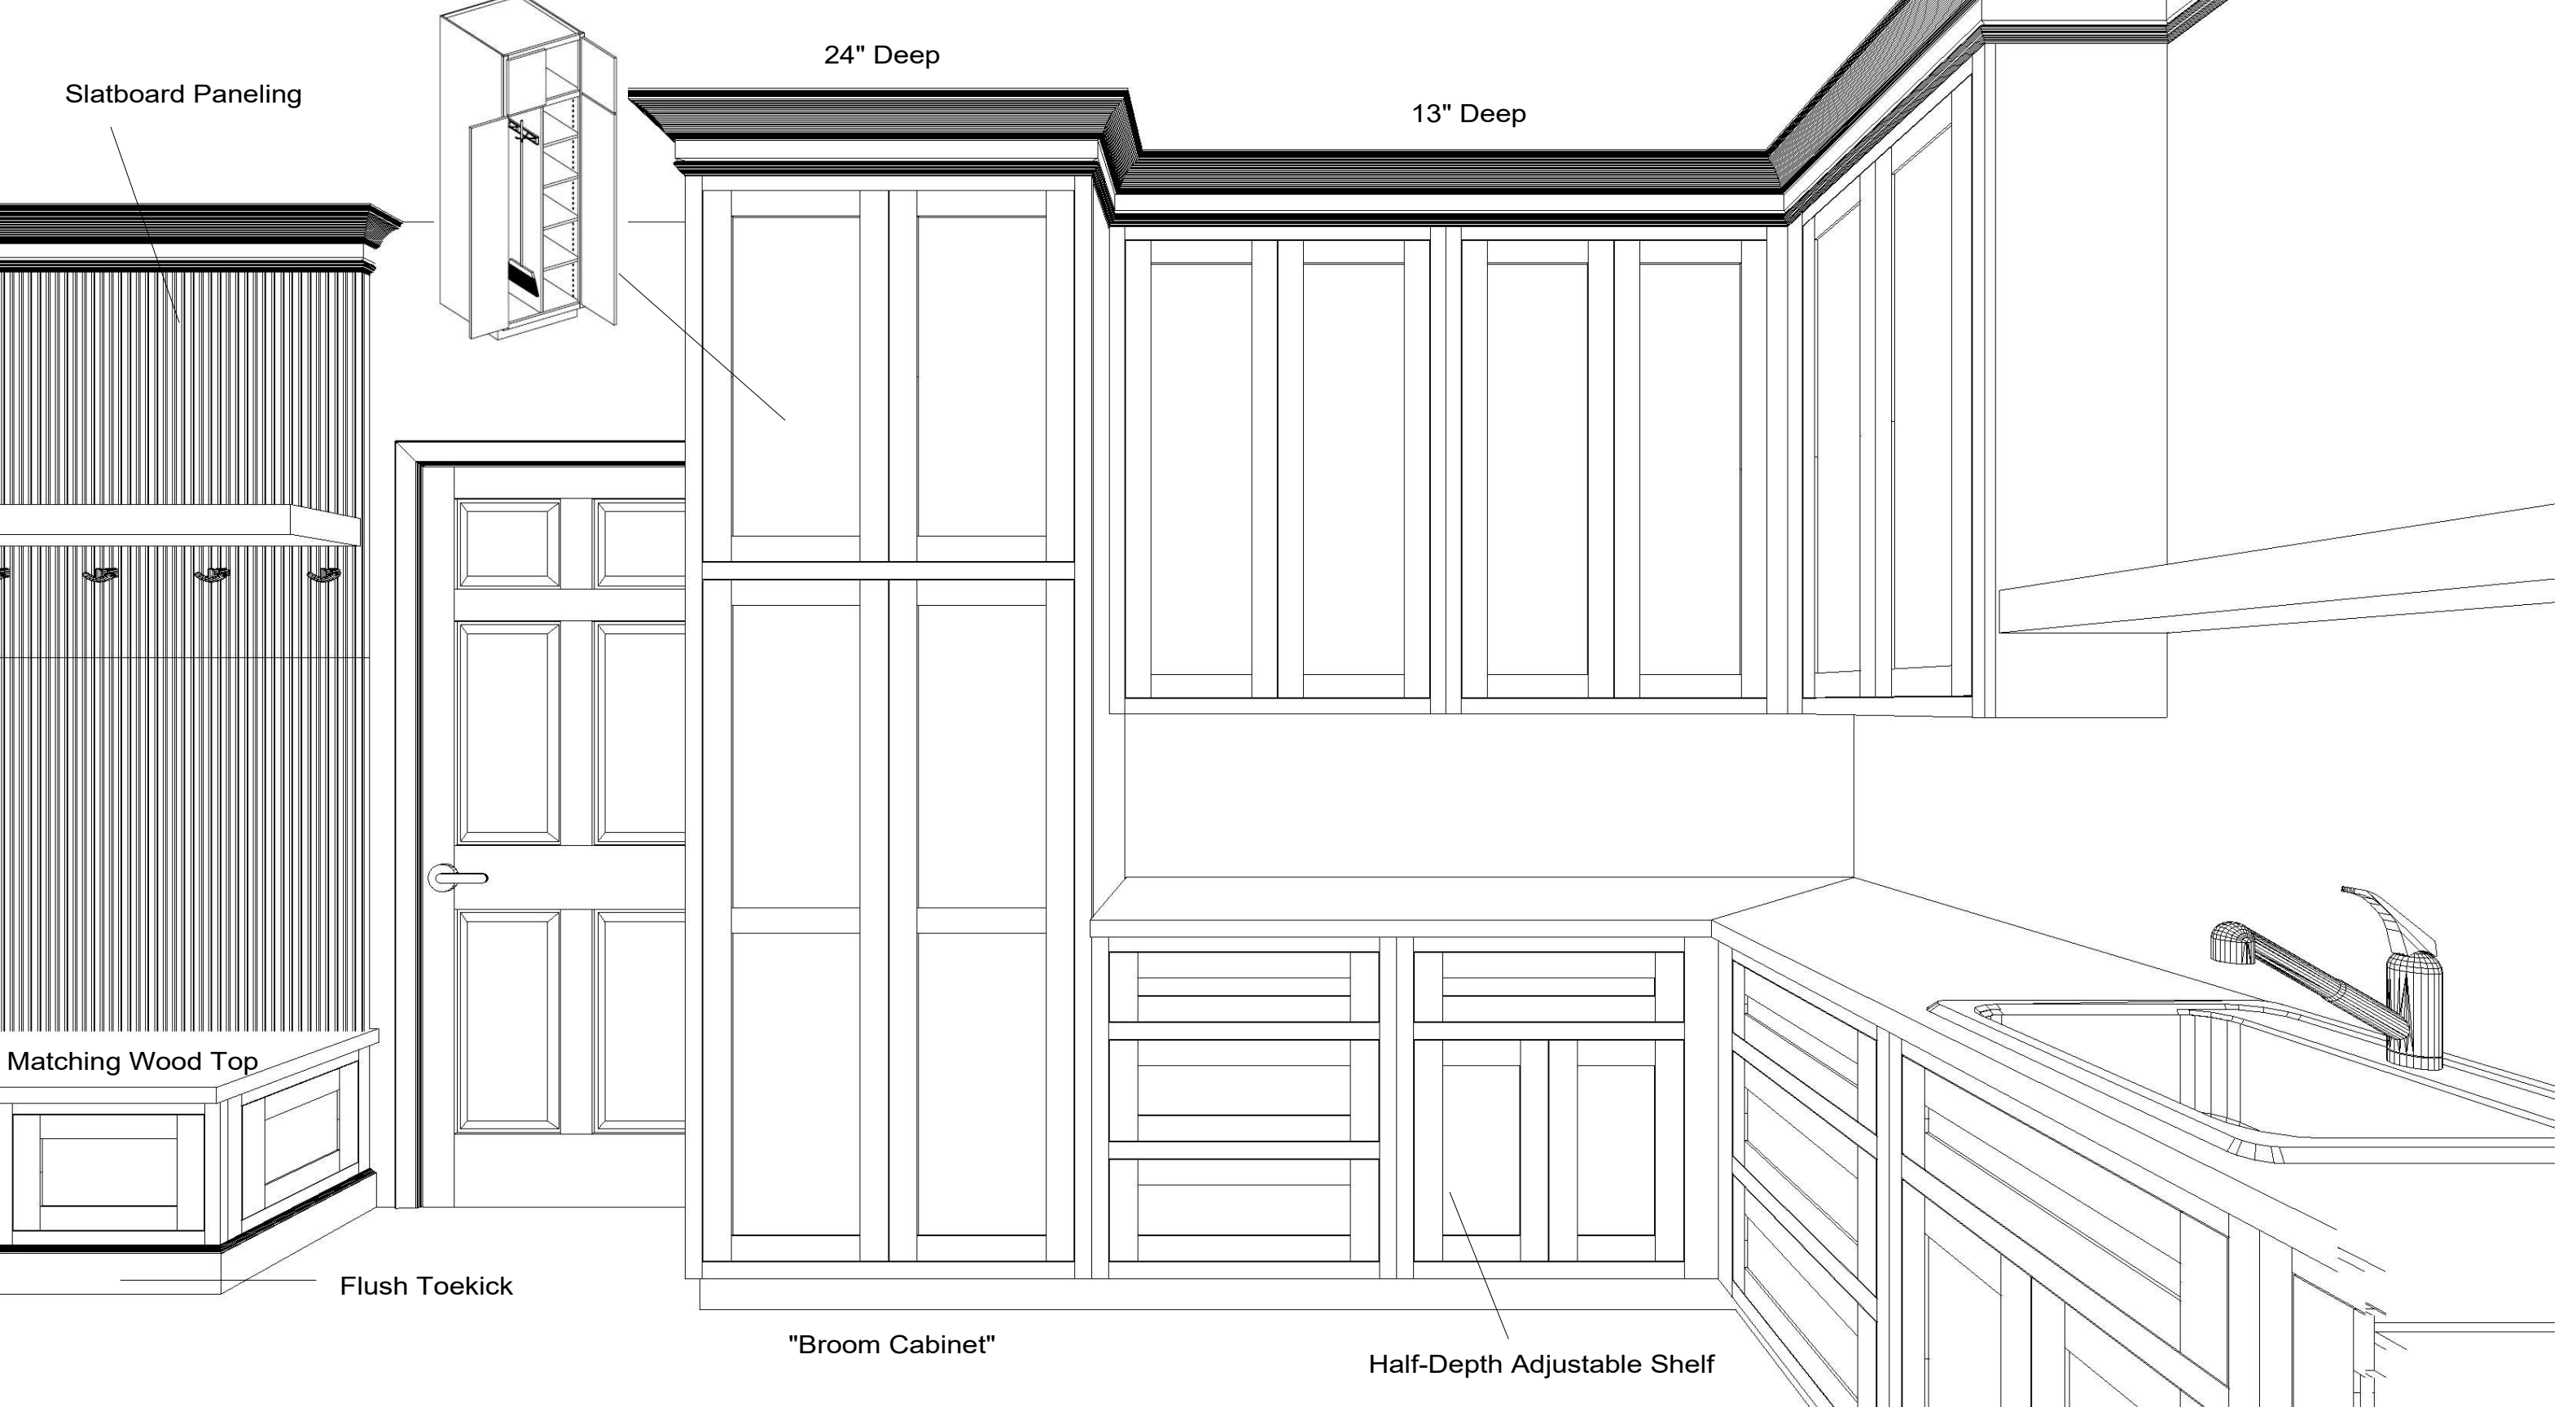

633 Spirit of St. Louis Blvd., Chesterfield, MO 63005
T 636.519.1611 F 636.519.1620
11585 Lackland Road, St. Louis, MO 63146
T 314.677.6713 F 314.677.6717

PREPARED FOR:

MDG RENOVATIONS
PITTENGER RESIDENCE
KITCHEN/ LAUNDRY

DATE OF DRAWING:

8.18.26

PREPARED BY:

kristine factor


SCALE:

NTS

NOTE: THIS DRAWING IS AN ARTISTIC INTERPRETATION
OF THE GENERAL APPEARANCE OF THE DESIGN.
IT IS NOT MEANT TO BE AN EXACT RENDITION.

THIS DRAWING IS THE EXCLUSIVE PROPERTY
OF BECK/ALLEN CABINETRY
AND MAY NOT BE RELEASED
WITHOUT WRITTEN PERMISSION.
IF RELEASED, A FEE MAY BE APPLICABLE.



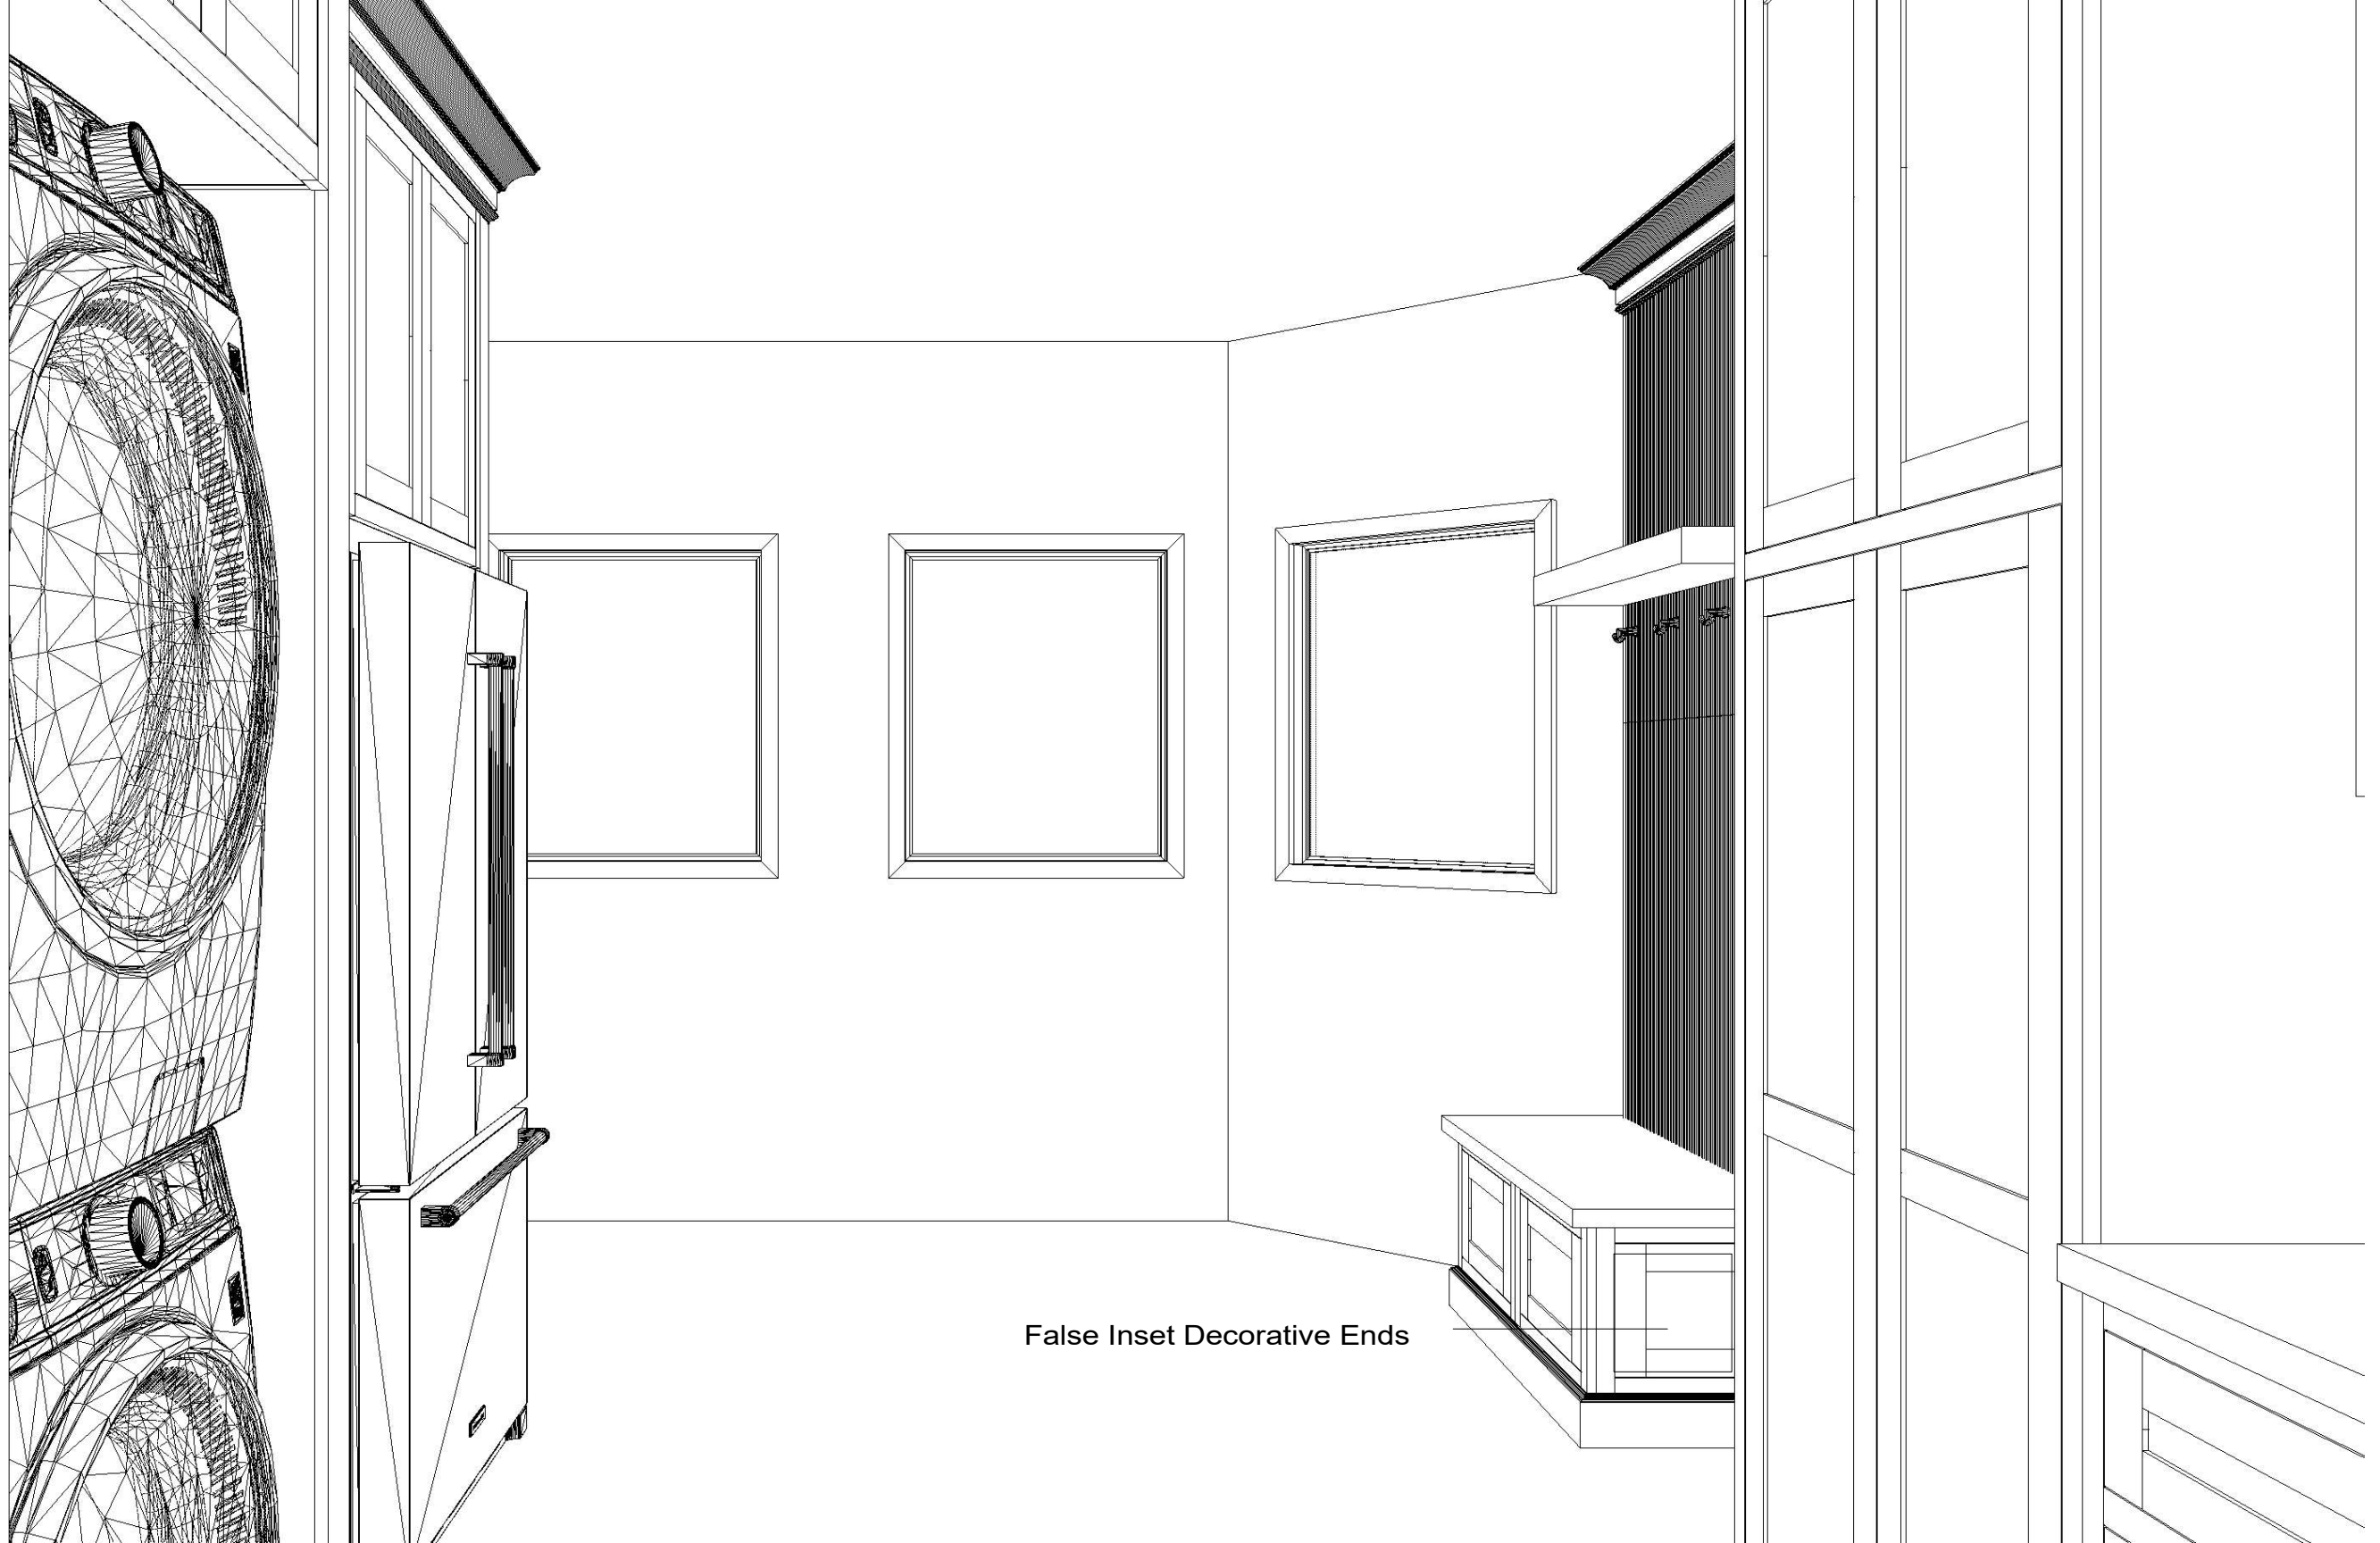

False Inset Decorative Ends



633 Spirit of St. Louis Blvd., Chesterfield, MO 63005
T 636.519.1611 F 636.519.1620
11585 Lackland Road, St. Louis, MO 63146
T 314.677.6713 F 314.677.6717

PREPARED FOR:
**MDG RENOVATIONS
PITTENGER RESIDENCE
KITCHEN/ LAUNDRY**

DATE OF DRAWING: **8.18.26**

PREPARED BY:
kristine factor

SCALE: **NTS**

NOTE: THIS DRAWING IS AN ARTISTIC INTERPRETATION
OF THE GENERAL APPEARANCE OF THE DESIGN.
IT IS NOT MEANT TO BE AN EXACT RENDITION.

THIS DRAWING IS THE EXCLUSIVE PROPERTY
OF BECK/ALLEN CABINETRY
AND MAY NOT BE RELEASED
WITHOUT WRITTEN PERMISSION.
IF RELEASED, A FEE MAY BE APPLICABLE.





633 Spirit of St. Louis Blvd., Chesterfield, MO 63005
T 636.519.1611 F 636.519.1620
11585 Lackland Road, St. Louis, MO 63146
T 314.677.6713 F 314.677.6717

PREPARED FOR:
**MDG RENOVATIONS
PITTENGER RESIDENCE
KITCHEN/ LAUNDRY**

DATE OF DRAWING:	8.18.26
PREPARED BY:	kristine factor
SCALE:	NTS

NOTE: THIS DRAWING IS AN ARTISTIC INTERPRETATION OF THE GENERAL APPEARANCE OF THE DESIGN. IT IS NOT MEANT TO BE AN EXACT RENDITION.

THIS DRAWING IS THE EXCLUSIVE PROPERTY OF BECK/ALLEN CABINETRY AND MAY NOT BE RELEASED WITHOUT WRITTEN PERMISSION. IF RELEASED, A FEE MAY BE APPLICABLE.



"MD" - Wood Mullion
Framed Doors w/ Matching
Finished Interior w/ Clear
Glass Inserts & Glass Shelving

"MD" - Wood Mullion
Framed Doors w/ Matching
Finished Interior w/ Clear
Glass Inserts & Glass Shelving


16" Deep

18" Deep

18" Deep

16" Deep

* Painted Drywall/
Art By Owner, Size: 48" wide

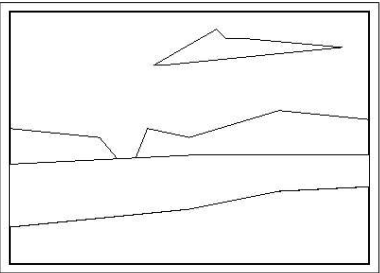

* Stone Countertop - By Others

4"H Roll-Out
Trays x 2

4"H Roll-Out
Trays x 2

Top Drawers
ONLY - Slab
Drawer Fronts

16" Deep x 34 1/2" High
w/ Flush Toekick

18" Deep x 34 1/2" High

CRVAL- Valance In Front of Recessed Toekick

16" Deep x 34 1/2" High
w/ Flush Toekick



633 Spirit of St. Louis Blvd., Chesterfield, MO 63005
T 636.519.1611 F 636.519.1620

11585 Lackland Road, St. Louis, MO 63146
T 314.677.6713 F 314.677.6717

PREPARED FOR:

MDG RENOVATIONS
PITTENGER RESIDENCE
KITCHEN/ LAUNDRY

DATE OF DRAWING: 8.18.26


PREPARED BY:
kristine factor

SCALE: NTS

NOTE: THIS DRAWING IS AN ARTISTIC INTERPRETATION
OF THE GENERAL APPEARANCE OF THE DESIGN.
IT IS NOT MEANT TO BE AN EXACT RENDITION.

THIS DRAWING IS THE EXCLUSIVE PROPERTY
OF BECK/ALLEN CABINETRY
AND MAY NOT BE RELEASED
WITHOUT WRITTEN PERMISSION.
IF RELEASED, A FEE MAY BE APPLICABLE.



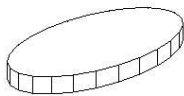

633 Spirit of St. Louis Blvd., Chesterfield, MO 63005
T 636.519.1611 F 636.519.1620

11585 Lackland Road, St. Louis, MO 63146
T 314.677.6713 F 314.677.6717

PREPARED FOR:

MDG RENOVATIONS
PITTENGER RESIDENCE
KITCHEN/ LAUNDRY

DATE OF DRAWING: 8.18.26


PREPARED BY:
kristine factor

SCALE: NTS

NOTE: THIS DRAWING IS AN ARTISTIC INTERPRETATION
OF THE GENERAL APPEARANCE OF THE DESIGN.
IT IS NOT MEANT TO BE AN EXACT RENDITION.

THIS DRAWING IS THE EXCLUSIVE PROPERTY
OF BECK/ALLEN CABINETRY
AND MAY NOT BE RELEASED
WITHOUT WRITTEN PERMISSION.
IF RELEASED, A FEE MAY BE APPLICABLE.



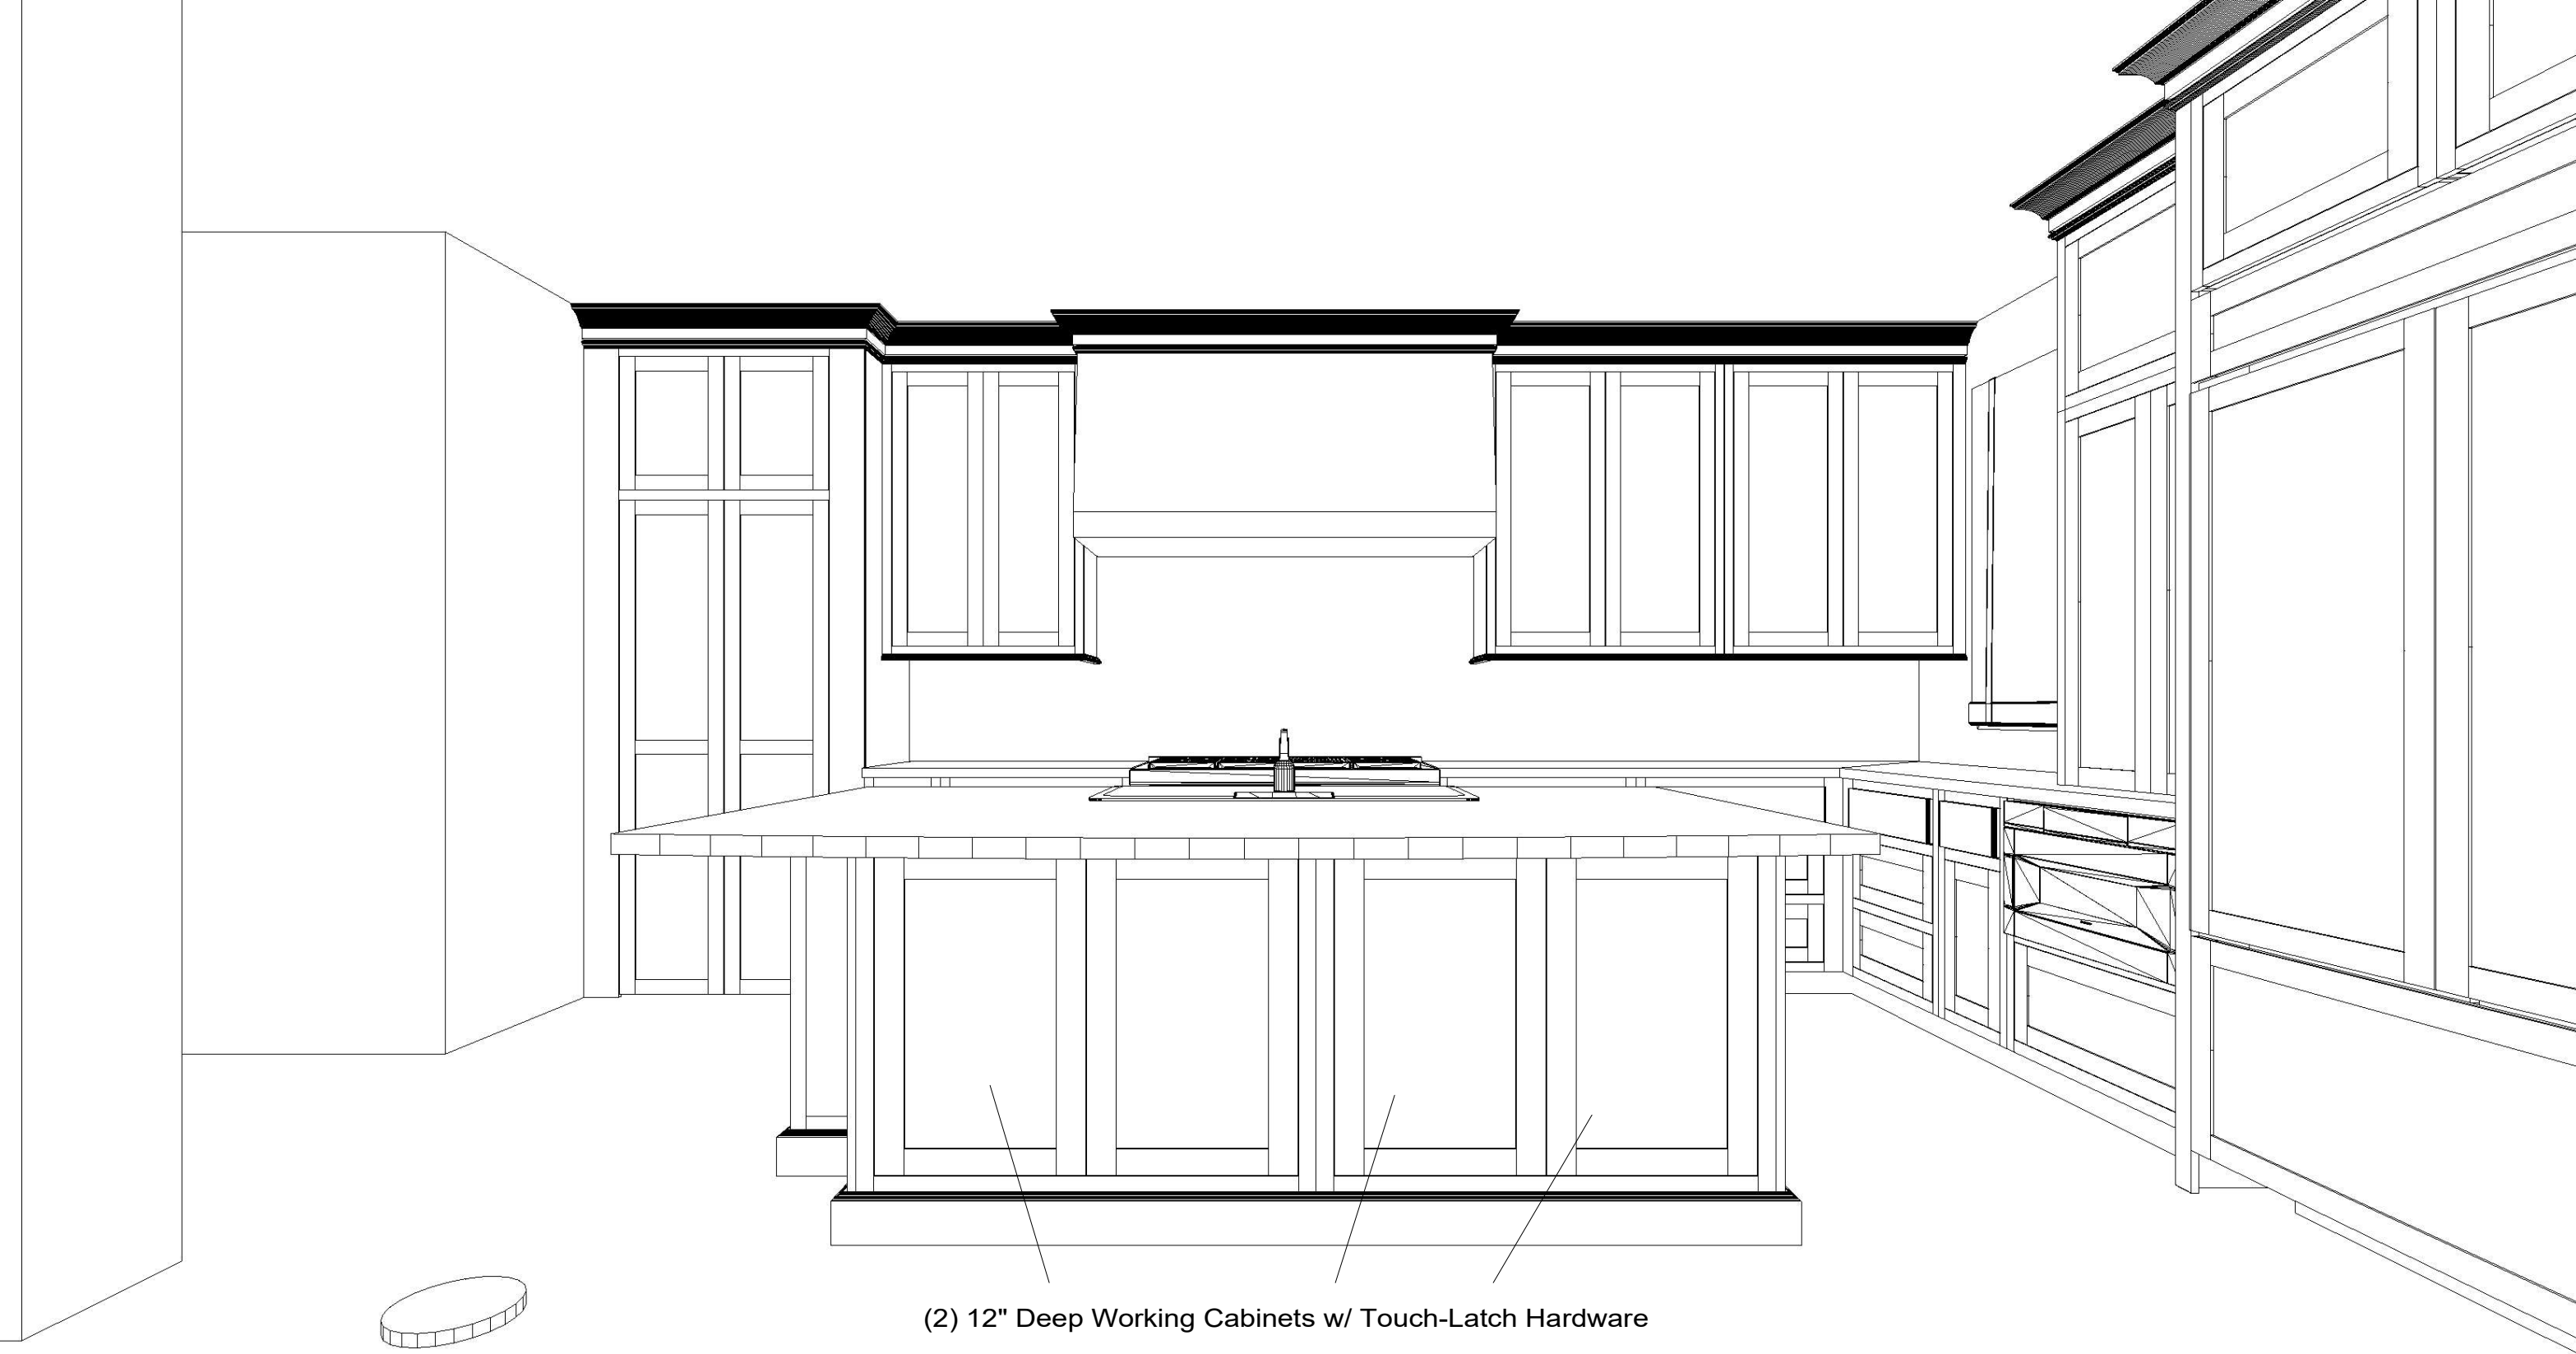


(2) 12" Deep Working Cabinets w/ Touch-Latch Hardware

 BECK/ALLEN CABINETRY	633 Spirit of St. Louis Blvd., Chesterfield, MO 63005 T 636.519.1611 F 636.519.1620 11585 Lackland Road, St. Louis, MO 63146 T 314.677.6713 F 314.677.6717	PREPARED FOR: MDG RENOVATIONS PITTENGER RESIDENCE KITCHEN/ LAUNDRY	DATE OF DRAWING: 8.18.26	NOTE: THIS DRAWING IS AN ARTISTIC INTERPRETATION OF THE GENERAL APPEARANCE OF THE DESIGN. IT IS NOT MEANT TO BE AN EXACT RENDITION. THIS DRAWING IS THE EXCLUSIVE PROPERTY OF BECK/ALLEN CABINETRY AND MAY NOT BE RELEASED WITHOUT WRITTEN PERMISSION. IF RELEASED, A FEE MAY BE APPLICABLE.	 NKBA™ National Kitchen & Bath Association
			PREPARED BY: kristine factor		
			SCALE: NTS		



(3) False Inset Decorative Doors

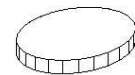

ba BECK/ALLEN
CABINETRY

633 Spirit of St. Louis Blvd., Chesterfield, MO 63005
T 636.519.1611 F 636.519.1620

11585 Lackland Road, St. Louis, MO 63146
T 314.677.6713 F 314.677.6717

PREPARED FOR:

**MDG RENOVATIONS
PITTENGER RESIDENCE
KITCHEN/ LAUNDRY**

DATE OF DRAWING:

8.18.26

PREPARED BY:

kristine factor


SCALE:


NTS


NOTE: THIS DRAWING IS AN ARTISTIC INTERPRETATION
OF THE GENERAL APPEARANCE OF THE DESIGN.
IT IS NOT MEANT TO BE AN EXACT RENDITION.

THIS DRAWING IS THE EXCLUSIVE PROPERTY
OF BECK/ALLEN CABINETRY
AND MAY NOT BE RELEASED
WITHOUT WRITTEN PERMISSION.
IF RELEASED, A FEE MAY BE APPLICABLE.

NKBA[™]
National Kitchen & Bath Association

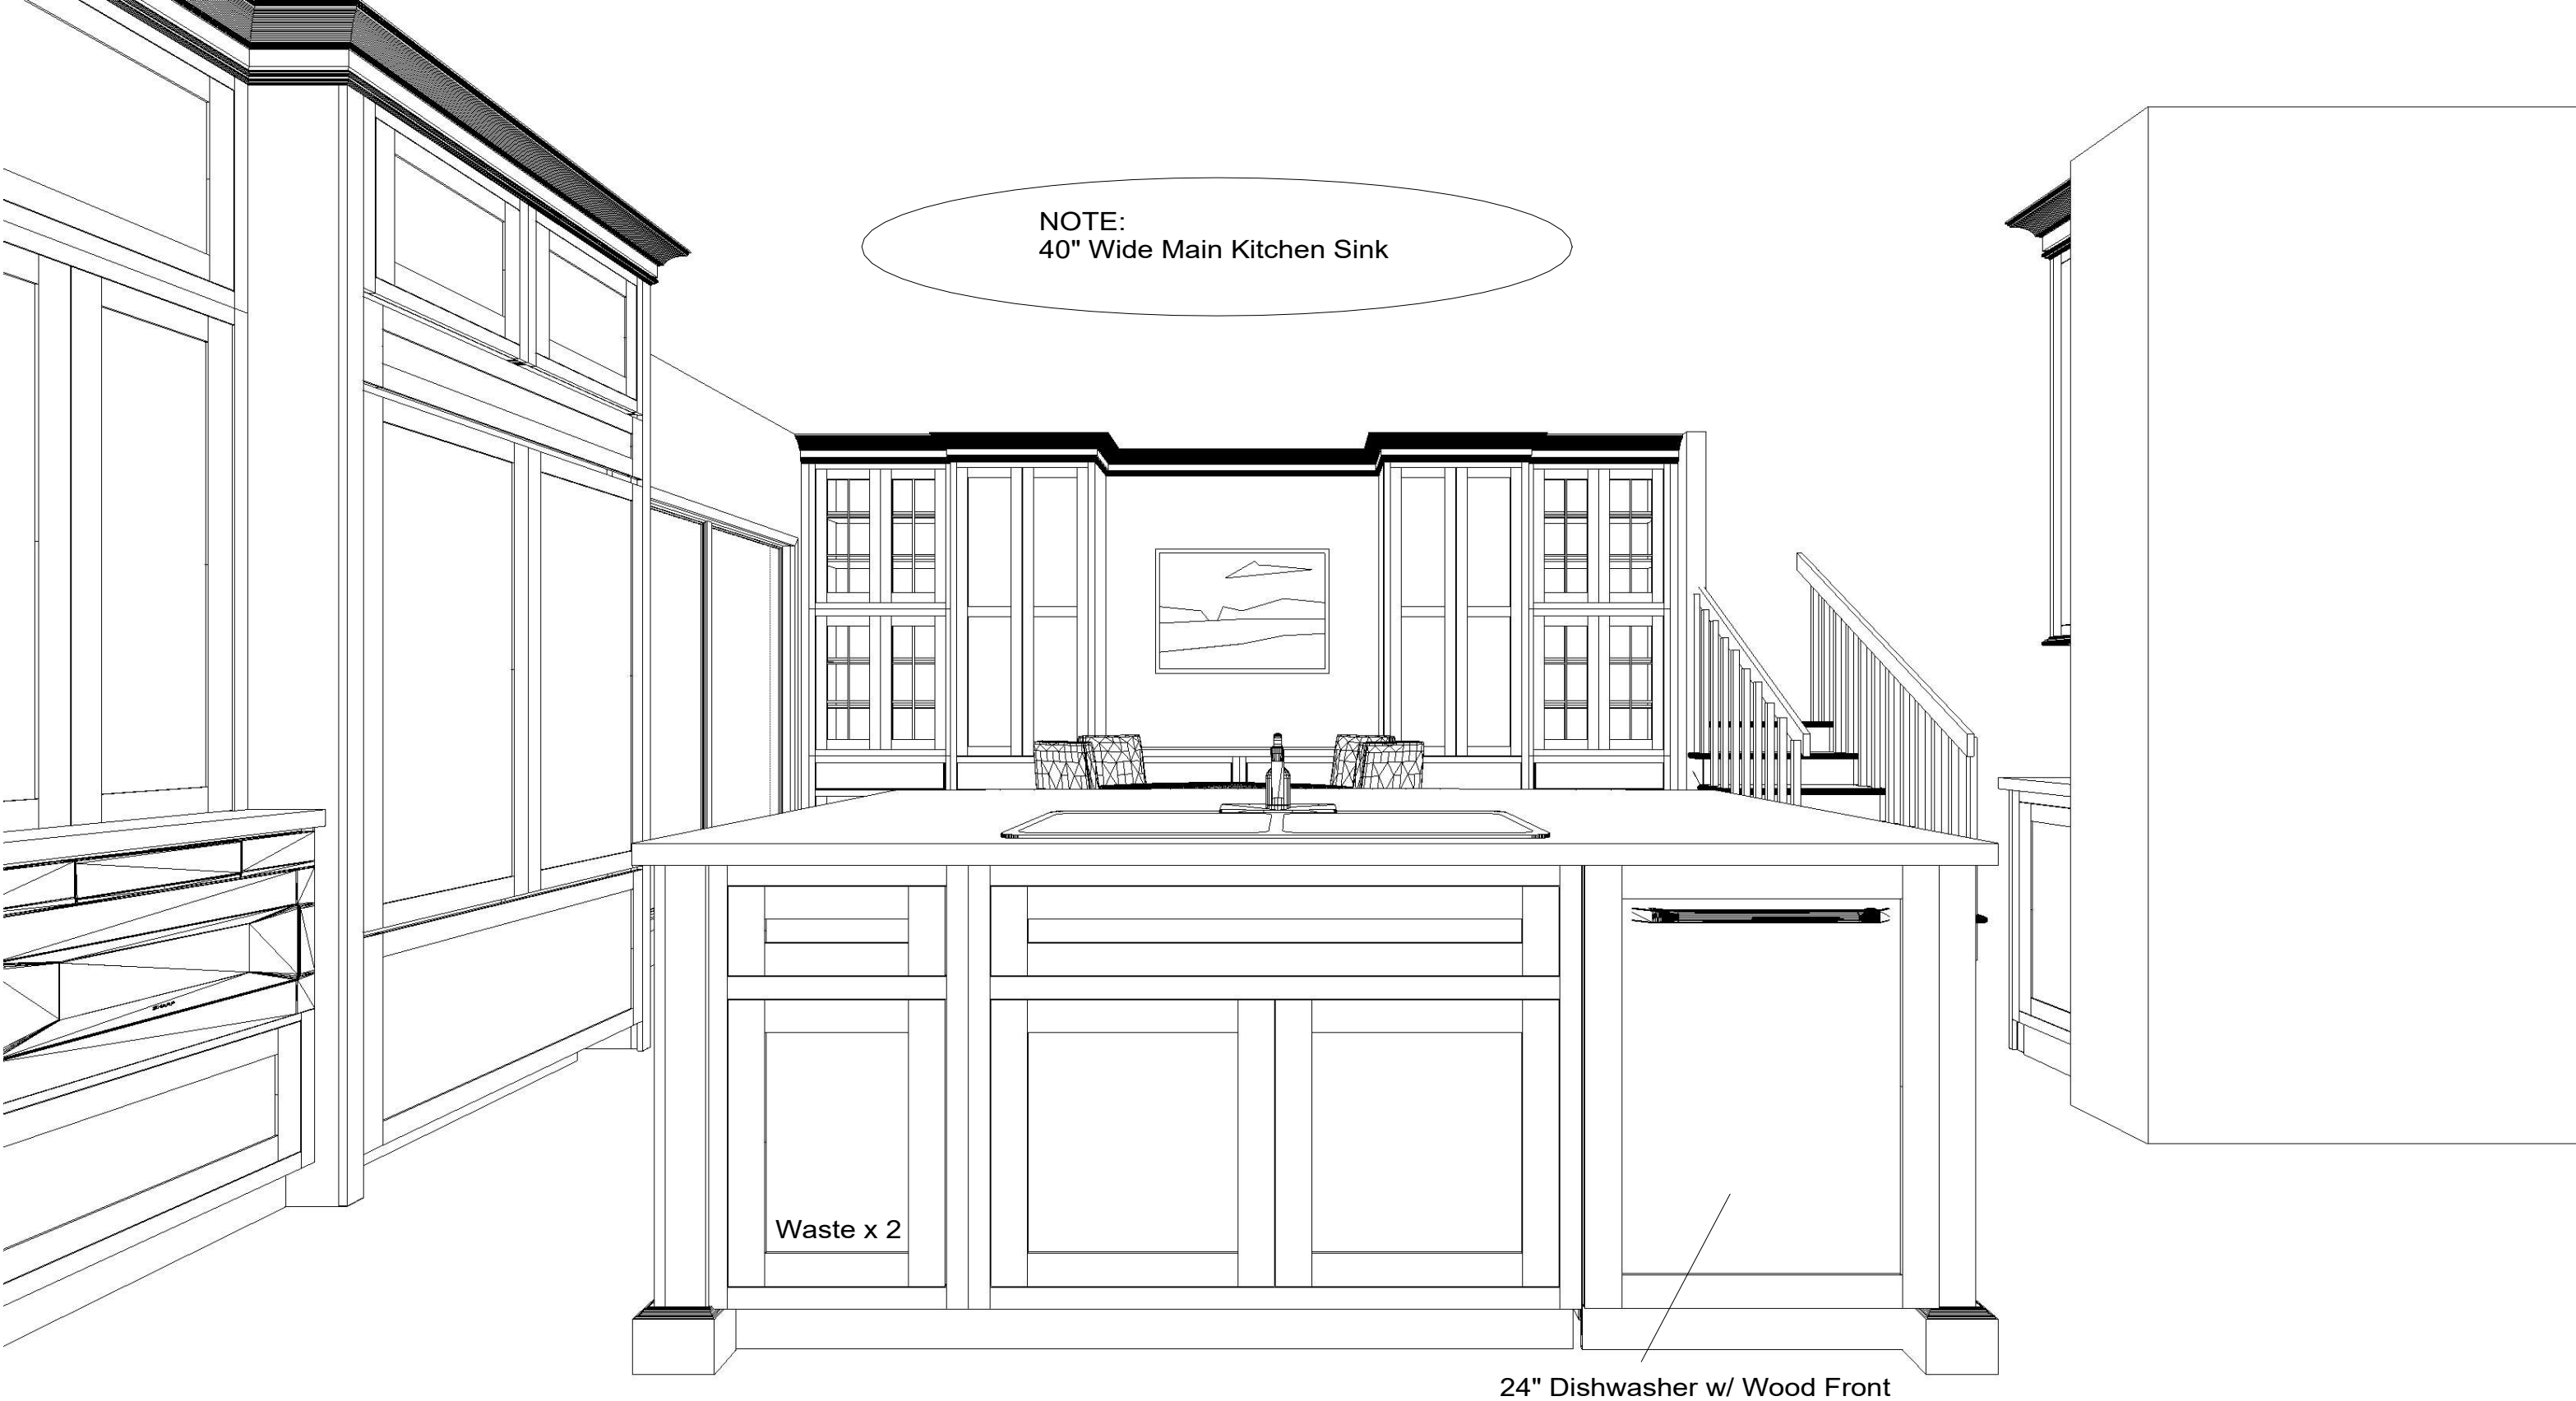

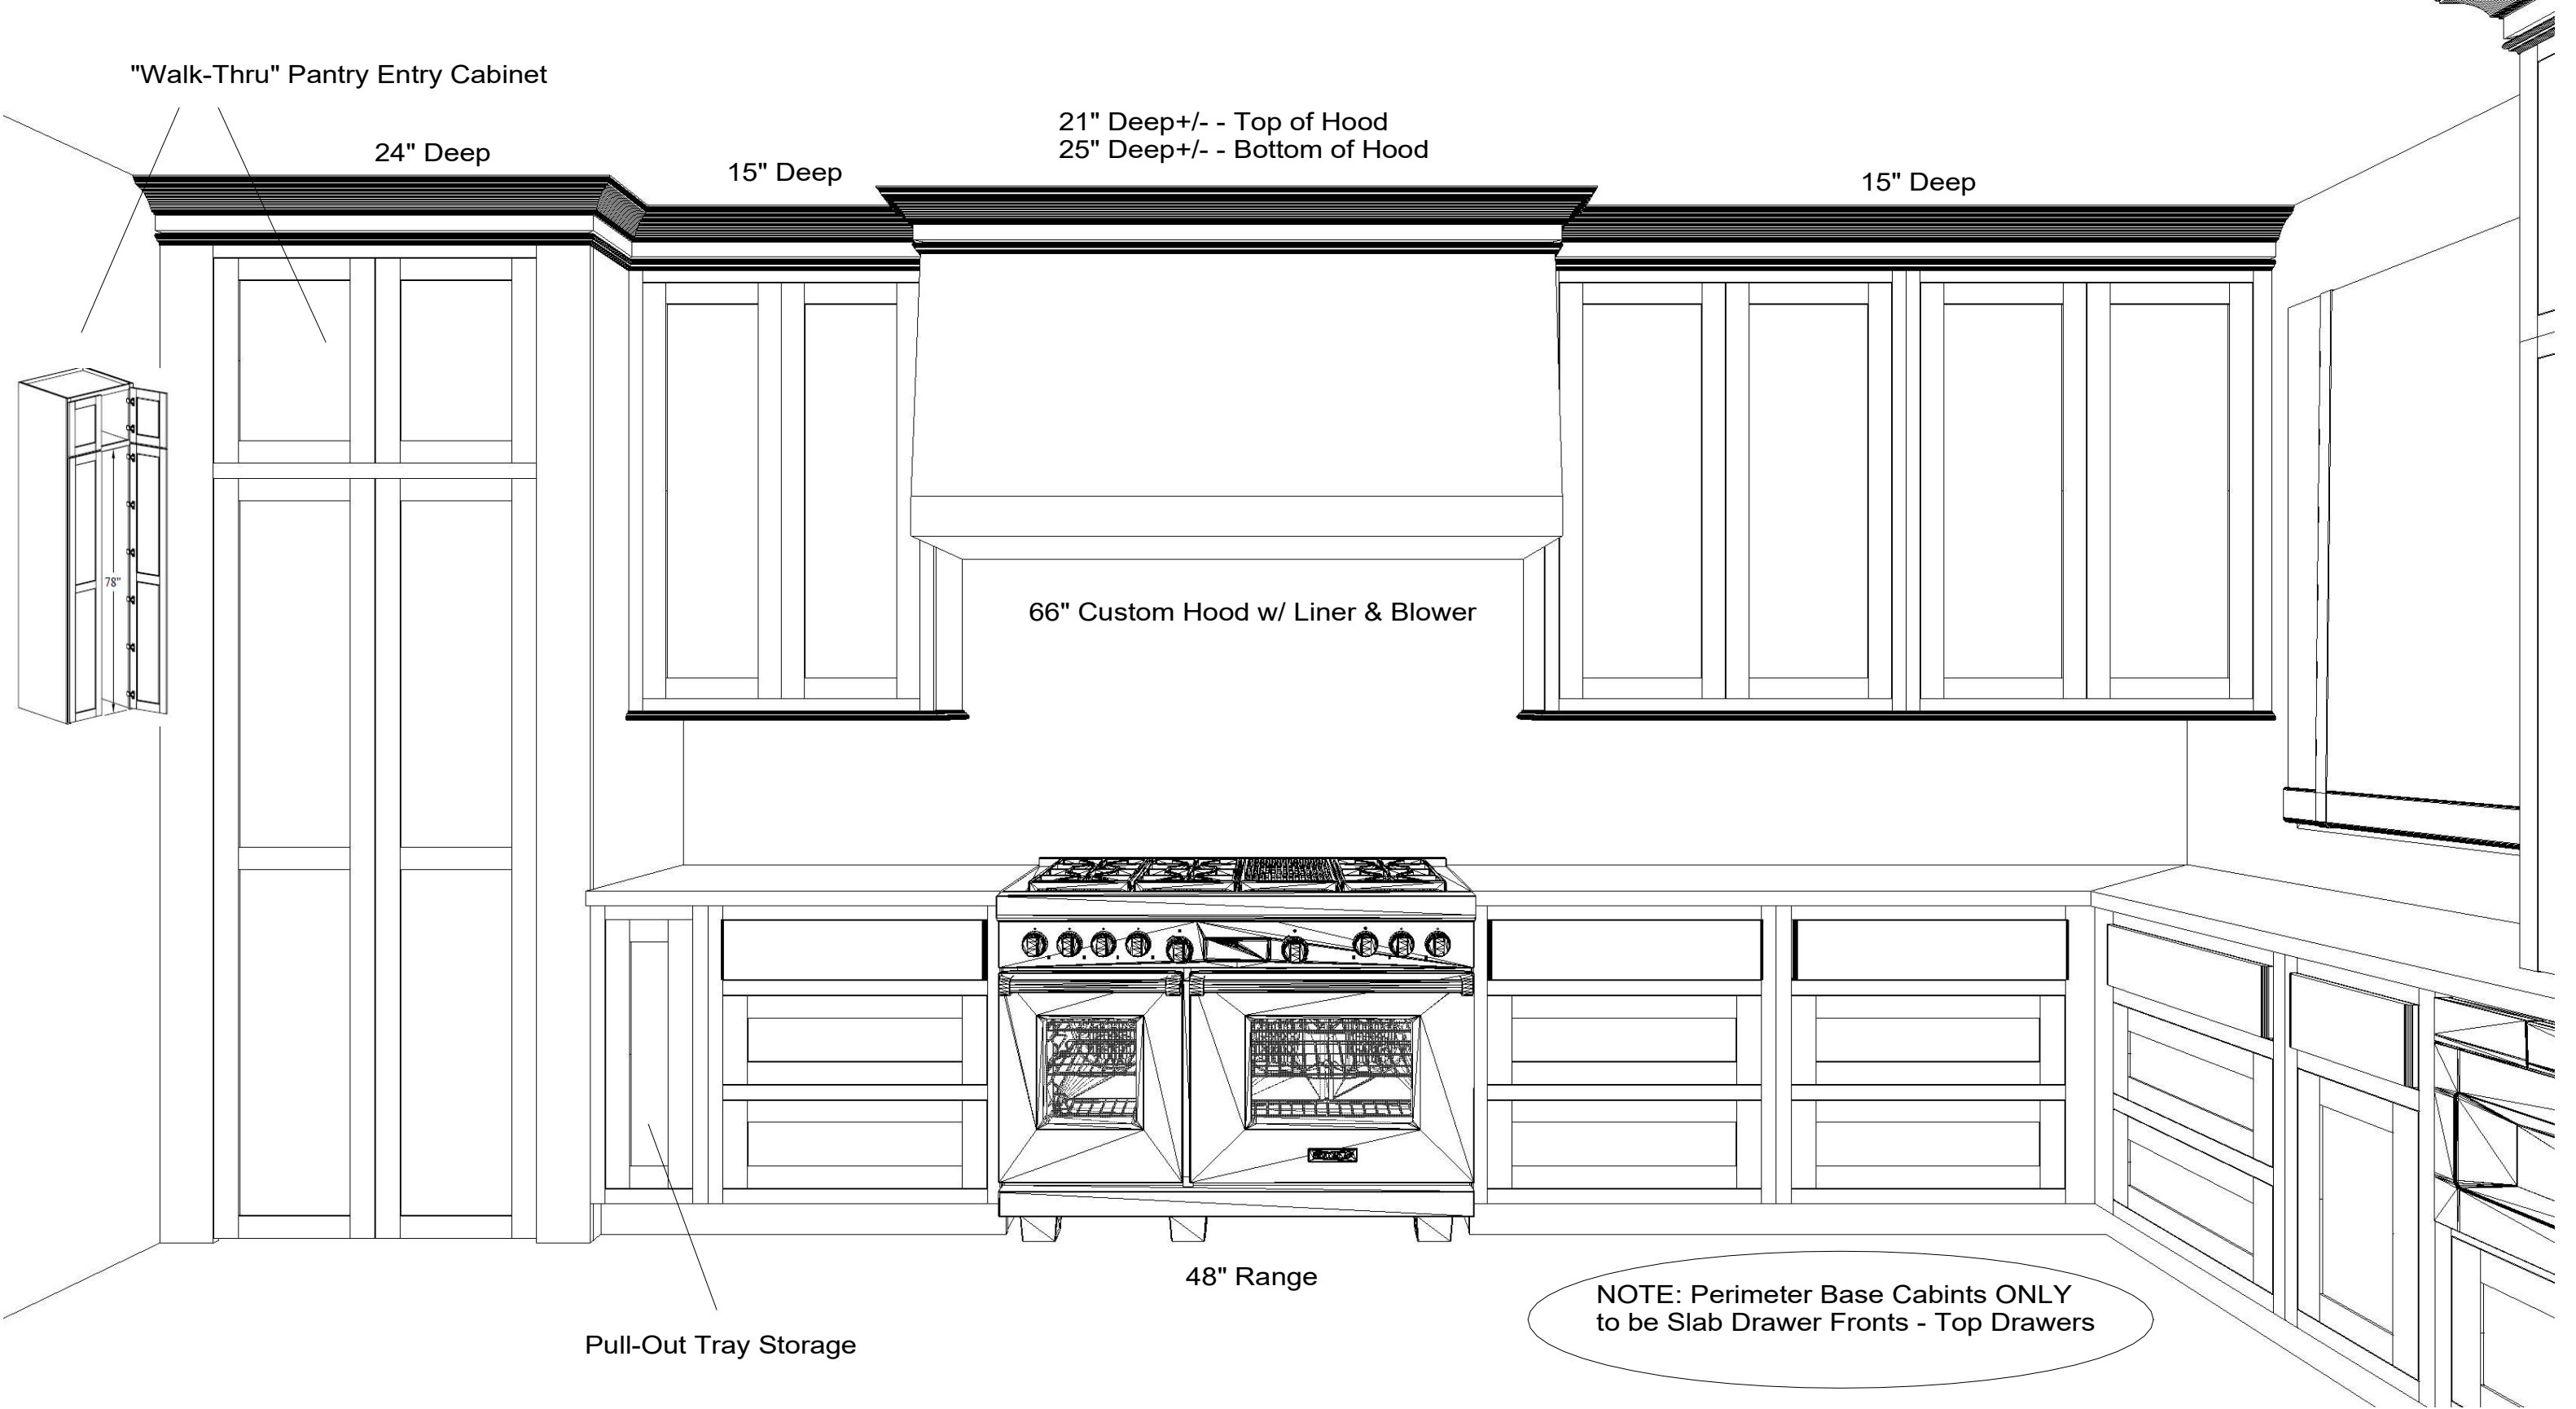

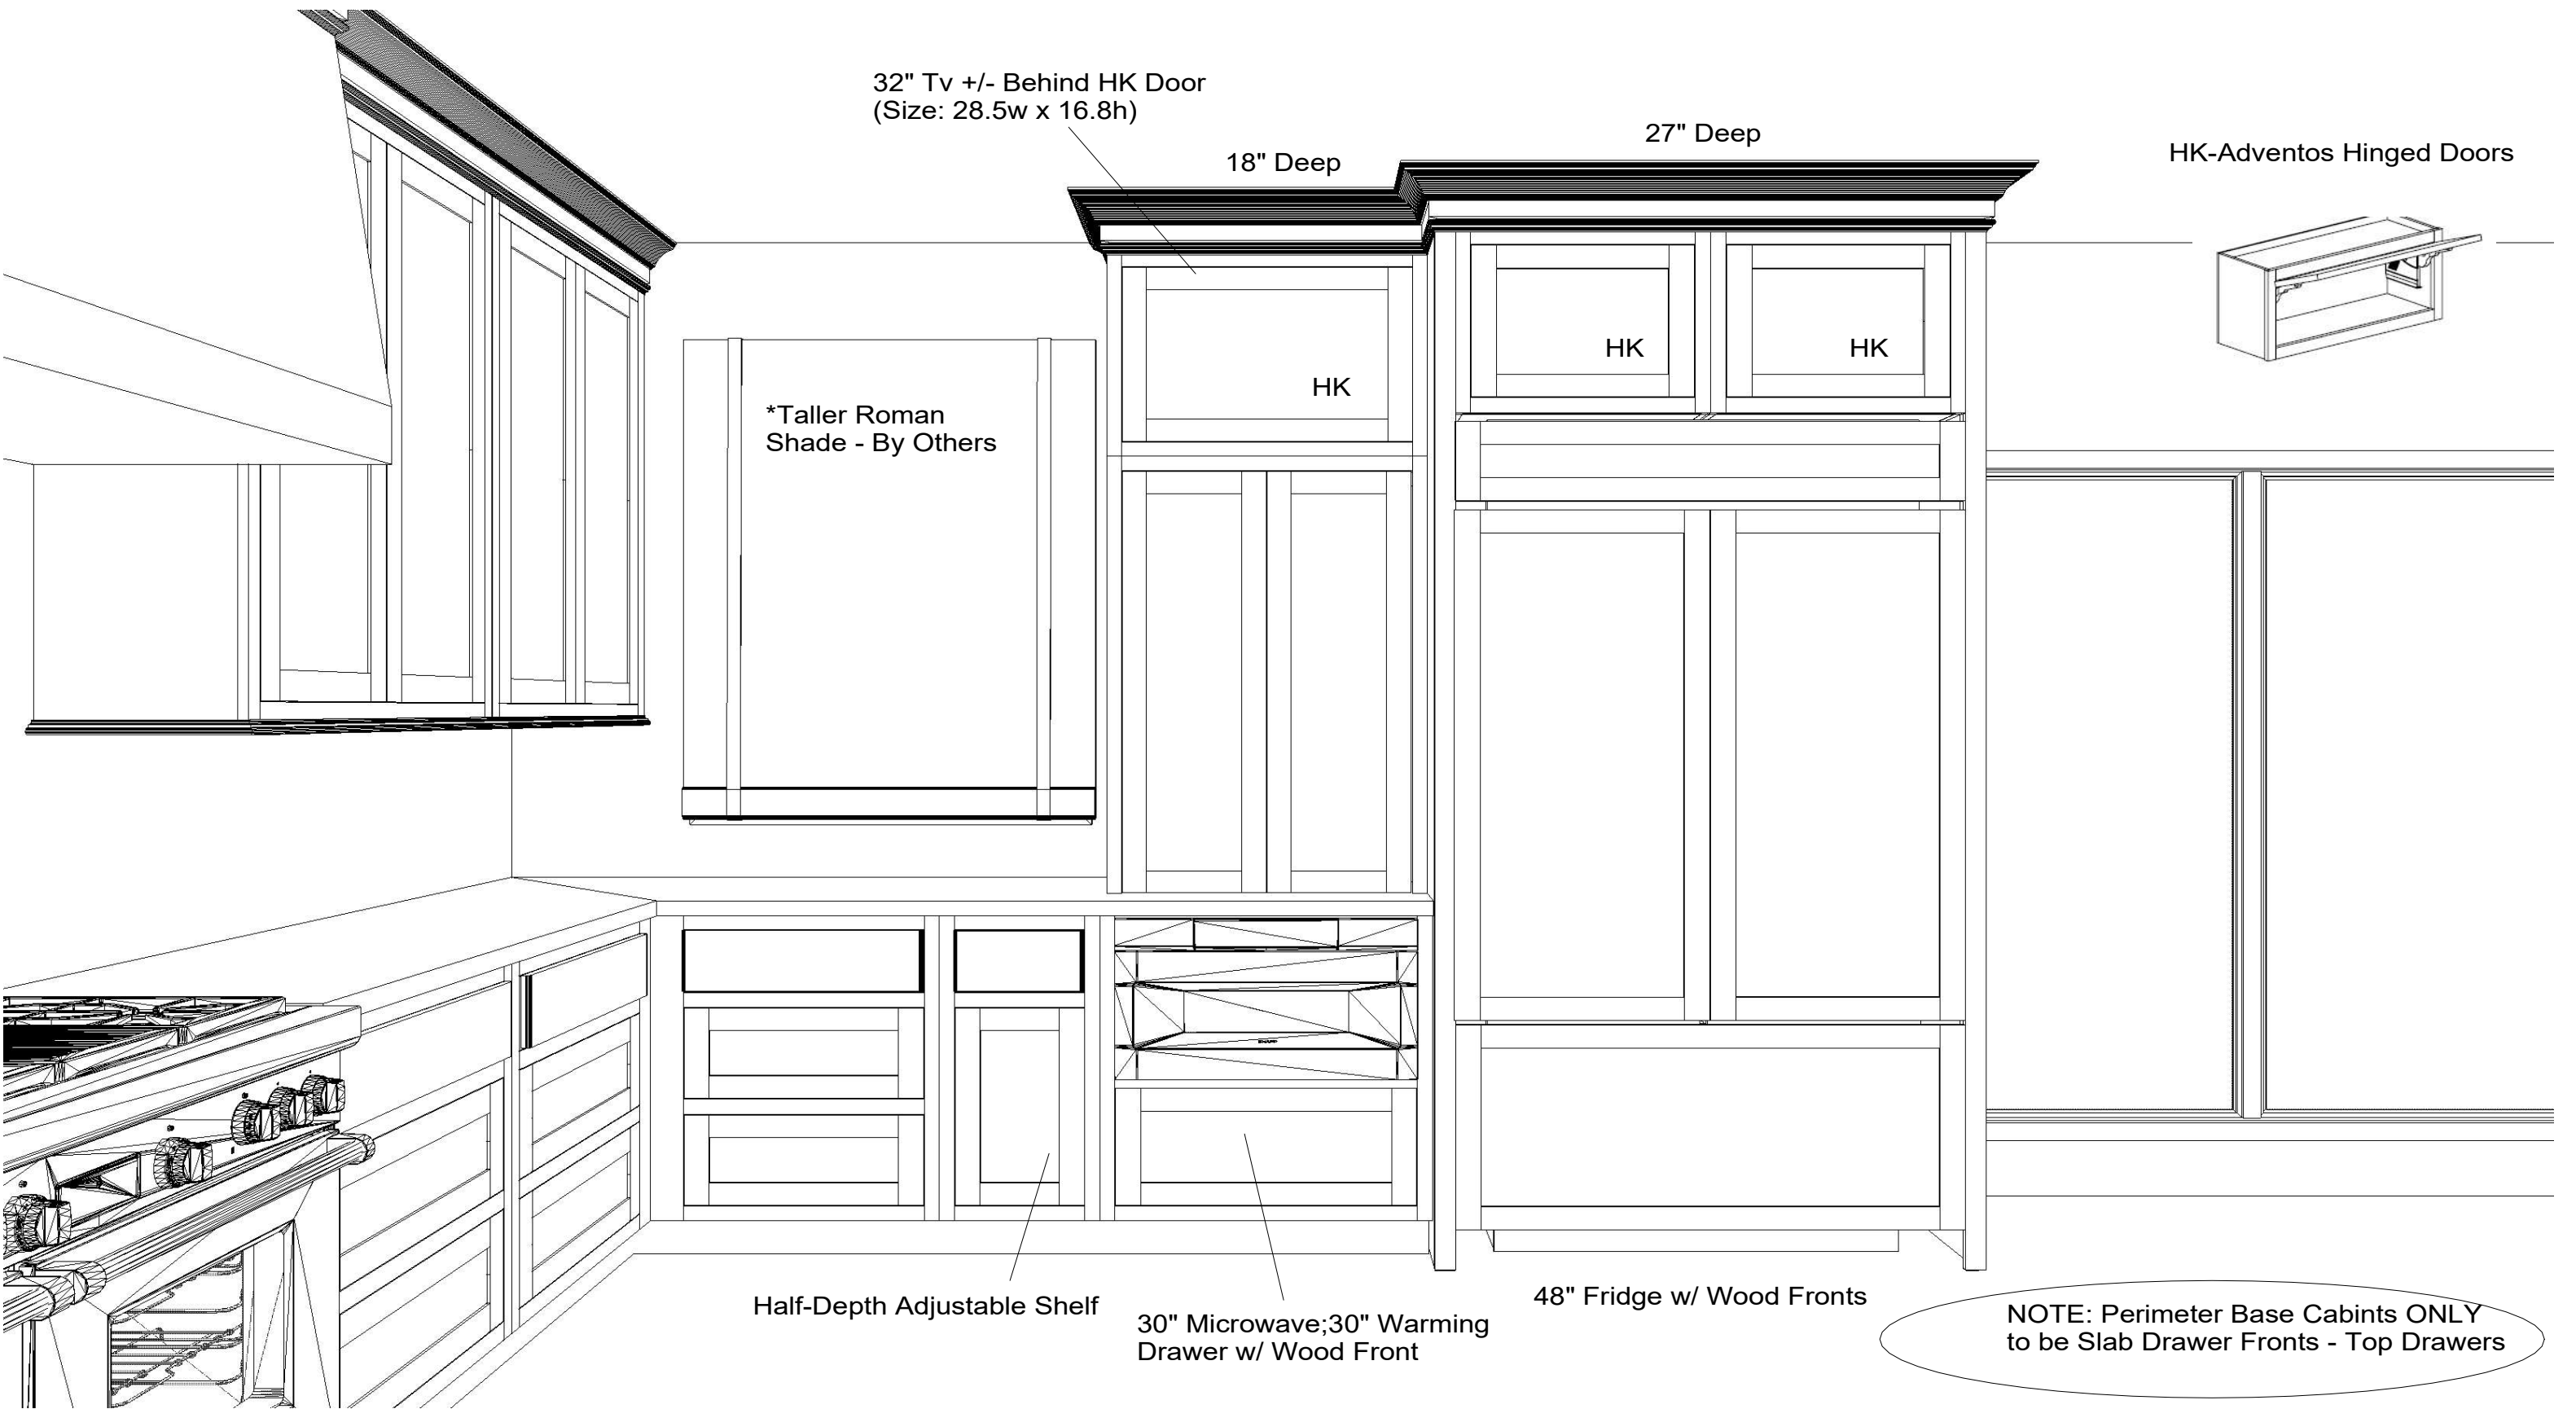



ba BECK/ALLEN
CABINETRY

633 Spirit of St. Louis Blvd., Chesterfield, MO 63005
T 636.519.1611 F 636.519.1620

11585 Lackland Road, St. Louis, MO 63146
T 314.677.6713 F 314.677.6717

PREPARED FOR:

**MDG RENOVATIONS
PITTENGER RESIDENCE
KITCHEN/ LAUNDRY**

DATE OF DRAWING: **8.18.26**


PREPARED BY:
kristine factor

SCALE: **NTS**


NOTE: THIS DRAWING IS AN ARTISTIC INTERPRETATION
OF THE GENERAL APPEARANCE OF THE DESIGN.
IT IS NOT MEANT TO BE AN EXACT RENDITION.

THIS DRAWING IS THE EXCLUSIVE PROPERTY
OF BECK/ALLEN CABINETRY
AND MAY NOT BE RELEASED
WITHOUT WRITTEN PERMISSION.
IF RELEASED, A FEE MAY BE APPLICABLE.

NKBA[™]
National Kitchen & Bath Association

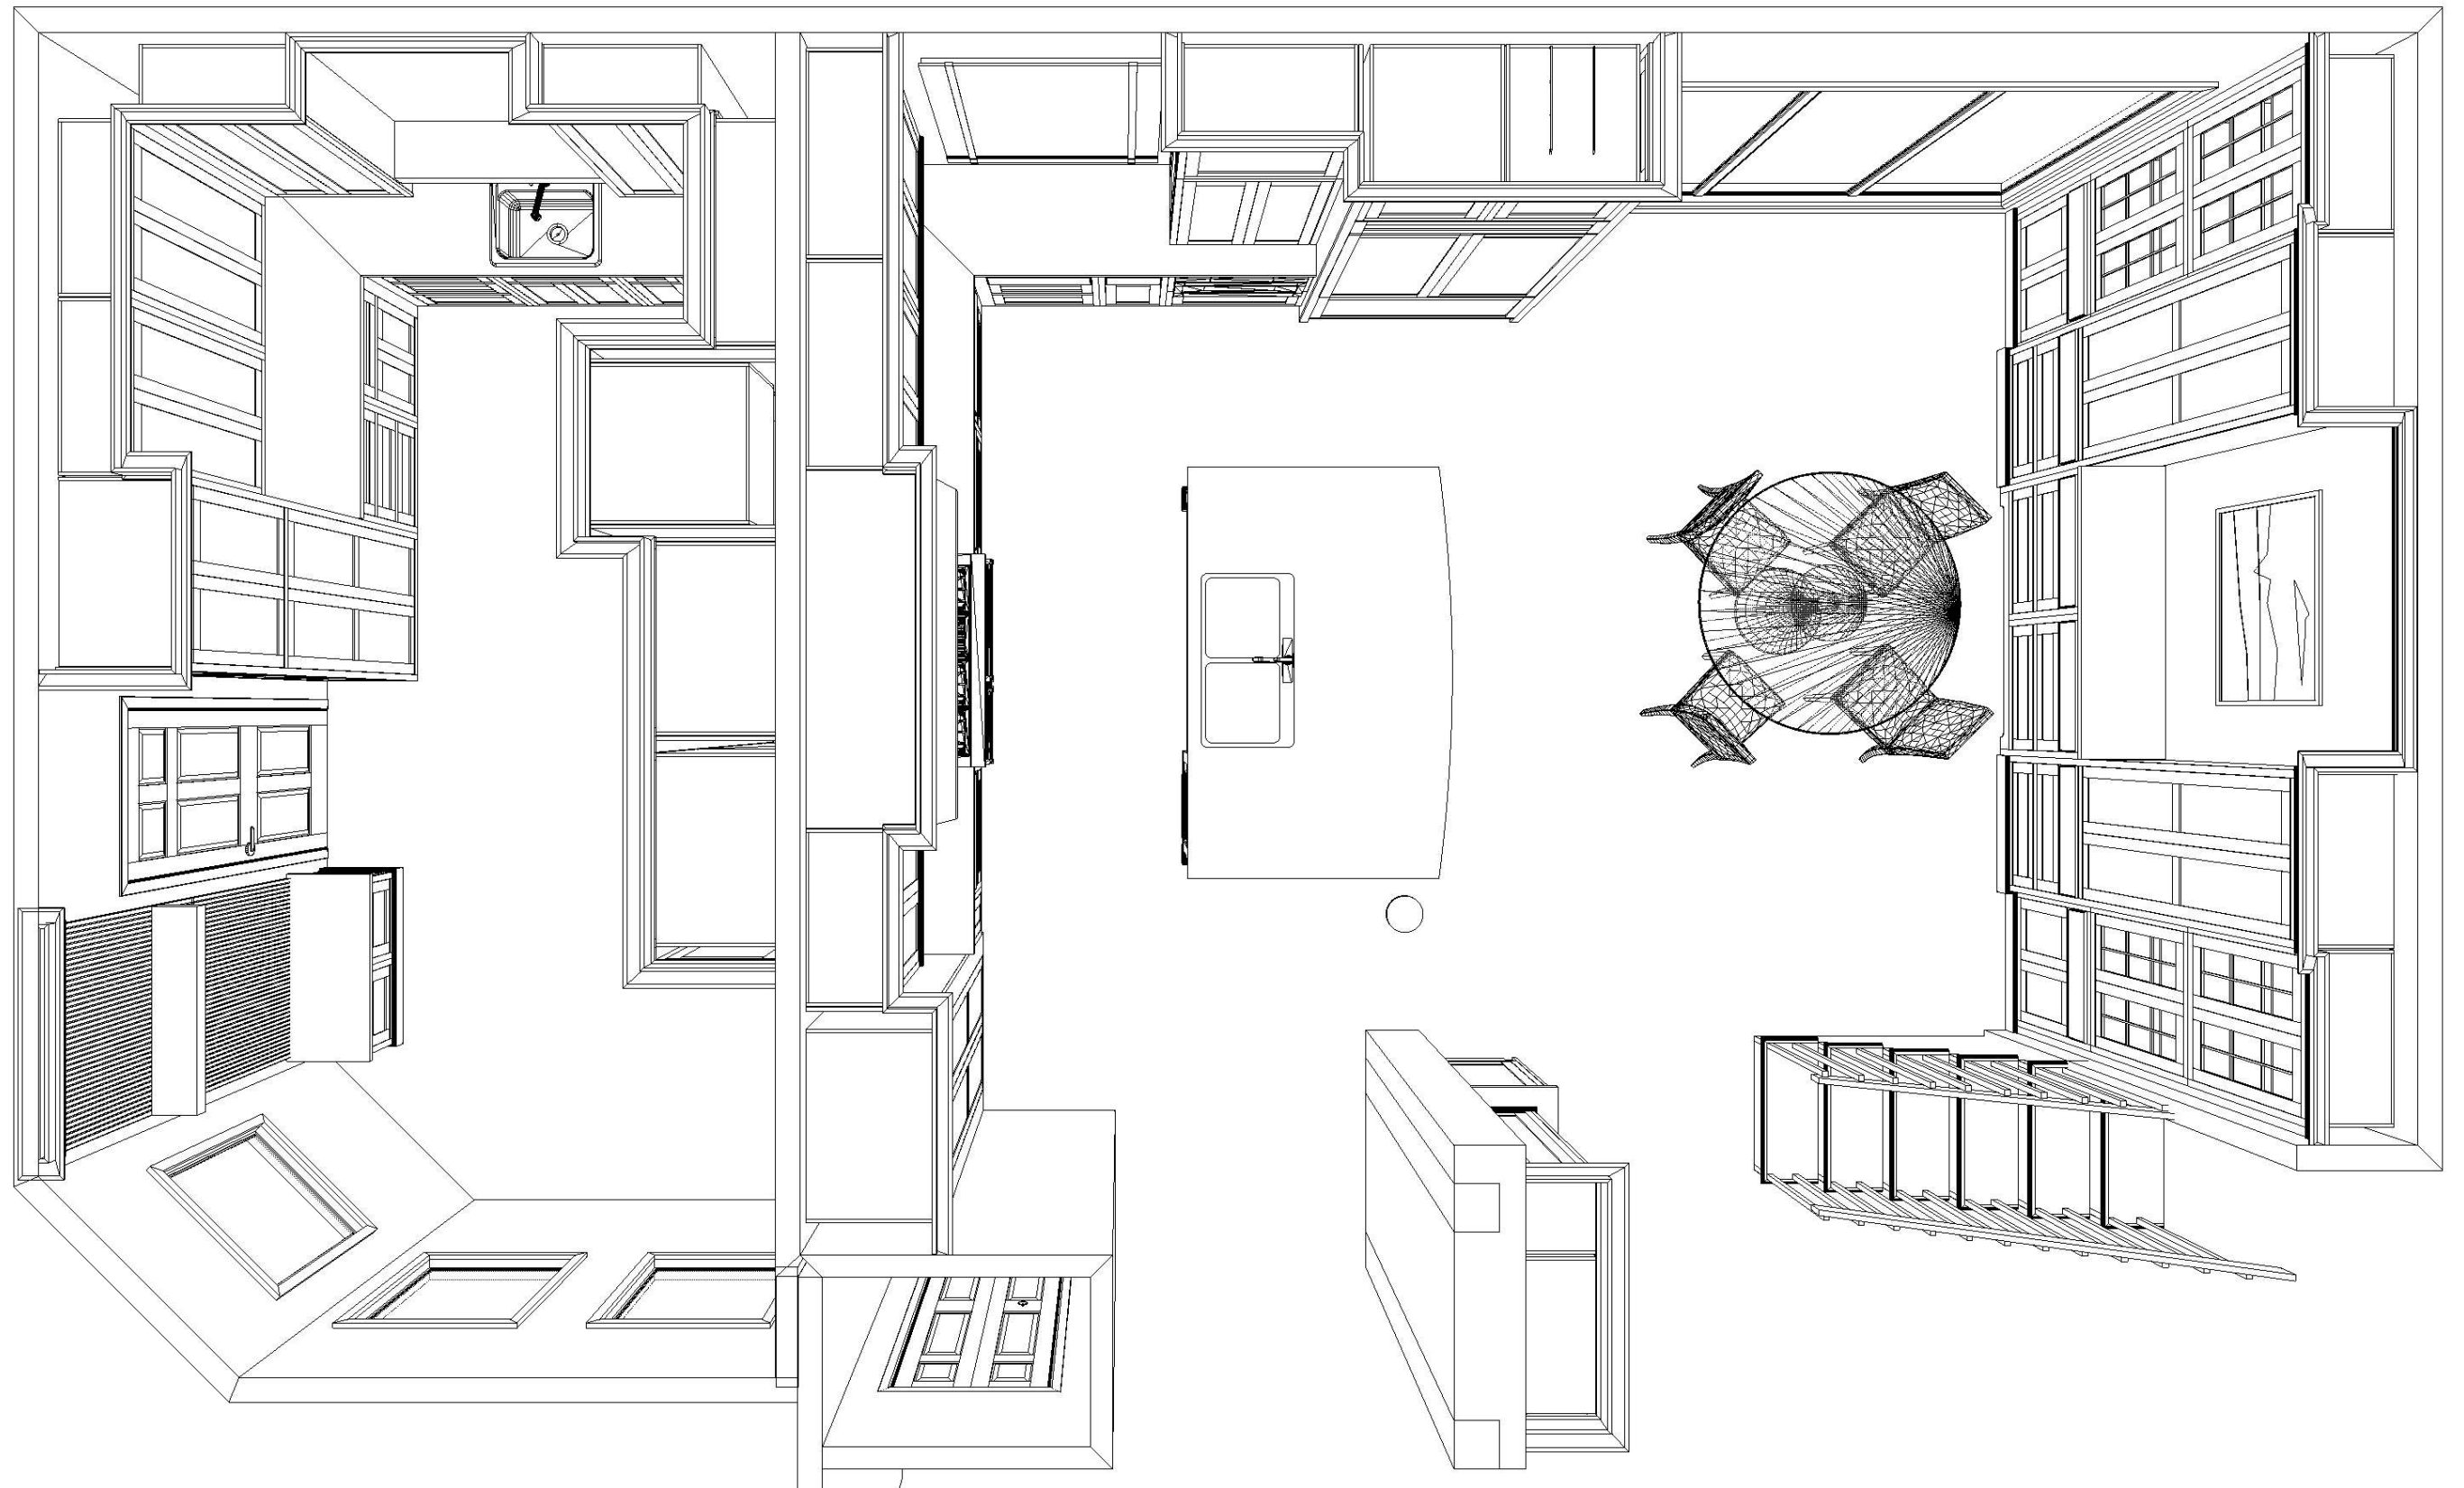

 BECK/ALLEN CABINETRY	633 Spirit of St. Louis Blvd., Chesterfield, MO 63005 T 636.519.1611 F 636.519.1620 11585 Lackland Road, St. Louis, MO 63146 T 314.677.6713 F 314.677.6717	PREPARED FOR: MDG RENOVATIONS PITTENGER RESIDENCE KITCHEN/ LAUNDRY	DATE OF DRAWING: 8.18.26	PREPARED BY: kristine factor	NOTE: THIS DRAWING IS AN ARTISTIC INTERPRETATION OF THE GENERAL APPEARANCE OF THE DESIGN. IT IS NOT MEANT TO BE AN EXACT RENDITION. THIS DRAWING IS THE EXCLUSIVE PROPERTY OF BECK/ALLEN CABINETRY AND MAY NOT BE RELEASED WITHOUT WRITTEN PERMISSION. IF RELEASED, A FEE MAY BE APPLICABLE.	 National Kitchen & Bath Association
				SCALE: NTS		

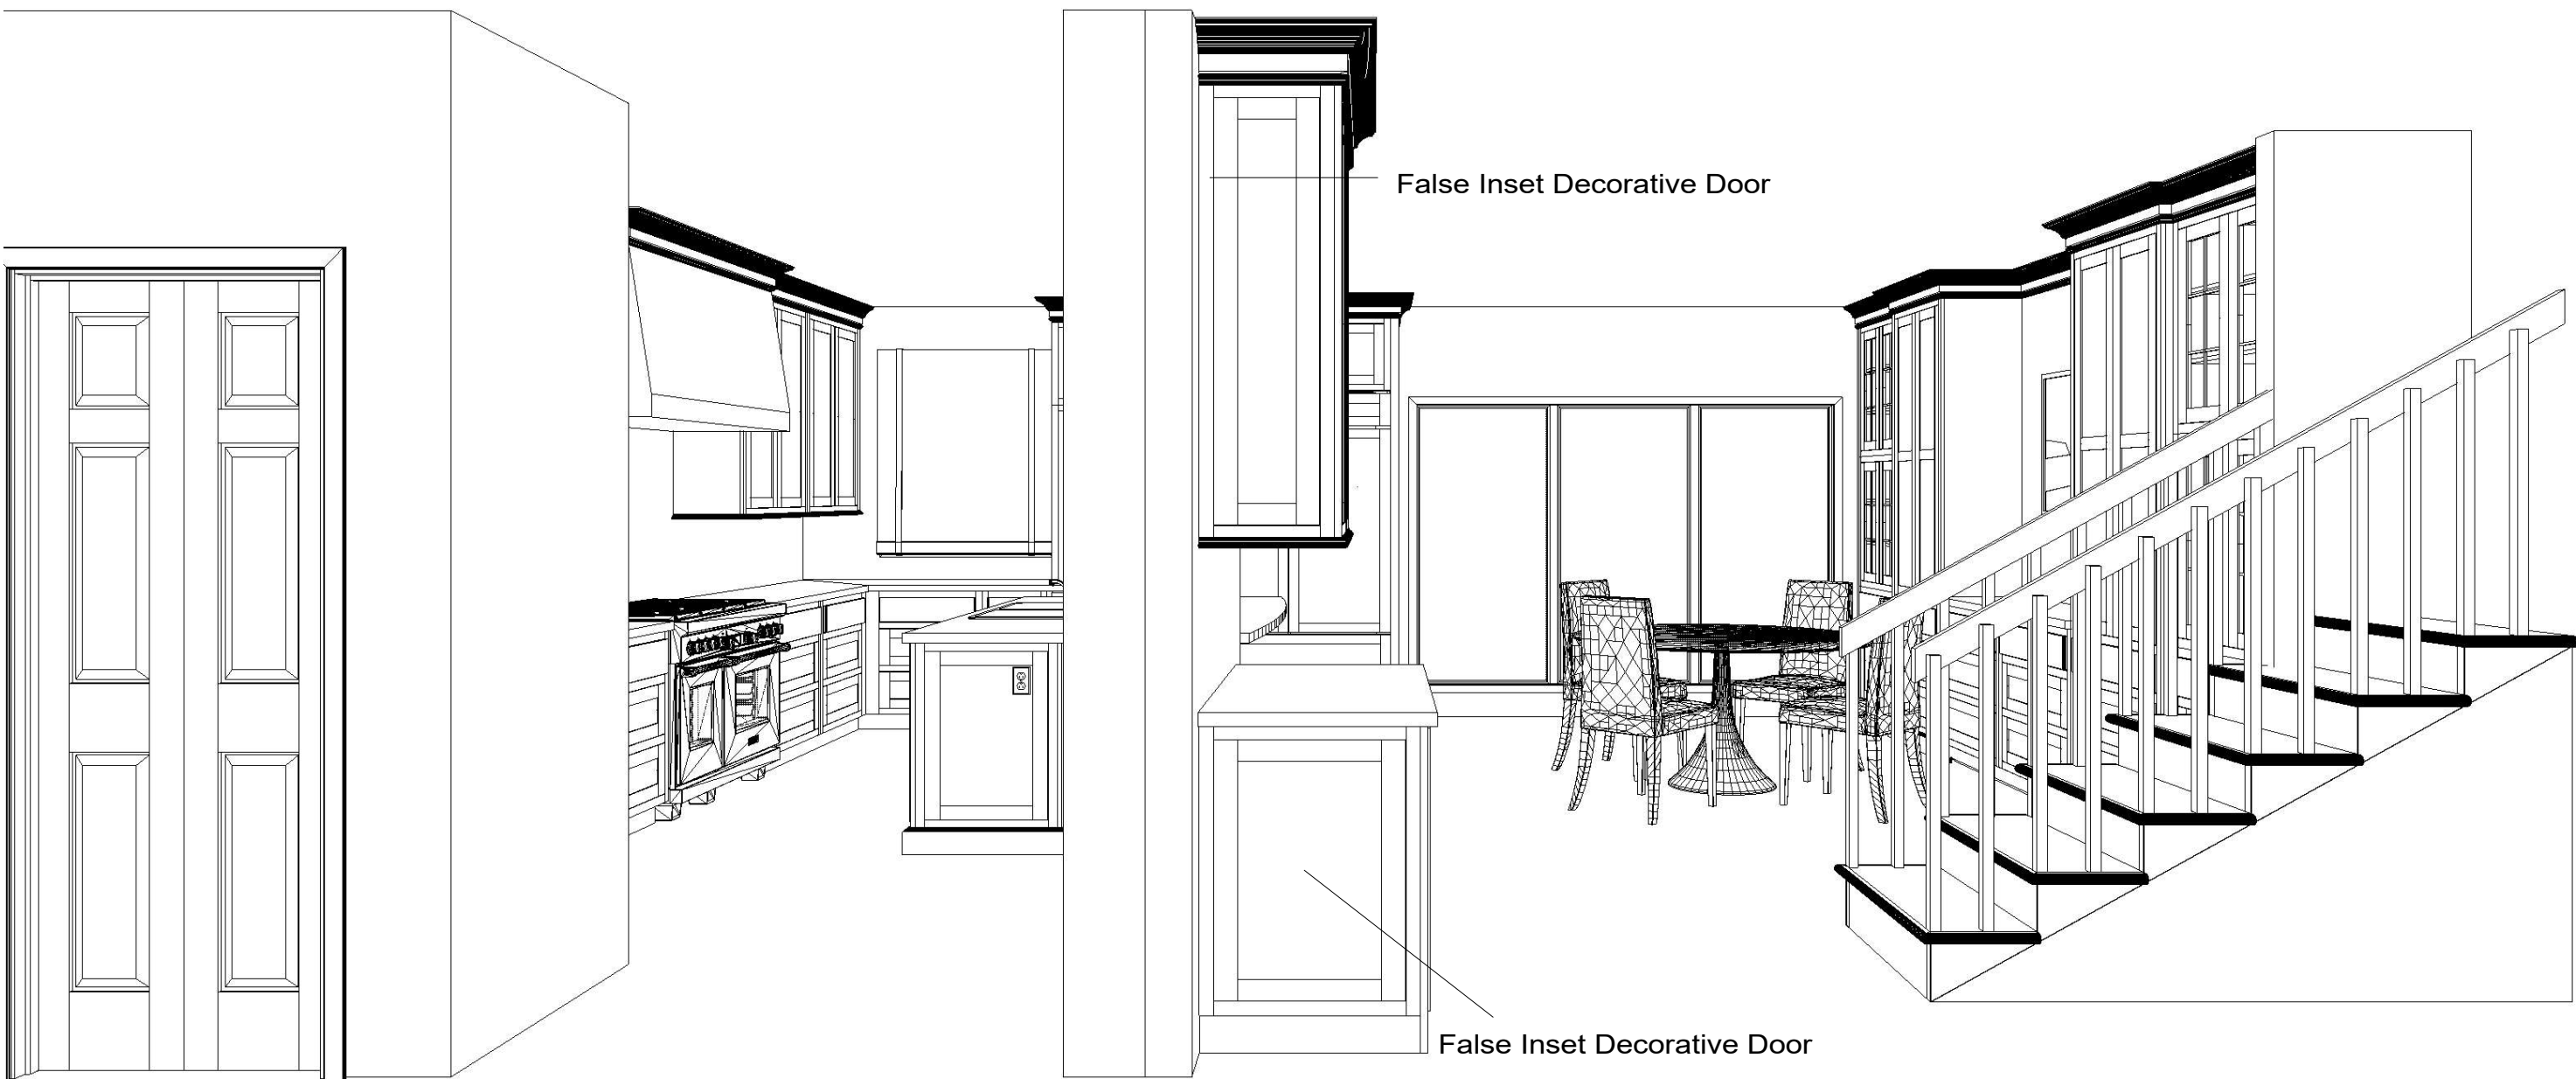

1/4" Skin to Finish Top of Bar Cabinets - By Beck/Allen

15" Deep

Matching Finished Interior w/
Mesh Inserts & Glass Shelving

* Mesh Inserts - Supplied by MDG

15" Wine Fridge w/ Wood Front

15" Ice Maker w/ Wood Front



633 Spirit of St. Louis Blvd., Chesterfield, MO 63005
T 636.519.1611 F 636.519.1620
11585 Lackland Road, St. Louis, MO 63146
T 314.677.6713 F 314.677.6717

PREPARED FOR:
**MDG RENOVATIONS
PITTENGER RESIDENCE
KITCHEN/ DRY BAR**

DATE OF DRAWING: **8.18.26**


PREPARED BY:
kristine factor

SCALE: **NTS**

NOTE: THIS DRAWING IS AN ARTISTIC INTERPRETATION
OF THE GENERAL APPEARANCE OF THE DESIGN.
IT IS NOT MEANT TO BE AN EXACT RENDITION.

THIS DRAWING IS THE EXCLUSIVE PROPERTY
OF BECK/ALLEN CABINETRY
AND MAY NOT BE RELEASED
WITHOUT WRITTEN PERMISSION.
IF RELEASED, A FEE MAY BE APPLICABLE.



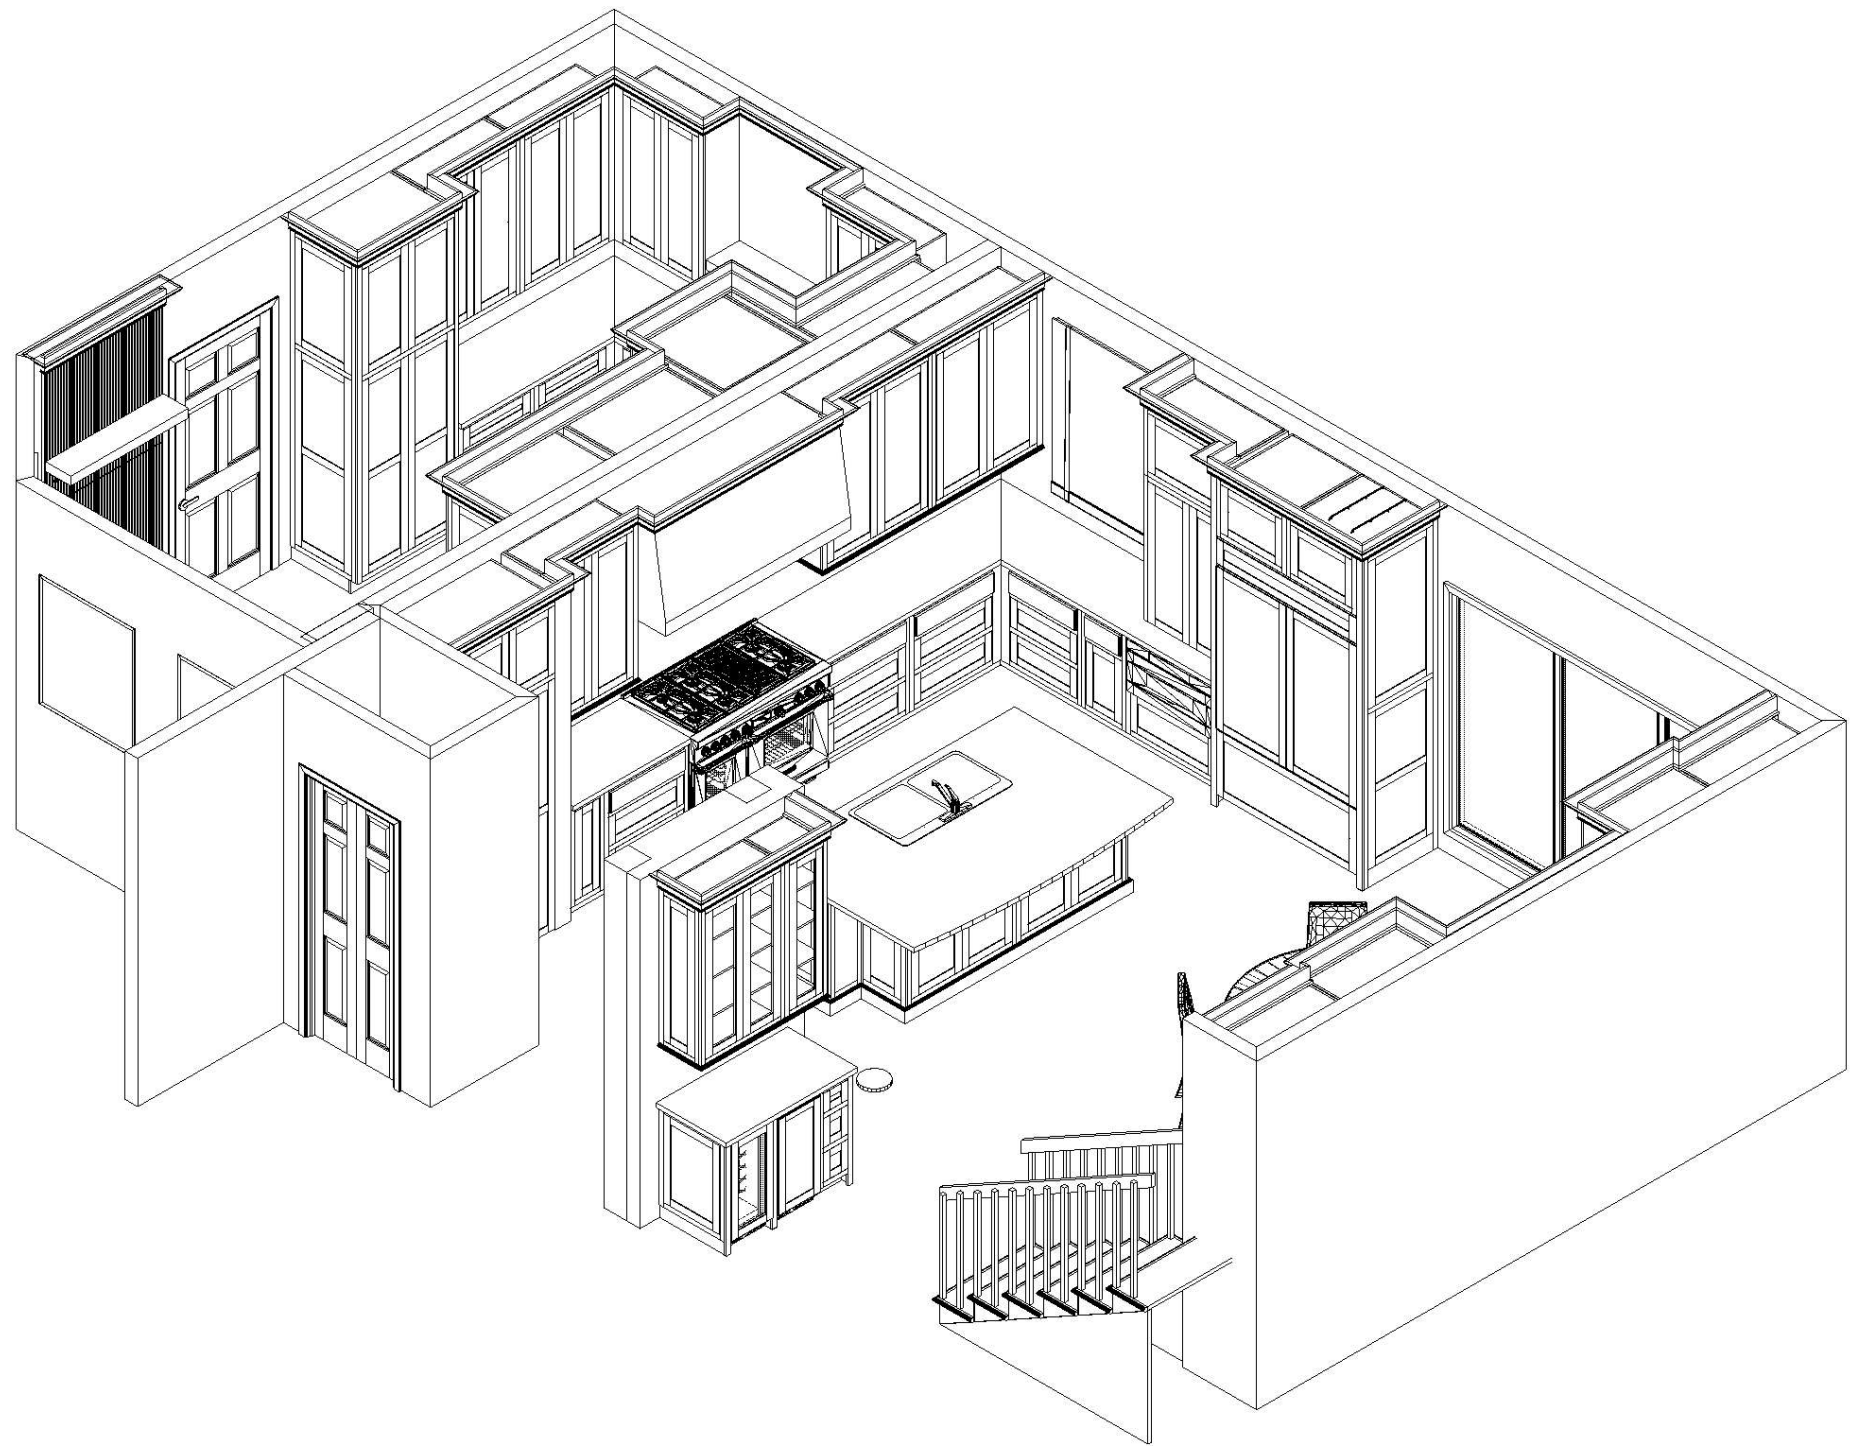

633 Spirit of St. Louis Blvd., Chesterfield, MO 63005
T 636.519.1611 F 636.519.1620
11585 Lackland Road, St. Louis, MO 63146
T 314.677.6713 F 314.677.6717

PREPARED FOR:
**MDG RENOVATIONS
PITTENGER RESIDENCE
KITCHEN/ LAUNDRY**

DATE OF DRAWING: **8.18.26**


PREPARED BY:
kristine factor


SCALE: **NTS**

NOTE: THIS DRAWING IS AN ARTISTIC INTERPRETATION
OF THE GENERAL APPEARANCE OF THE DESIGN.
IT IS NOT MEANT TO BE AN EXACT RENDITION.

THIS DRAWING IS THE EXCLUSIVE PROPERTY
OF BECK/ALLEN CABINETRY
AND MAY NOT BE RELEASED
WITHOUT WRITTEN PERMISSION.
IF RELEASED, A FEE MAY BE APPLICABLE.



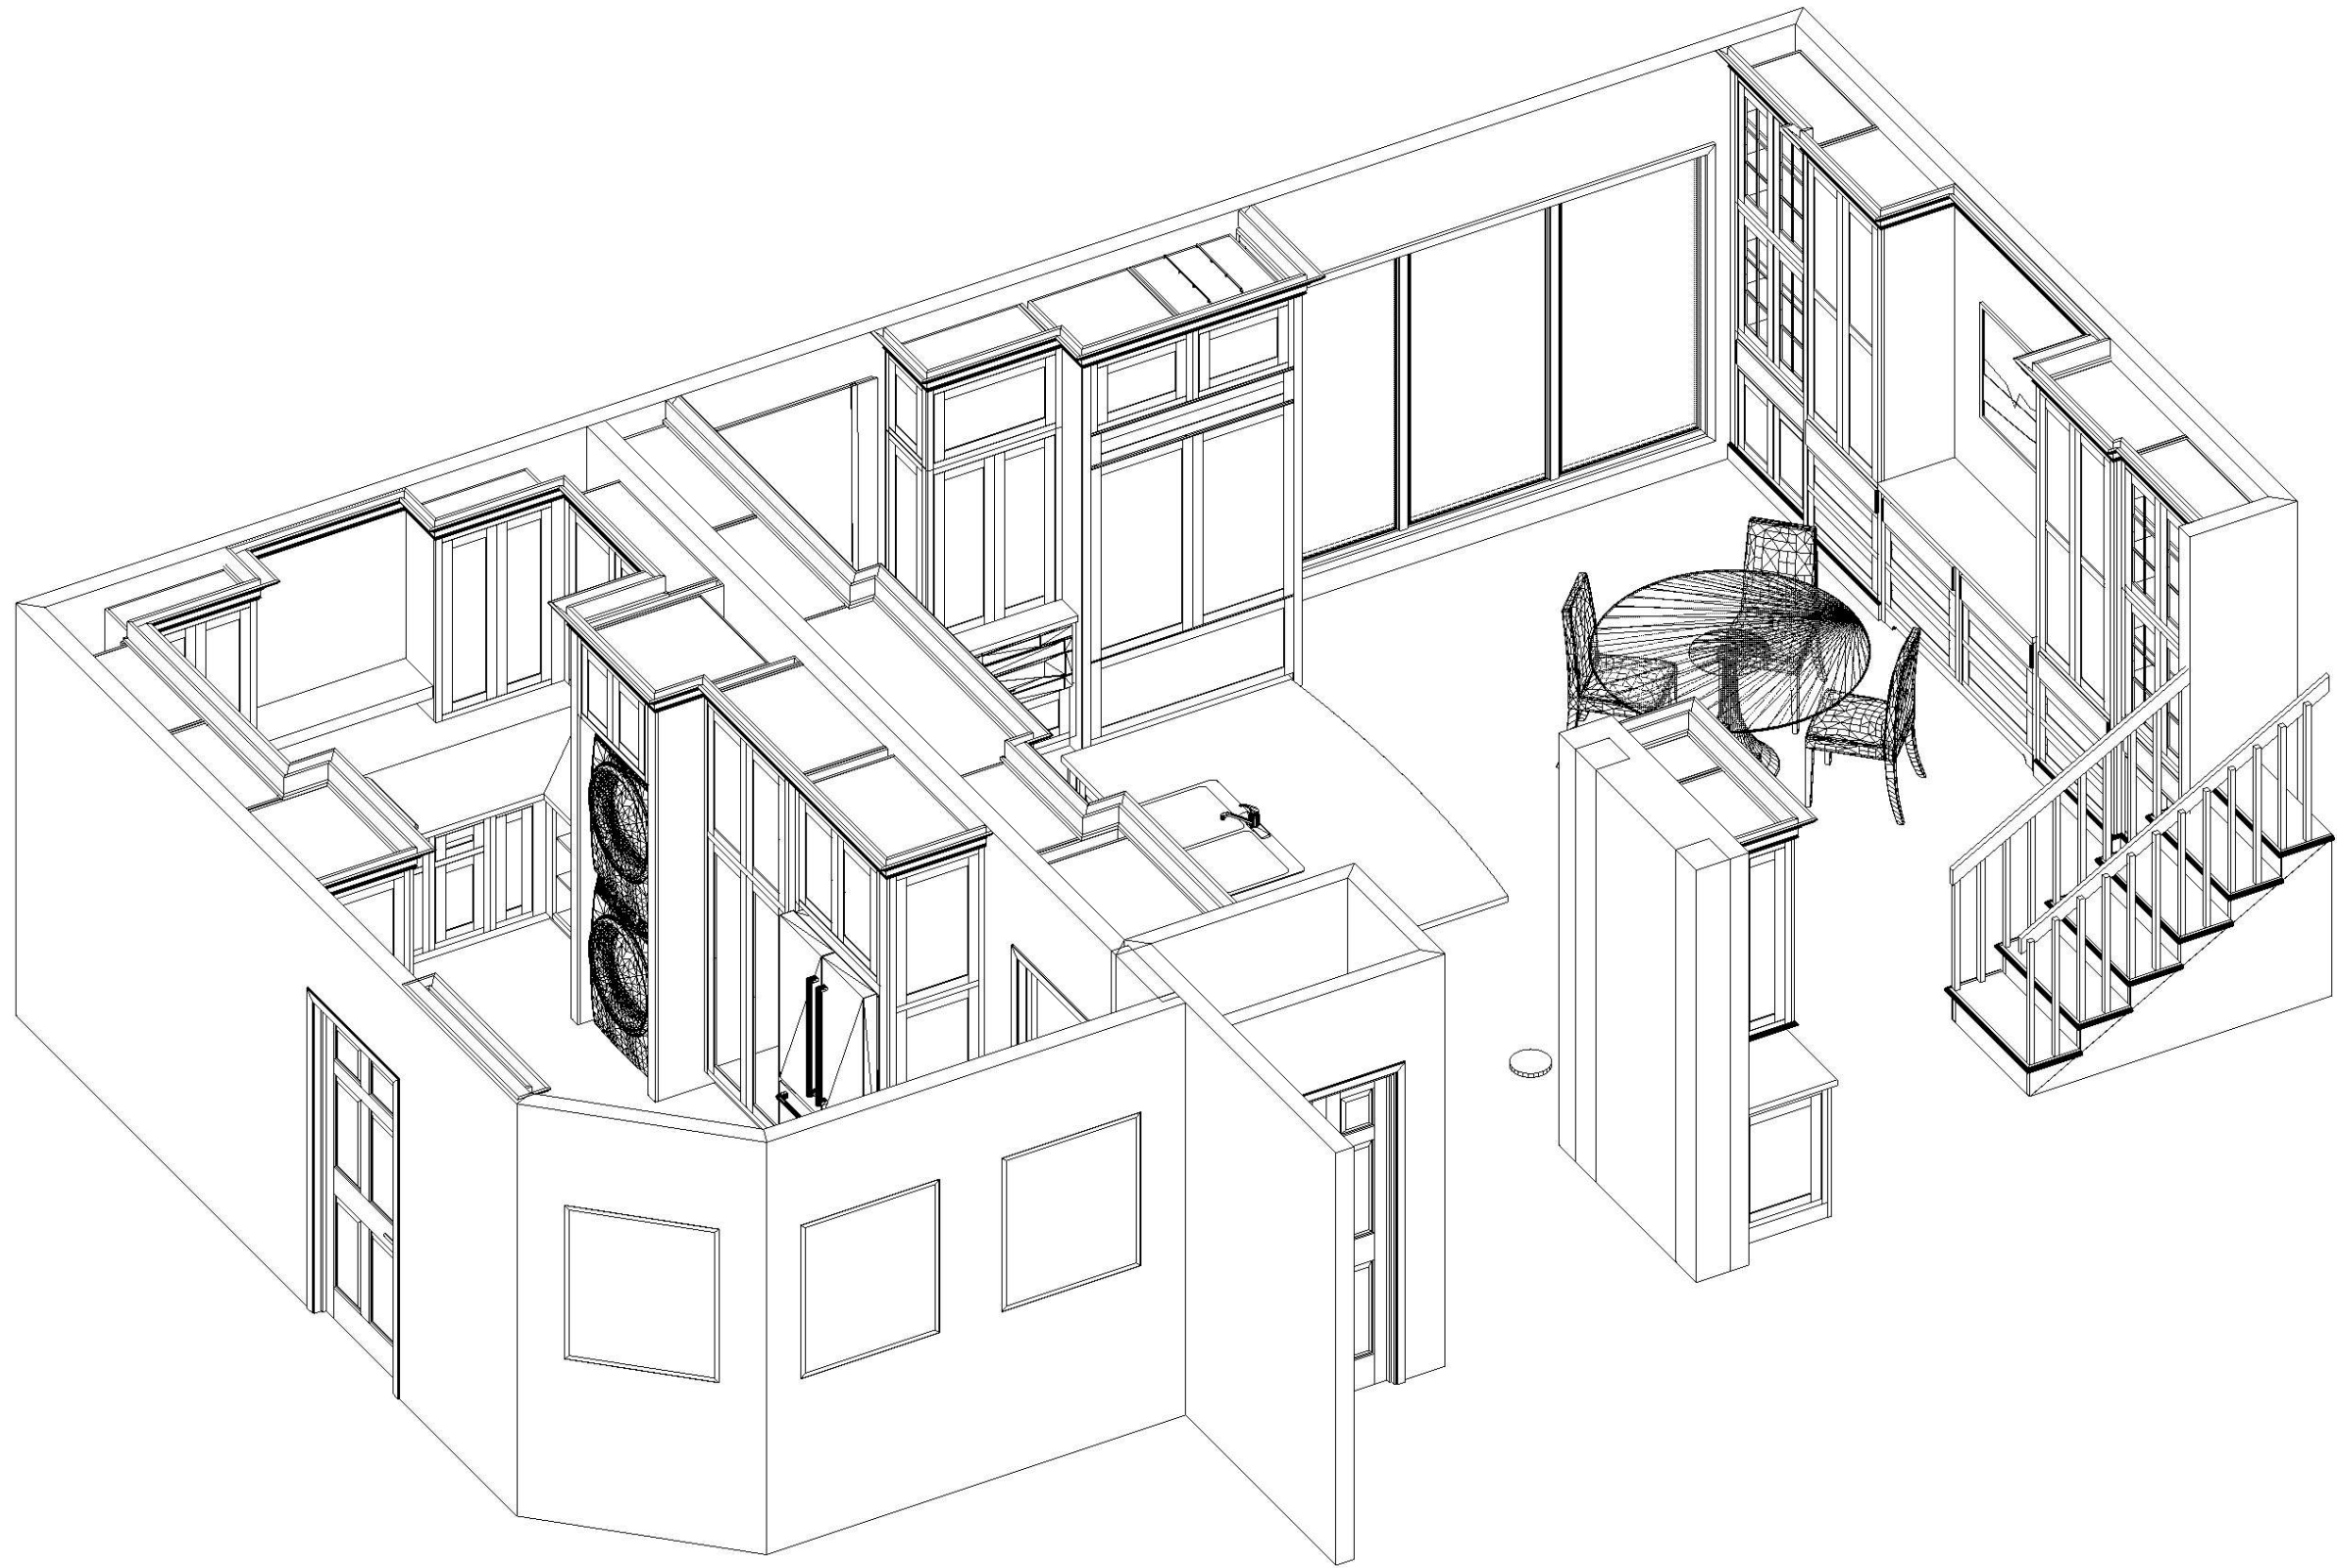

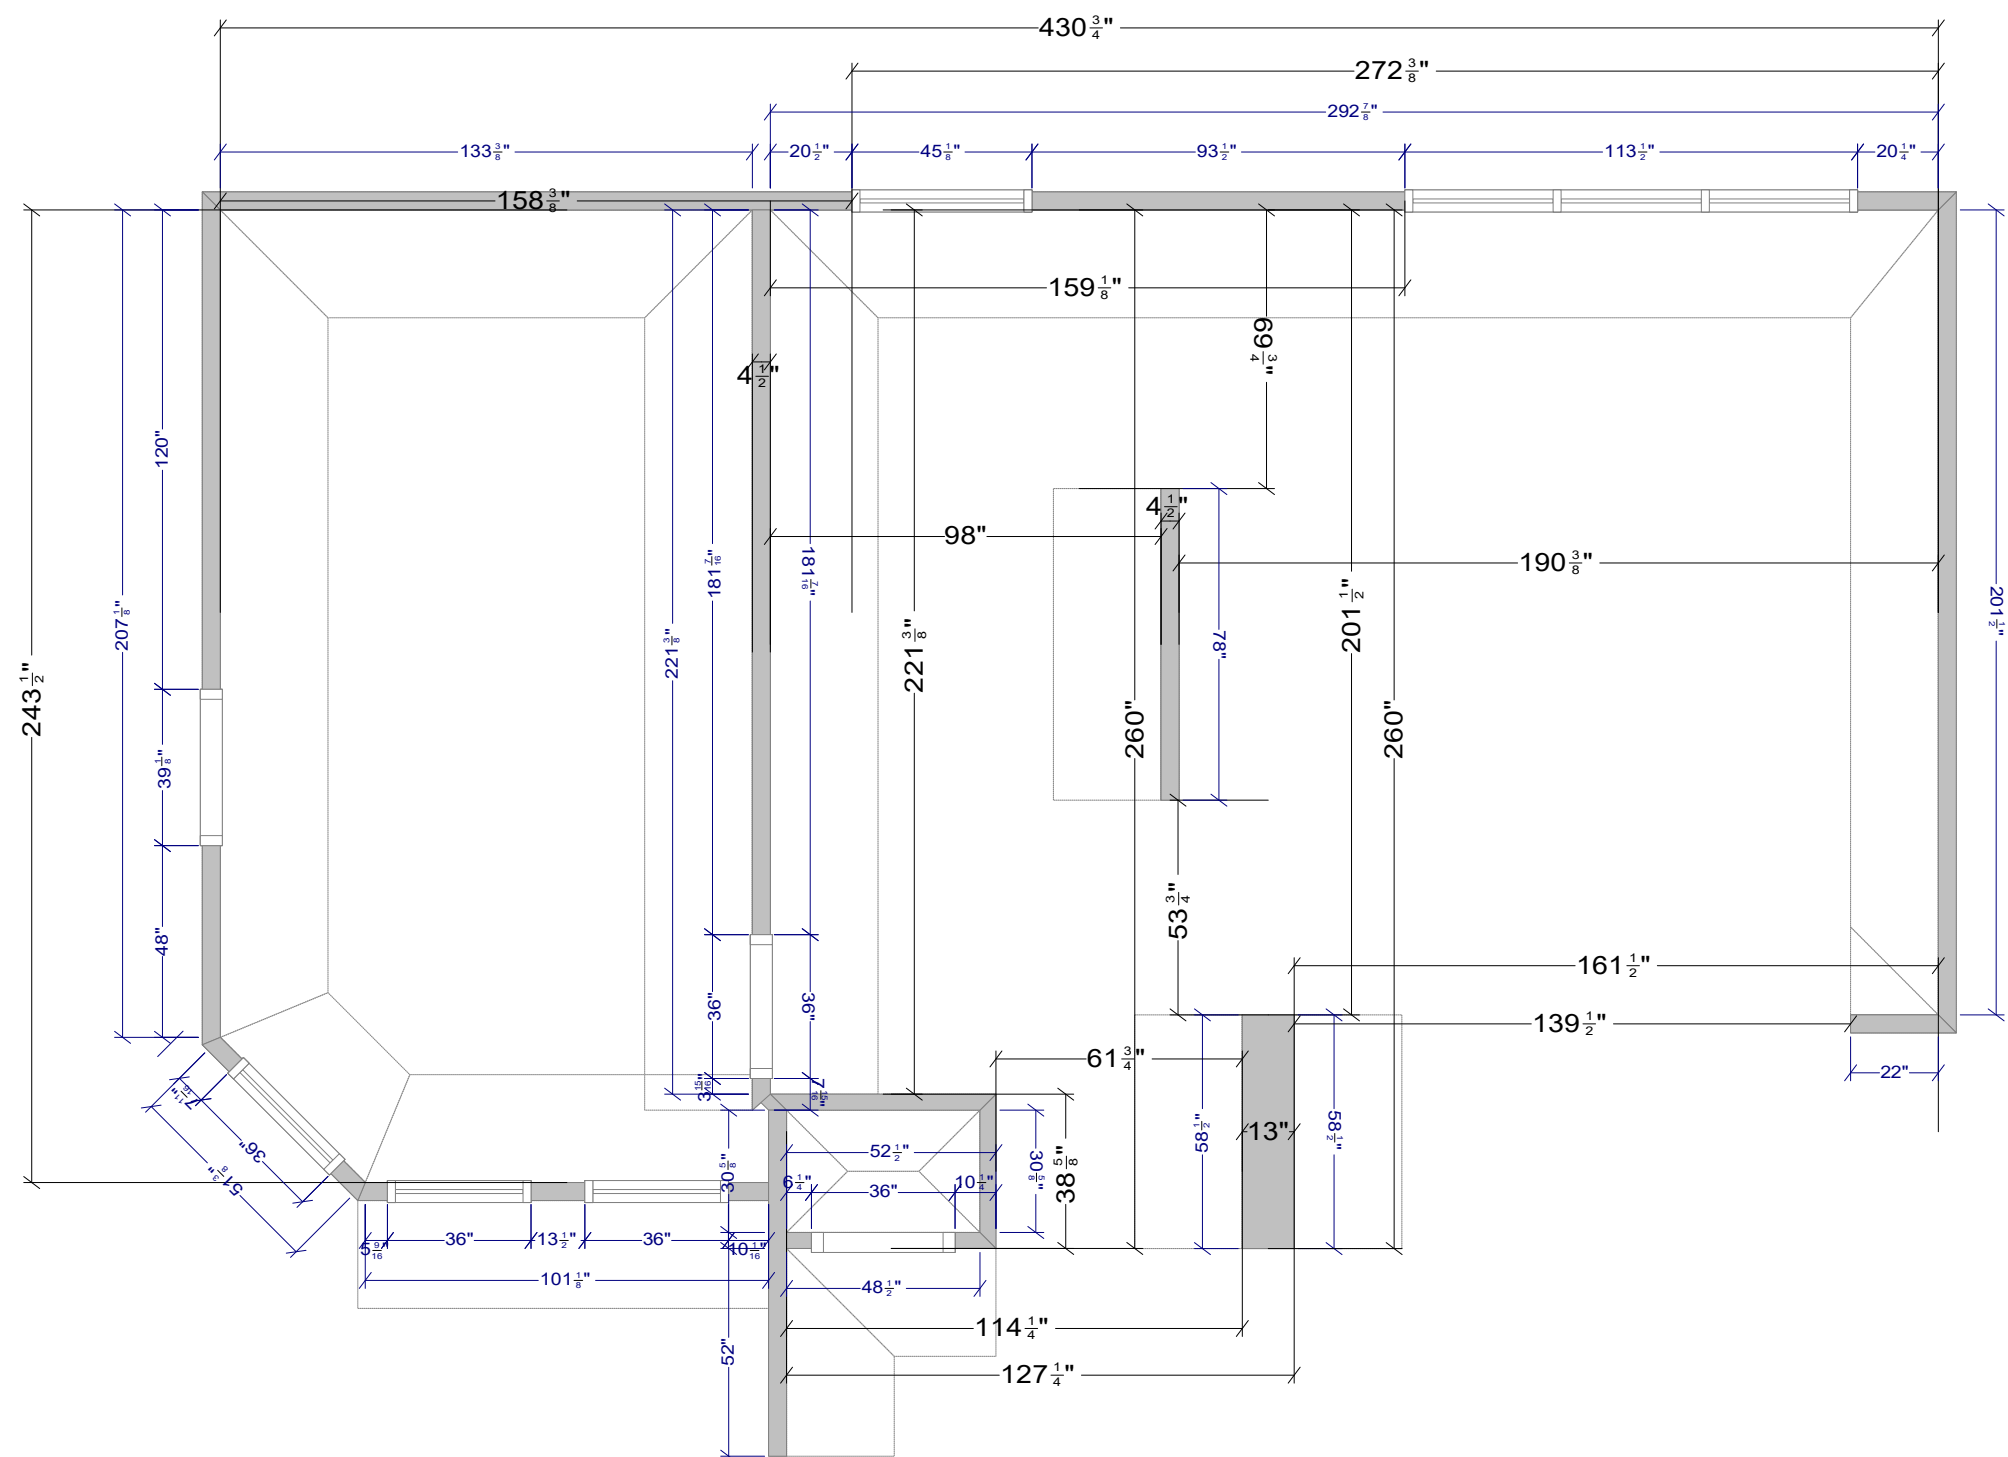

633 Spirit of St. Louis Blvd., Chesterfield, MO 63005
T 636.519.1611 F 636.519.1620

11585 Lackland Road, St. Louis, MO 63146
T 314.677.6713 F 314.677.6717

PREPARED FOR:

MDG RENOVATIONS
PITTENGER RESIDENCE
KITCHEN/ LAUNDRY

DATE OF DRAWING: 8.18.26

PREPARED BY:
kristine factor

SCALE: NTS

NOTE: THIS DRAWING IS AN ARTISTIC INTERPRETATION
OF THE GENERAL APPEARANCE OF THE DESIGN.
IT IS NOT MEANT TO BE AN EXACT RENDITION.

THIS DRAWING IS THE EXCLUSIVE PROPERTY
OF BECK/ALLEN CABINETRY
AND MAY NOT BE RELEASED
WITHOUT WRITTEN PERMISSION.
IF RELEASED, A FEE MAY BE APPLICABLE.

