

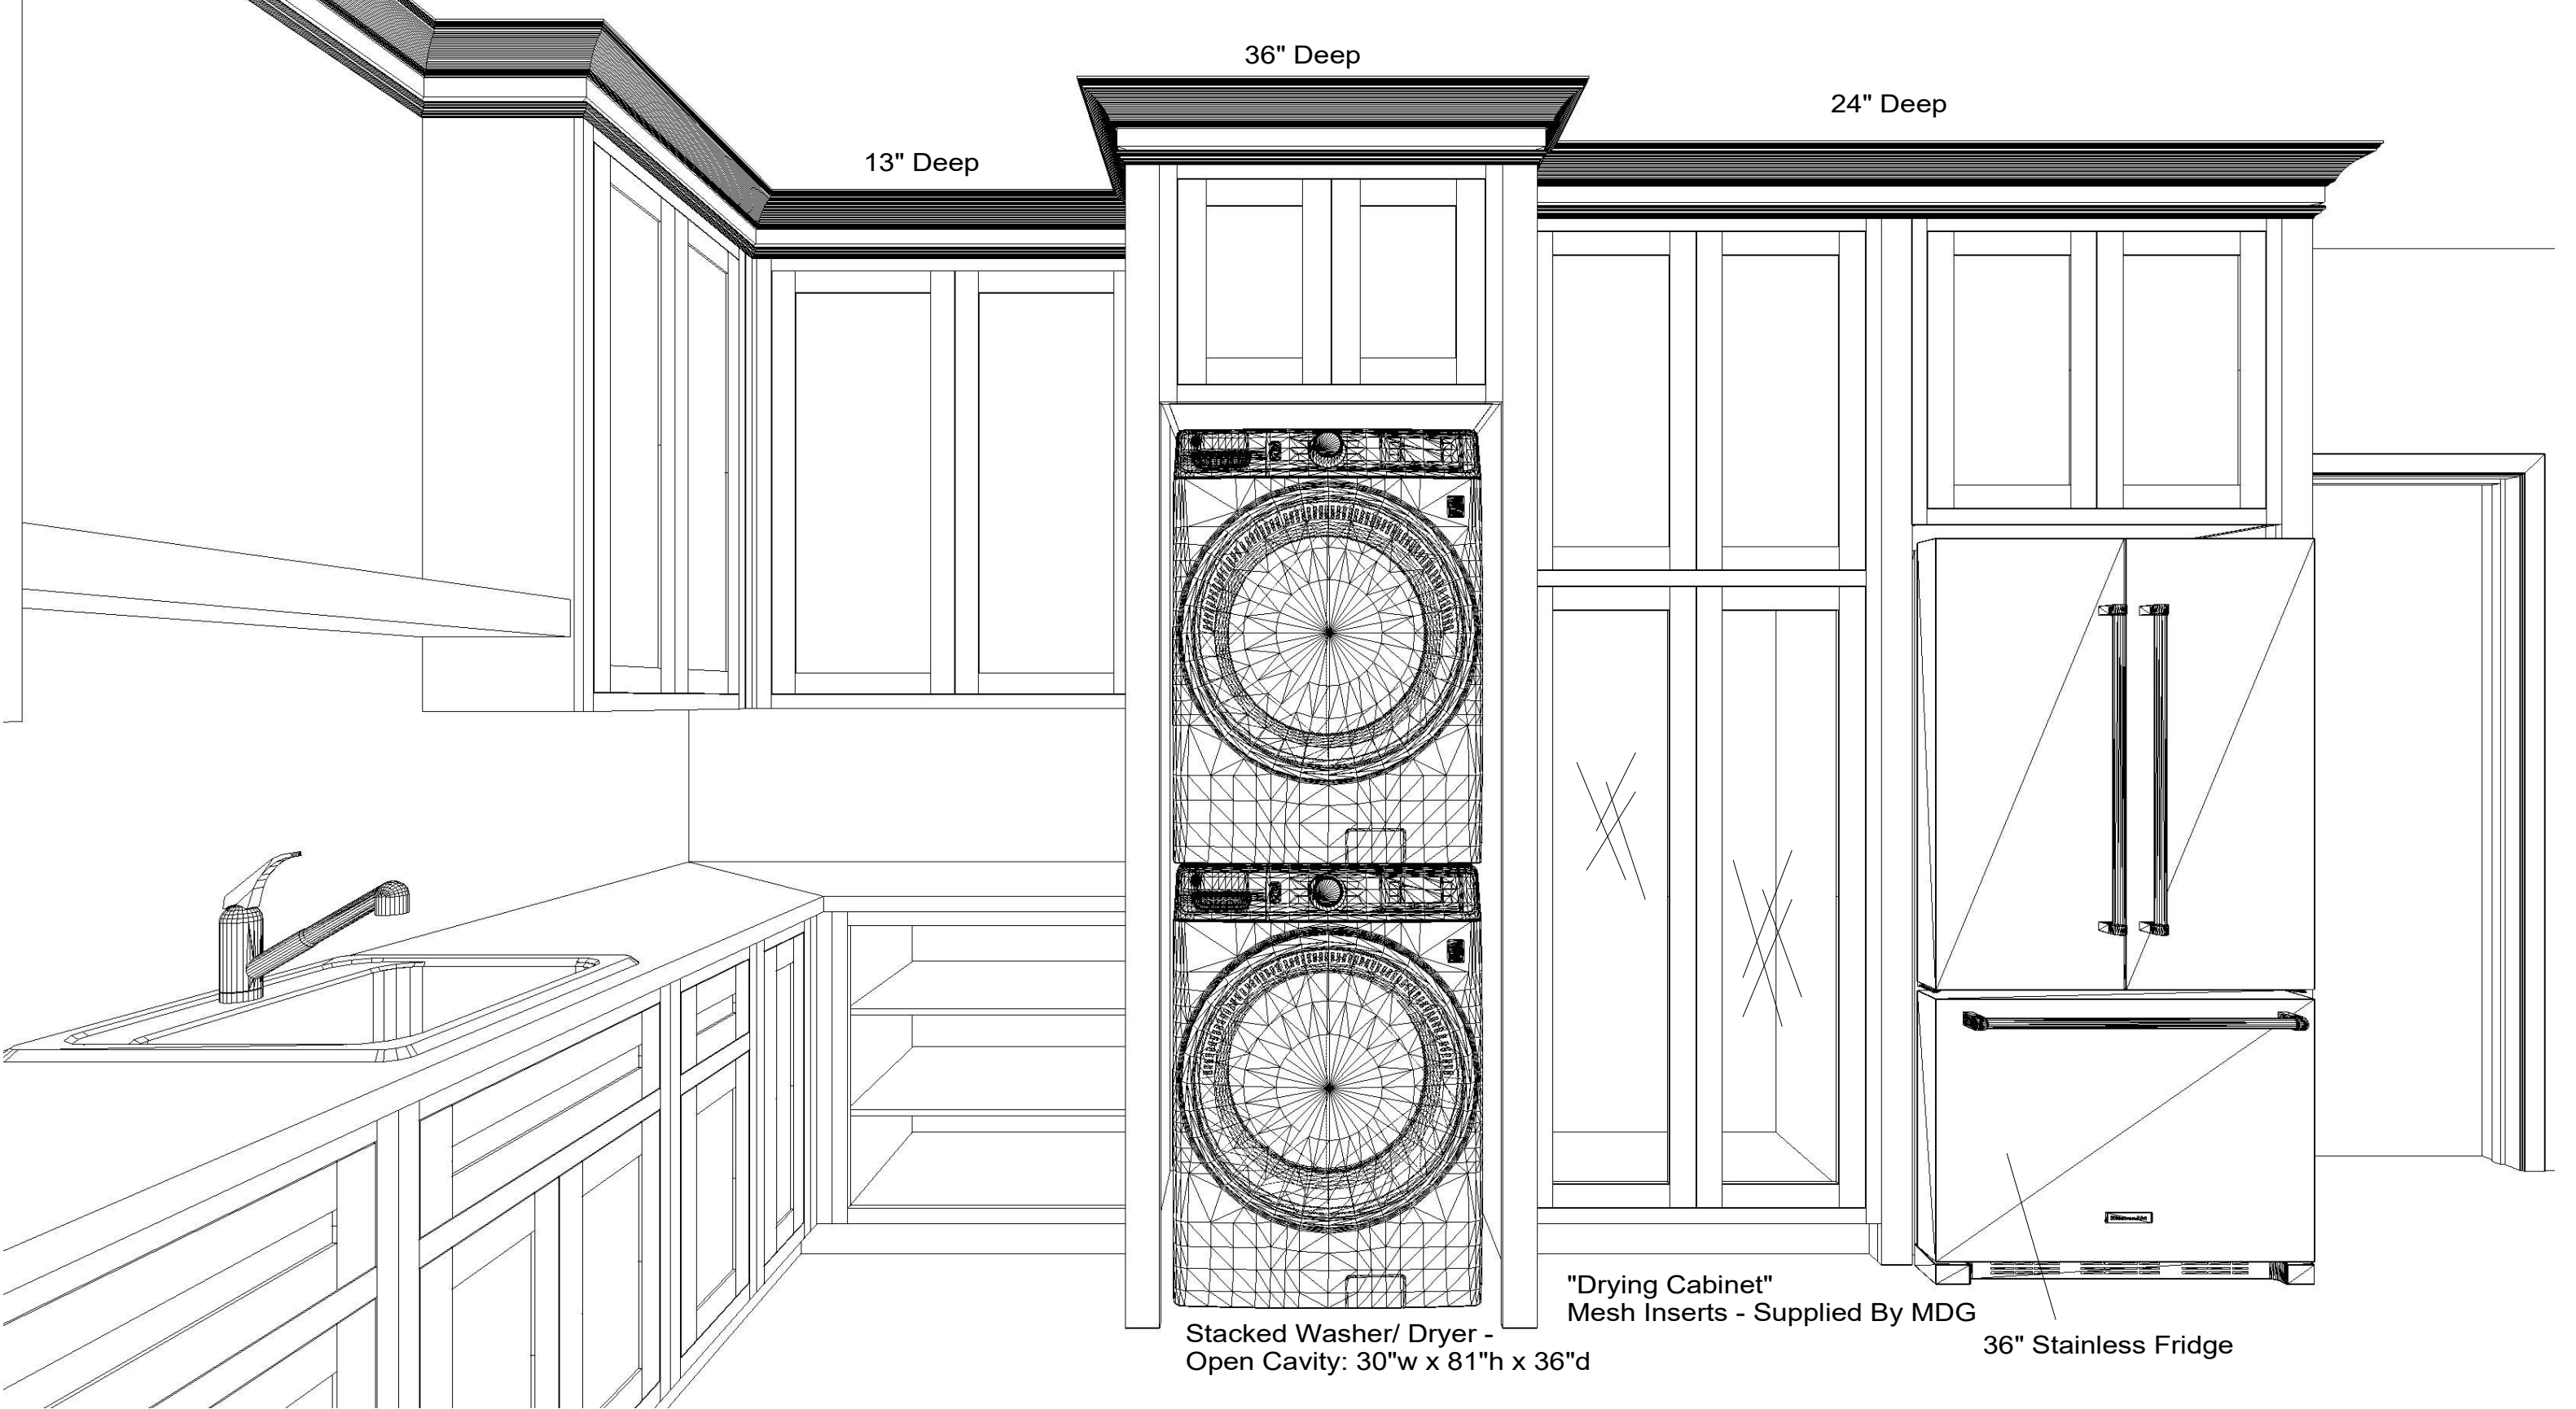


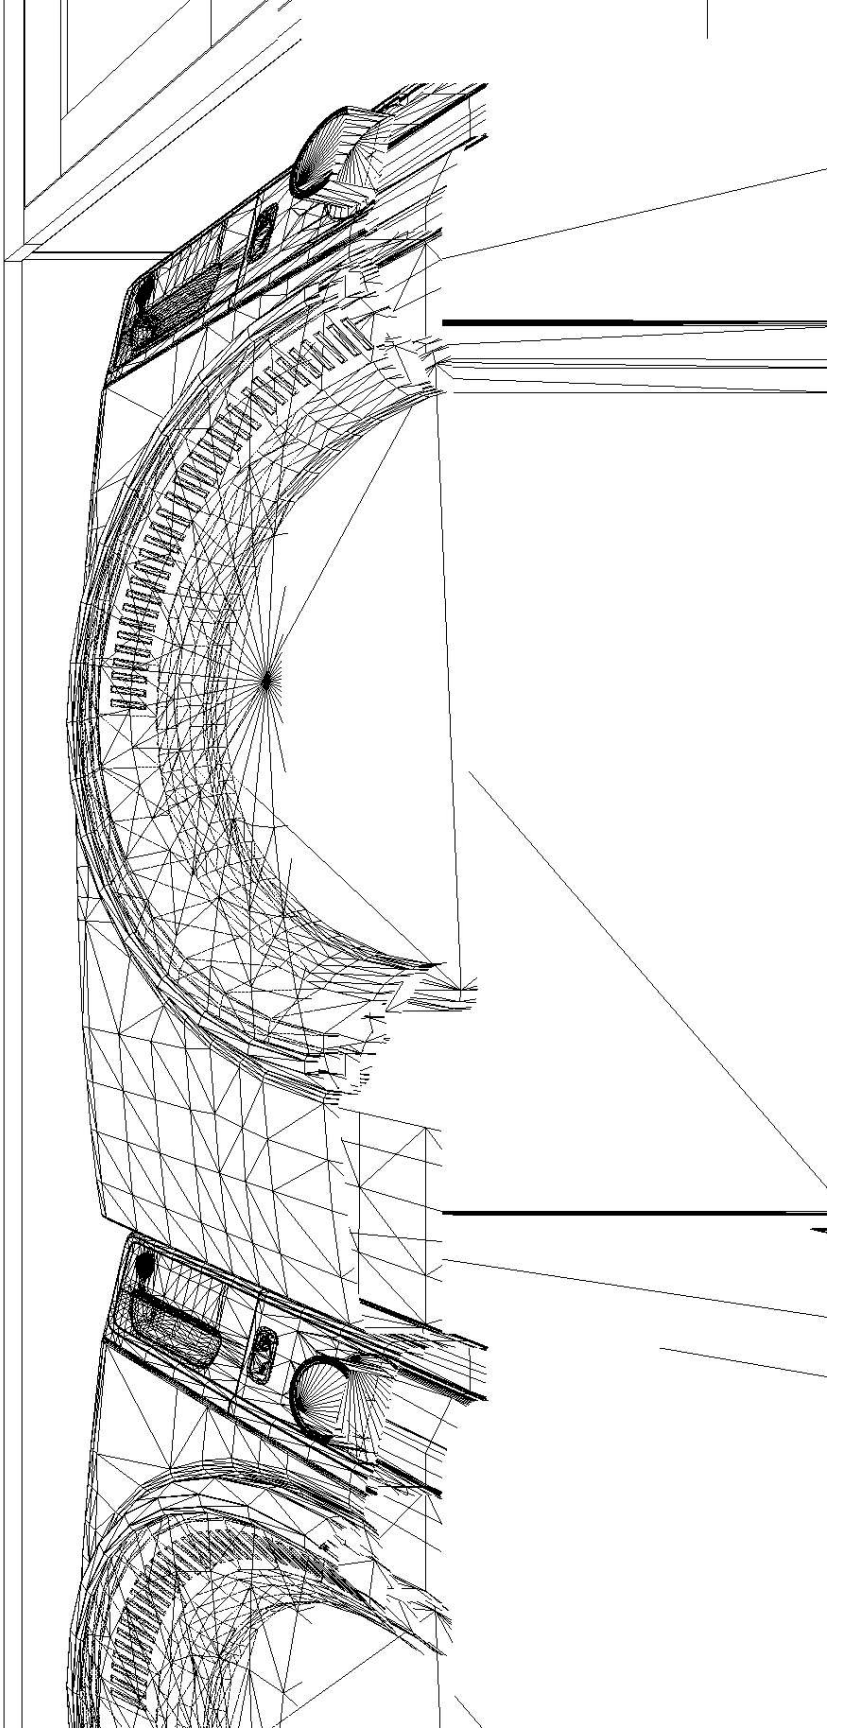

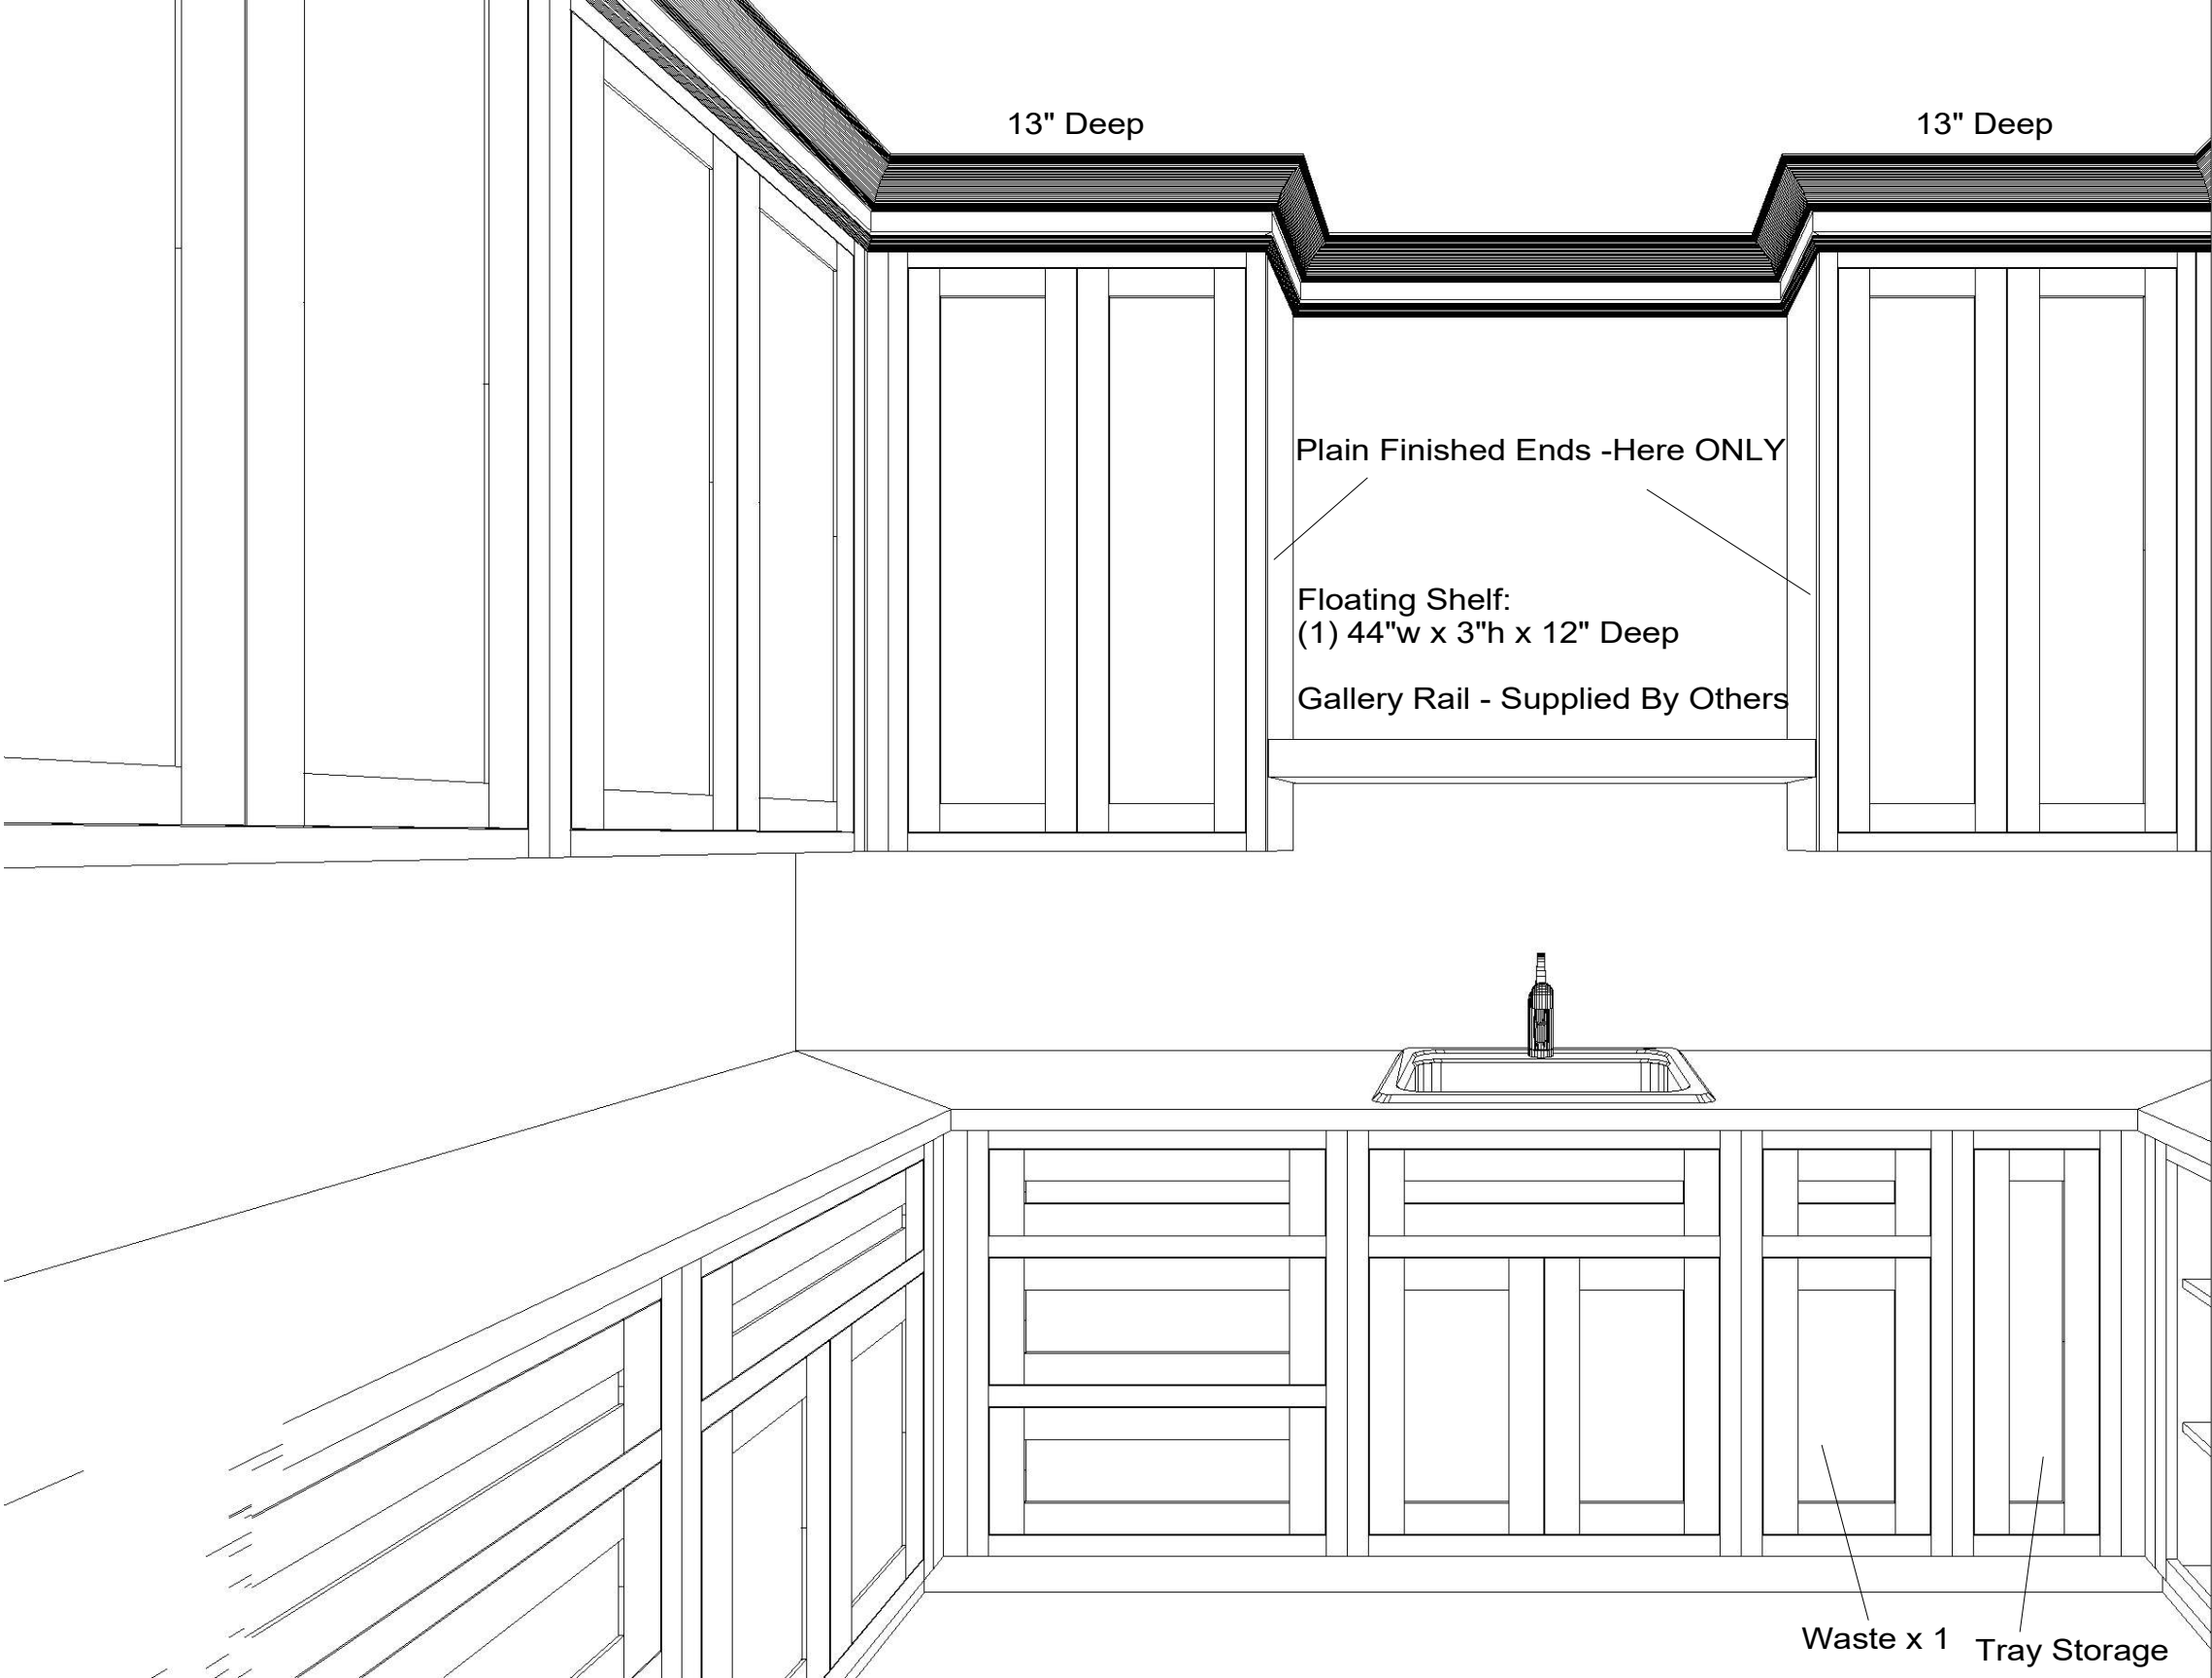

633 Spirit of St. Louis Blvd., Chesterfield, MO 63005
T 636.519.1611 F 636.519.1620
11585 Lackland Road, St. Louis, MO 63146
T 314.677.6713 F 314.677.6717

PREPARED FOR:
**MDG RENOVATIONS
PITTENGER RESIDENCE
KITCHEN/ LAUNDRY**


DATE OF DRAWING: **8.4.26**
PREPARED BY: **kristine factor**
SCALE: **NTS**

NOTE: THIS DRAWING IS AN ARTISTIC INTERPRETATION
OF THE GENERAL APPEARANCE OF THE DESIGN.
IT IS NOT MEANT TO BE AN EXACT RENDITION.


THIS DRAWING IS THE EXCLUSIVE PROPERTY
OF BECK/ALLEN CABINETRY
AND MAY NOT BE RELEASED
WITHOUT WRITTEN PERMISSION.
IF RELEASED, A FEE MAY BE APPLICABLE.





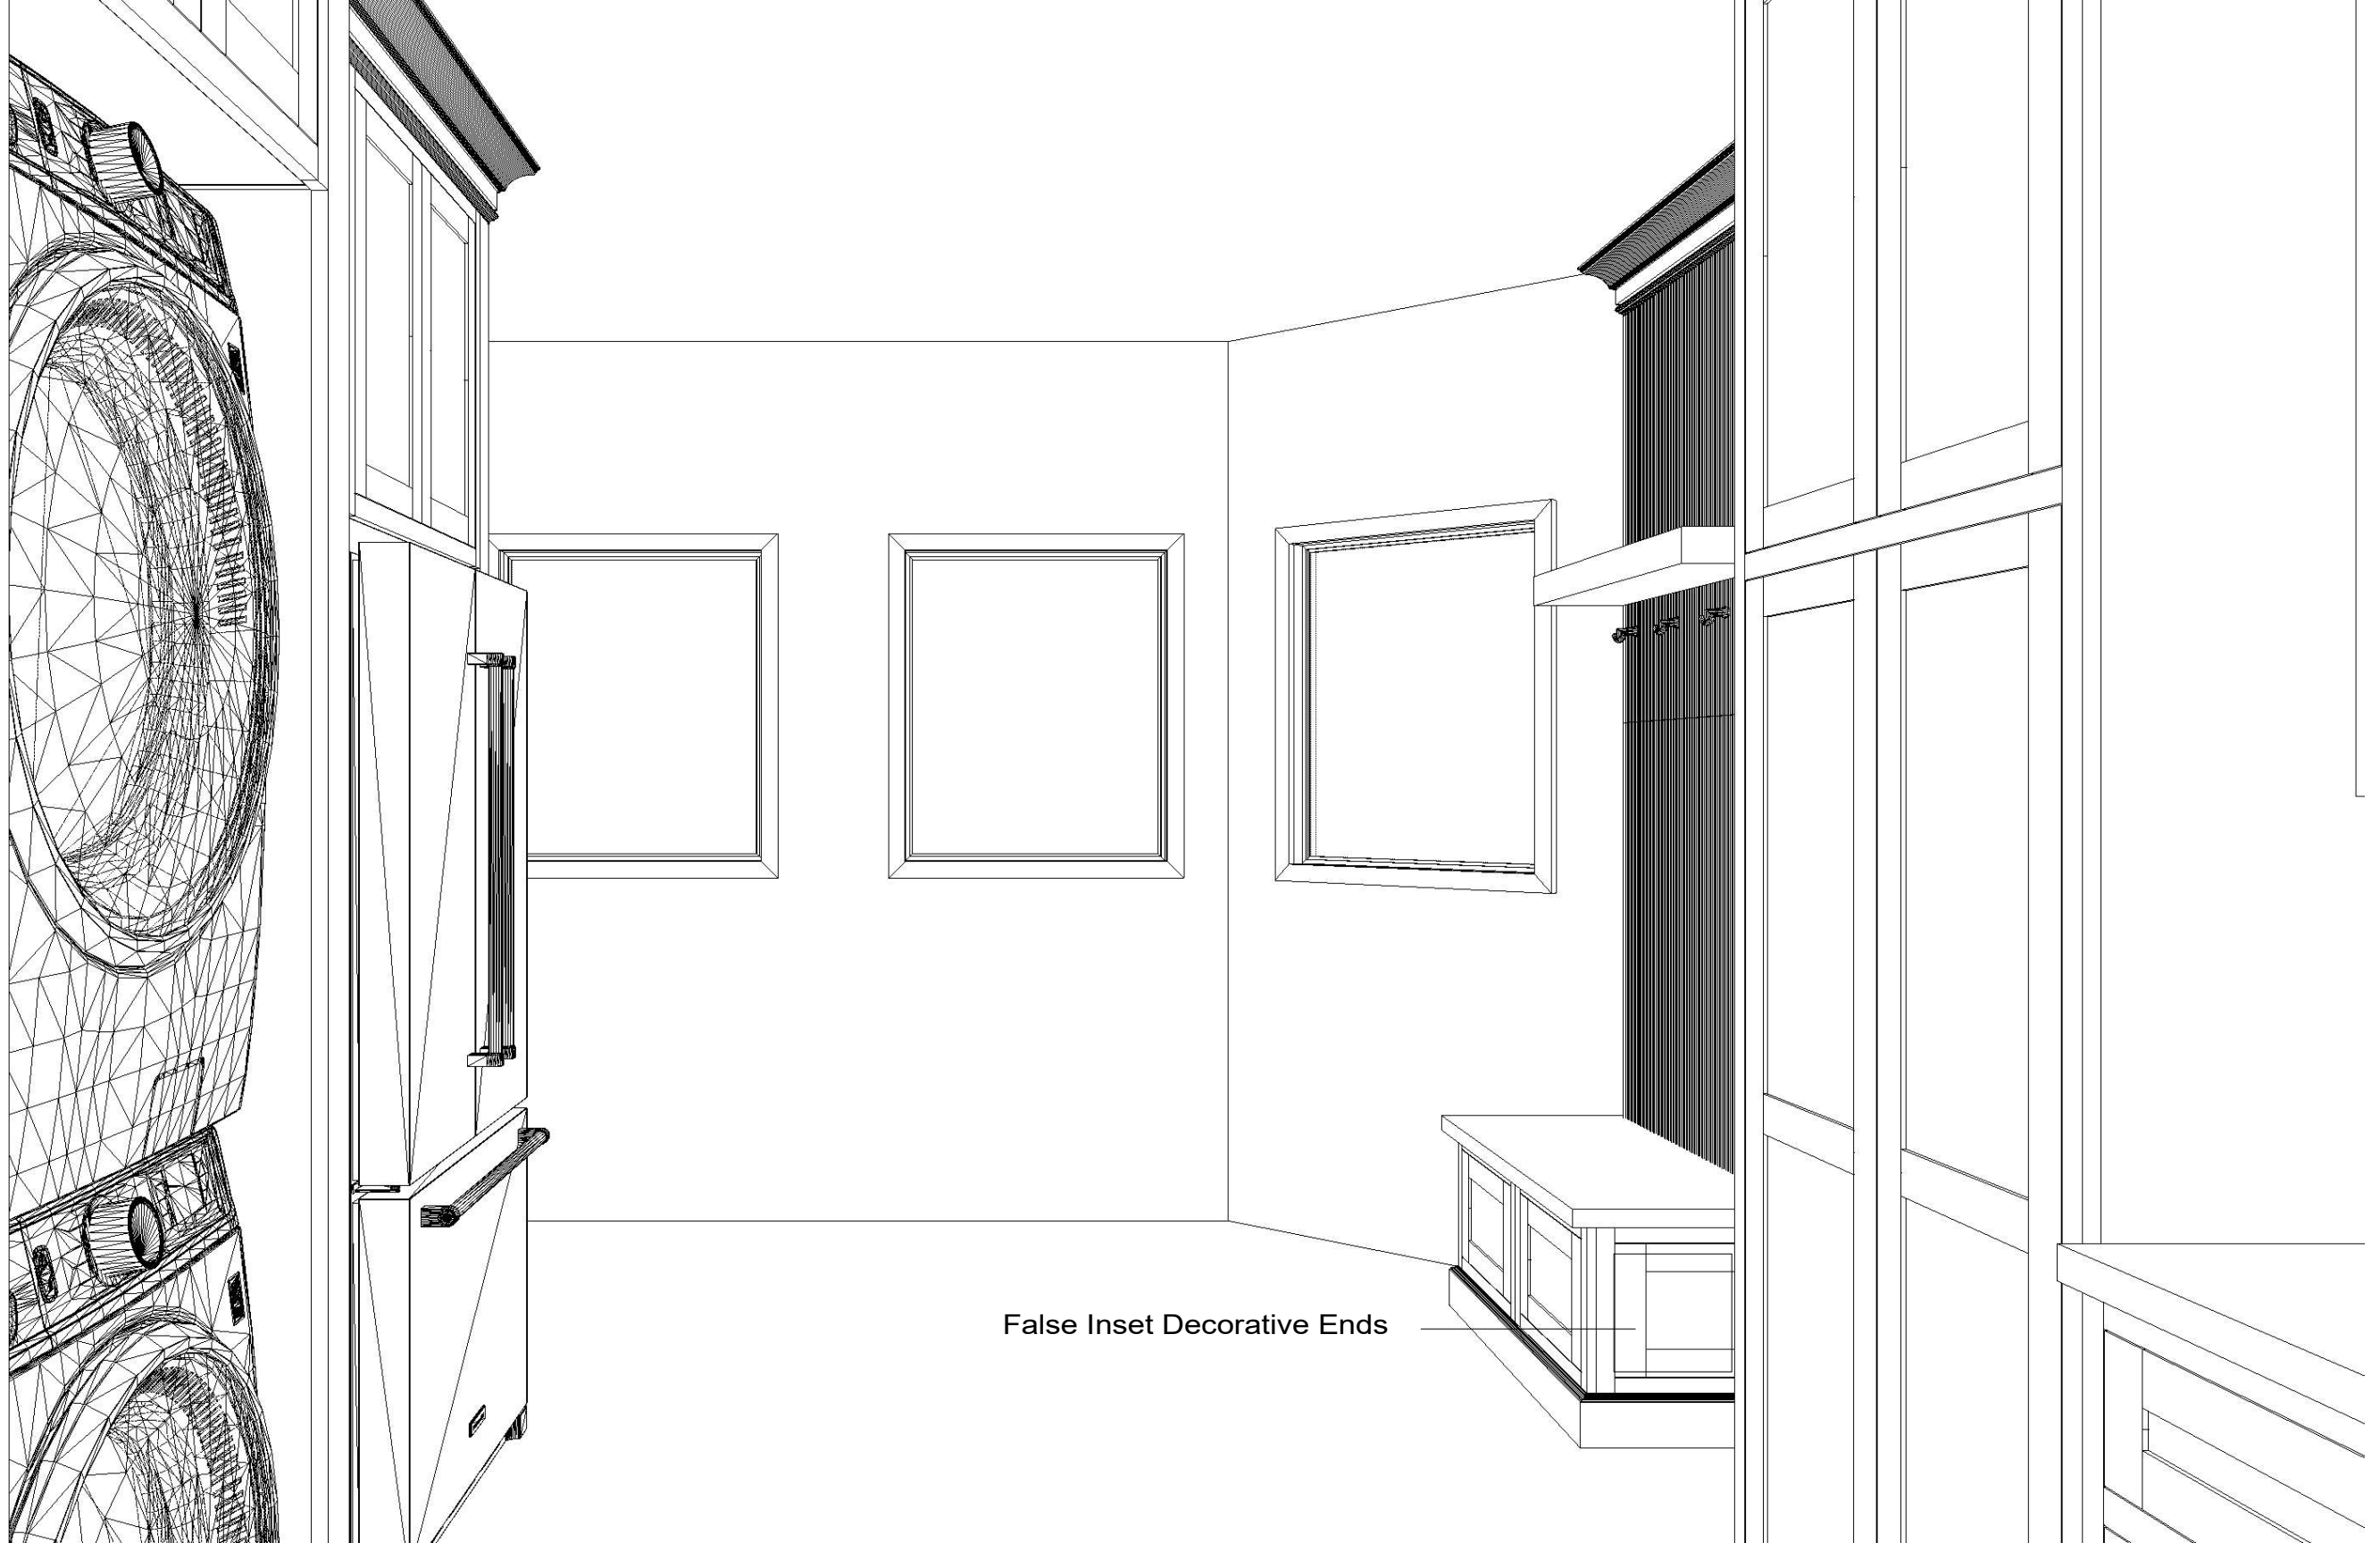

False Inset Decorative Ends

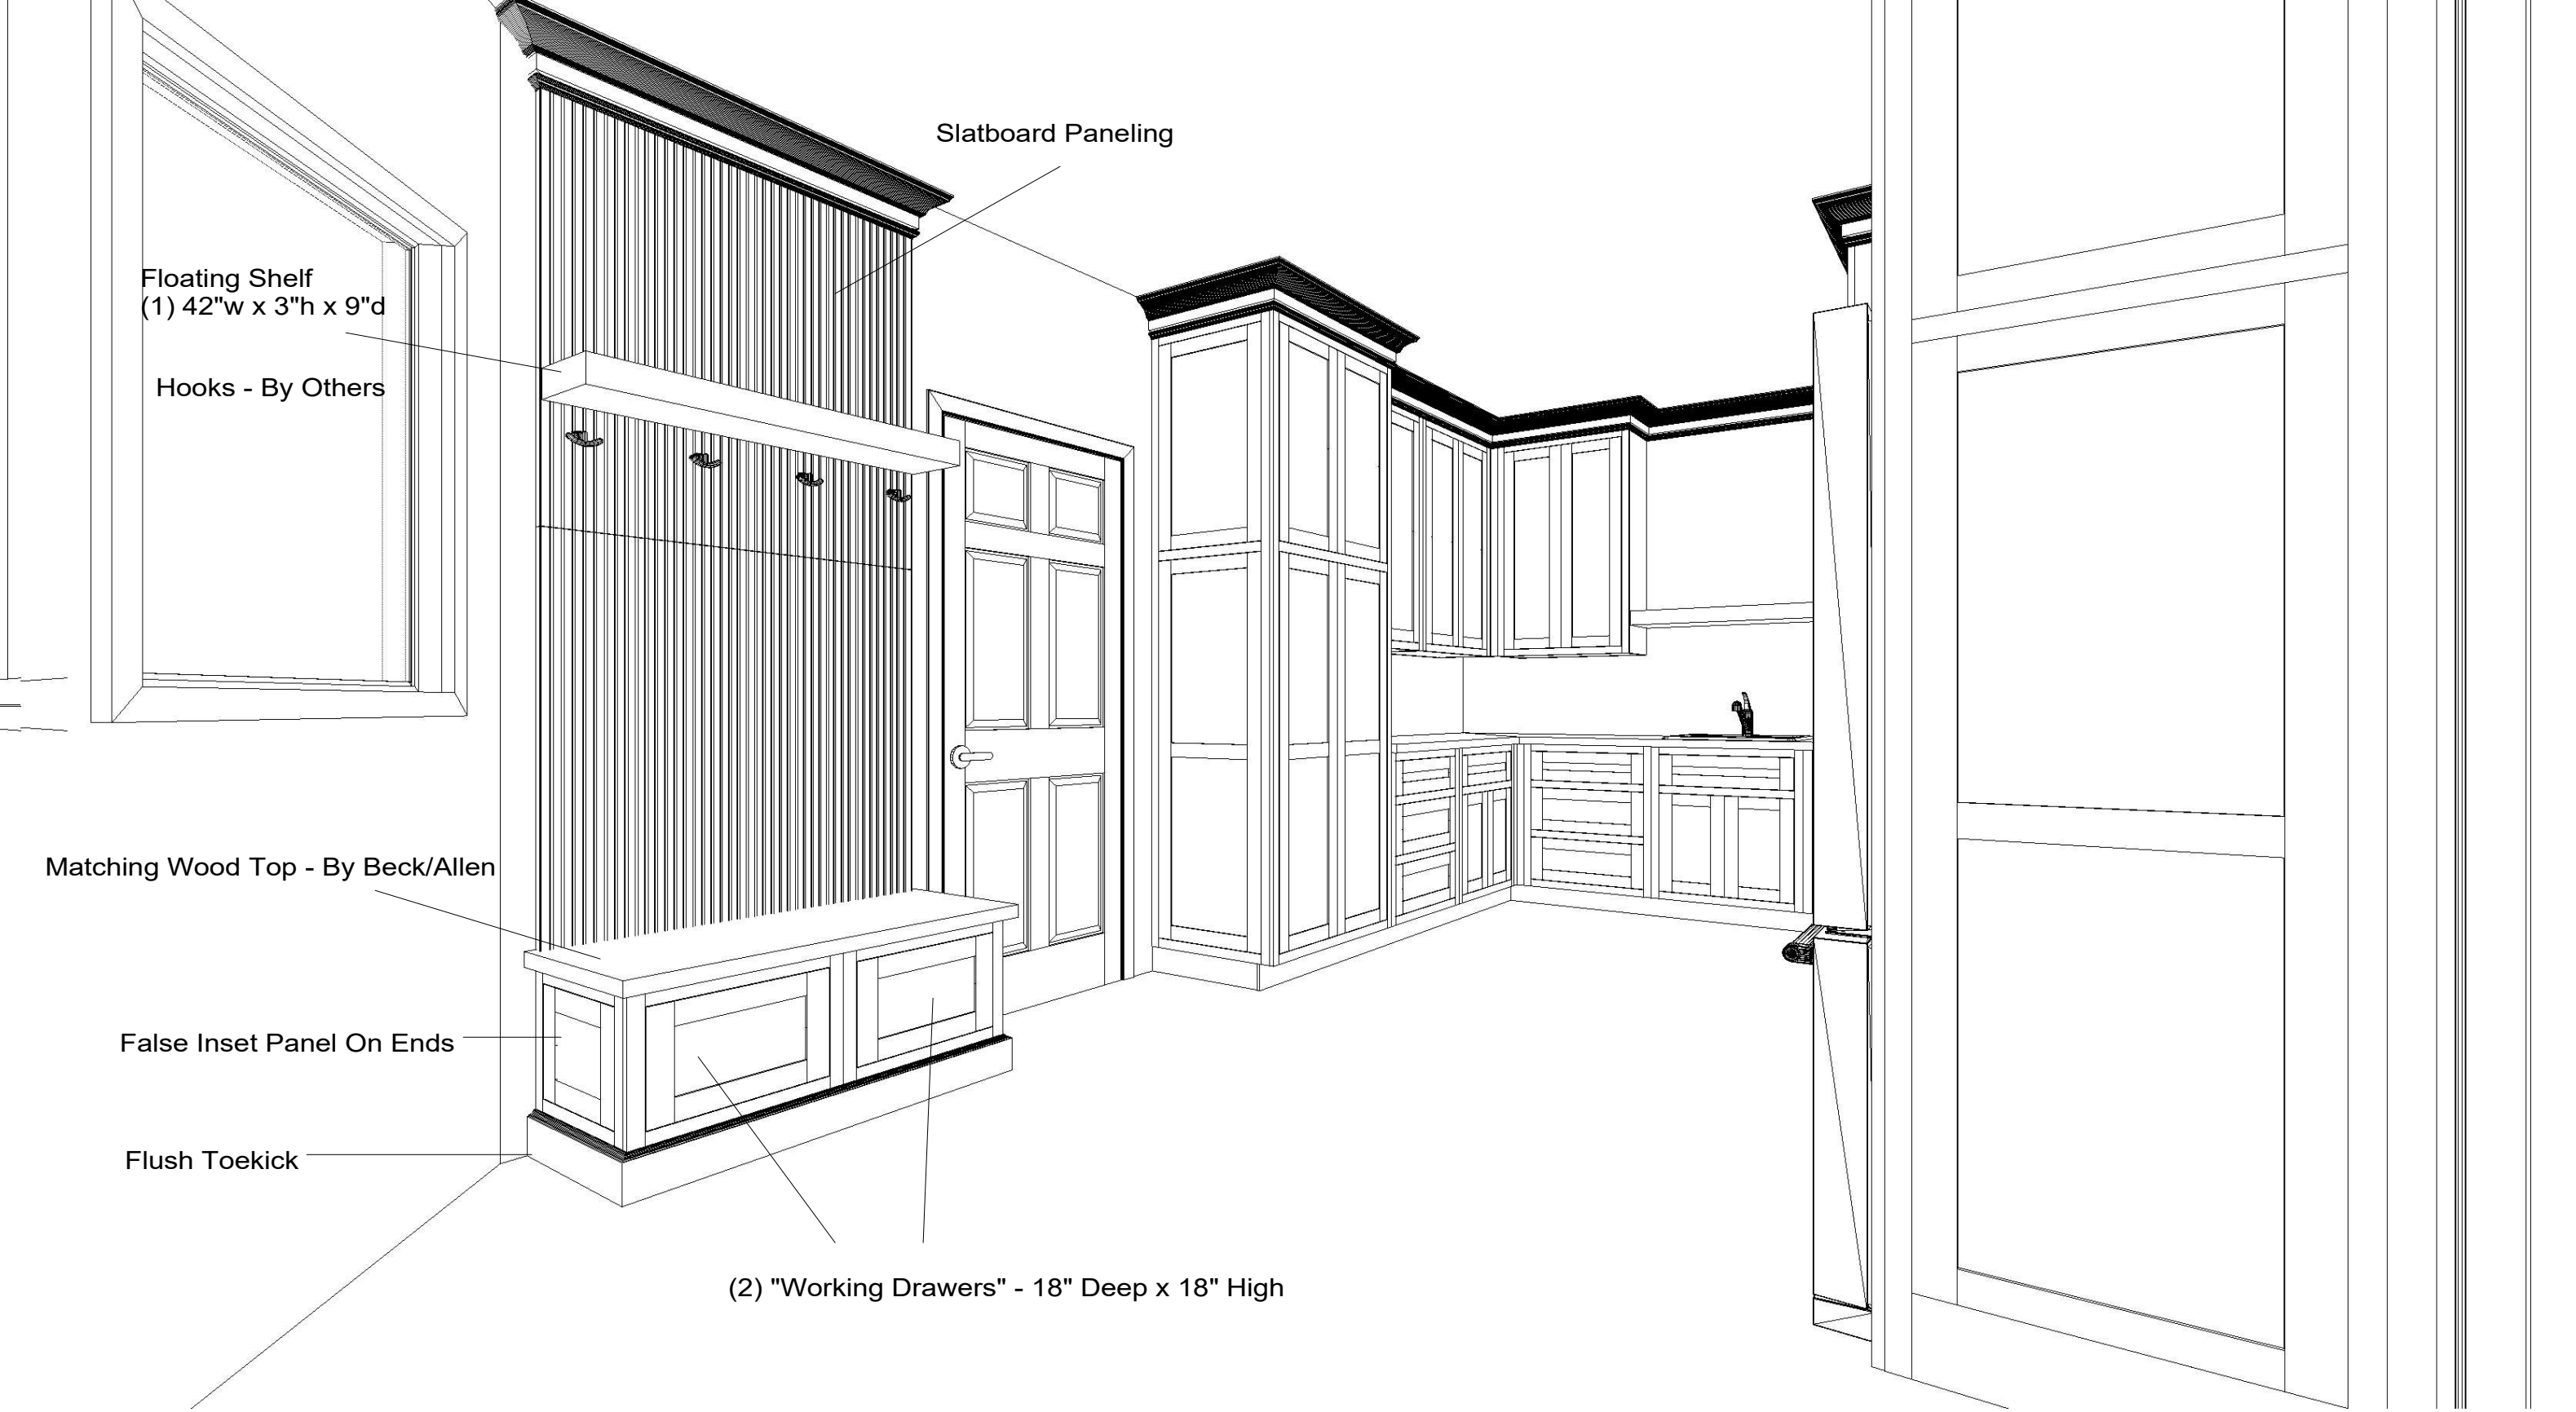


"MD" - Wood Mullion
Framed Doors w/ Matching
Finished Interior w/ Clear
Glass Inserts & Glass Shelving

"MD" - Wood Mullion
Framed Doors w/ Matching
Finished Interior w/ Clear
Glass Inserts & Glass Shelving

16" Deep 18" Deep 18" Deep 16" Deep

* Painted Drywall/
Art By Owner, Size: 48" wide

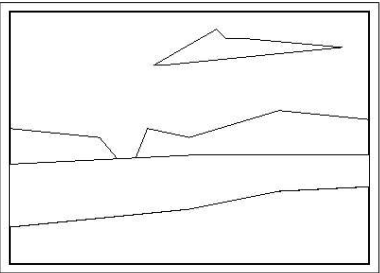

* Stone Countertop - By Others

4"H Roll-Out
Trays x 2

4"H Roll-Out
Trays x 2

Top Drawers
ONLY - Slab
Drawer Fronts

16" Deep x 34 1/2" High
w/ Flush Toekick

18" Deep x 34 1/2" High

CRVAL- Valance In Front of Recessed Toekick

16" Deep x 34 1/2" High
w/ Flush Toekick



633 Spirit of St. Louis Blvd., Chesterfield, MO 63005
T 636.519.1611 F 636.519.1620
11585 Lackland Road, St. Louis, MO 63146
T 314.677.6713 F 314.677.6717

PREPARED FOR:
**MDG RENOVATIONS
PITTENGER RESIDENCE
KITCHEN/ LAUNDRY**

DATE OF DRAWING: **8.4.26**


PREPARED BY:
kristine factor

SCALE: **NTS**

NOTE: THIS DRAWING IS AN ARTISTIC INTERPRETATION
OF THE GENERAL APPEARANCE OF THE DESIGN.
IT IS NOT MEANT TO BE AN EXACT RENDITION.

THIS DRAWING IS THE EXCLUSIVE PROPERTY
OF BECK/ALLEN CABINETRY
AND MAY NOT BE RELEASED
WITHOUT WRITTEN PERMISSION.
IF RELEASED, A FEE MAY BE APPLICABLE.



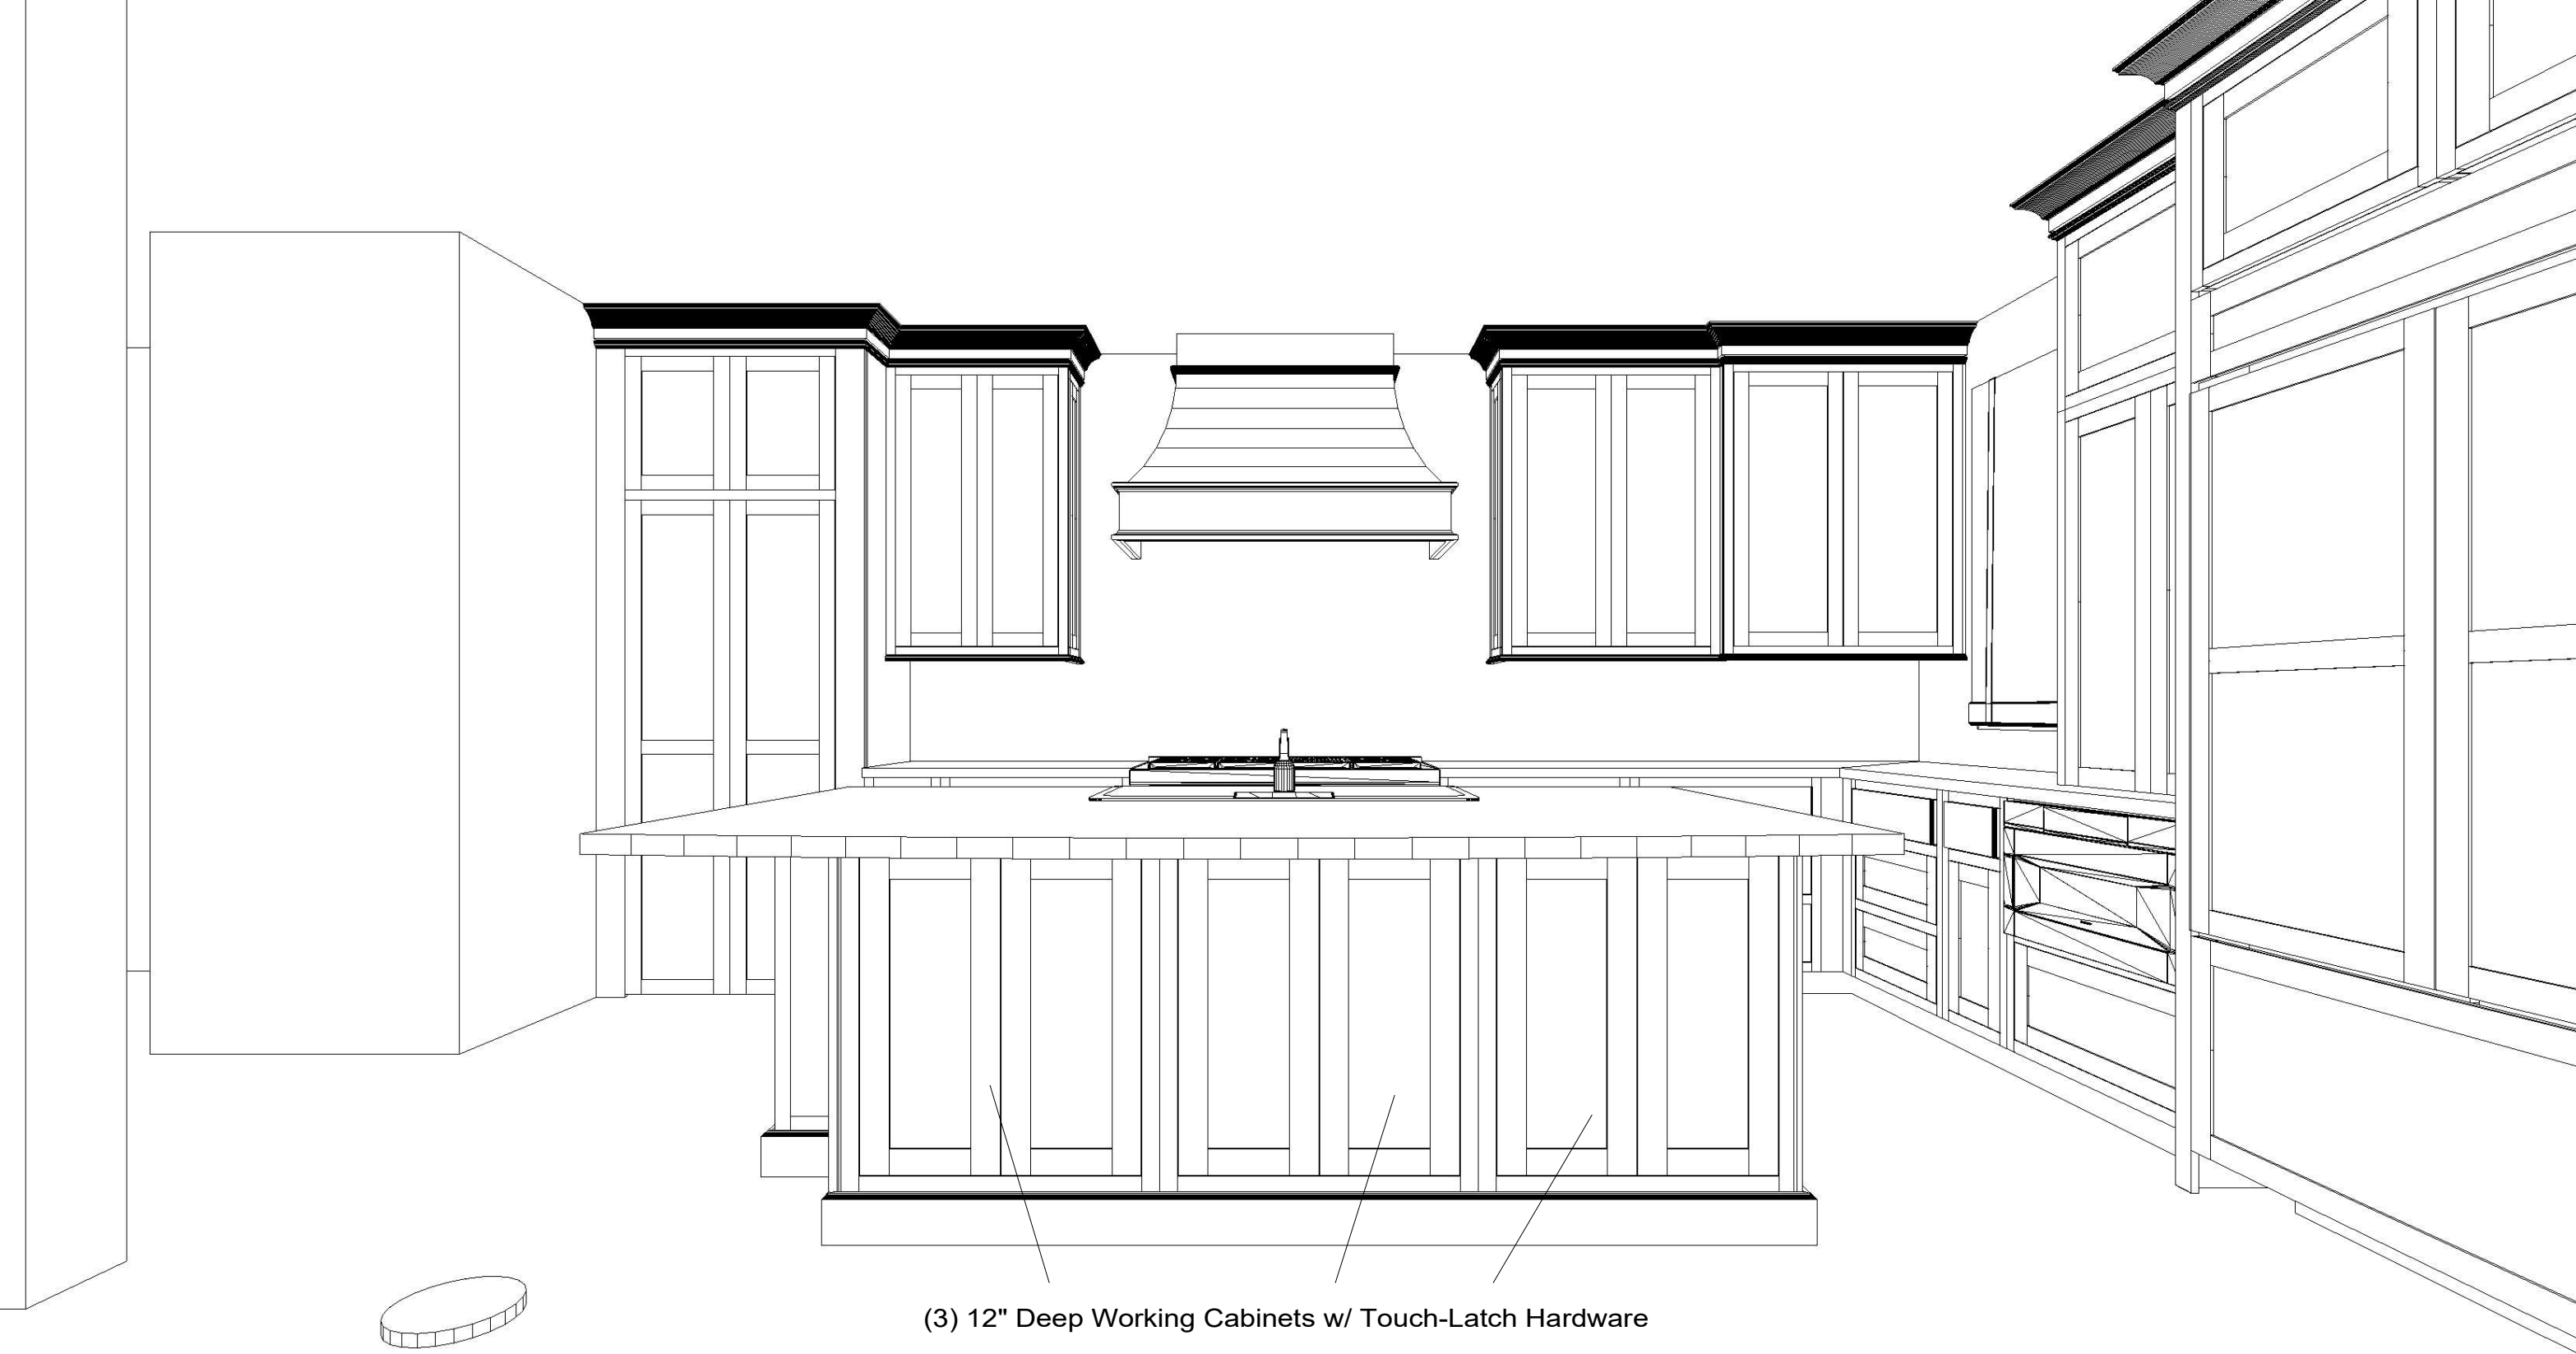

(3) 12" Deep Working Cabinets w/ Touch-Latch Hardware



633 Spirit of St. Louis Blvd., Chesterfield, MO 63005
T 636.519.1611 F 636.519.1620
11585 Lackland Road, St. Louis, MO 63146
T 314.677.6713 F 314.677.6717

PREPARED FOR:
**MDG RENOVATIONS
PITTENGER RESIDENCE
KITCHEN/ LAUNDRY**

DATE OF DRAWING: **8.4.26**

PREPARED BY:
kristine factor

SCALE: **NTS**


NOTE: THIS DRAWING IS AN ARTISTIC INTERPRETATION
OF THE GENERAL APPEARANCE OF THE DESIGN.
IT IS NOT MEANT TO BE AN EXACT RENDITION.

THIS DRAWING IS THE EXCLUSIVE PROPERTY
OF BECK/ALLEN CABINETRY
AND MAY NOT BE RELEASED
WITHOUT WRITTEN PERMISSION.
IF RELEASED, A FEE MAY BE APPLICABLE.





(3) False Inset Decorative Doors

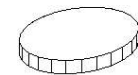

ba BECK/ALLEN
CABINETRY

633 Spirit of St. Louis Blvd., Chesterfield, MO 63005
T 636.519.1611 F 636.519.1620

11585 Lackland Road, St. Louis, MO 63146
T 314.677.6713 F 314.677.6717

PREPARED FOR:

**MDG RENOVATIONS
PITTENGER RESIDENCE
KITCHEN/ LAUNDRY**

DATE OF DRAWING:

8.4.26

PREPARED BY:

kristine factor


SCALE:

NTS


NOTE: THIS DRAWING IS AN ARTISTIC INTERPRETATION
OF THE GENERAL APPEARANCE OF THE DESIGN.
IT IS NOT MEANT TO BE AN EXACT RENDITION.


THIS DRAWING IS THE EXCLUSIVE PROPERTY
OF BECK/ALLEN CABINETRY
AND MAY NOT BE RELEASED
WITHOUT WRITTEN PERMISSION.
IF RELEASED, A FEE MAY BE APPLICABLE.


NKBA[™]
National Kitchen & Bath Association

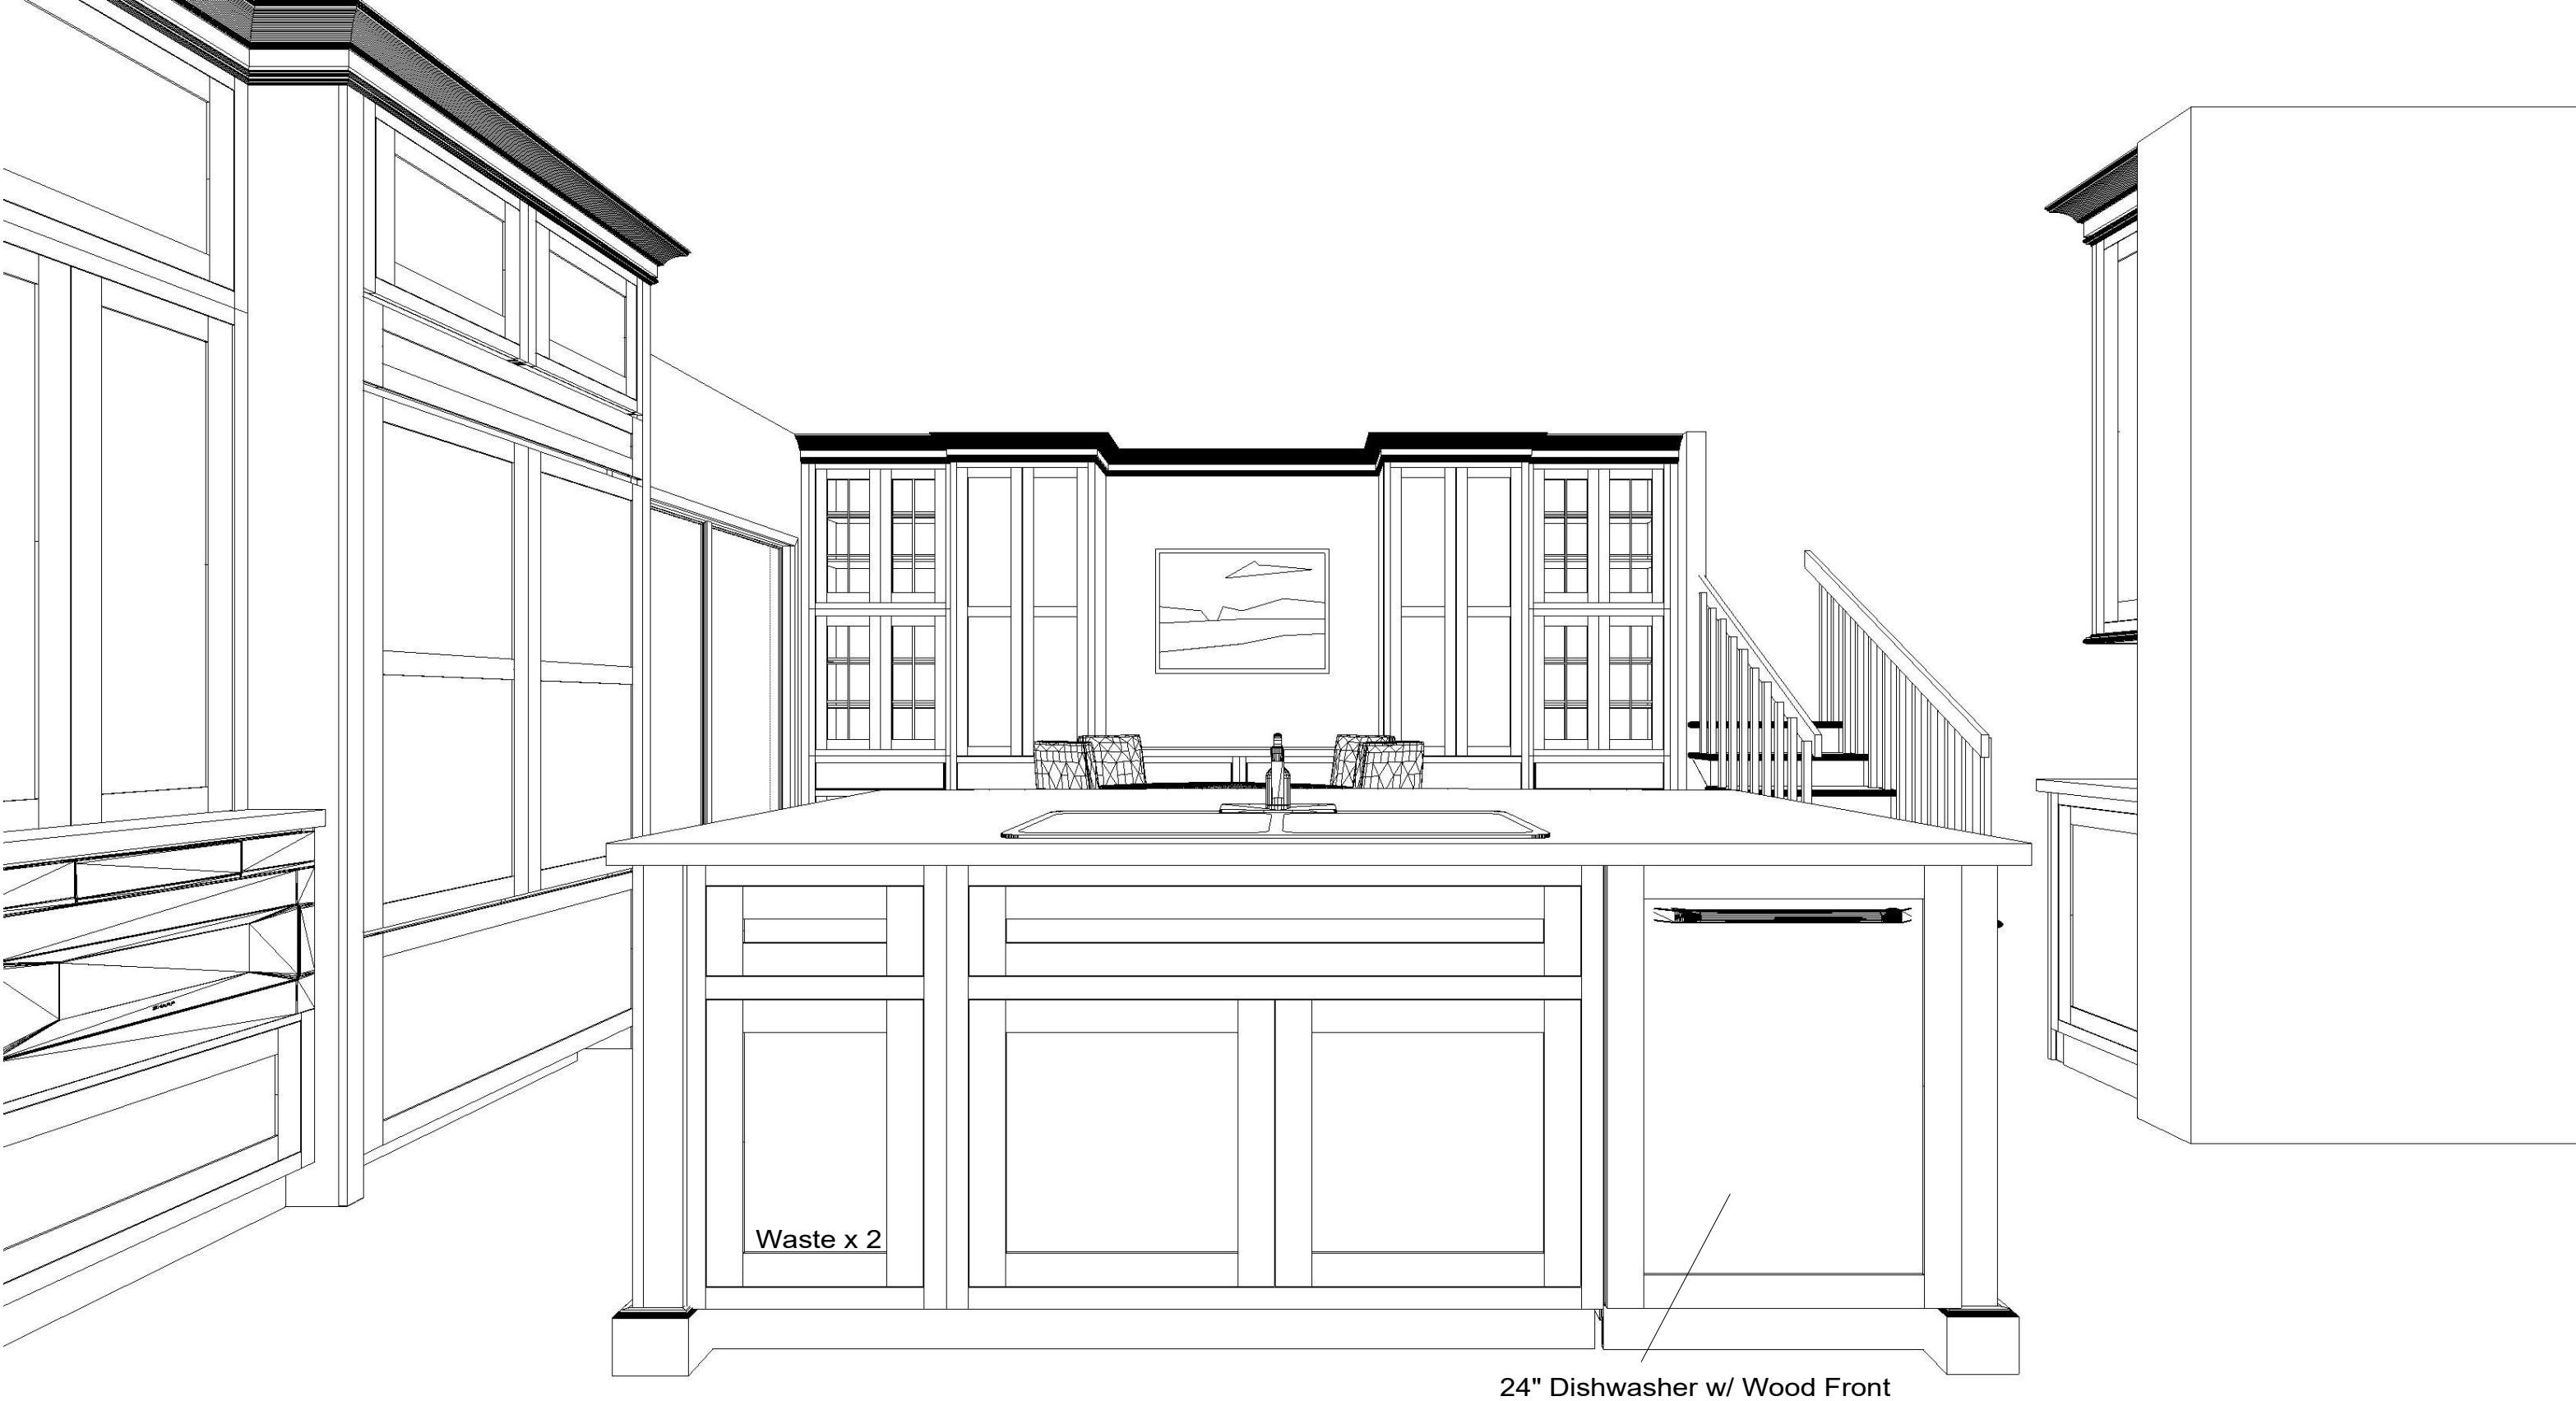

24" Dishwasher w/ Wood Front

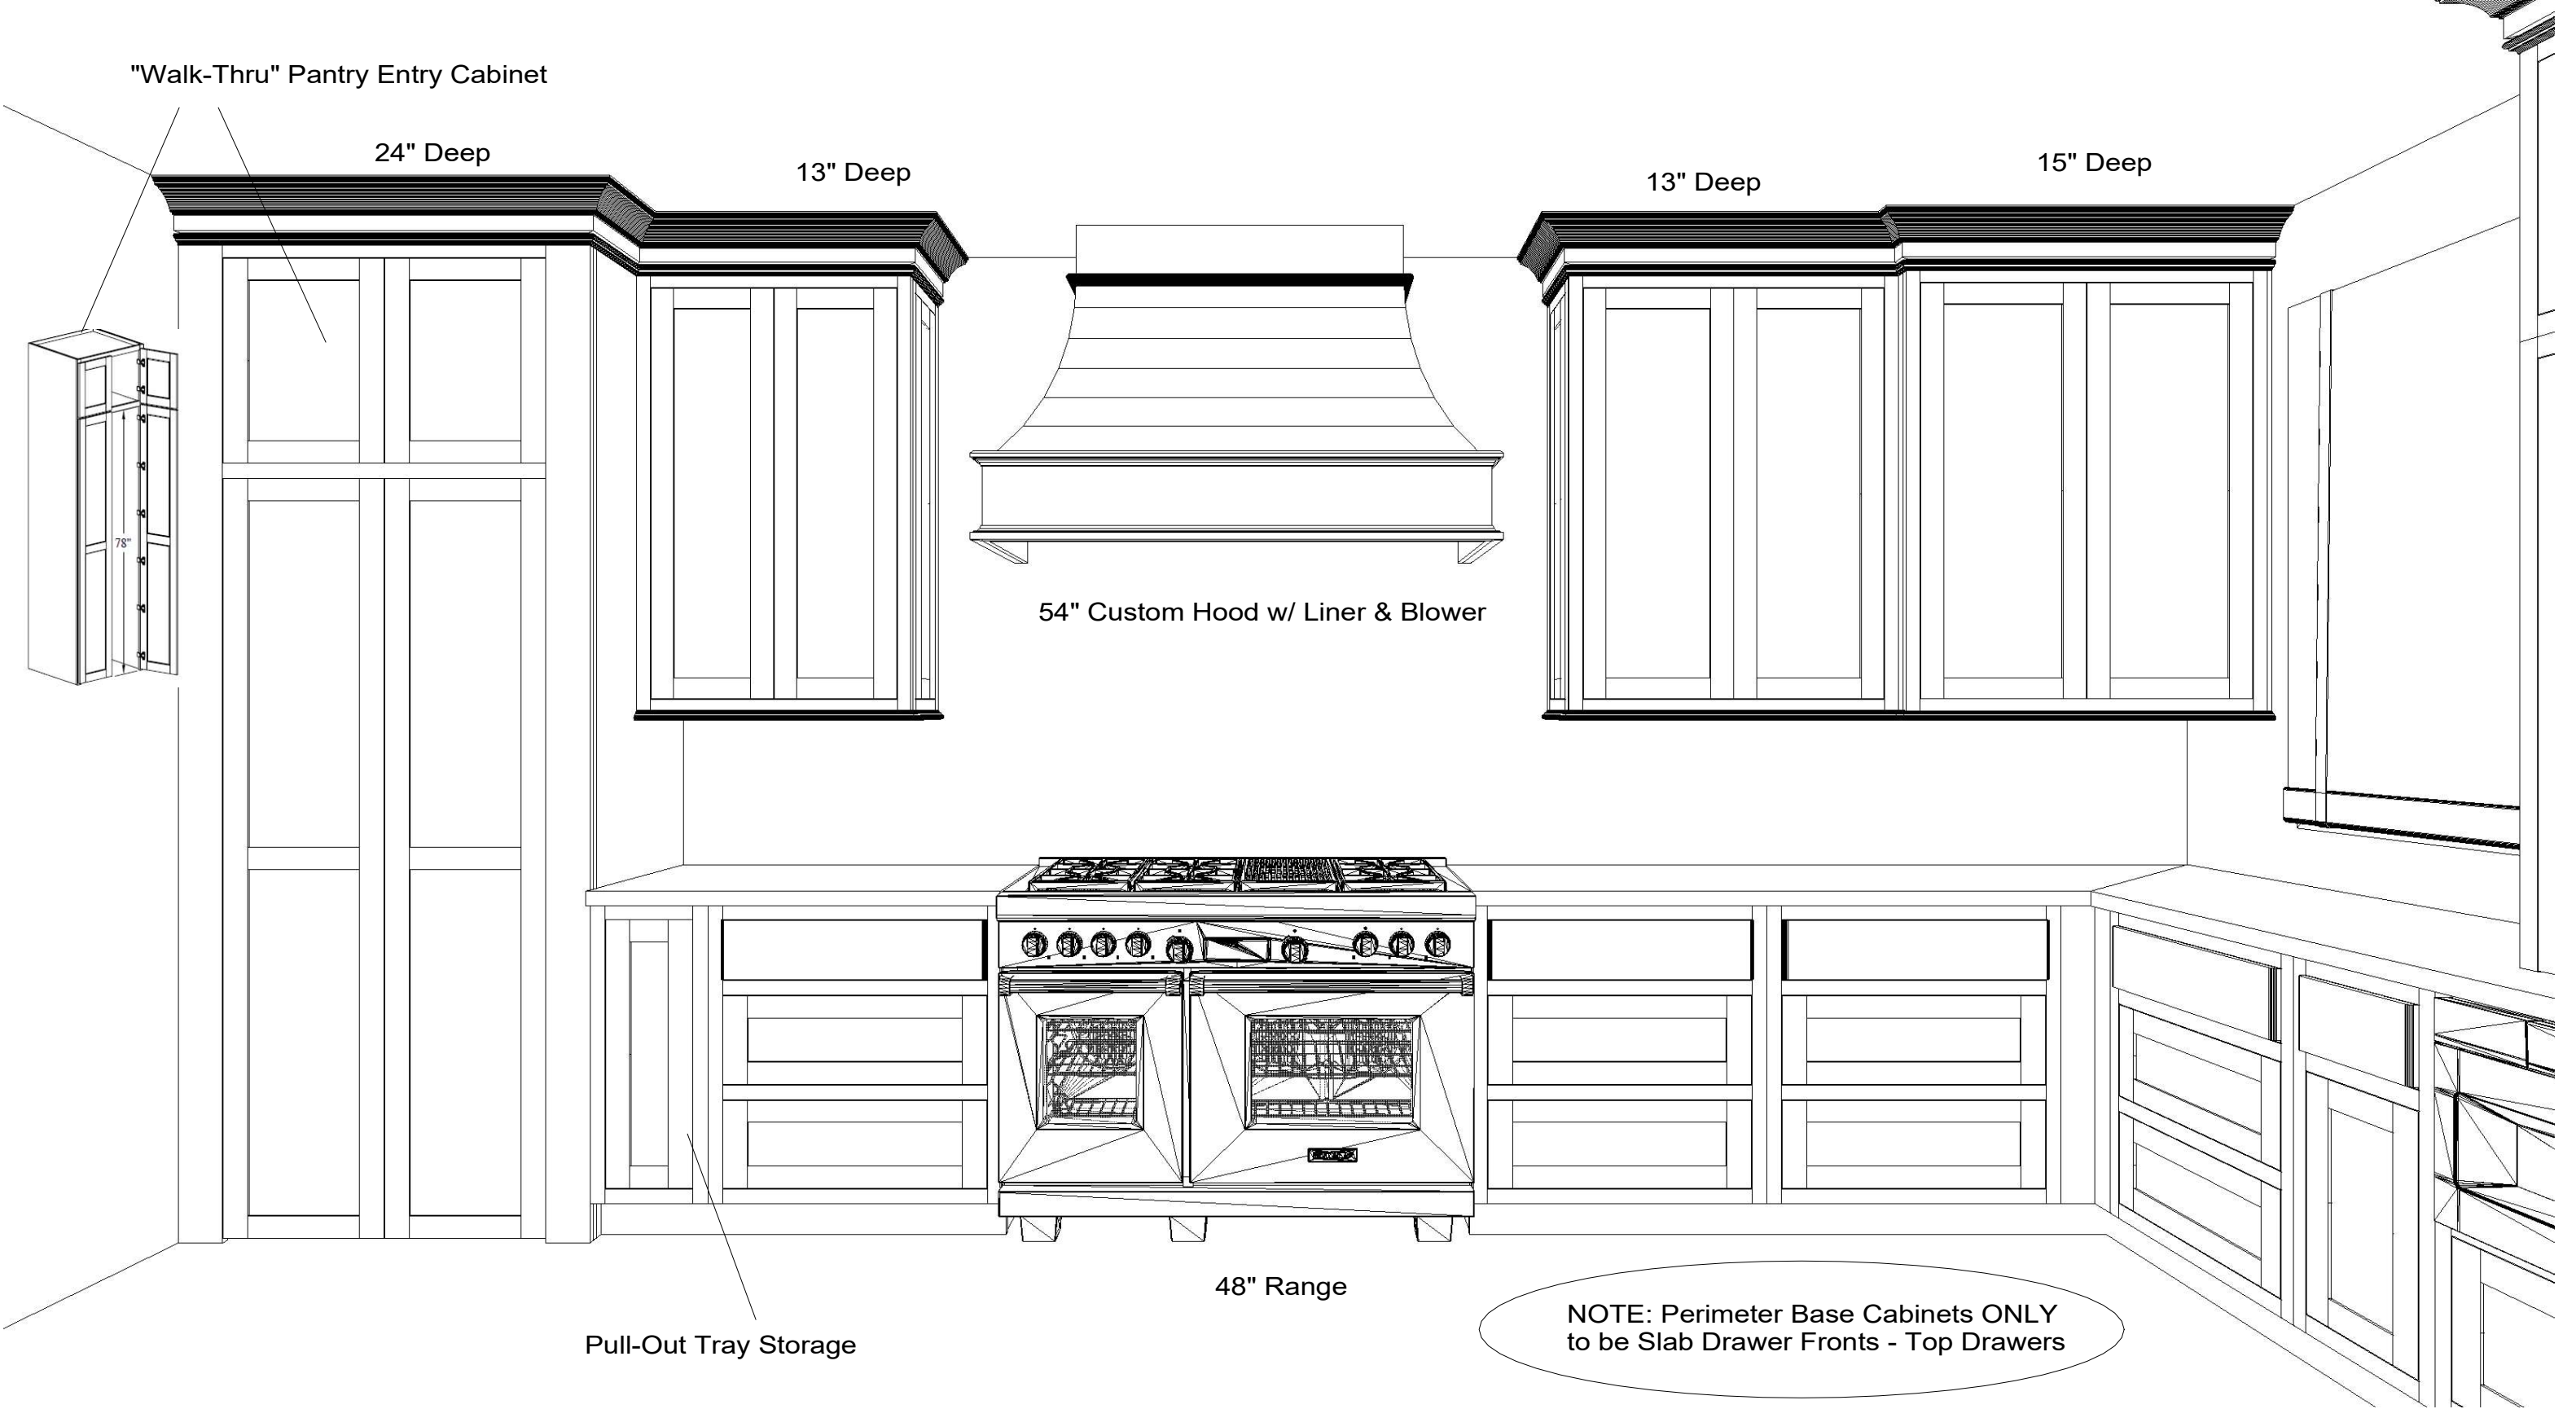

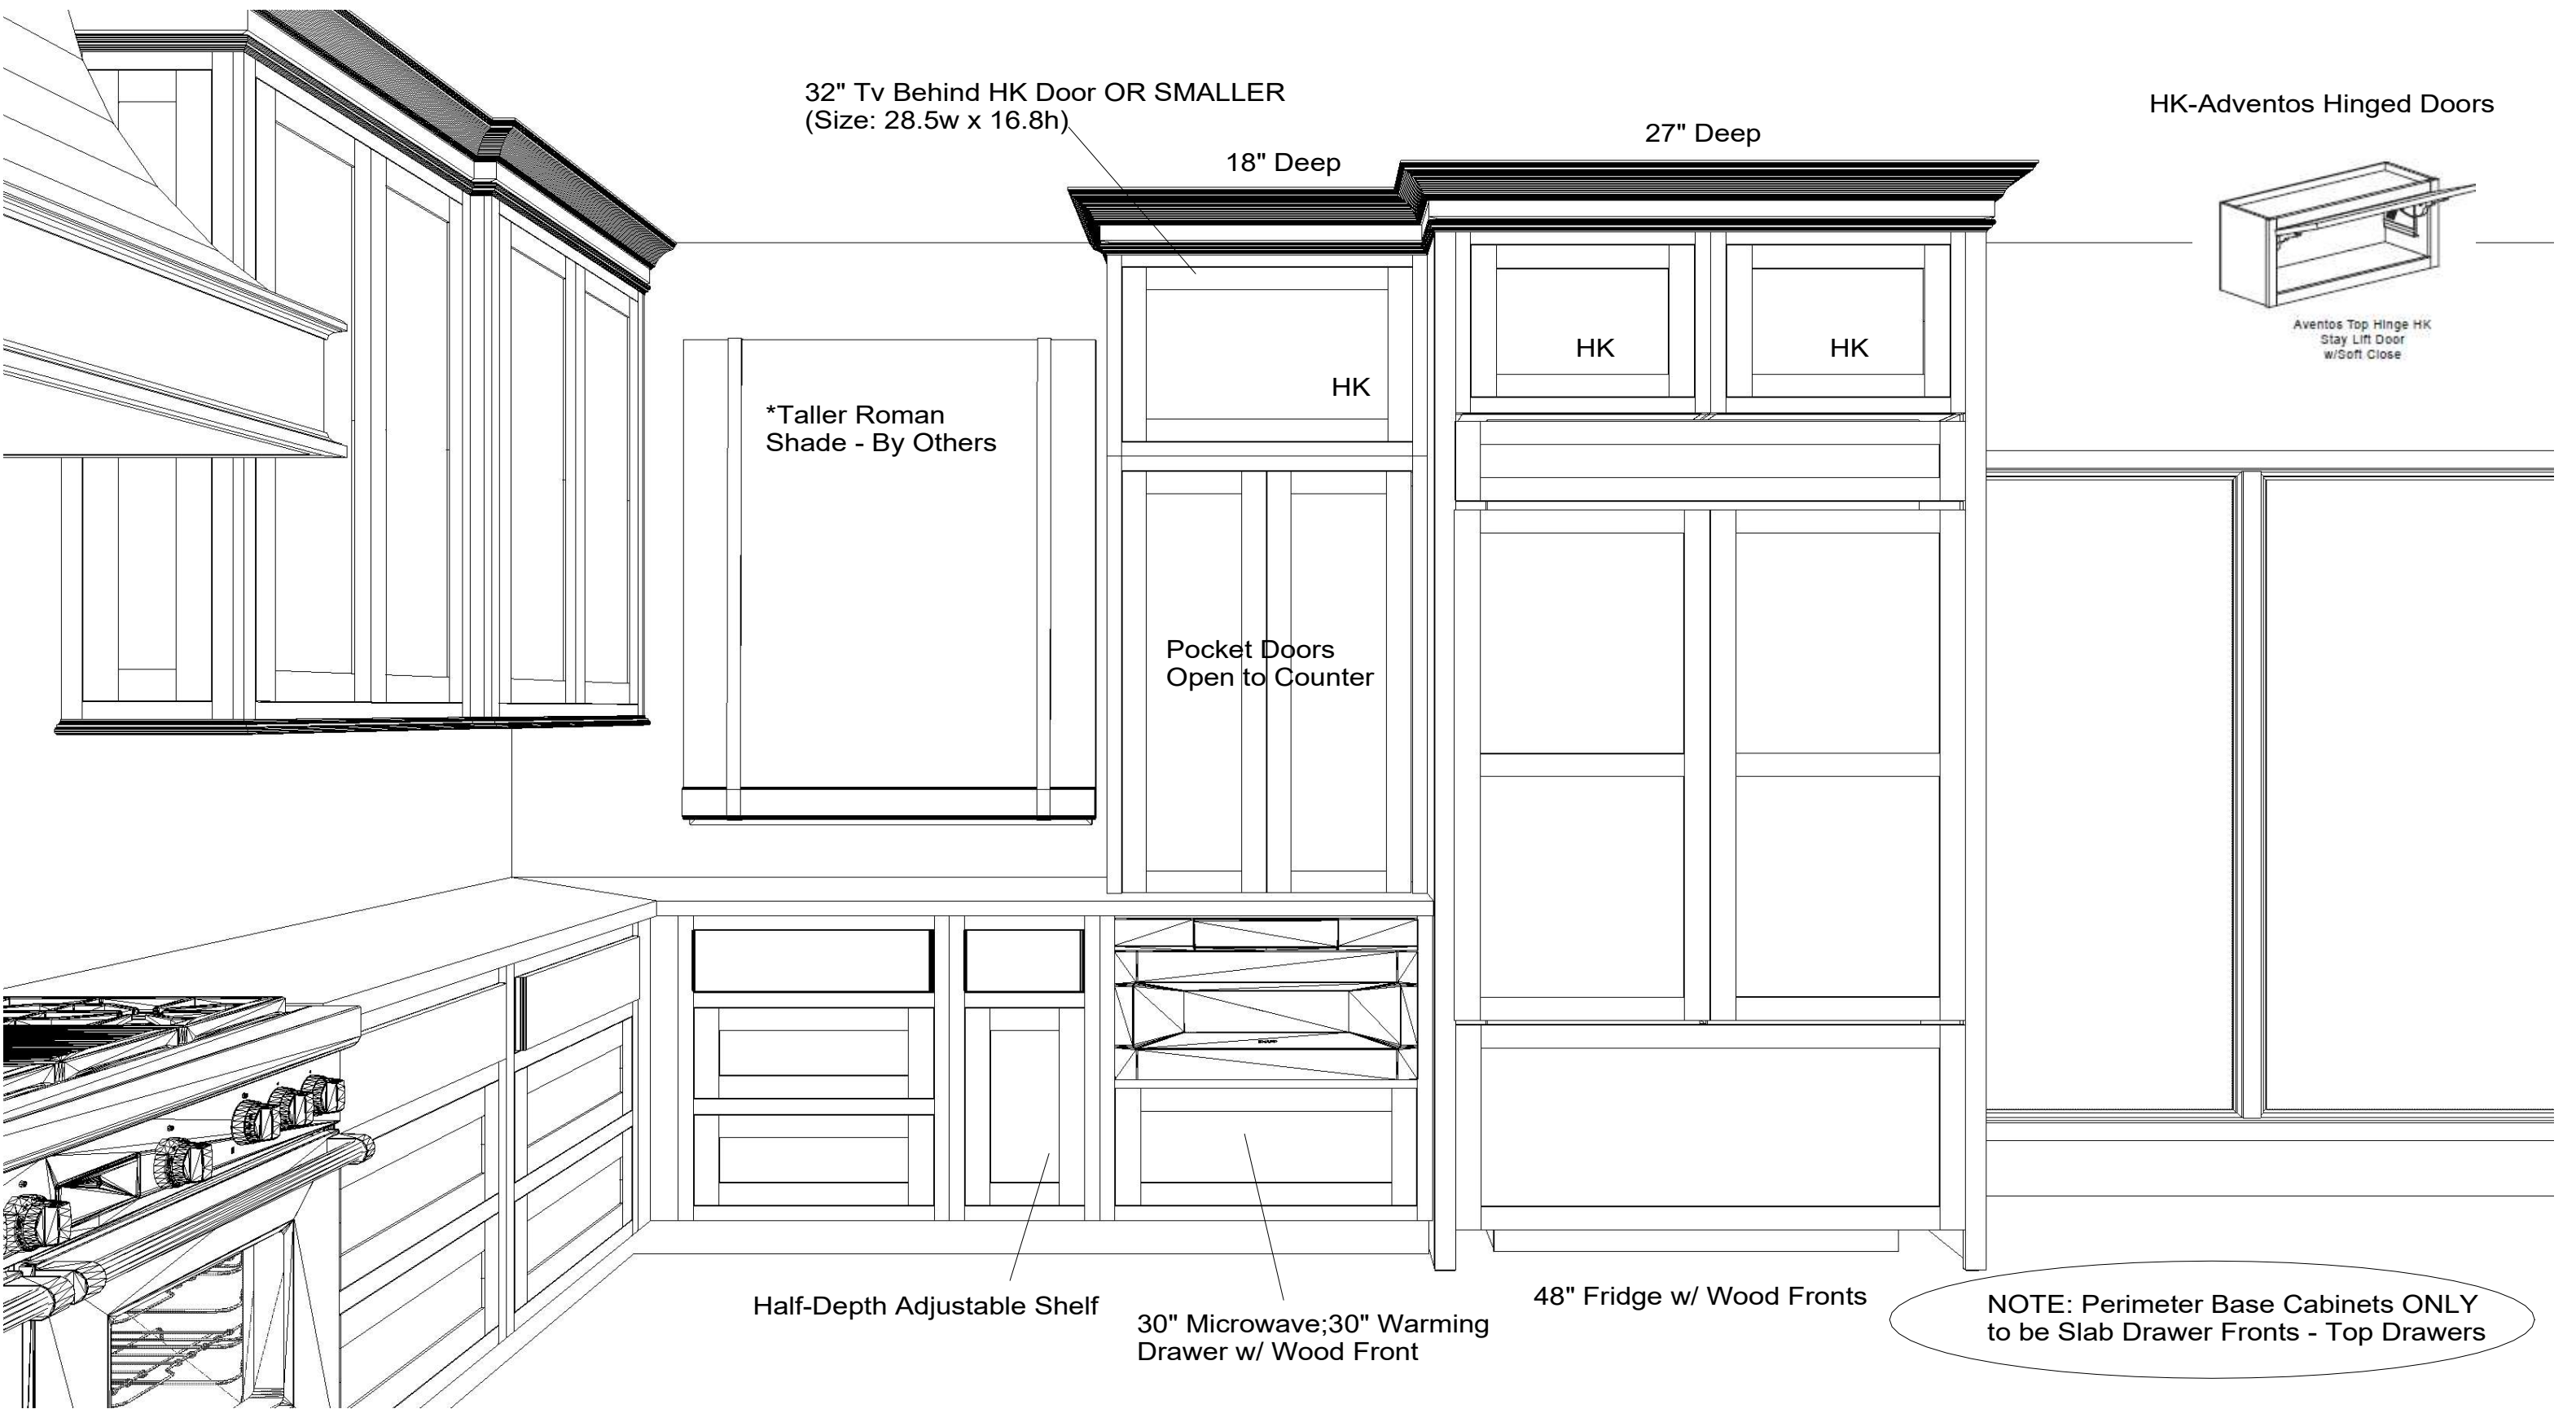

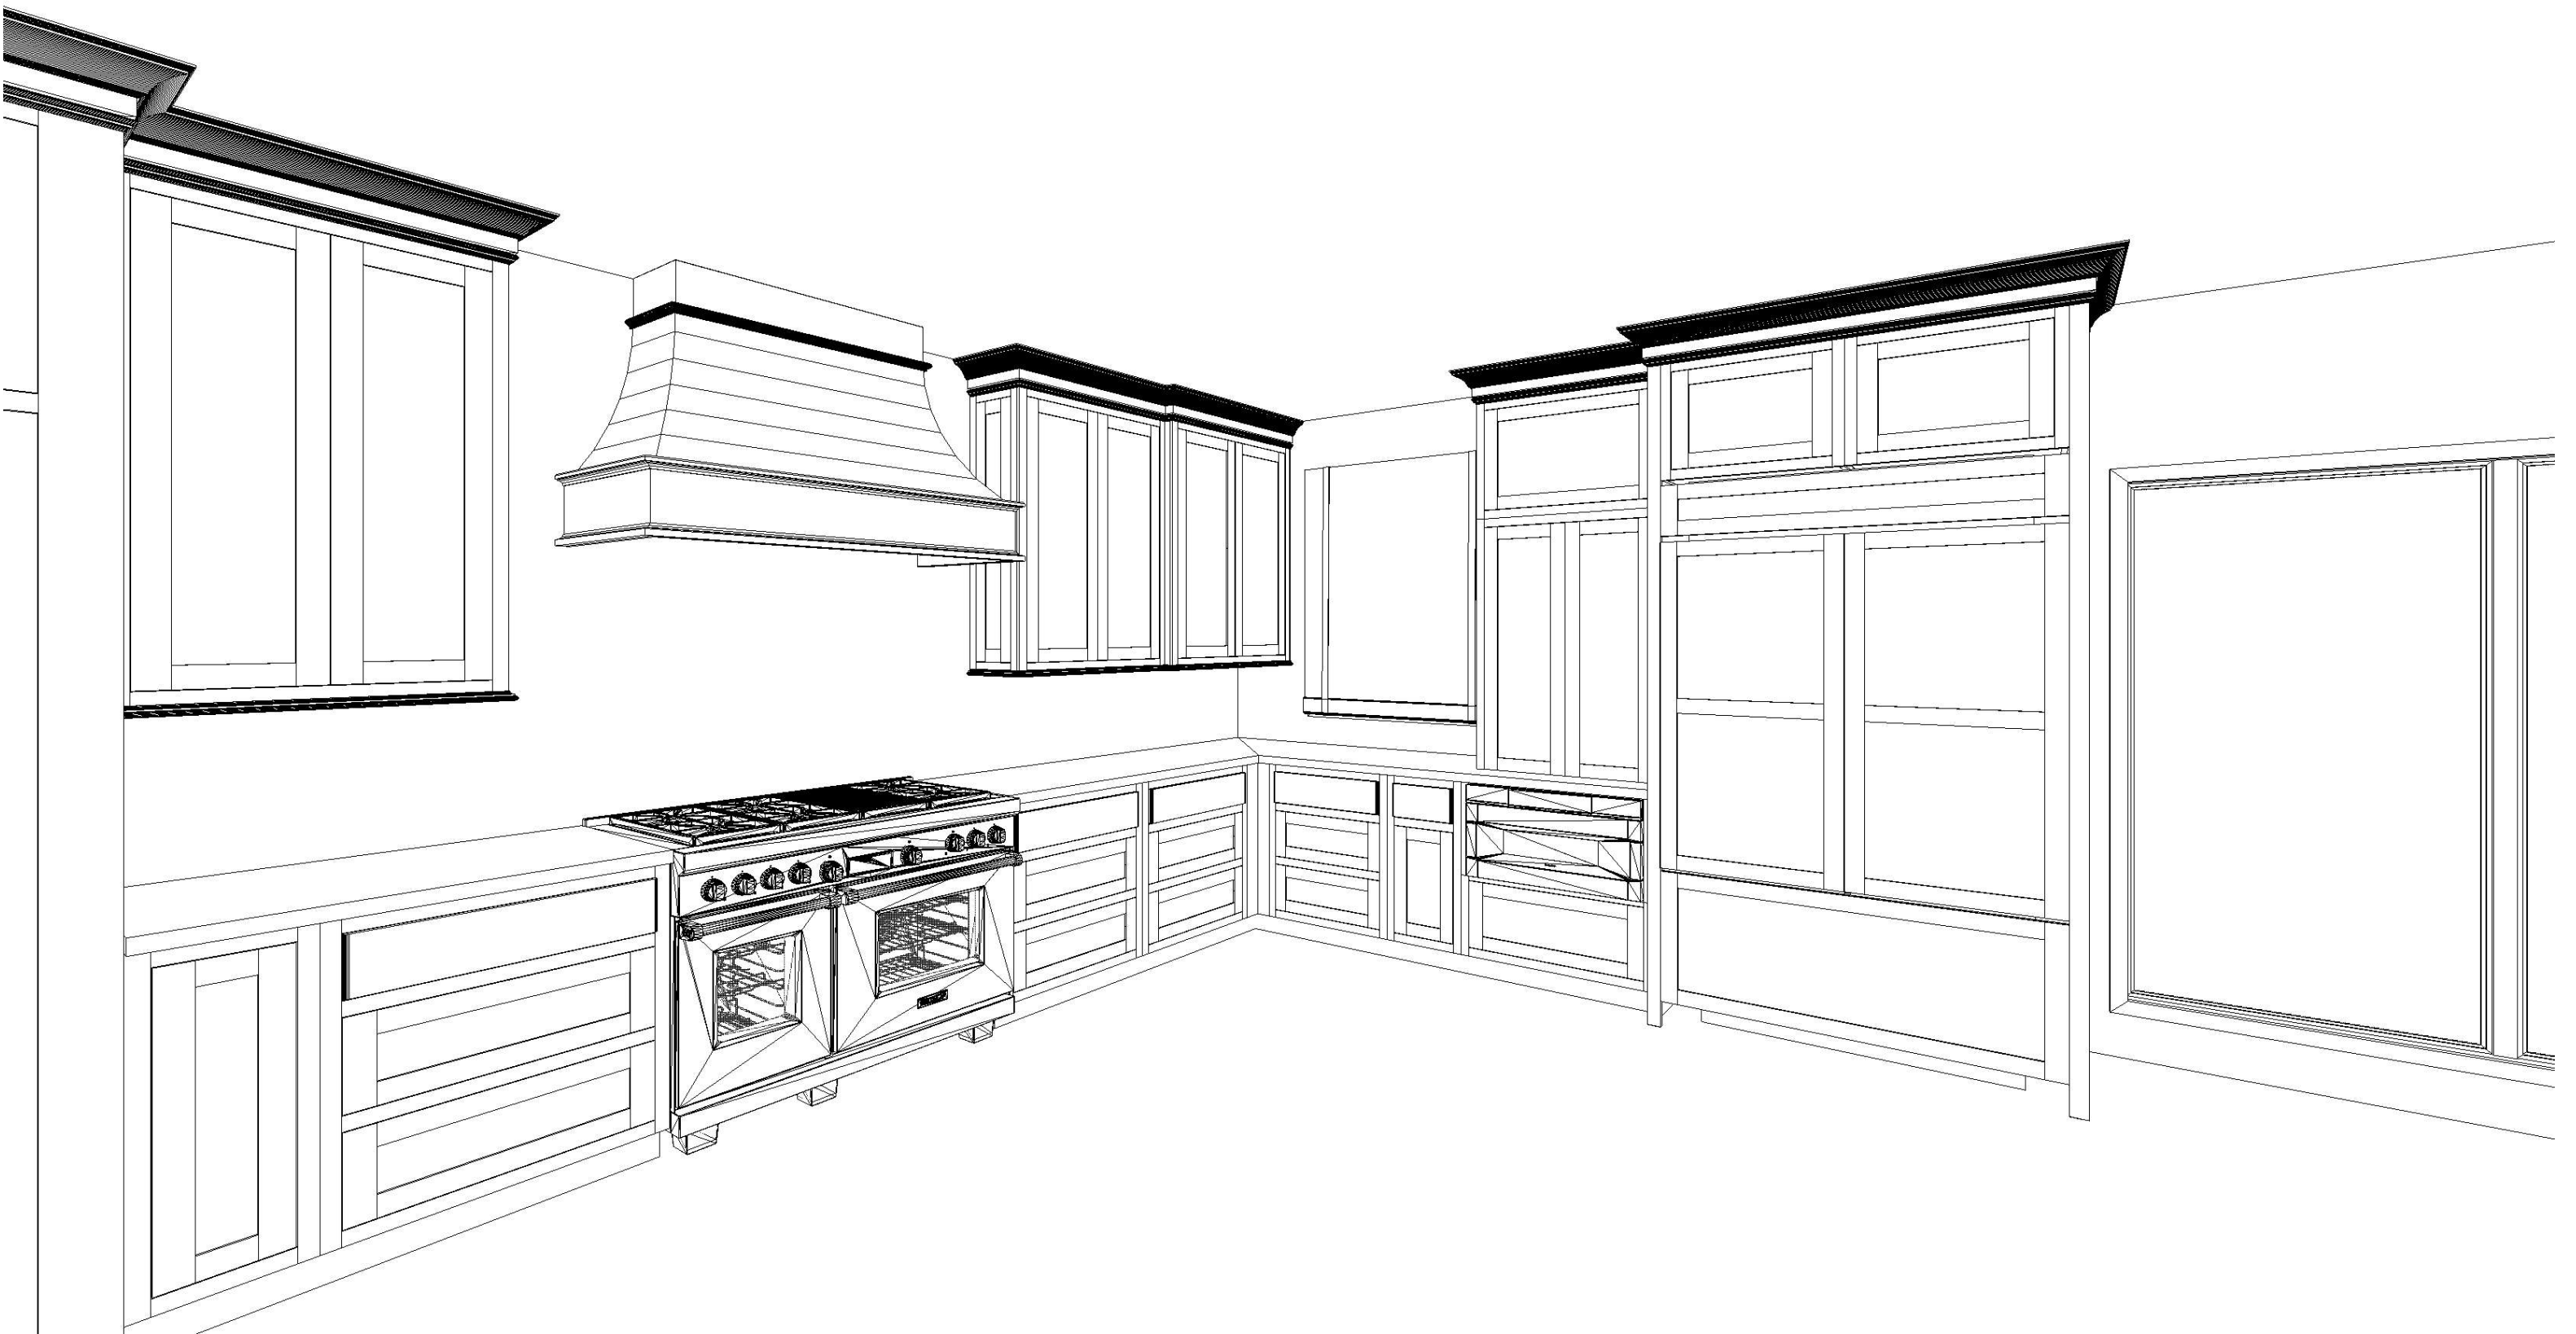

633 Spirit of St. Louis Blvd., Chesterfield, MO 63005
T 636.519.1611 F 636.519.1620

11585 Lackland Road, St. Louis, MO 63146
T 314.677.6713 F 314.677.6717

PREPARED FOR:

MDG RENOVATIONS
PITTENGER RESIDENCE
KITCHEN/ LAUNDRY

DATE OF DRAWING: 8.4.26


PREPARED BY:
kristine factor

SCALE: NTS


NOTE: THIS DRAWING IS AN ARTISTIC INTERPRETATION
OF THE GENERAL APPEARANCE OF THE DESIGN.
IT IS NOT MEANT TO BE AN EXACT RENDITION.

THIS DRAWING IS THE EXCLUSIVE PROPERTY
OF BECK/ALLEN CABINETRY
AND MAY NOT BE RELEASED
WITHOUT WRITTEN PERMISSION.
IF RELEASED, A FEE MAY BE APPLICABLE.



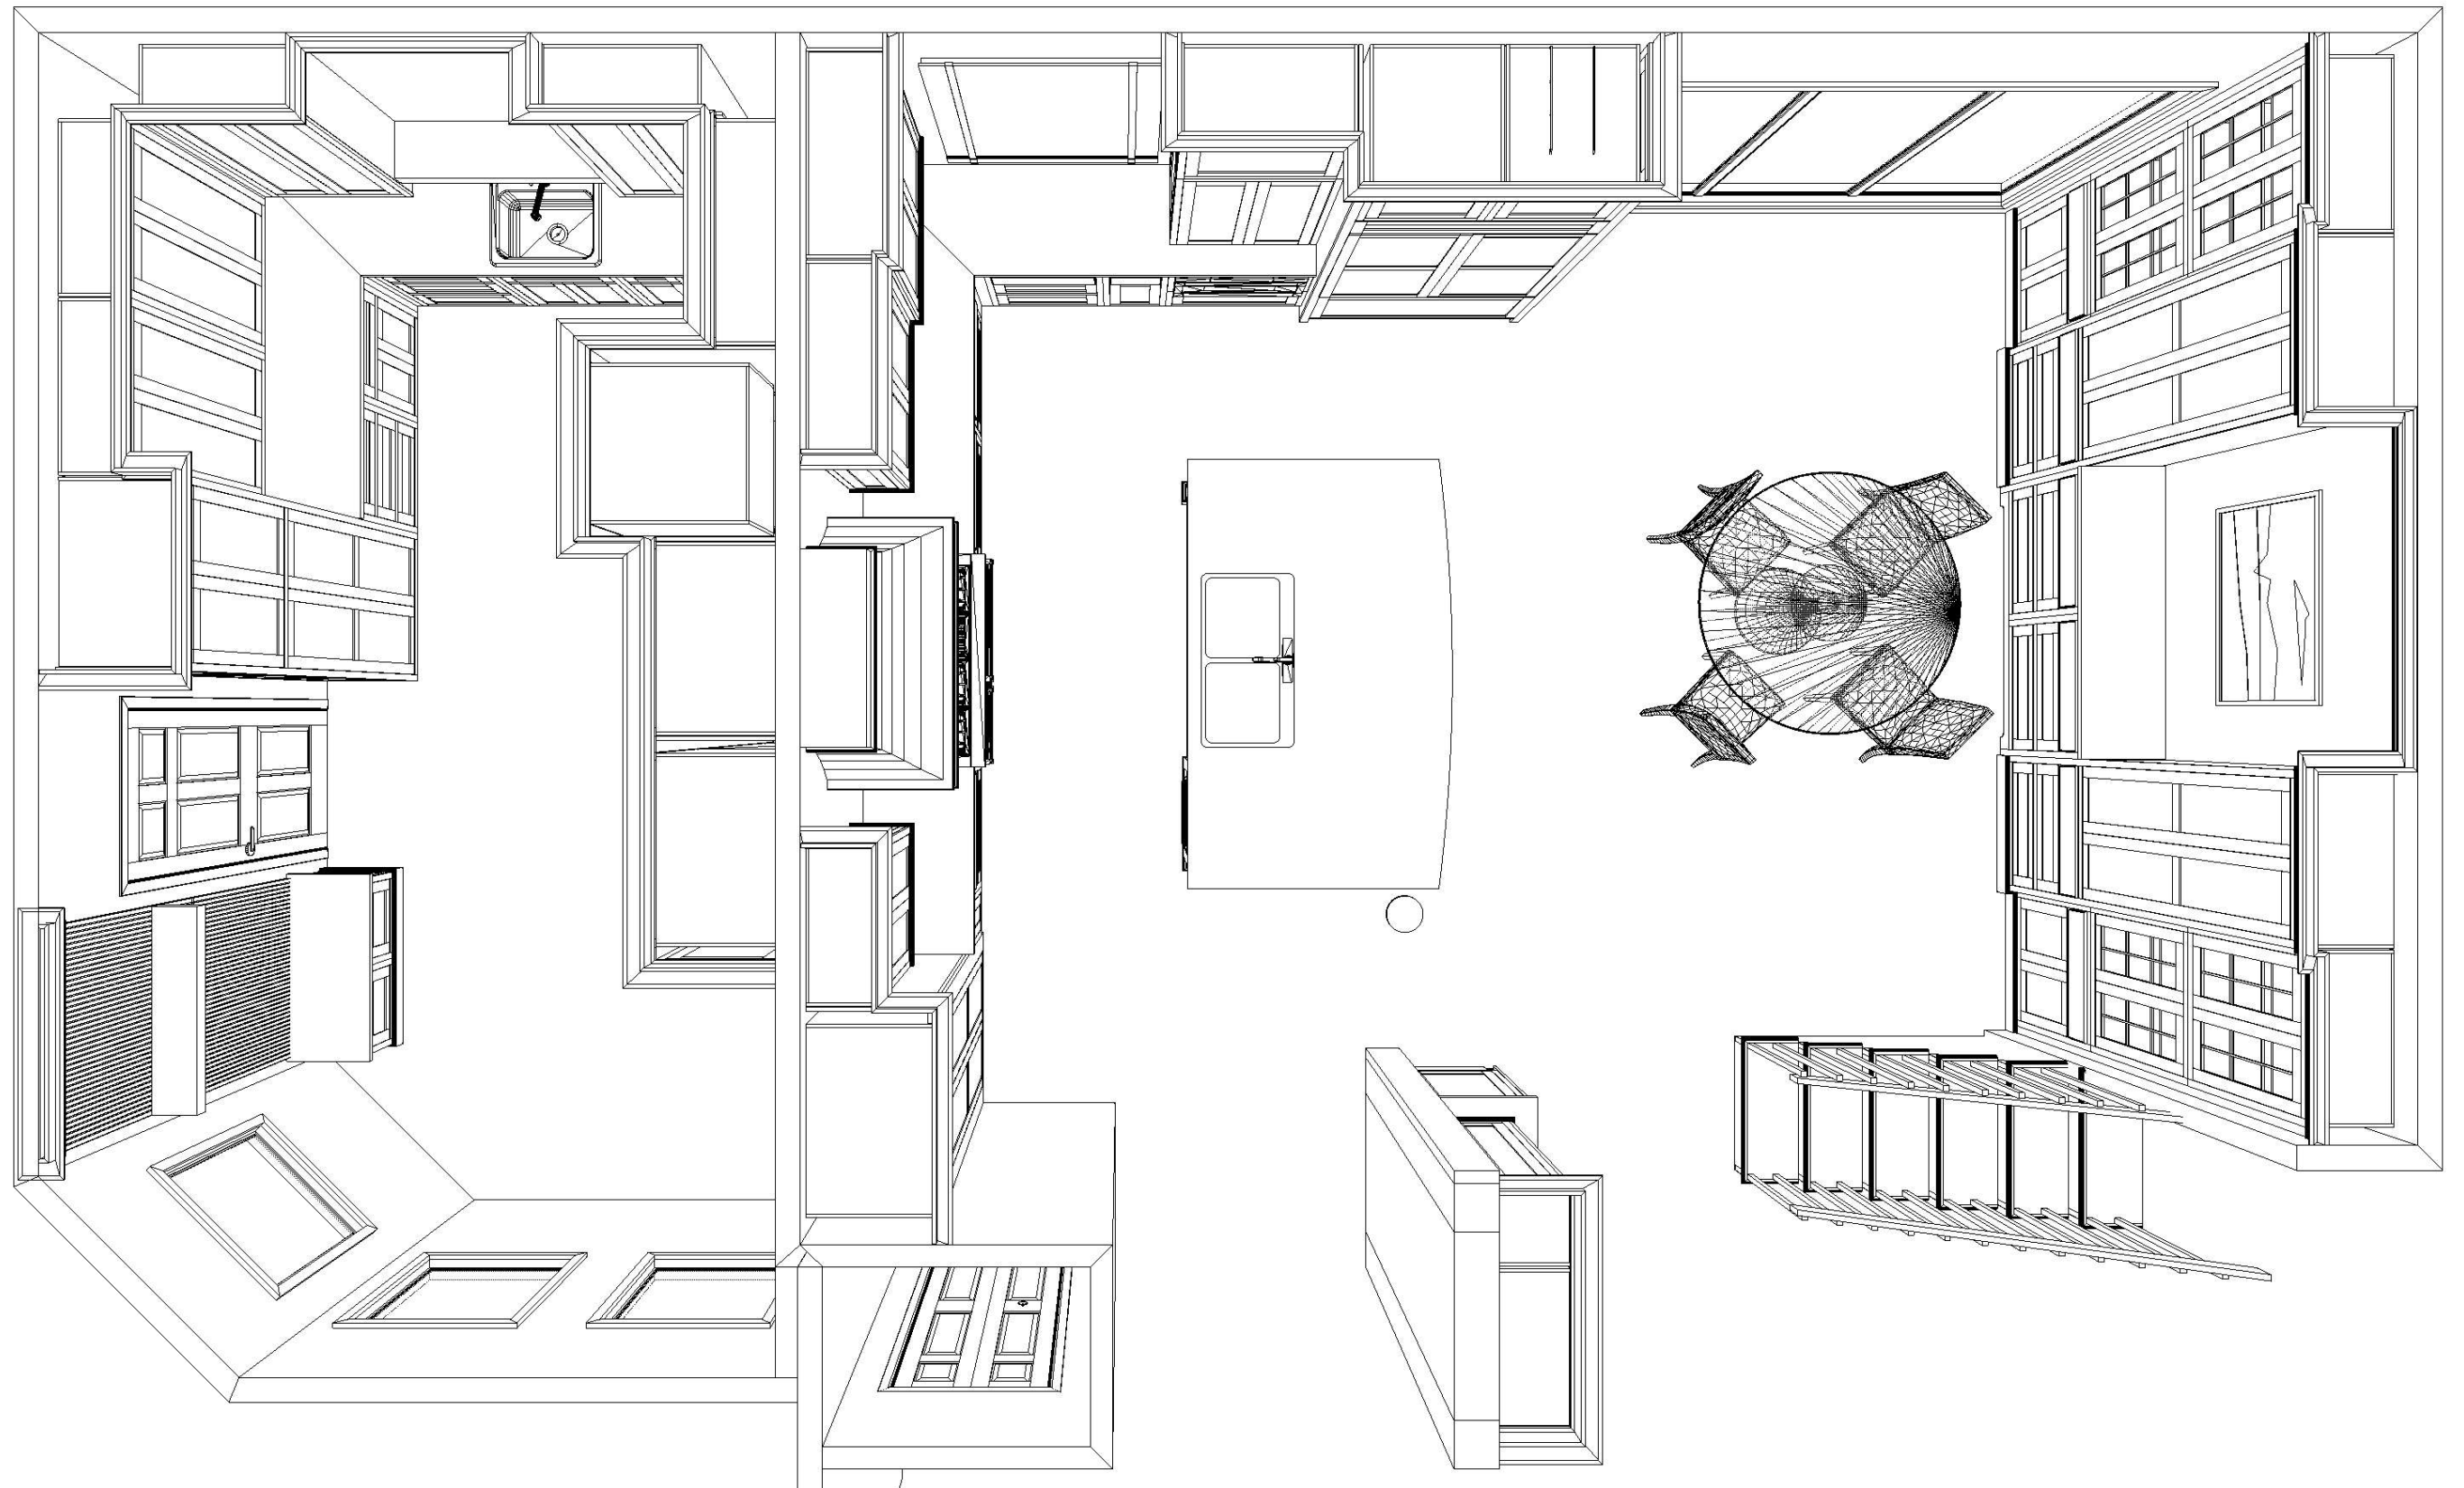

ba BECK/ALLEN CABINETRY	633 Spirit of St. Louis Blvd., Chesterfield, MO 63005 T 636.519.1611 F 636.519.1620 11585 Lackland Road, St. Louis, MO 63146 T 314.677.6713 F 314.677.6717	PREPARED FOR:	DATE OF DRAWING:	8.4.26	NOTE: THIS DRAWING IS AN ARTISTIC INTERPRETATION OF THE GENERAL APPEARANCE OF THE DESIGN. IT IS NOT MEANT TO BE AN EXACT RENDITION. THIS DRAWING IS THE EXCLUSIVE PROPERTY OF BECK/ALLEN CABINETRY AND MAY NOT BE RELEASED WITHOUT WRITTEN PERMISSION. IF RELEASED, A FEE MAY BE APPLICABLE. NKBA™ National Kitchen & Bath Association	
		MDG RENOVATIONS PITTENGER RESIDENCE KITCHEN/ LAUNDRY	PREPARED BY:	kristine factor		
			SCALE:	NTS		

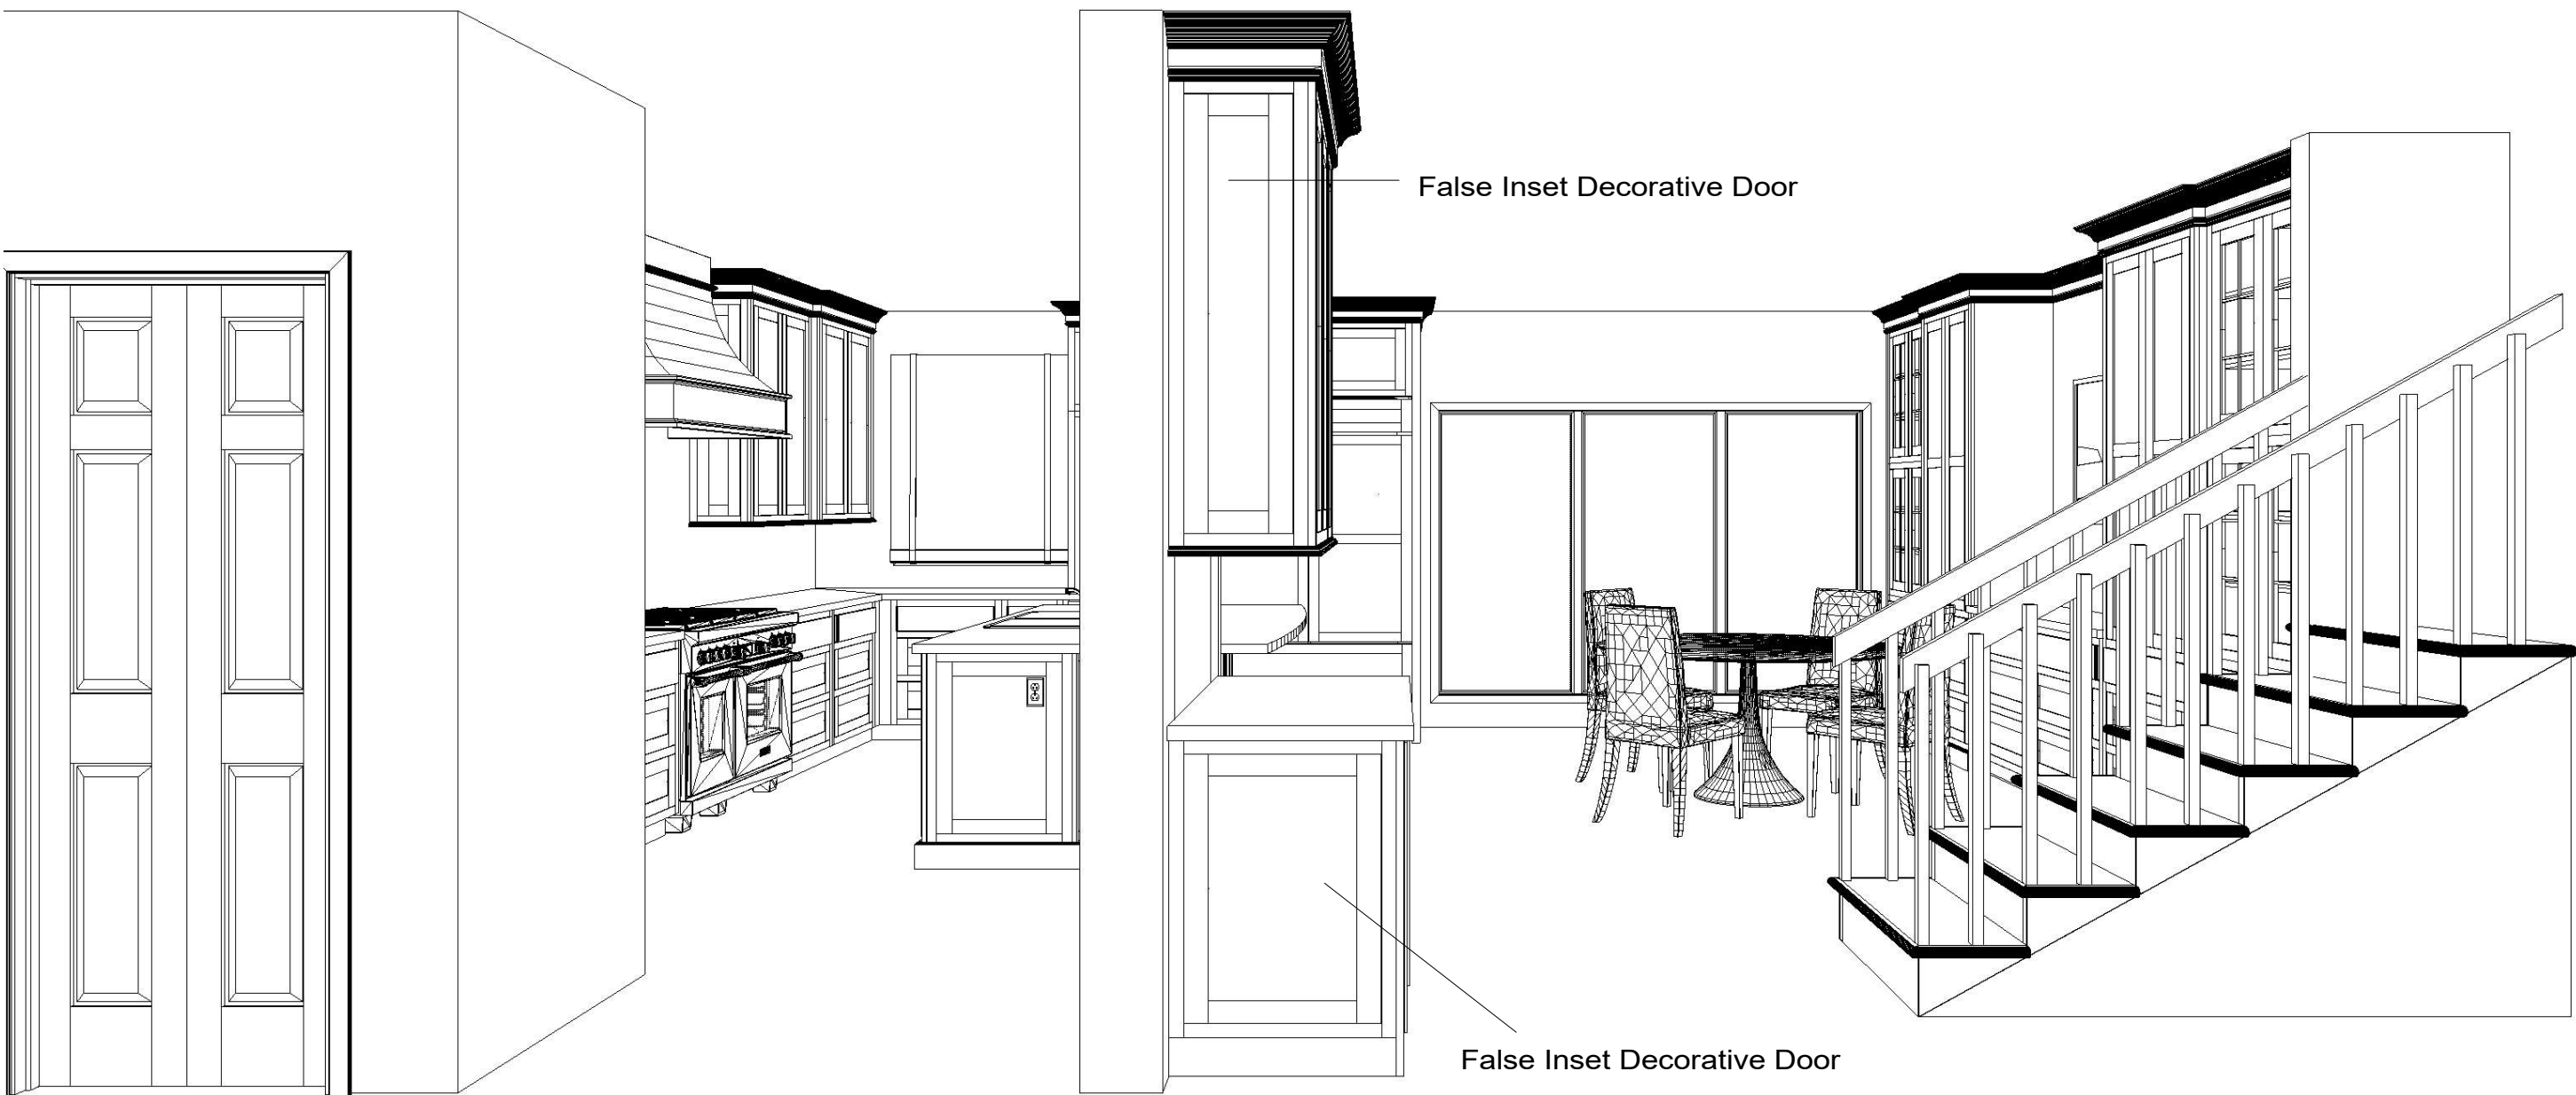

1/4" skin to finish top of Bar Cabinets -By Beck/Allen

15" Deep

Matching Finished Interior w/
Mesh Inserts & Glass Shelving

*Mesh Inserts -Supplied By MDG

15" Wine Fridge w/ Wood Front

15" Ice Maker w/ Wood Front



633 Spirit of St. Louis Blvd., Chesterfield, MO 63005
T 636.519.1611 F 636.519.1620
11585 Lackland Road, St. Louis, MO 63146
T 314.677.6713 F 314.677.6717

PREPARED FOR:
**MDG RENOVATIONS
PITTENGER RESIDENCE
KITCHEN/ DRY BAR**

DATE OF DRAWING: **8.4.26**

PREPARED BY:
kristine factor

SCALE: **NTS**

NOTE: THIS DRAWING IS AN ARTISTIC INTERPRETATION
OF THE GENERAL APPEARANCE OF THE DESIGN.
IT IS NOT MEANT TO BE AN EXACT RENDITION.

THIS DRAWING IS THE EXCLUSIVE PROPERTY
OF BECK/ALLEN CABINETRY
AND MAY NOT BE RELEASED
WITHOUT WRITTEN PERMISSION.
IF RELEASED, A FEE MAY BE APPLICABLE.

