


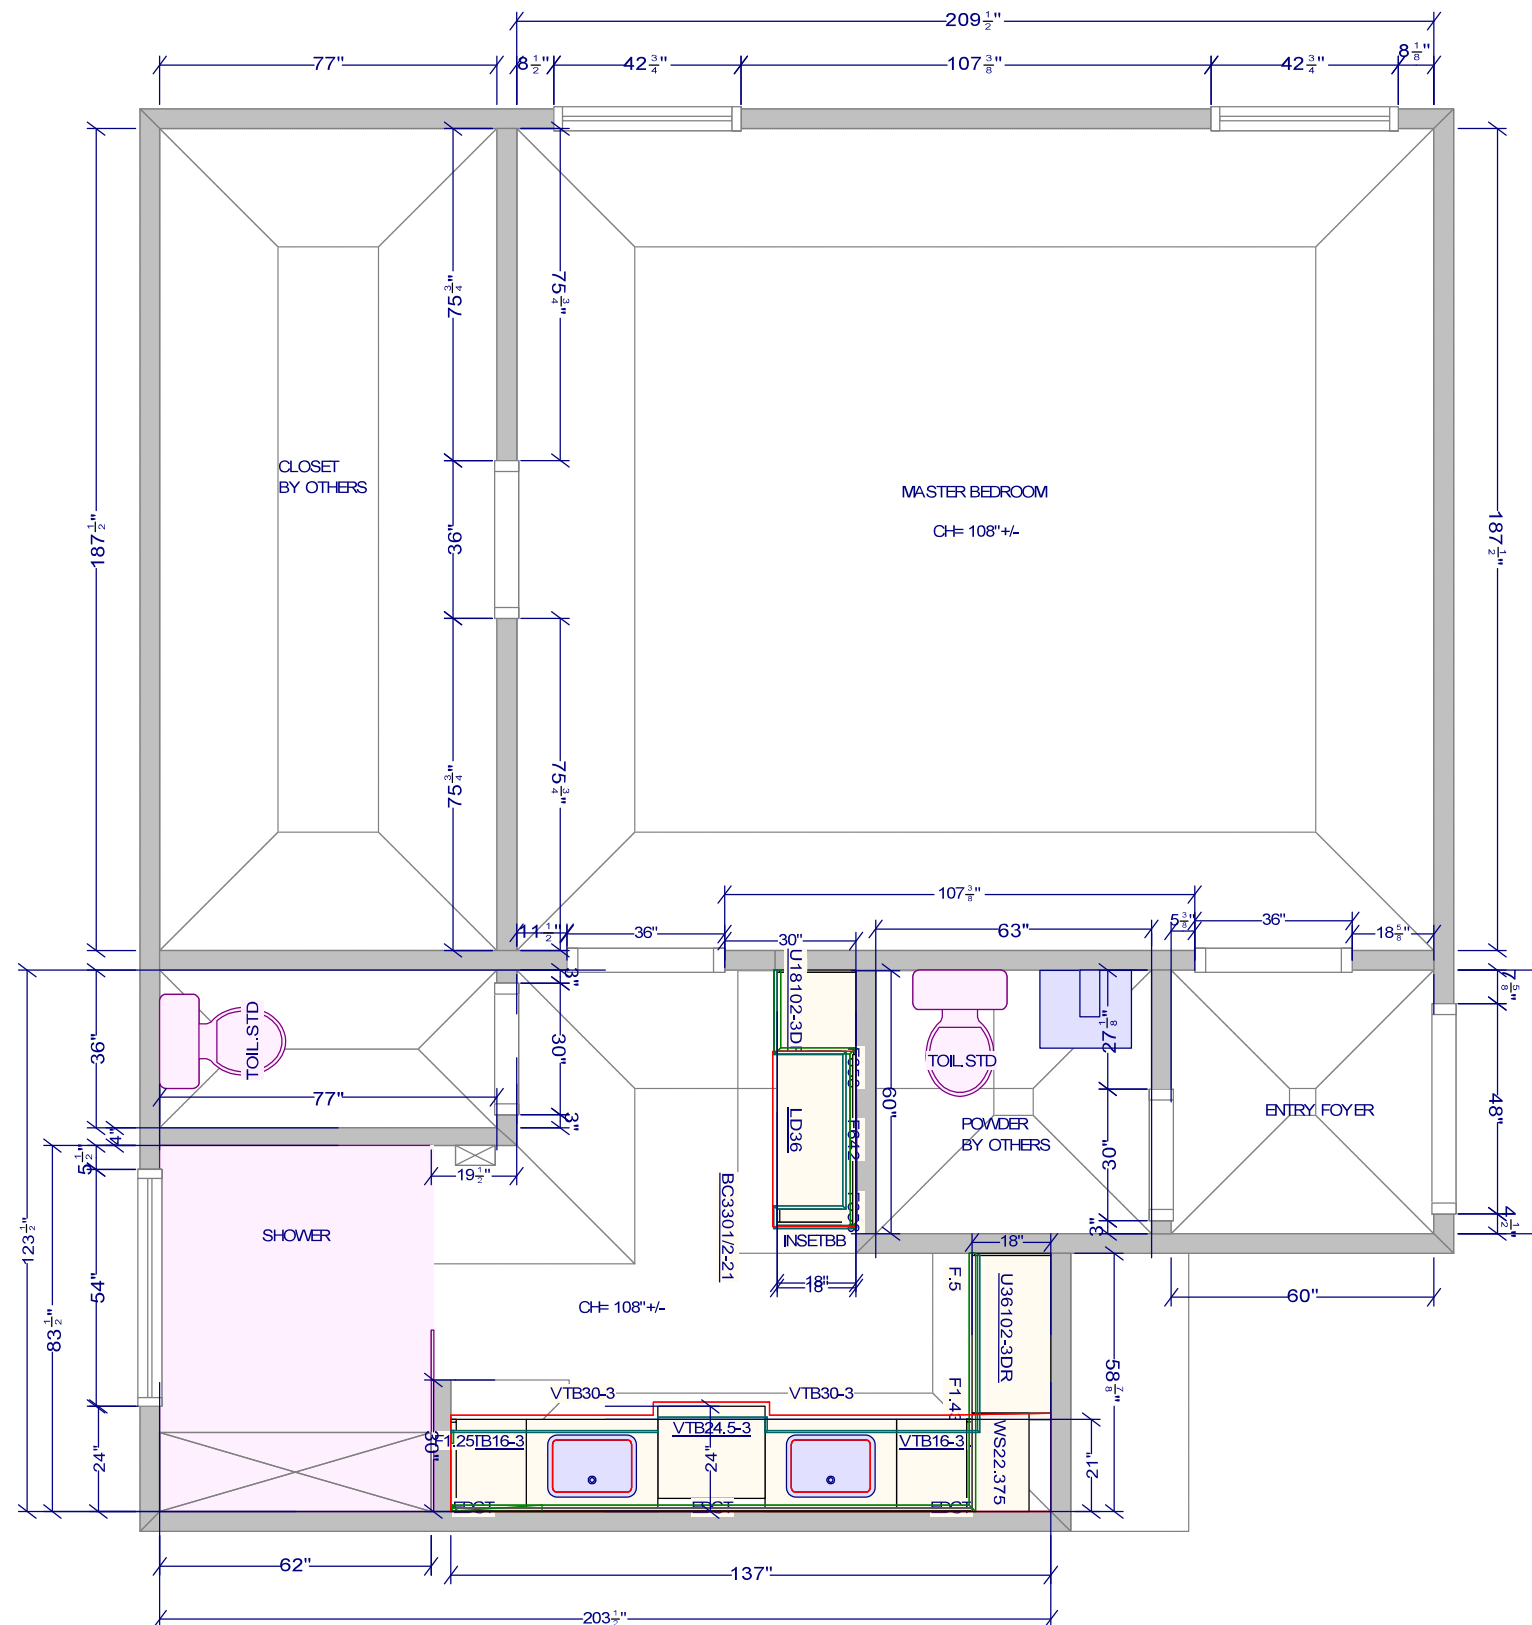

633 Spirit of St. Louis Blvd, Chesterfield, MO 63005
T 636.519.1611 F 636.519.1620

11585 Lackland Road, St. Louis, MO 63146
T 314.677.6713 F 314.677.6717

beckallencabinetry.com

PREPARED FOR :

MDG RENOVATION PITTENGER RESIDENCE MASTER

DATE OF DRAWING: 7.8.26


PREPARED BY:
KRISTINE FACTOR/HAILY MULHOLLAND

SCALE: **NTS**


**NOTE: THIS DRAWING IS AN ARTISTIC INTERPRETATION
OF THE GENERAL APPEARANCE OF THE DESIGN.
IT IS NOT MEANT TO BE AN EXACT RENDITION.**

THIS DRAWING IS THE EXCLUSIVE PROPERTY
OF BECK/ALLEN CABINETRY
AND MAY NOT BE RELEASED
WITHOUT WRITTEN PERMISSION.
IF RELEASED, A FEE MAY BE APPLICABLE.




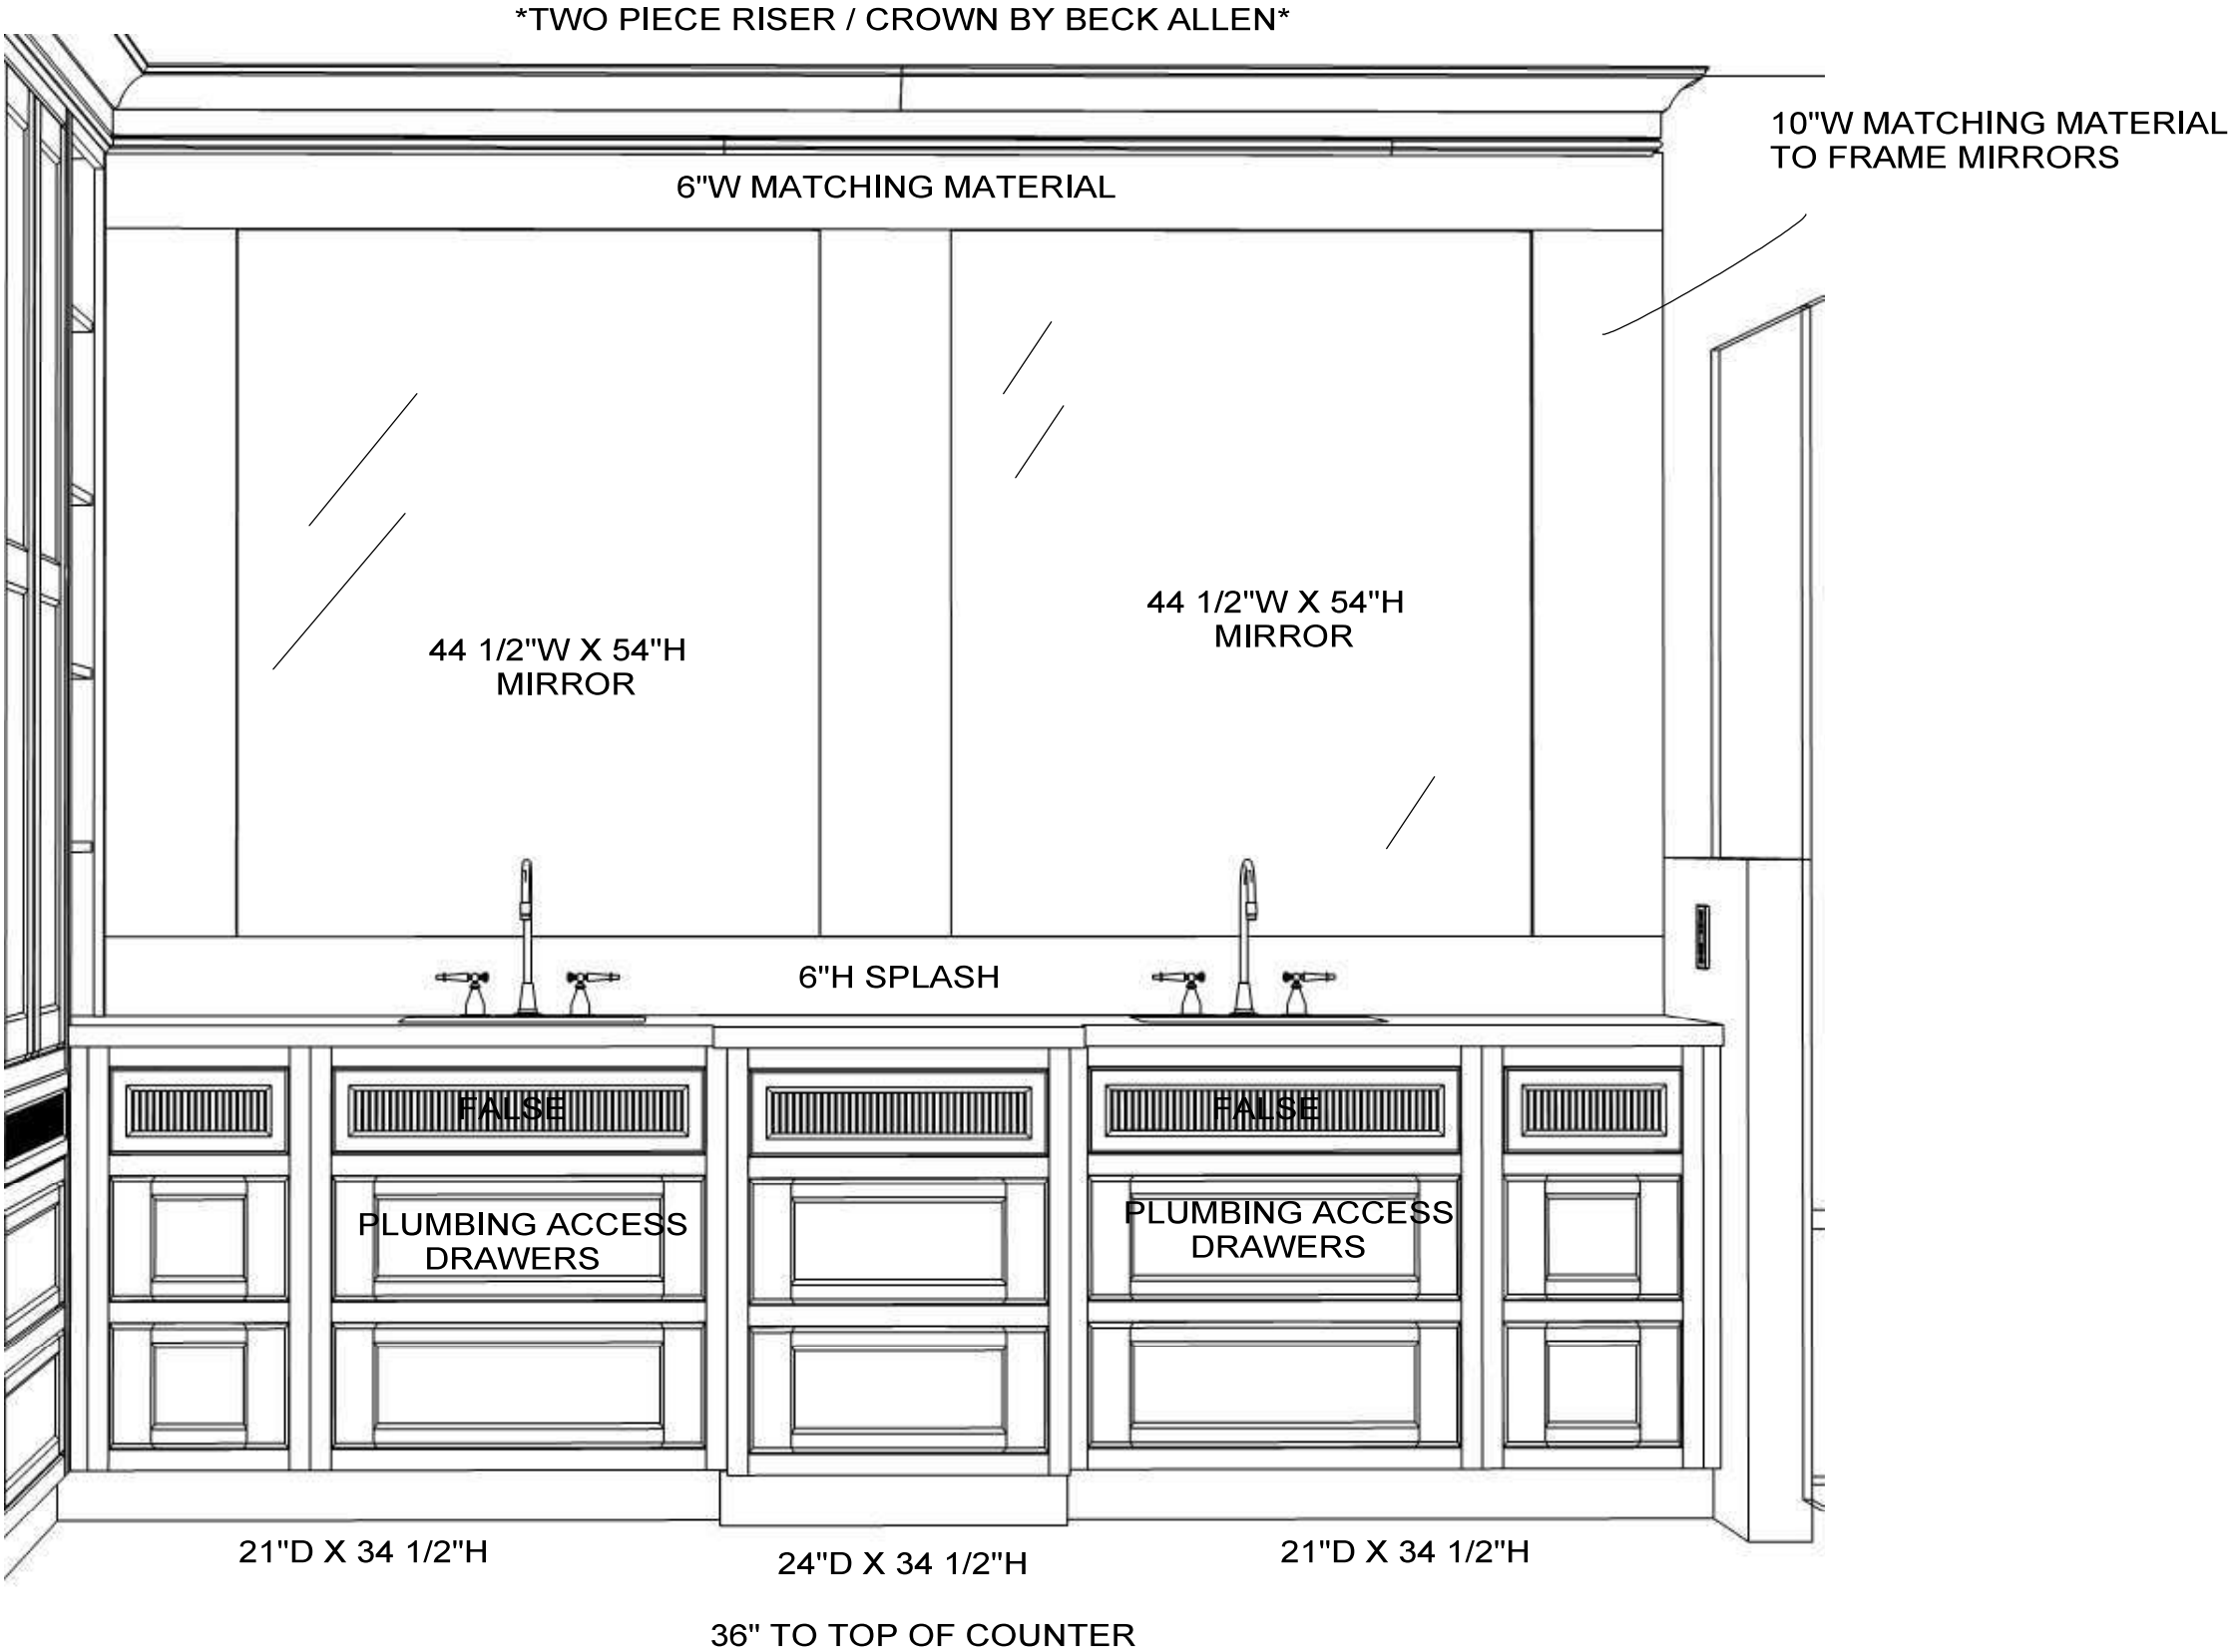

	633 Spirit of St. Louis Blvd, Chesterfield, MO 63005 T 636.519.1611 F 636.519.1620 11585 Lackland Road, St. Louis, MO 63146 T 314.677.6713 F 314.677.6717 beckallencabinetry.com	PREPARED FOR : MDG RENOVATION PITTENGER RESIDENCE MASTER	DATE OF DRAWING: 7.8.26	NOTE: THIS DRAWING IS AN ARTISTIC INTERPRETATION OF THE GENERAL APPEARANCE OF THE DESIGN. IT IS NOT MEANT TO BE AN EXACT RENDITION. THIS DRAWING IS THE EXCLUSIVE PROPERTY OF BECK/ALLEN CABINETRY AND MAY NOT BE RELEASED WITHOUT WRITTEN PERMISSION. IF RELEASED, A FEE MAY BE APPLICABLE.	
			PREPARED BY: KRISTINE FACTOR/HAILY MULHOLLAND		
			SCALE: NTS		

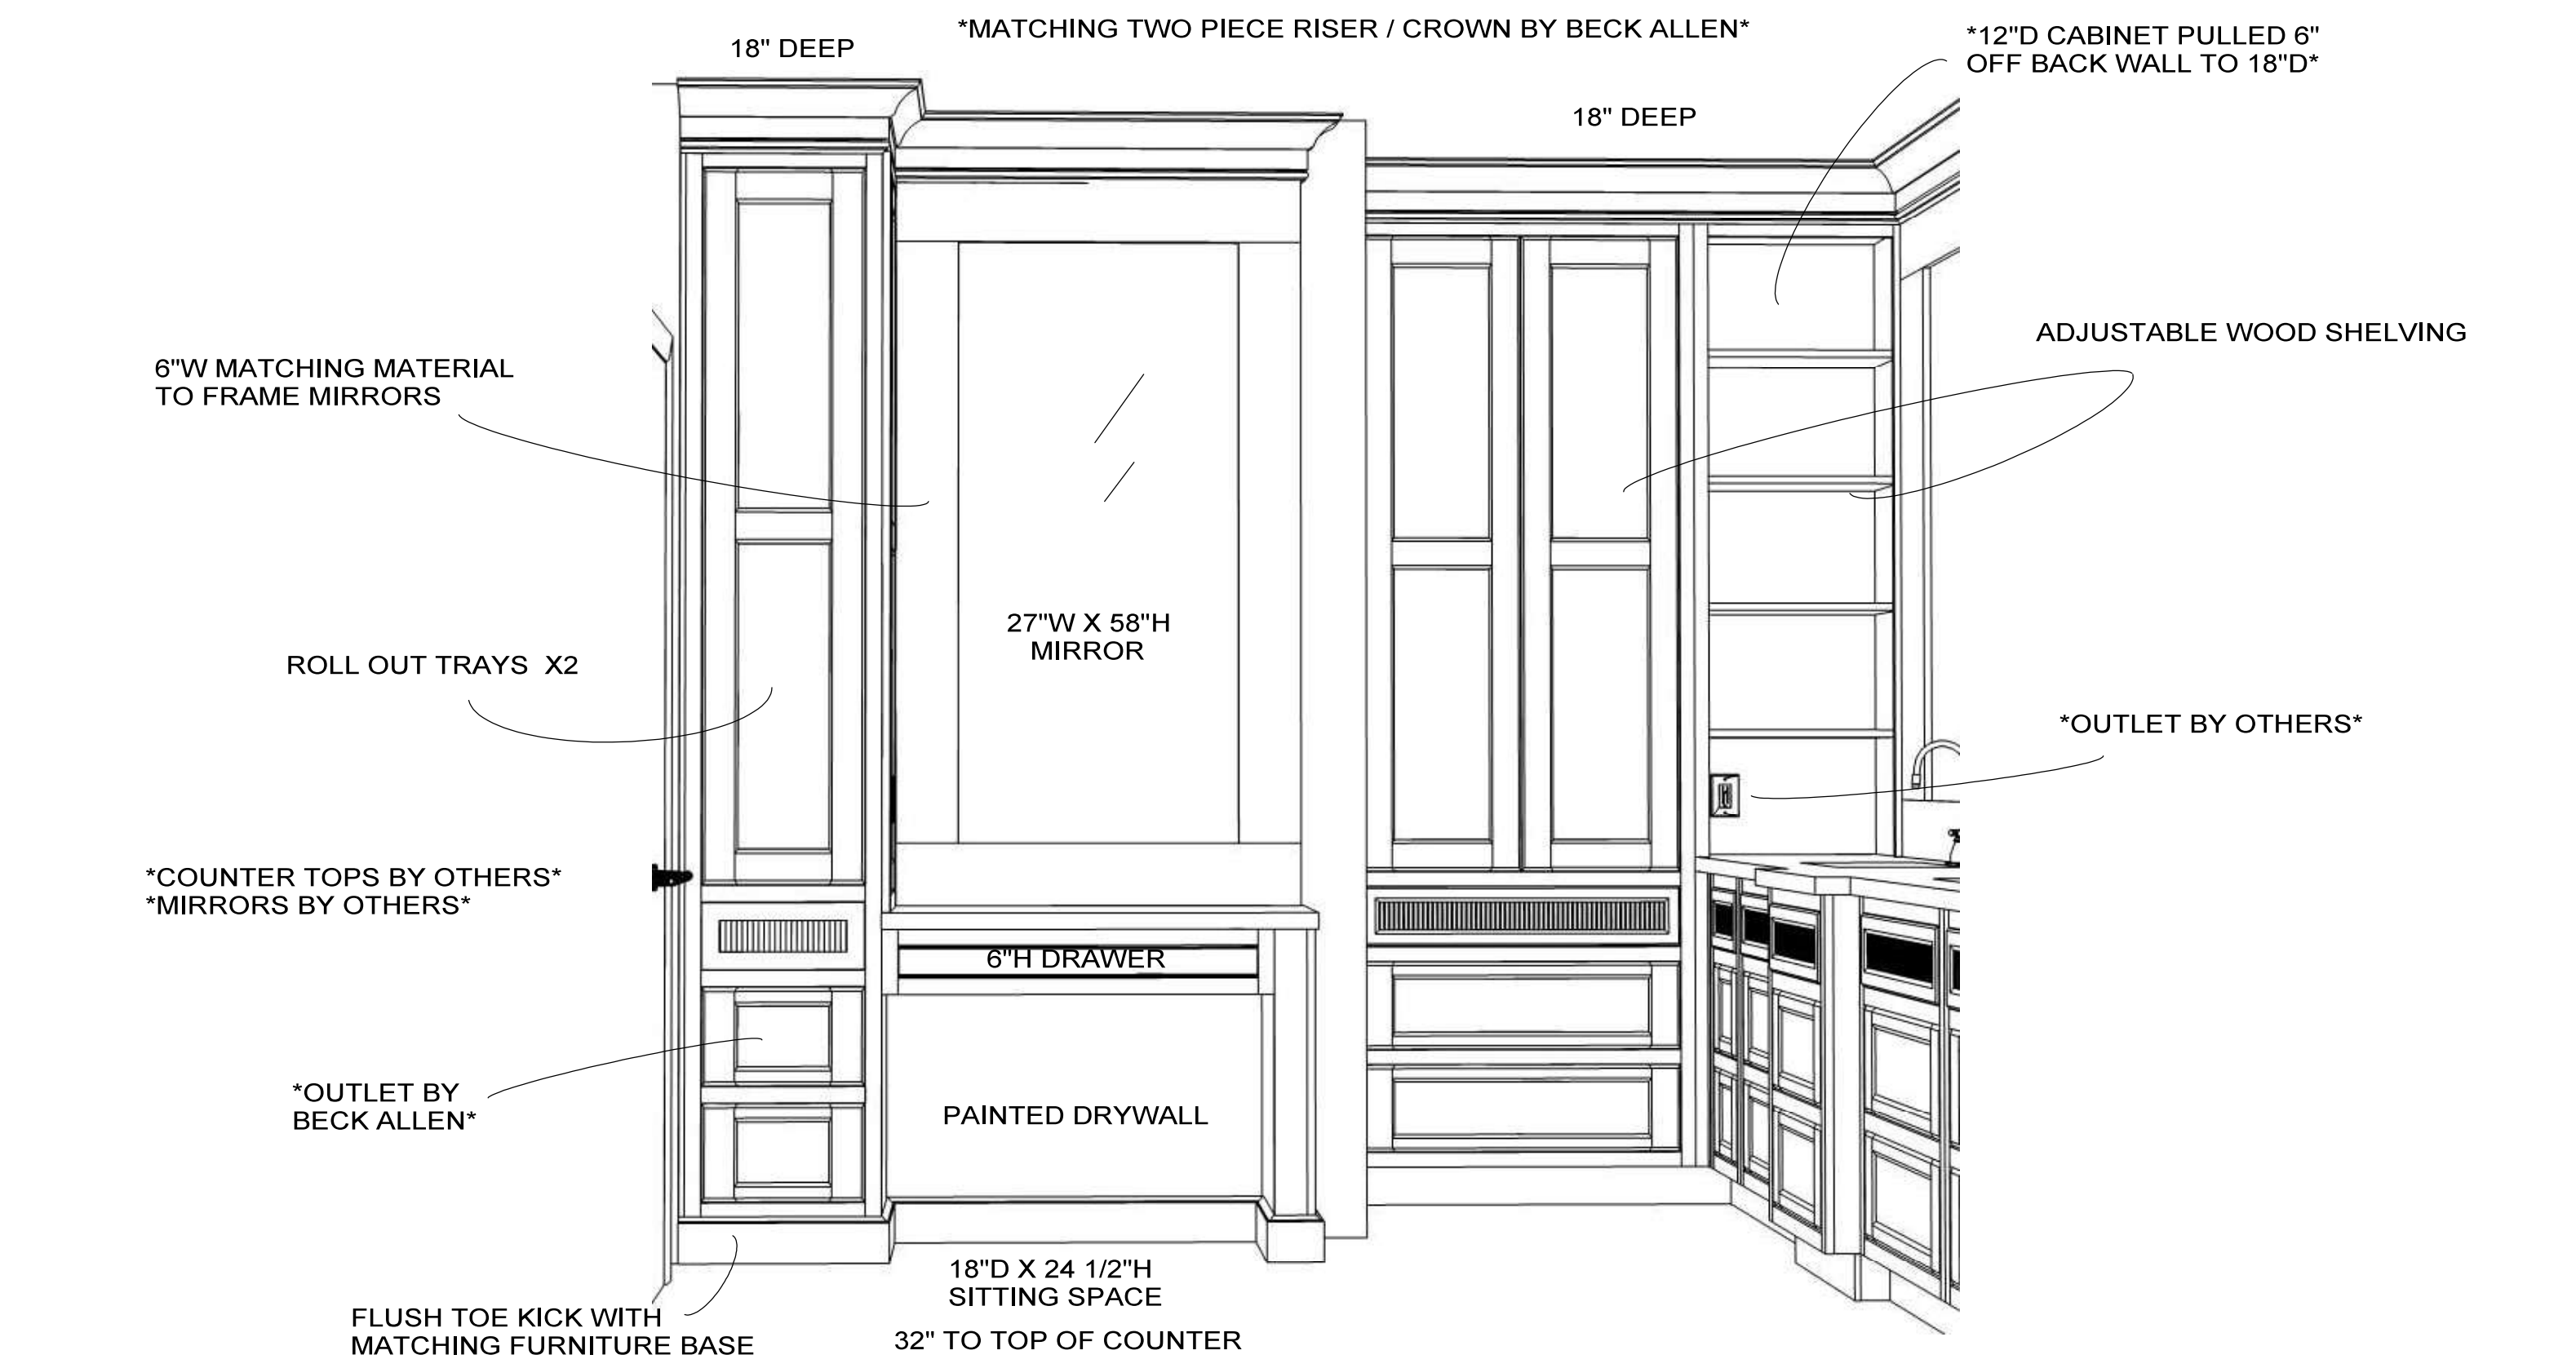

 BECK/ALLEN CABINETRY	633 Spirit of St. Louis Blvd, Chesterfield, MO 63005 T 636.519.1611 F 636.519.1620 11585 Lackland Road, St. Louis, MO 63146 T 314.677.6713 F 314.677.6717 beckallencabinetry.com	PREPARED FOR : MDG RENOVATION PITTENGER RESIDENCE MASTER	DATE OF DRAWING: 7.8.26	NOTE: THIS DRAWING IS AN ARTISTIC INTERPRETATION OF THE GENERAL APPEARANCE OF THE DESIGN. IT IS NOT MEANT TO BE AN EXACT RENDITION. THIS DRAWING IS THE EXCLUSIVE PROPERTY OF BECK/ALLEN CABINETRY AND MAY NOT BE RELEASED WITHOUT WRITTEN PERMISSION. IF RELEASED, A FEE MAY BE APPLICABLE.	
			PREPARED BY: KRISTINE FACTOR/HAILY MULHOLLAND		
			SCALE: NTS		

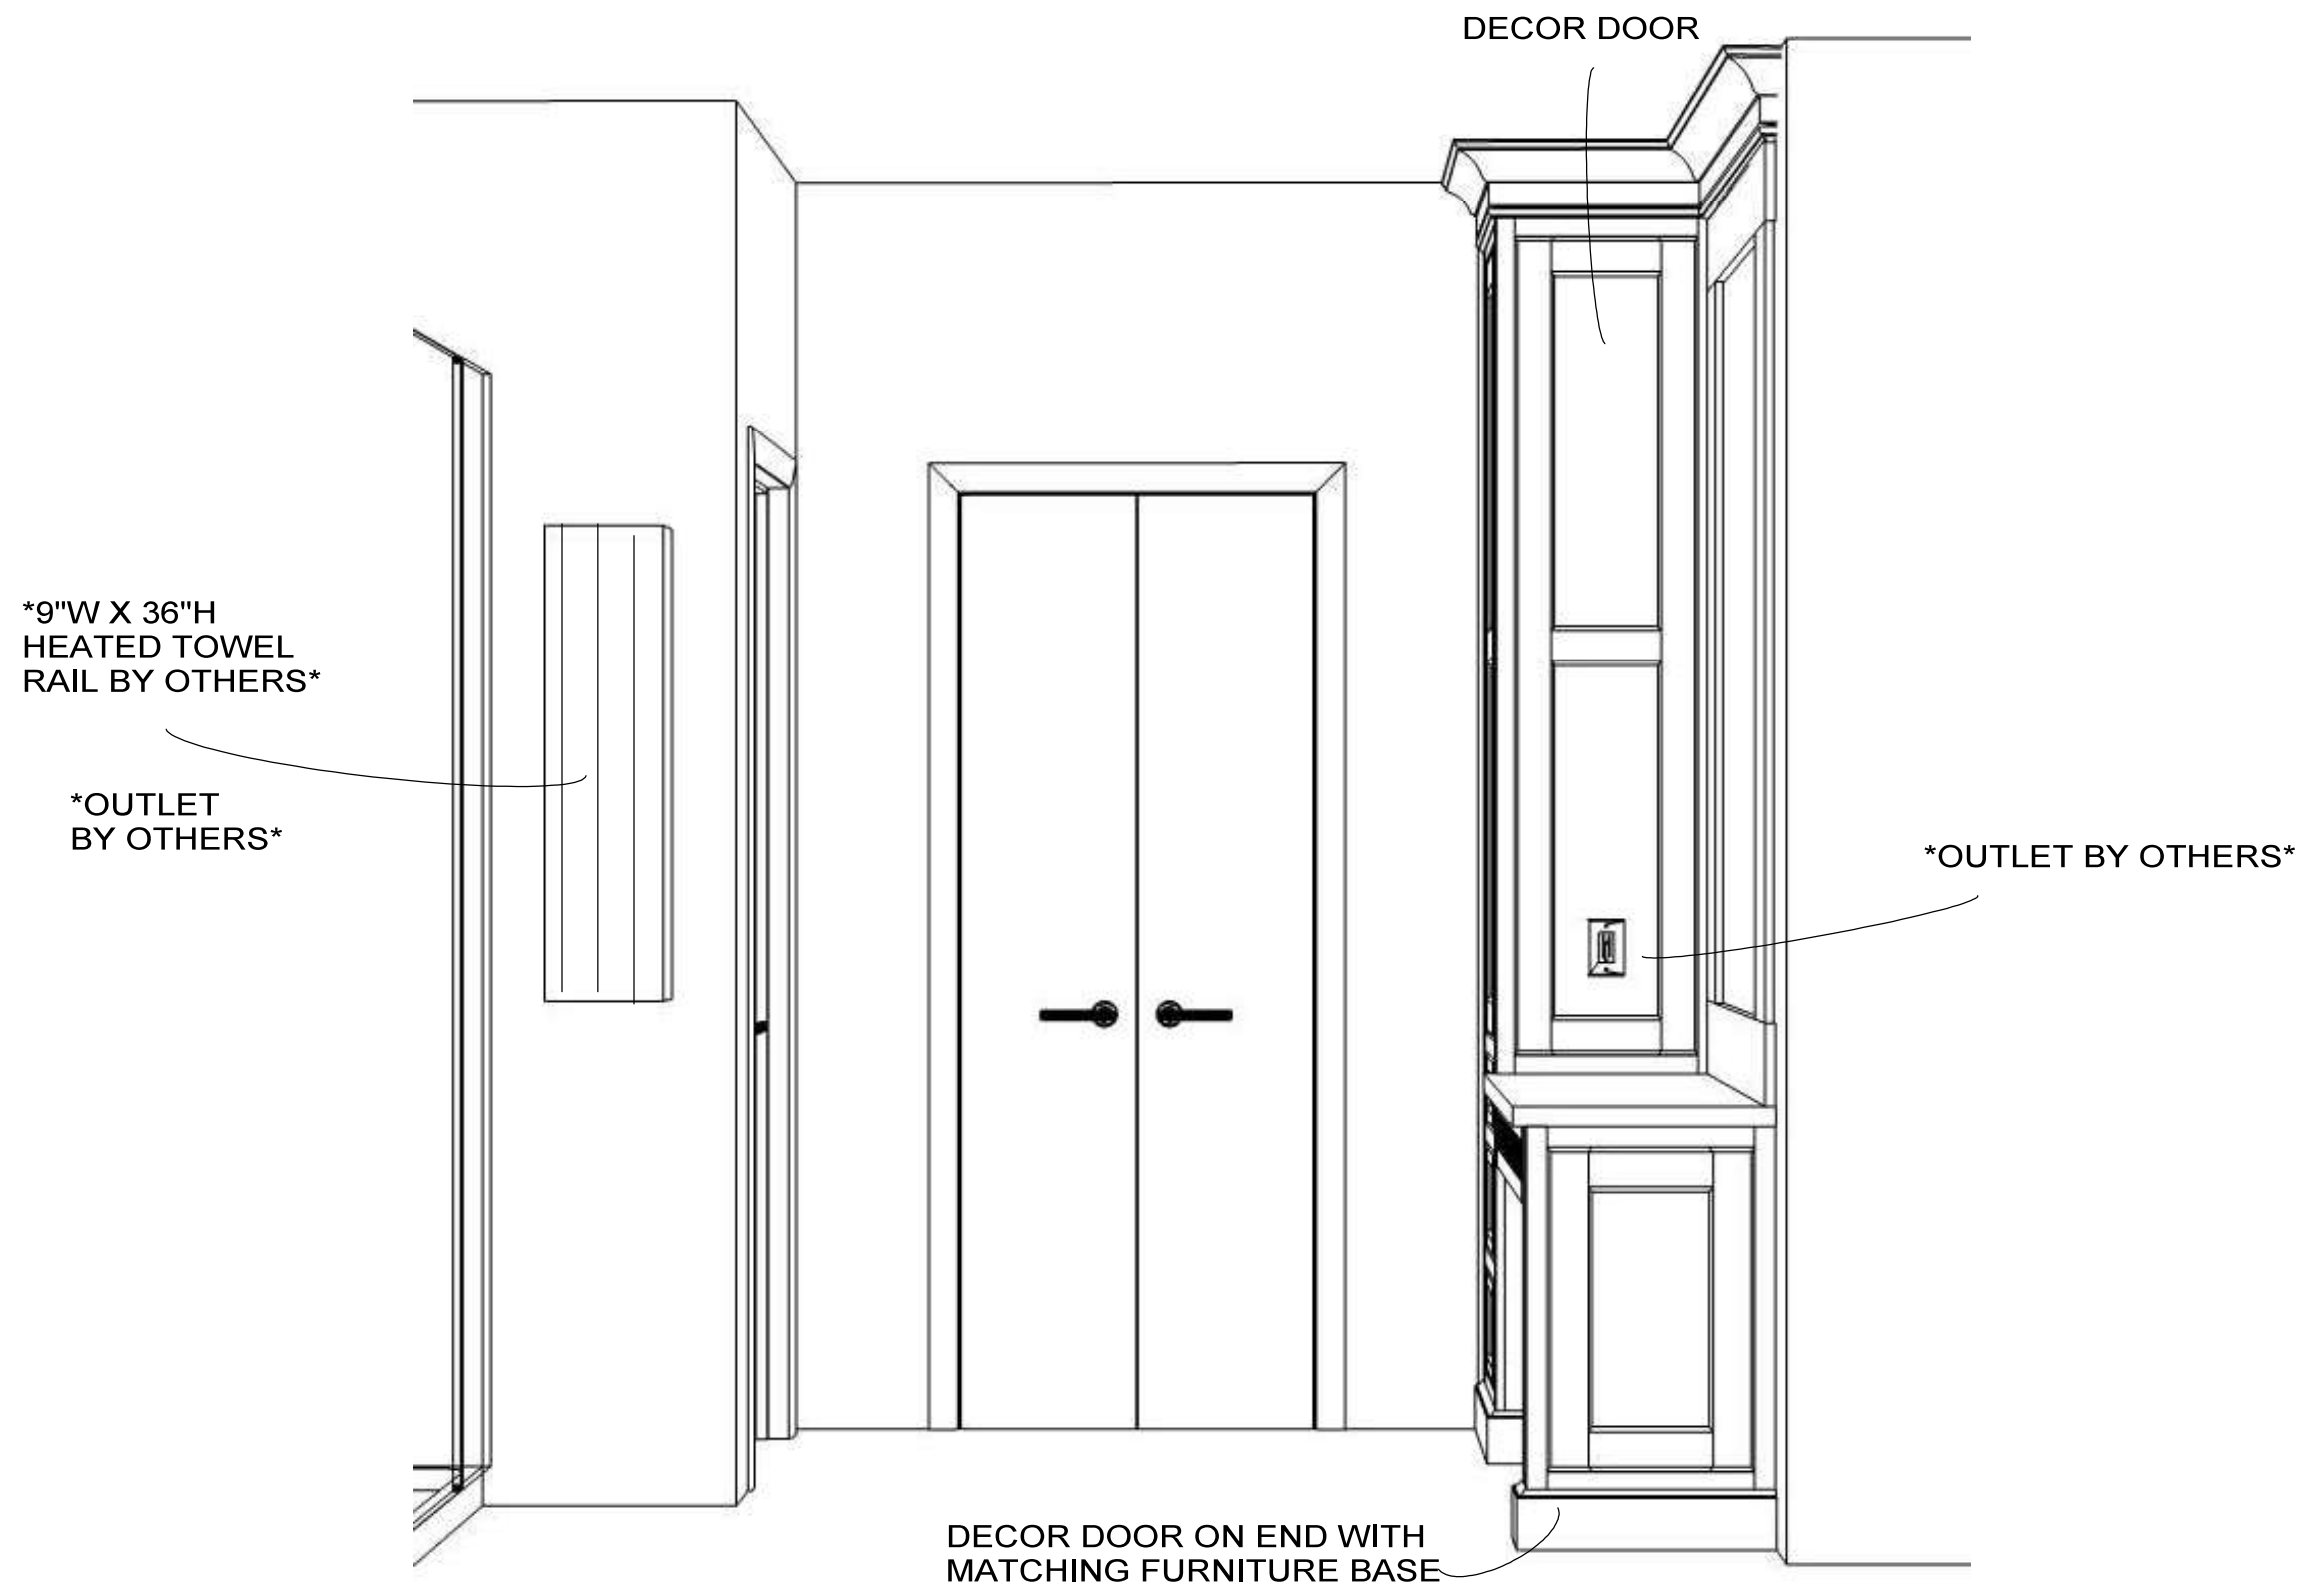

633 Spirit of St. Louis Blvd, Chesterfield, MO 63005
T 636.519.1611 F 636.519.1620

11585 Lackland Road, St. Louis, MO 63146
T 314.677.6713 F 314.677.6717

beckallencabinetry.com

PREPARED FOR :

**MDG RENOVATION
PITTENGER RESIDENCE
MASTER**

DATE OF DRAWING: 7.8.26

PREPARED BY:
KRISTINE FACTOR/HAILY MULHOLLAND

SCALE:
NTS


NOTE: THIS DRAWING IS AN ARTISTIC INTERPRETATION
OF THE GENERAL APPEARANCE OF THE DESIGN.
IT IS NOT MEANT TO BE AN EXACT RENDITION.

THIS DRAWING IS THE EXCLUSIVE PROPERTY
OF BECK/ALLEN CABINETRY
AND MAY NOT BE RELEASED
WITHOUT WRITTEN PERMISSION.
IF RELEASED, A FEE MAY BE APPLICABLE.







	633 Spirit of St. Louis Blvd, Chesterfield, MO 63005 T 636.519.1611 F 636.519.1620 11585 Lackland Road, St. Louis, MO 63146 T 314.677.6713 F 314.677.6717 beckallencabinetry.com	PREPARED FOR : MDG RENOVATION PITTENGER RESIDENCE MASTER	DATE OF DRAWING: 7.8.26	NOTE: THIS DRAWING IS AN ARTISTIC INTERPRETATION OF THE GENERAL APPEARANCE OF THE DESIGN. IT IS NOT MEANT TO BE AN EXACT RENDITION. THIS DRAWING IS THE EXCLUSIVE PROPERTY OF BECK/ALLEN CABINETRY AND MAY NOT BE RELEASED WITHOUT WRITTEN PERMISSION. IF RELEASED, A FEE MAY BE APPLICABLE. 
			PREPARED BY: KRISTINE FACTOR/HAILY MULHOLLAND	
			SCALE: NTS	

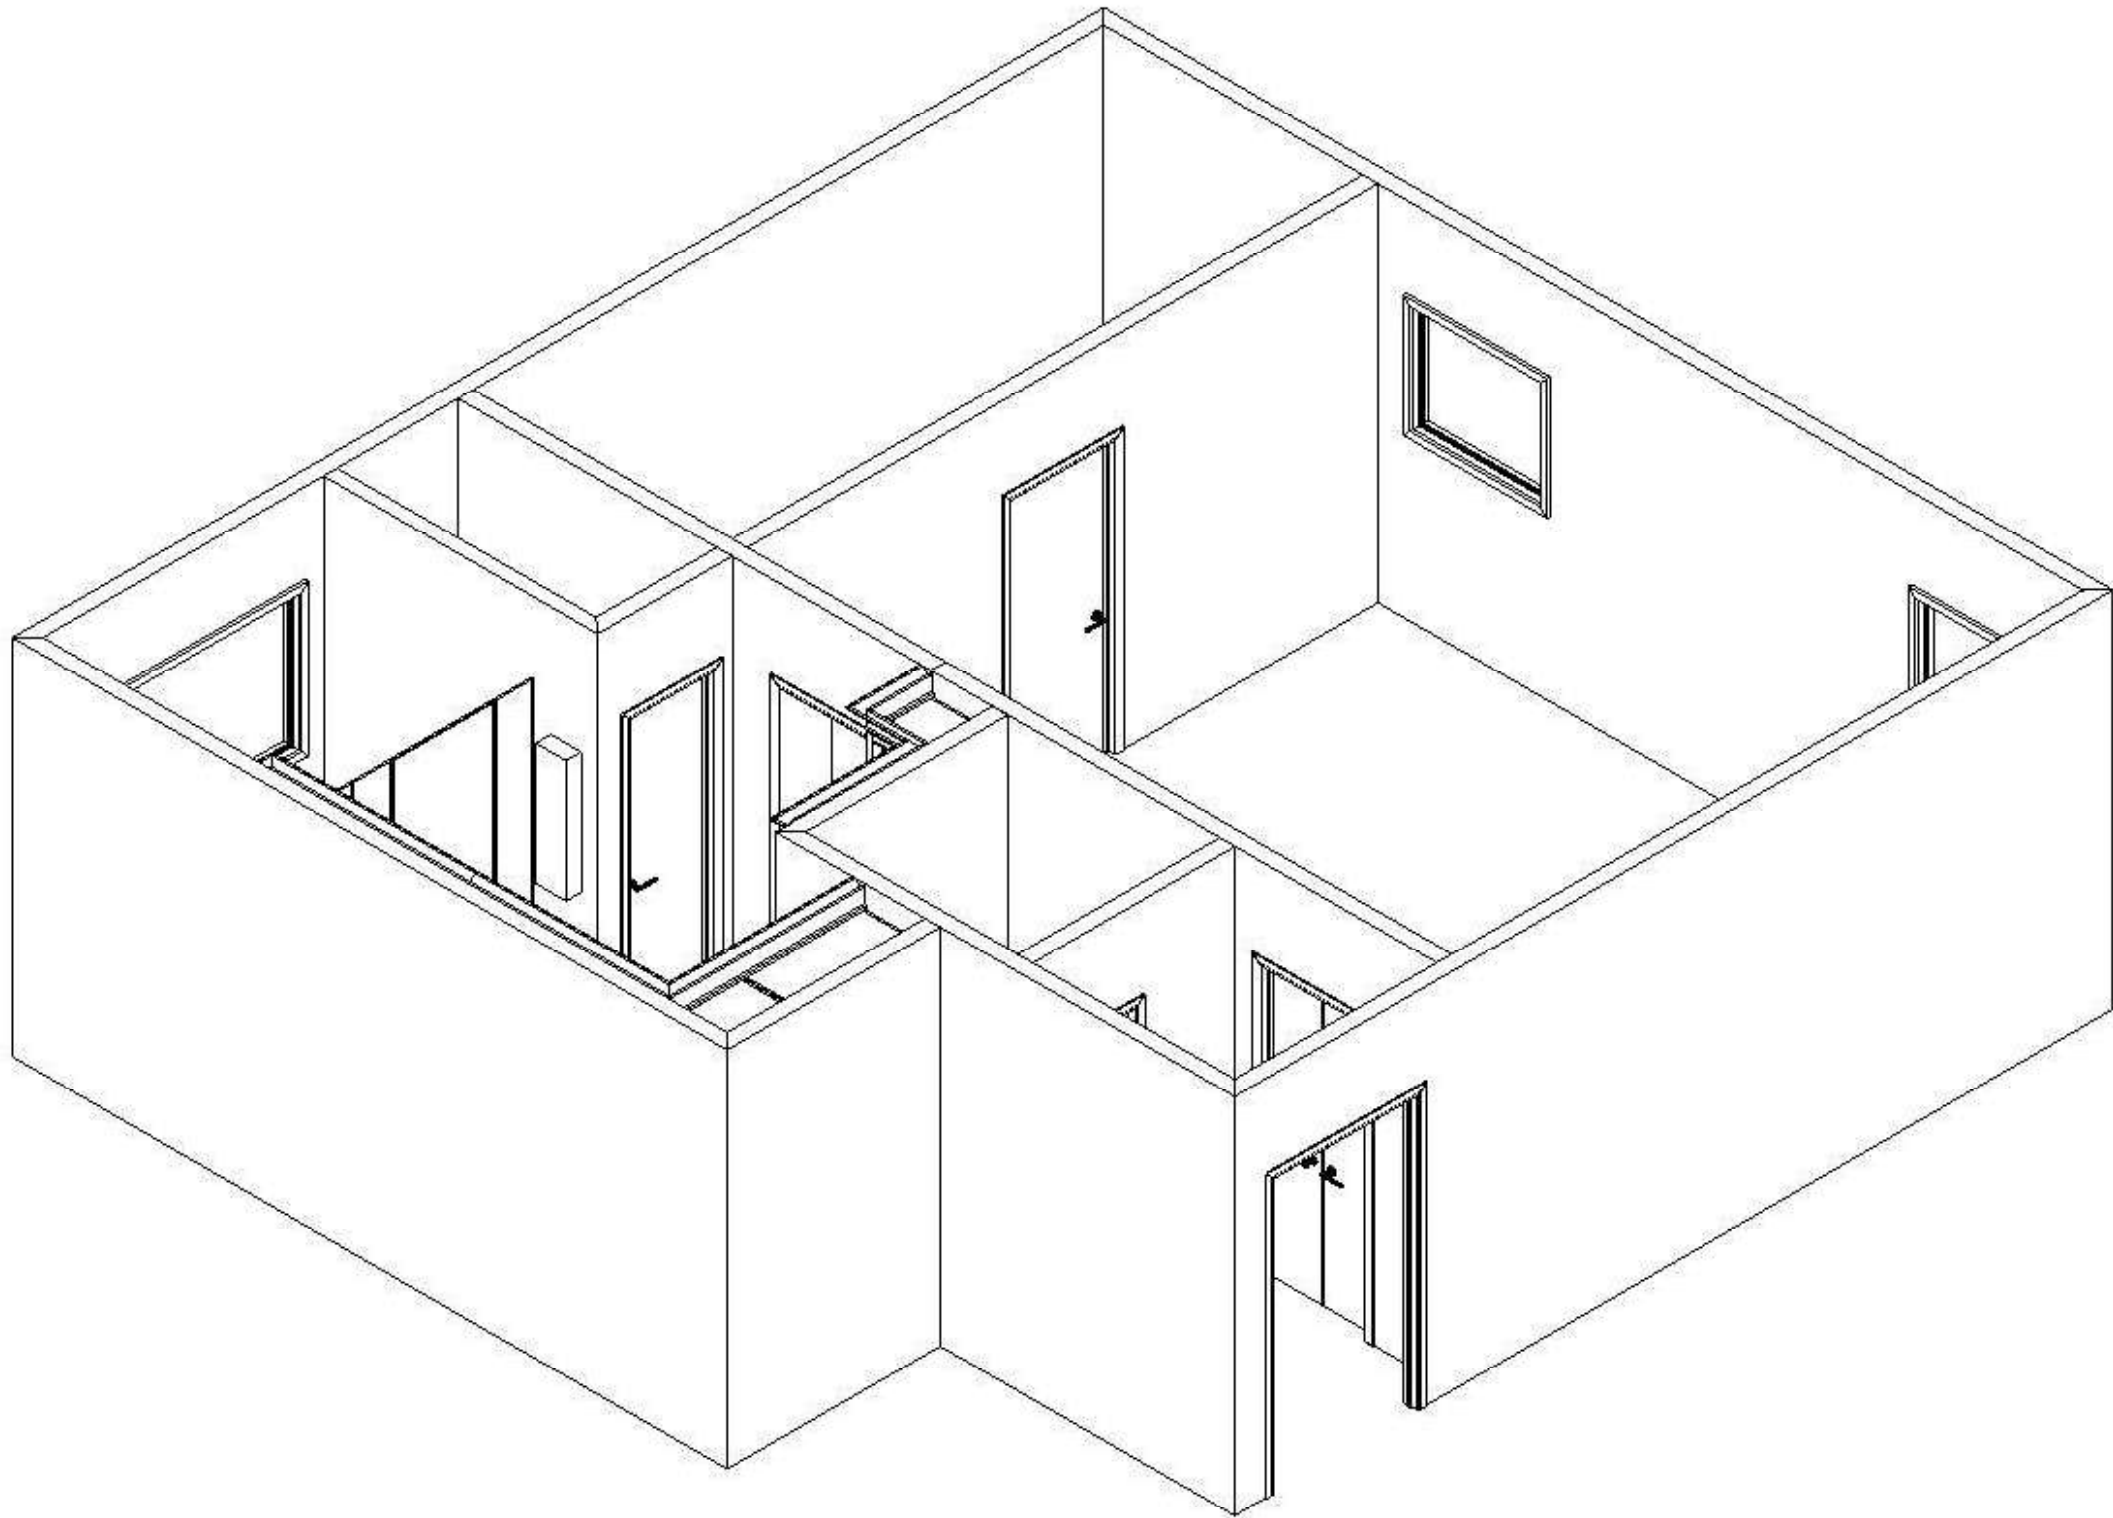

	633 Spirit of St. Louis Blvd, Chesterfield, MO 63005 T 636.519.1611 F 636.519.1620 11585 Lackland Road, St. Louis, MO 63146 T 314.677.6713 F 314.677.6717 beckallencabinetry.com	PREPARED FOR : MDG RENOVATION PITTENGER RESIDENCE MASTER	DATE OF DRAWING: 7.8.26	NOTE: THIS DRAWING IS AN ARTISTIC INTERPRETATION OF THE GENERAL APPEARANCE OF THE DESIGN. IT IS NOT MEANT TO BE AN EXACT RENDITION. THIS DRAWING IS THE EXCLUSIVE PROPERTY OF BECK/ALLEN CABINETRY AND MAY NOT BE RELEASED WITHOUT WRITTEN PERMISSION. IF RELEASED, A FEE MAY BE APPLICABLE. 
			PREPARED BY: KRISTINE FACTOR/HAILY MULHOLLAND	
			SCALE: NTS	

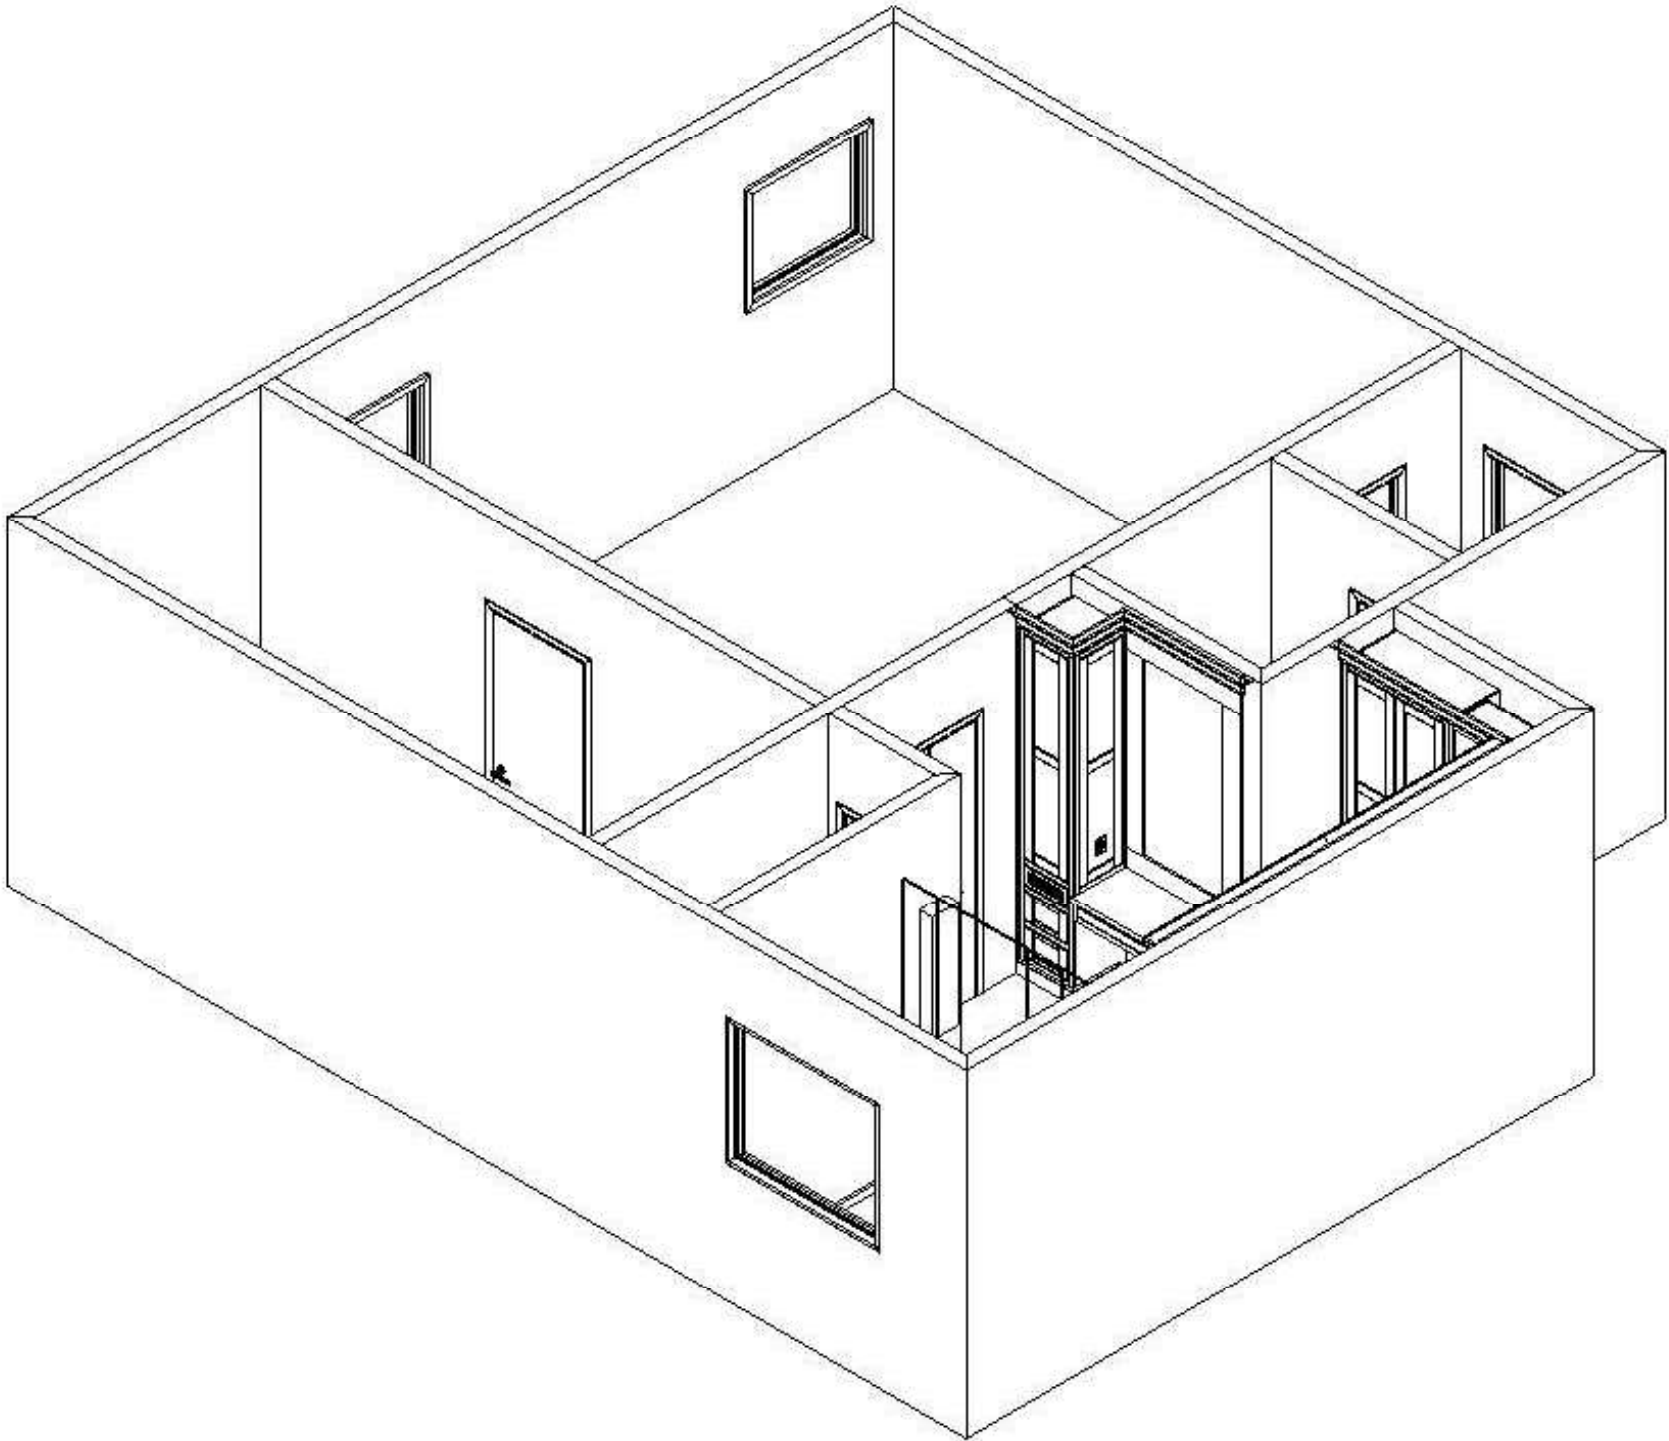

	633 Spirit of St. Louis Blvd, Chesterfield, MO 63005 T 636.519.1611 F 636.519.1620 11585 Lackland Road, St. Louis, MO 63146 T 314.677.6713 F 314.677.6717 beckallencabinetry.com	PREPARED FOR : MDG RENOVATION PITTENGER RESIDENCE MASTER	DATE OF DRAWING: 7.8.26	NOTE: THIS DRAWING IS AN ARTISTIC INTERPRETATION OF THE GENERAL APPEARANCE OF THE DESIGN. IT IS NOT MEANT TO BE AN EXACT RENDITION. THIS DRAWING IS THE EXCLUSIVE PROPERTY OF BECK/ALLEN CABINETRY AND MAY NOT BE RELEASED WITHOUT WRITTEN PERMISSION. IF RELEASED, A FEE MAY BE APPLICABLE. 
			PREPARED BY: KRISTINE FACTOR/HAILY MULHOLLAND	
			SCALE: NTS	

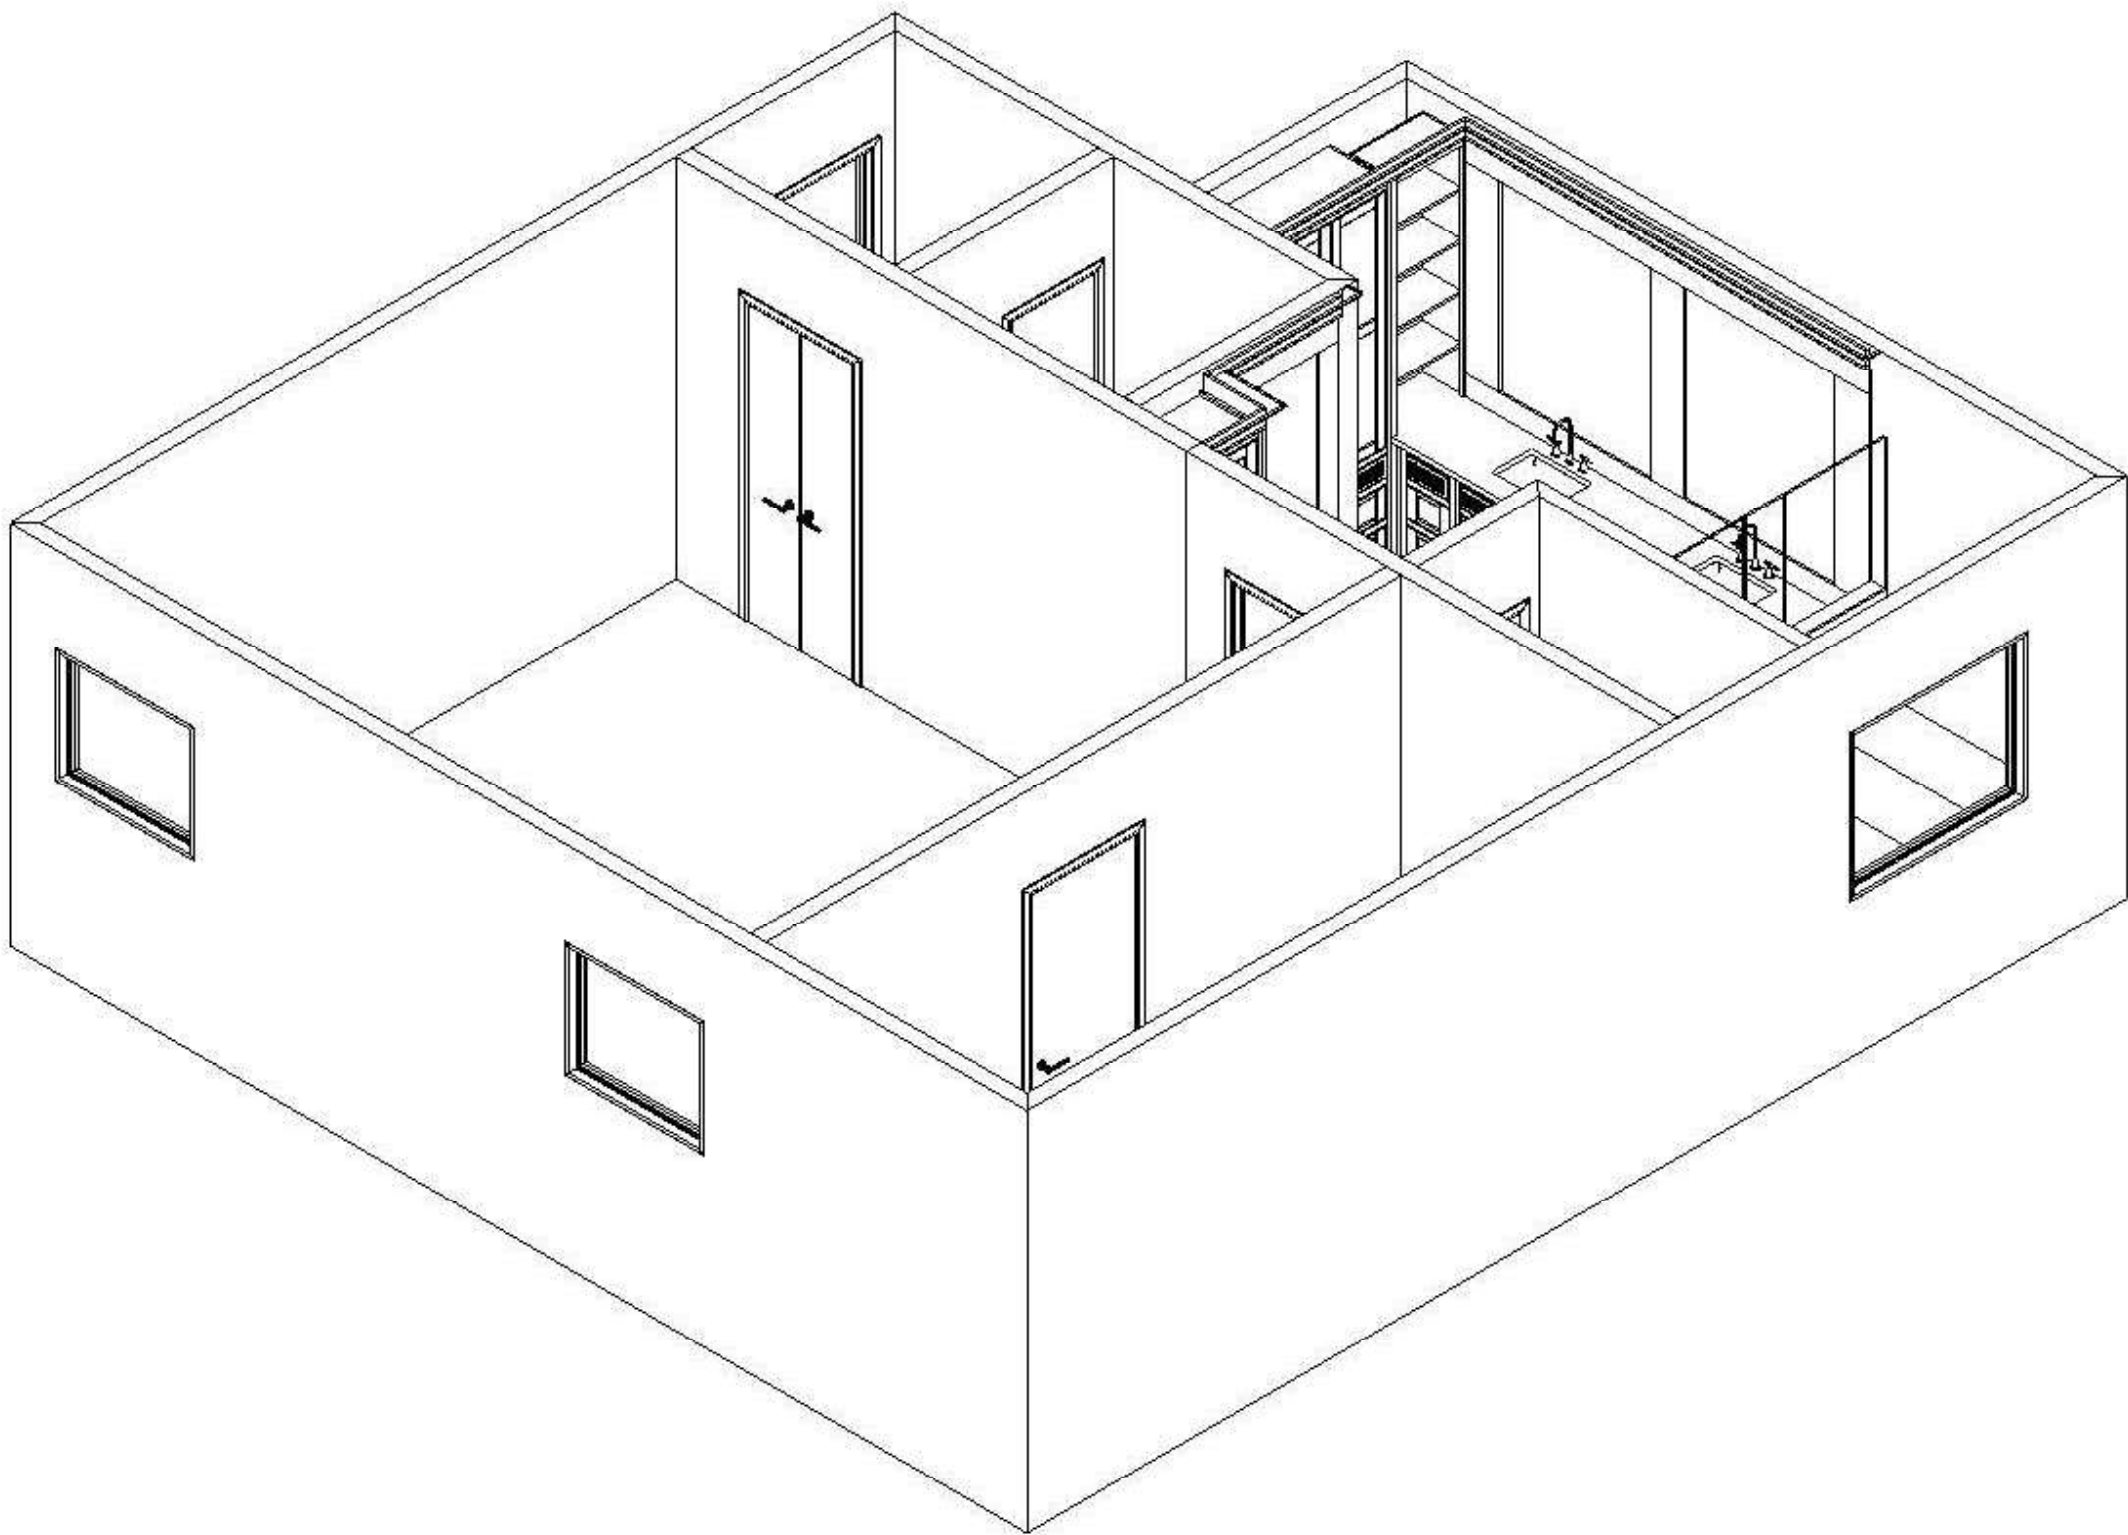

633 Spirit of St. Louis Blvd, Chesterfield, MO 63005
T 636.519.1611 F 636.519.1620

11585 Lackland Road, St. Louis, MO 63146
T 314.677.6713 F 314.677.6717

beckallencabinetry.com

PREPARED FOR :
MDG RENOVATION
PITTENGER RESIDENCE
MASTER

DATE OF DRAWING: 7.8.26


PREPARED BY:
KRISTINE FACTOR/HAILY MULHOLLAND

SCALE:
NTS


NOTE: THIS DRAWING IS AN ARTISTIC INTERPRETATION
OF THE GENERAL APPEARANCE OF THE DESIGN.
IT IS NOT MEANT TO BE AN EXACT RENDITION.

THIS DRAWING IS THE EXCLUSIVE PROPERTY
OF BECK/ALLEN CABINETS
AND MAY NOT BE RELEASED
WITHOUT WRITTEN PERMISSION.
IF RELEASED, A FEE MAY BE APPLICABLE.



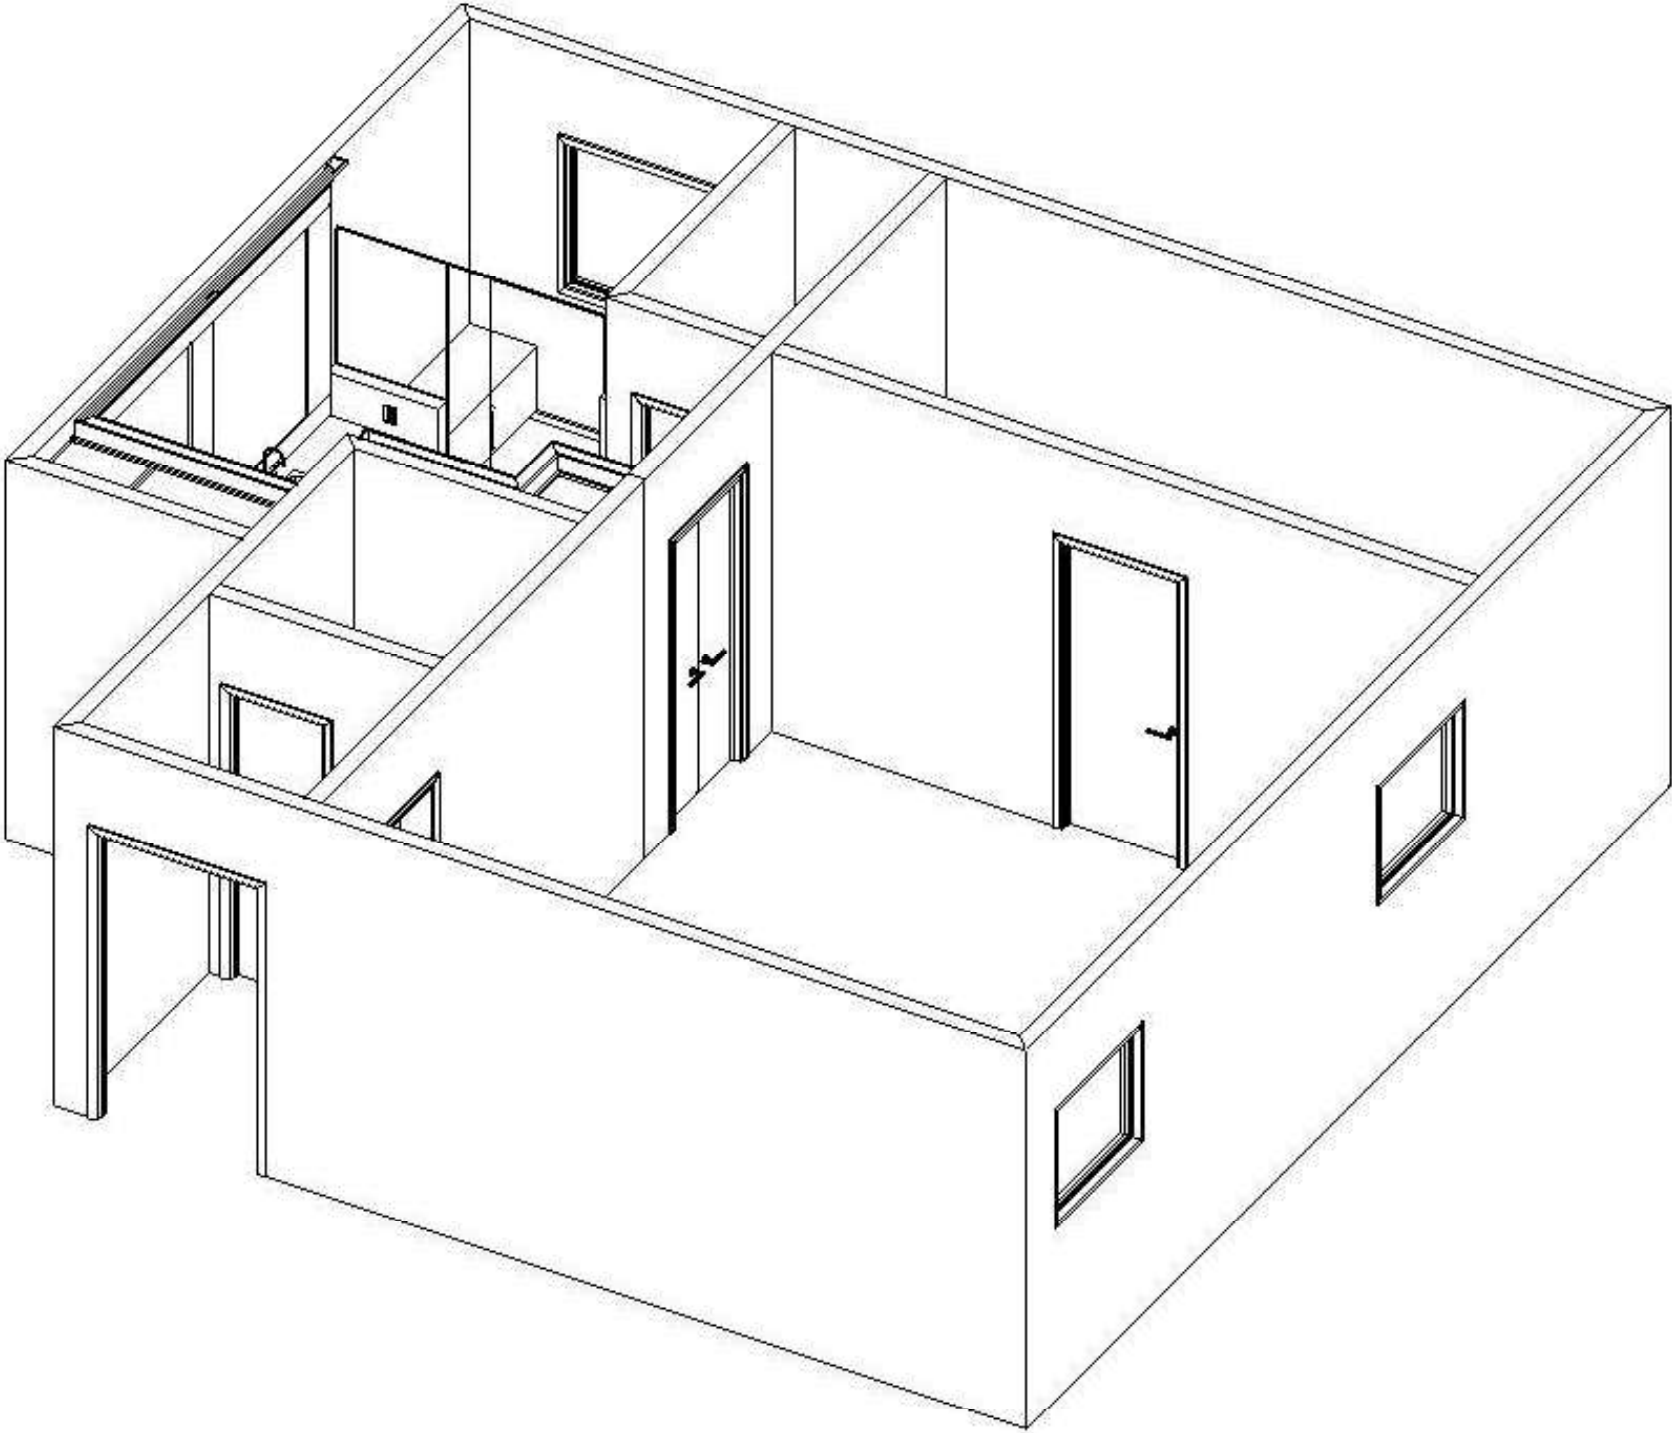

	633 Spirit of St. Louis Blvd, Chesterfield, MO 63005 T 636.519.1611 F 636.519.1620 11585 Lackland Road, St. Louis, MO 63146 T 314.677.6713 F 314.677.6717 beckallencabinetry.com	PREPARED FOR : MDG RENOVATION PITTENGER RESIDENCE MASTER	DATE OF DRAWING: 7.8.26	NOTE: THIS DRAWING IS AN ARTISTIC INTERPRETATION OF THE GENERAL APPEARANCE OF THE DESIGN. IT IS NOT MEANT TO BE AN EXACT RENDITION. THIS DRAWING IS THE EXCLUSIVE PROPERTY OF BECK/ALLEN CABINETRY AND MAY NOT BE RELEASED WITHOUT WRITTEN PERMISSION. IF RELEASED, A FEE MAY BE APPLICABLE. 
			PREPARED BY: KRISTINE FACTOR/HAILY MULHOLLAND	
			SCALE: NTS	

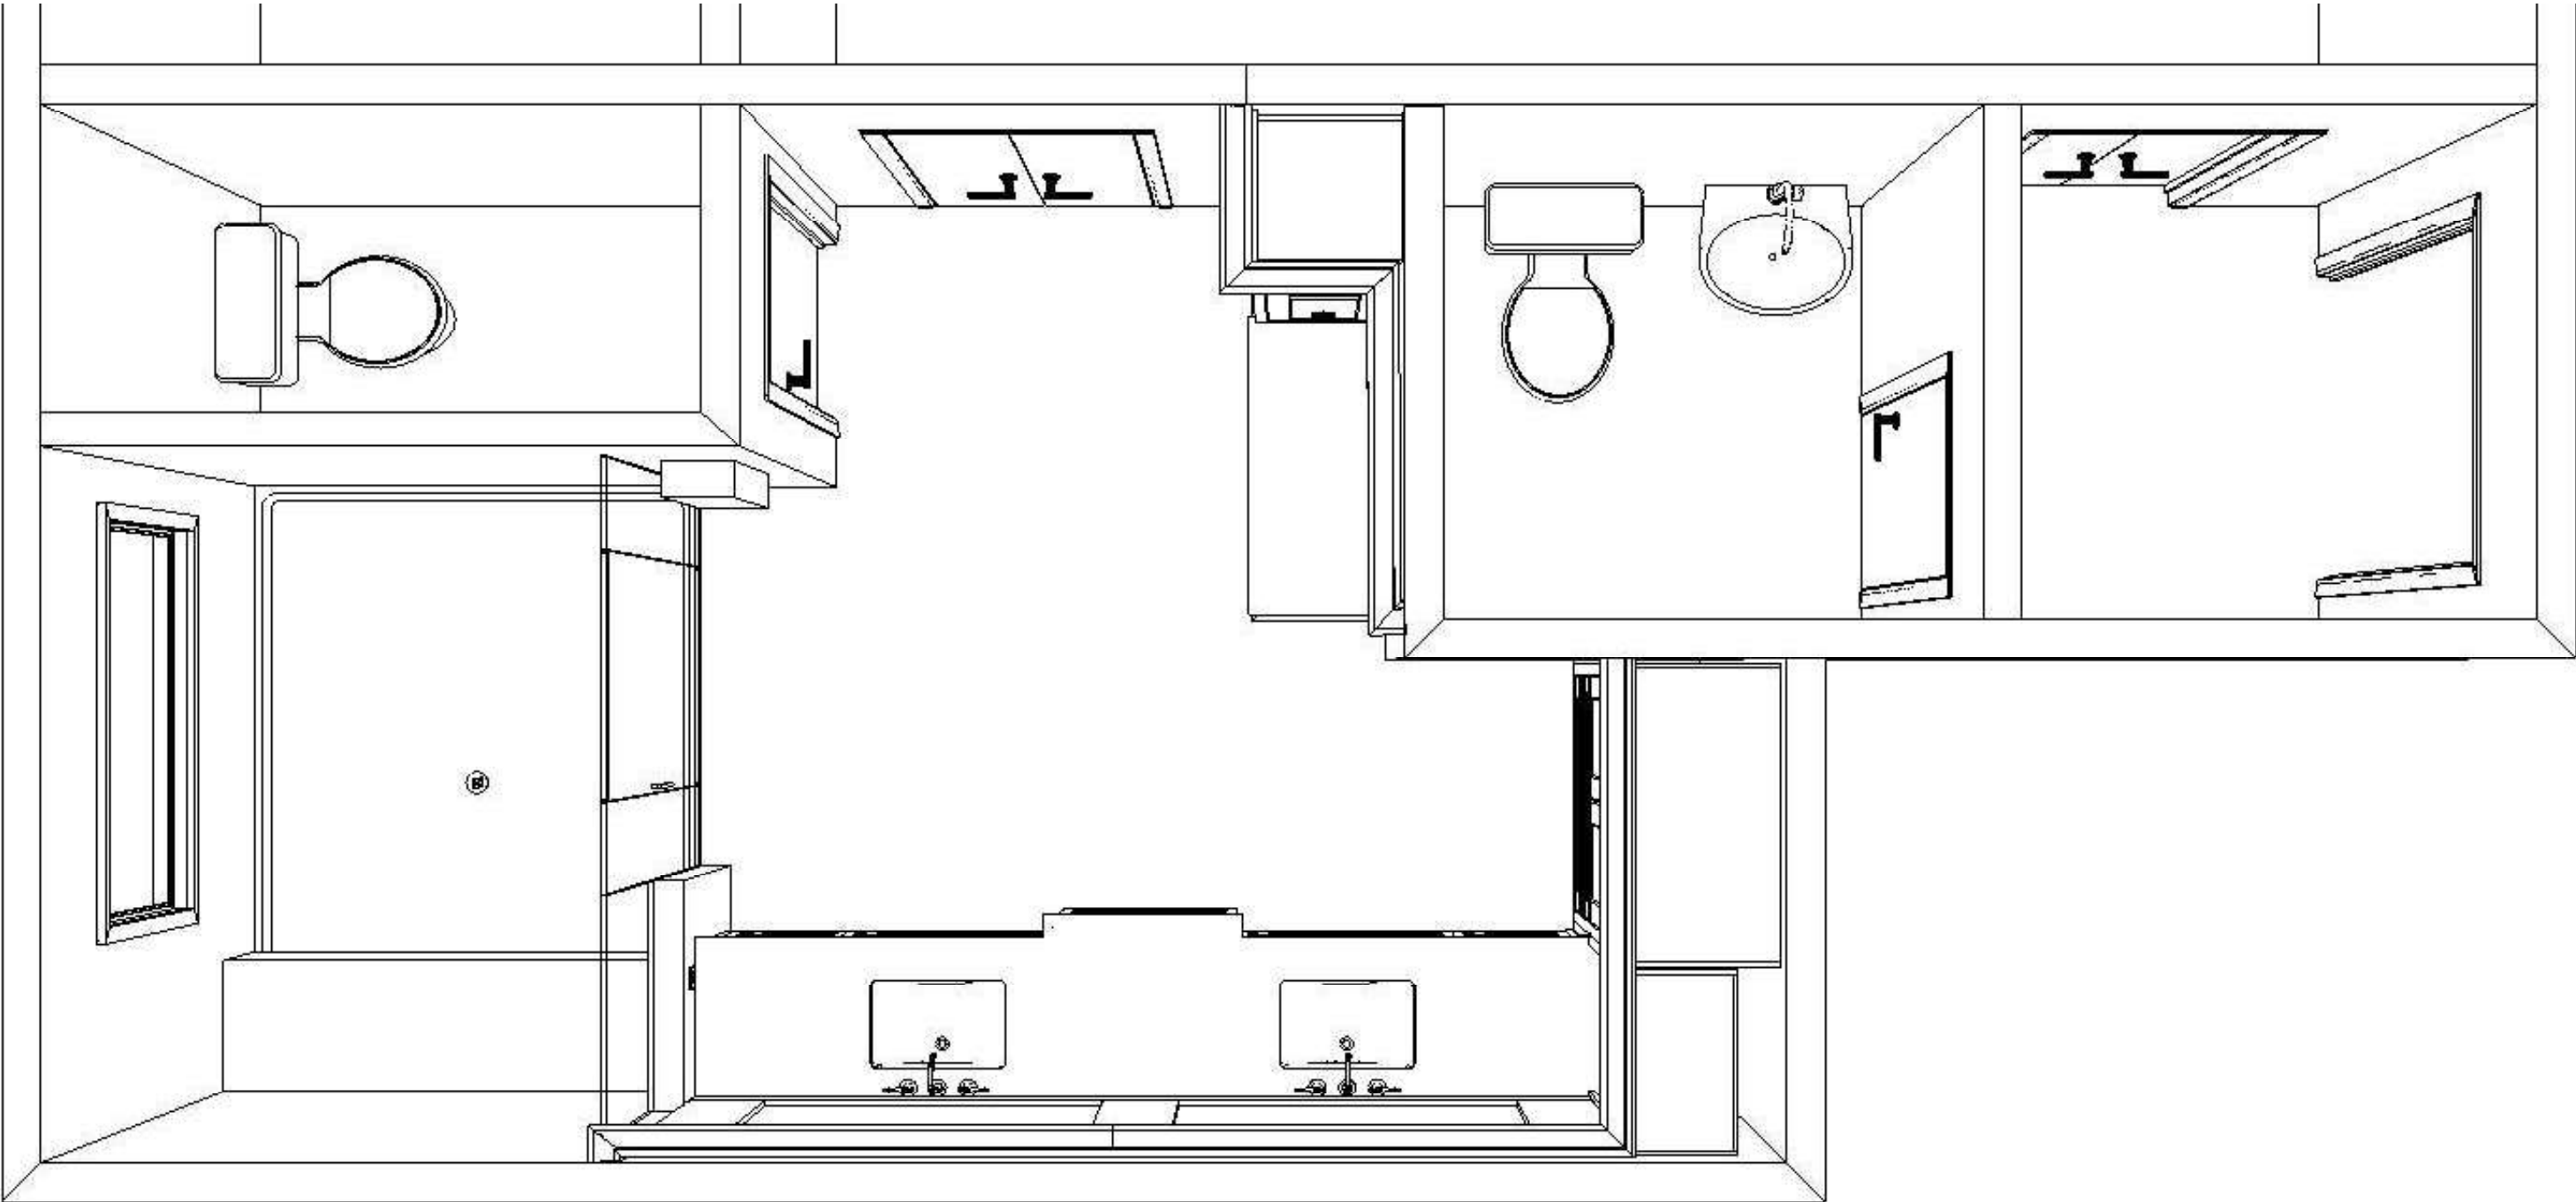

633 Spirit of St. Louis Blvd, Chesterfield, MO 63005
T 636.519.1611 F 636.519.1620

11585 Lackland Road, St. Louis, MO 63146
T 314.677.6713 F 314.677.6717

beckallencabinetry.com

PREPARED FOR :

**MDG RENOVATION
PITTENGER RESIDENCE
MASTER**

DATE OF DRAWING: 7.8.26

PREPARED BY:
KRISTINE FACTOR/HAILY MULHOLLAND

SCALE:
NTS

NOTE: THIS DRAWING IS AN ARTISTIC INTERPRETATION
OF THE GENERAL APPEARANCE OF THE DESIGN.
IT IS NOT MEANT TO BE AN EXACT RENDITION.

THIS DRAWING IS THE EXCLUSIVE PROPERTY
OF BECK/ALLEN CABINETRY
AND MAY NOT BE RELEASED
WITHOUT WRITTEN PERMISSION.
IF RELEASED, A FEE MAY BE APPLICABLE.

