


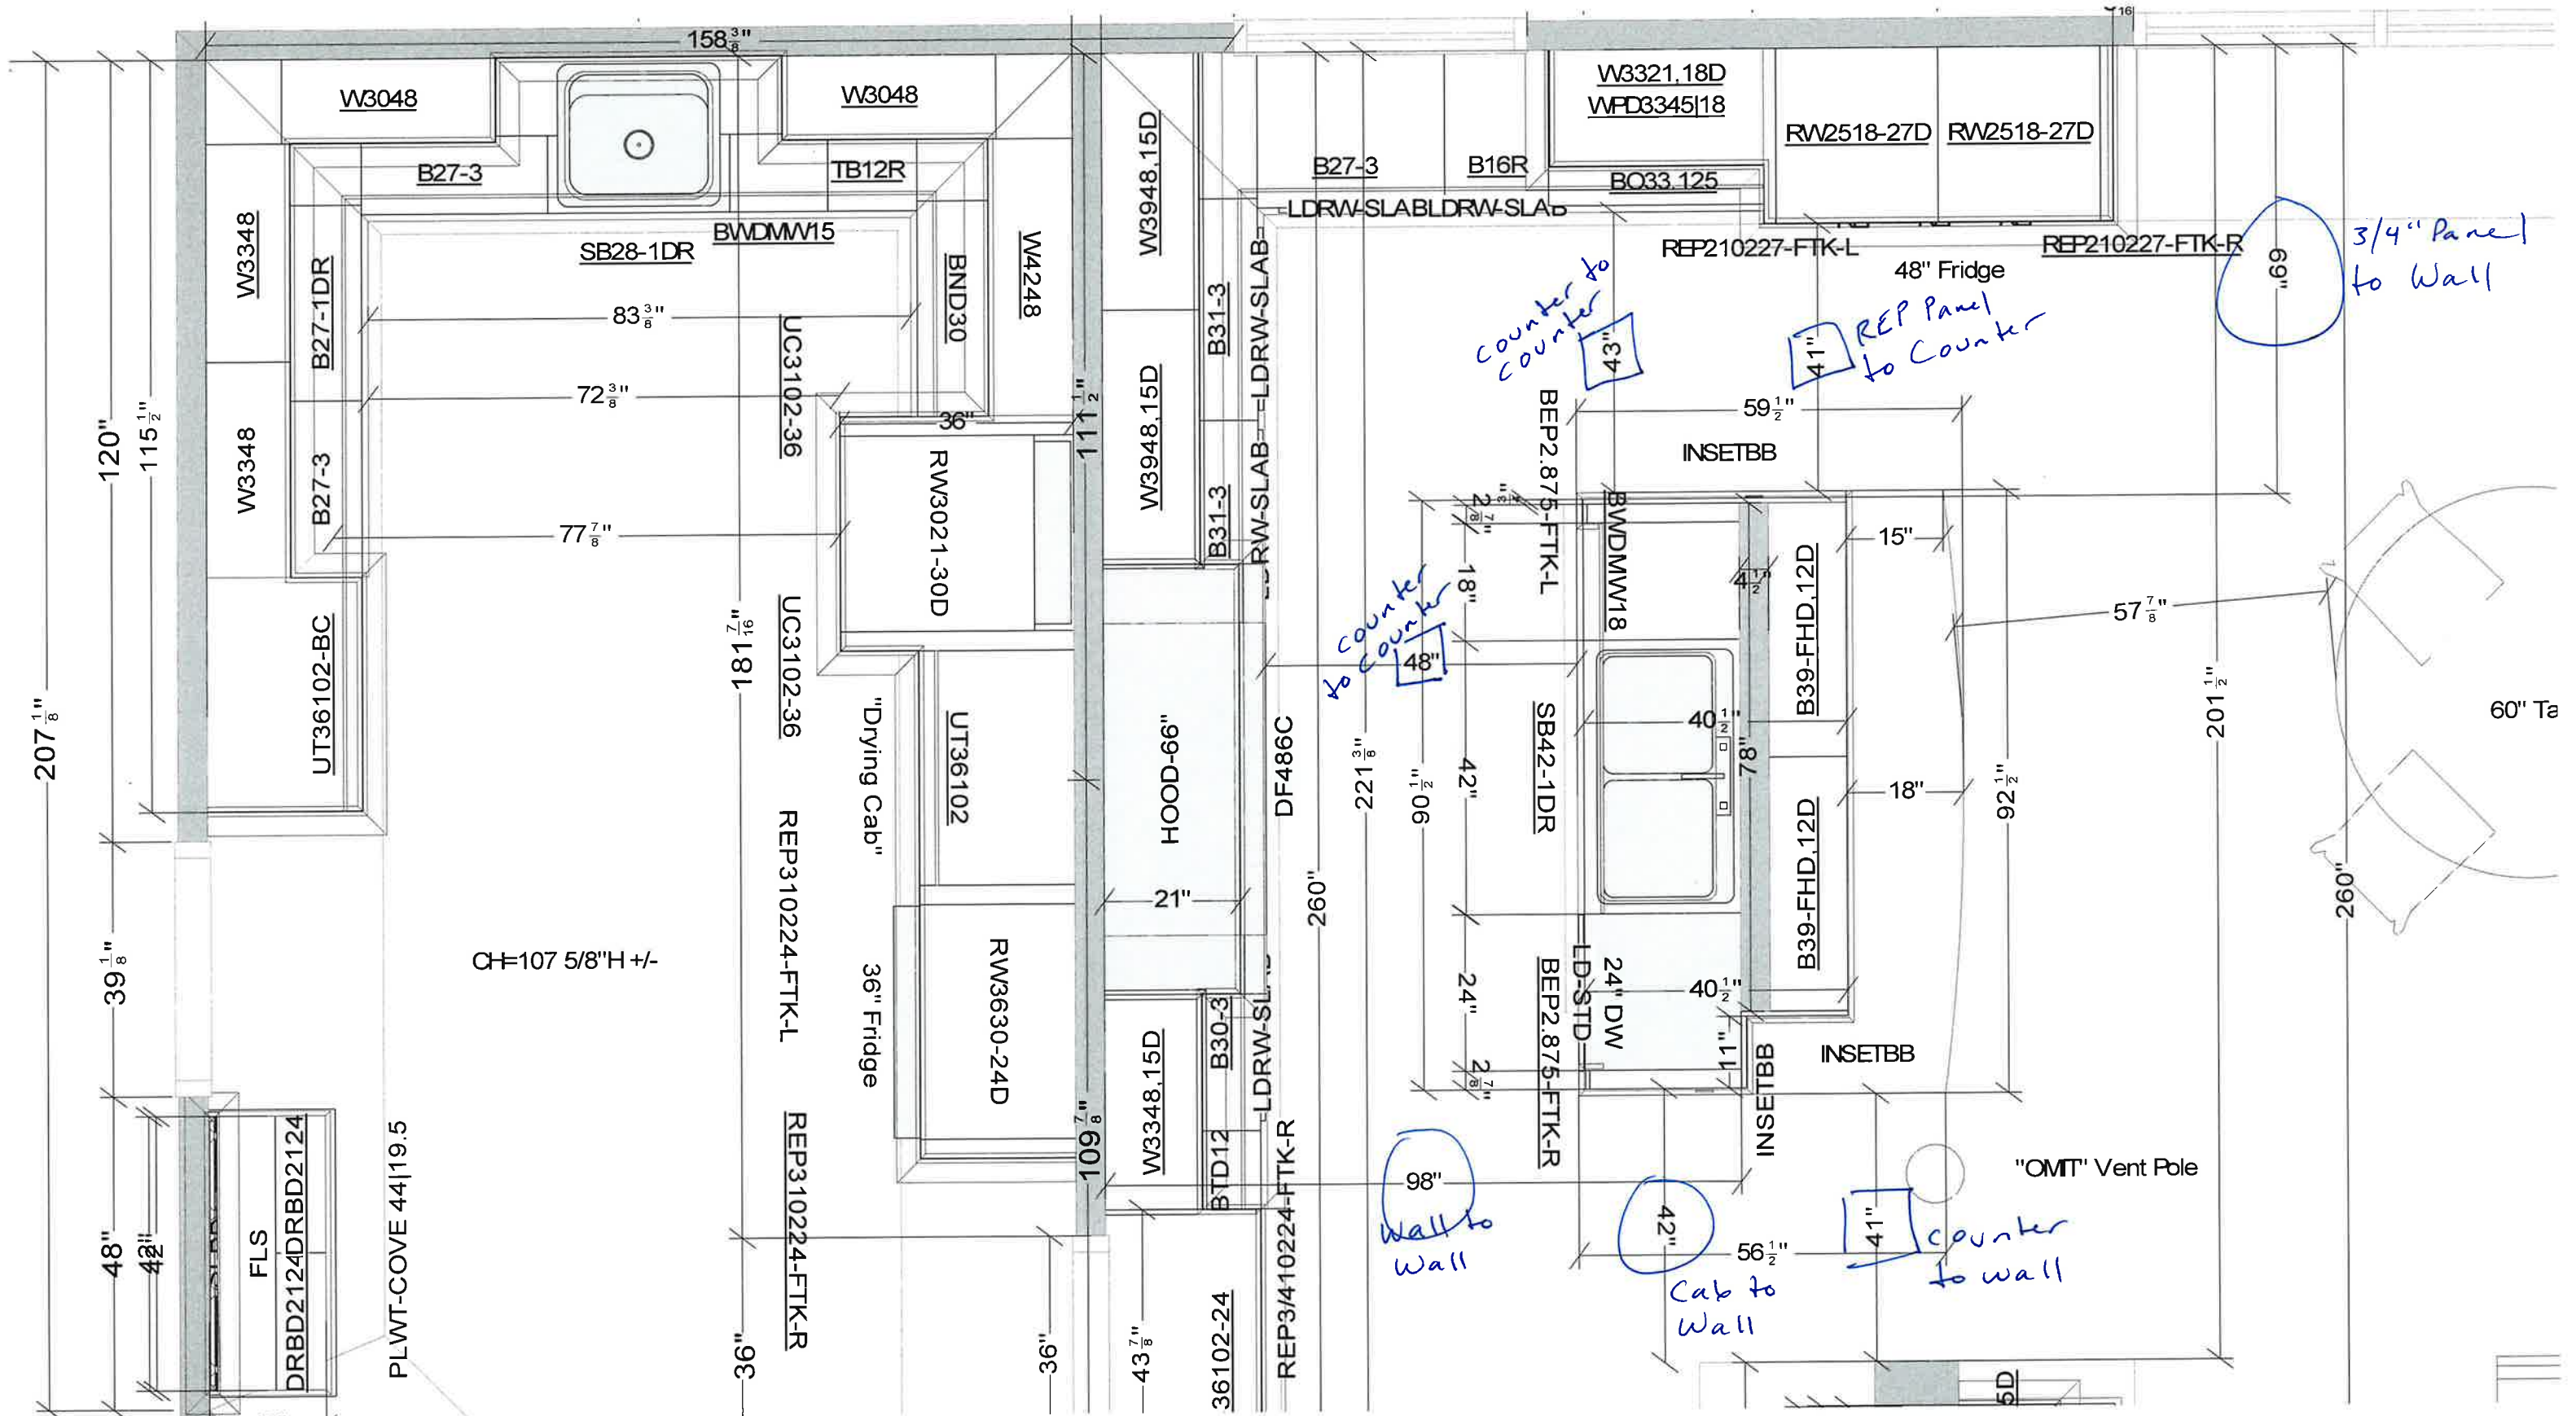

633 Spirit of St. Louis Blvd., Chesterfield, MO 63005
T 636.519.1611 F 636.519.1620

11585 Lackland Road, St. Louis, MO 63146
T 314.677.6713 F 314.677.6717

PREPARED FOR:

MDG RENOVATIONS PITTENGER RESIDENCE KITCHEN/ LAUNDRY

DATE OF DRAWING:

8.17.26

PREPARED BY:

ED BY:
kristine factor

SCALE:

NTS

NOTE: THIS DRAWING IS AN ARTISTIC INTERPRETATION
OF THE GENERAL APPEARANCE OF THE DESIGN.
IT IS NOT MEANT TO BE AN EXACT RENDITION.

THIS DRAWING IS THE EXCLUSIVE PROPERTY
OF BECK/ALLEN CABINETRY
AND MAY NOT BE RELEASED
WITHOUT WRITTEN PERMISSION.
IF RELEASED, A FEE MAY BE APPLICABLE.





④/⑤ SLBB
 → Slat Board,
 Trim To Fit
 as Needed

③⑦/③⑧ 4 1/4 FCR
 Crown

③⑤/③⑥ 4 1/4 FBP
 Riser

⑩ B27-1DR / ②⑧ W3348
 → Trim Extended
 style as Needed/or Keep

ba BECK/ALLEN
 CABINETRY

633 Spirit of St. Louis Blvd., Chesterfield, MO 63005
 T 636.519.1611 F 636.519.1620

11585 Lackland Road, St. Louis, MO 63146
 T 314.677.6713 F 314.677.6717

PREPARED FOR:

MDG RENOVATIONS
 PITTENGER RESIDENCE
 KITCHEN/ LAUNDRY

DATE OF DRAWING: 8.17.26


PREPARED BY:
 kristine factor

SCALE: NTS

NOTE: THIS DRAWING IS AN ARTISTIC INTERPRETATION
 OF THE GENERAL APPEARANCE OF THE DESIGN.
 IT IS NOT MEANT TO BE AN EXACT RENDITION.

THIS DRAWING IS THE EXCLUSIVE PROPERTY
 OF BECK/ALLEN CABINETRY
 AND MAY NOT BE RELEASED
 WITHOUT WRITTEN PERMISSION.
 IF RELEASED, A FEE MAY BE APPLICABLE.

NKBA
 National Kitchen & Bath Association

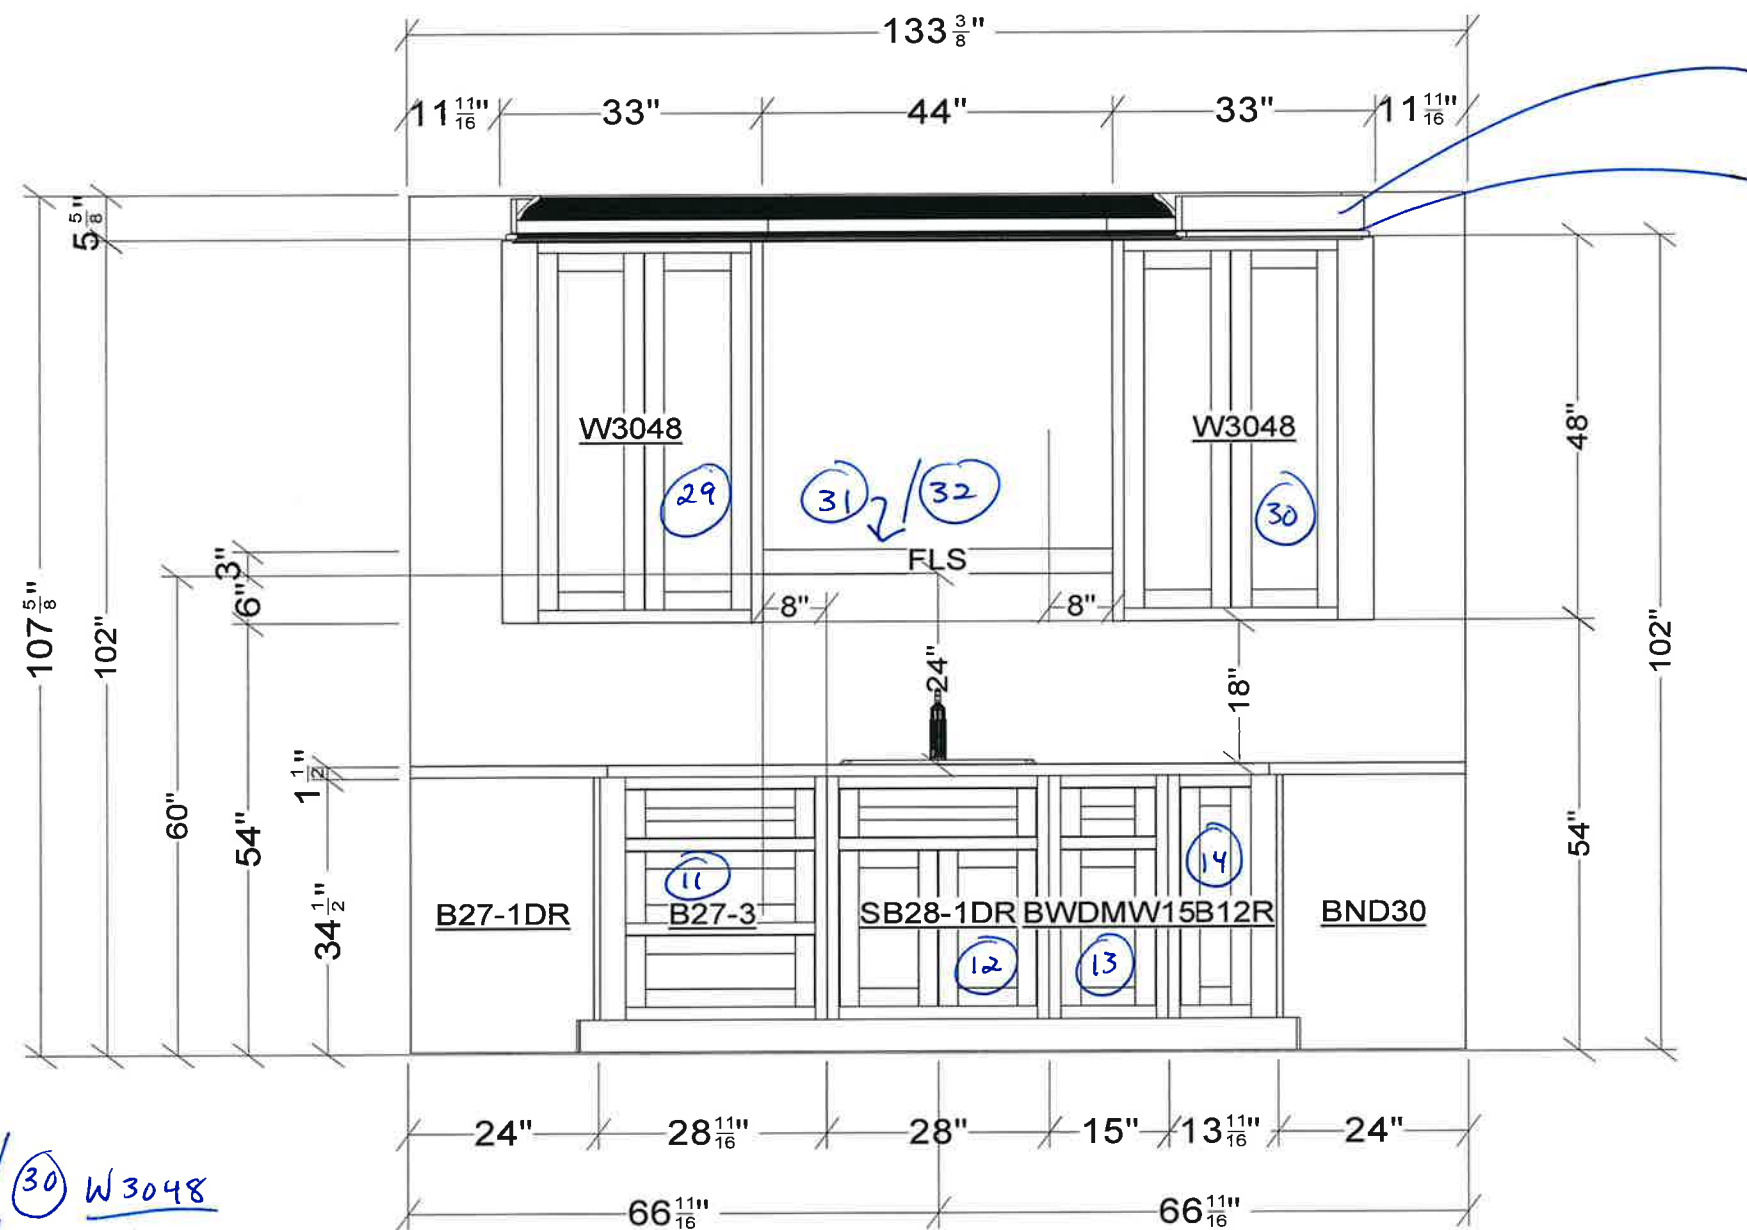

37/38 4 1/4 FCR

35/36 4 1/4 FCR
Riser

29 W3048 / 30 W3048
11 B27-3 / 14 TB12
→ Trim Extended
Style as Needed/
or Keep

ba BECK/ALLEN
CABINETRY

633 Spirit of St. Louis Blvd., Chesterfield, MO 63005
T 636.519.1611 F 636.519.1620

11585 Lackland Road, St. Louis, MO 63146
T 314.677.6713 F 314.677.6717

PREPARED FOR:

**MDG RENOVATIONS
PITTENGER RESIDENCE
KITCHEN/ LAUNDRY**

DATE OF DRAWING:

8.17.26

PREPARED BY:

kristine factor

SCALE:

NTS

NOTE: THIS DRAWING IS AN ARTISTIC INTERPRETATION
OF THE GENERAL APPEARANCE OF THE DESIGN.
IT IS NOT MEANT TO BE AN EXACT RENDITION.

THIS DRAWING IS THE EXCLUSIVE PROPERTY
OF BECK/ALLEN CABINETRY
AND MAY NOT BE RELEASED
WITHOUT WRITTEN PERMISSION.
IF RELEASED, A FEE MAY BE APPLICABLE.


NKBA
National Kitchen & Bath Association

(18) RW3021, 30 Deep
→ Pull & Install
C 36" Deep

(19) 1/4 FPS
→ install as
bottom skin
on cabinet
#18

(26) 1/4 FPS
→ install as
bottom skin
on cabinet #25

(15) BND30 / (33) W4248
→ Trim Extended
Style as Needed/
or Keep

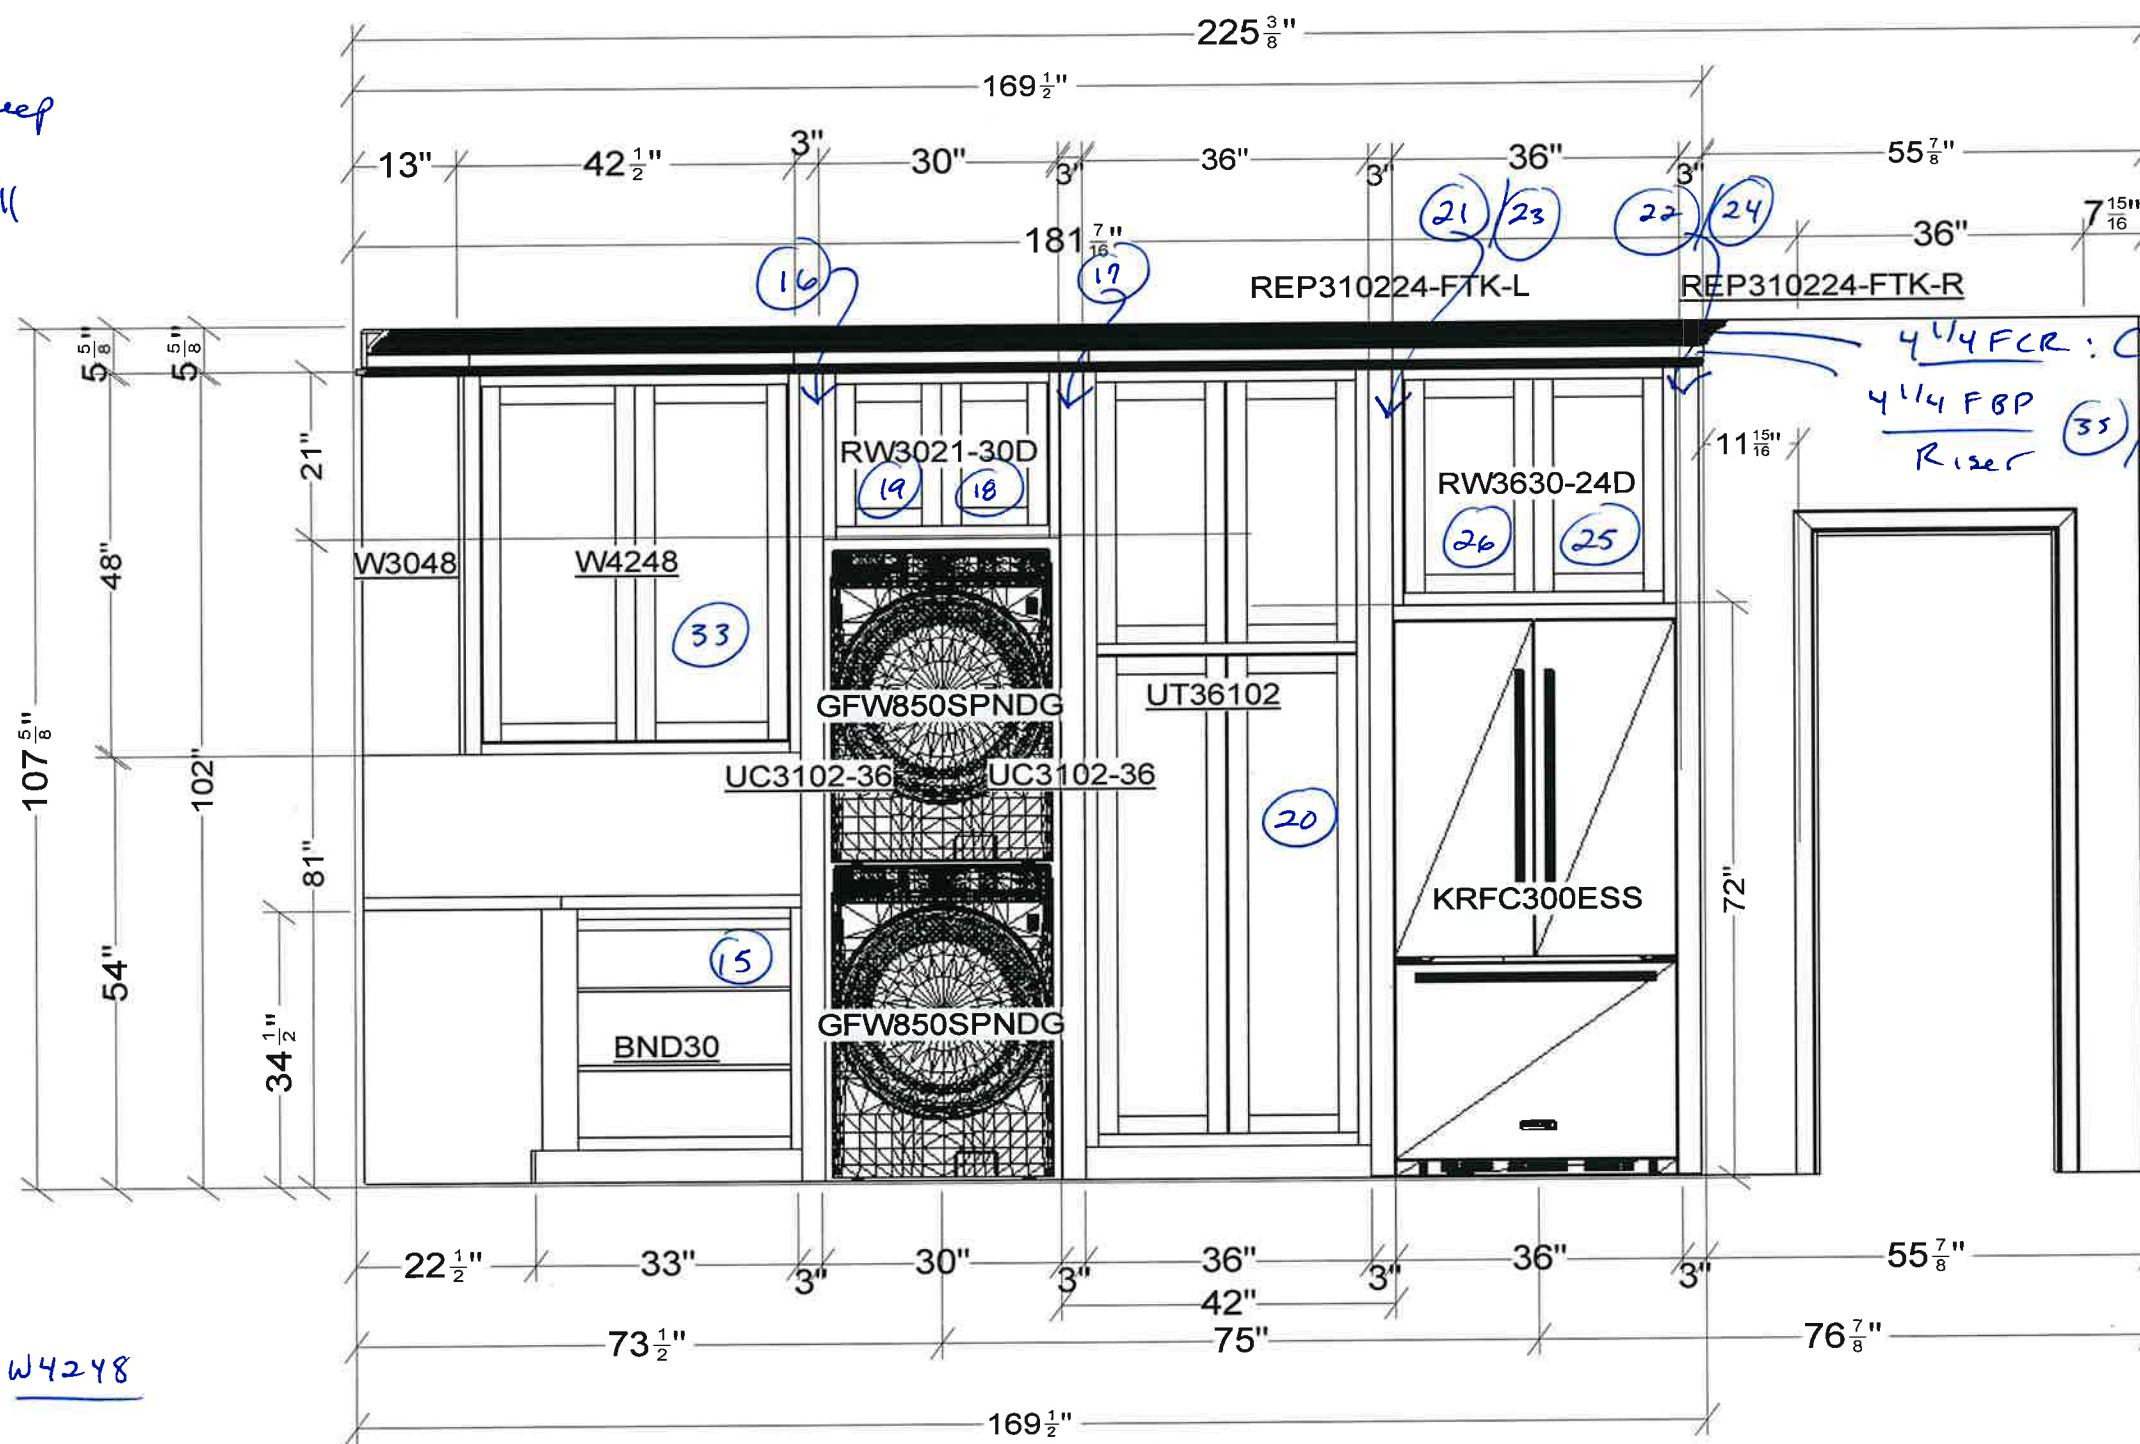

ba BECK/ALLEN
CABINETRY

633 Spirit of St. Louis Blvd., Chesterfield, MO 63005
T 636.519.1611 F 636.519.1620

11585 Lackland Road, St. Louis, MO 63146
T 314.677.6713 F 314.677.6717

PREPARED FOR:

MDG RENOVATIONS
PITTENGER RESIDENCE
KITCHEN/ LAUNDRY

DATE OF DRAWING:

8.17.26

PREPARED BY:

kristine factor

SCALE:

NTS

NOTE: THIS DRAWING IS AN ARTISTIC INTERPRETATION
OF THE GENERAL APPEARANCE OF THE DESIGN.
IT IS NOT MEANT TO BE AN EXACT RENDITION.


THIS DRAWING IS THE EXCLUSIVE PROPERTY
OF BECK/ALLEN CABINETRY
AND MAY NOT BE RELEASED
WITHOUT WRITTEN PERMISSION.
IF RELEASED, A FEE MAY BE APPLICABLE.

NKBA
National Kitchen & Bath Association

① PEC36-102

→ Trim 6" Extended
Stiles As Needed
→ Install Loose
Doors w/ Hinges
By others

★ Final Design
TBD on side

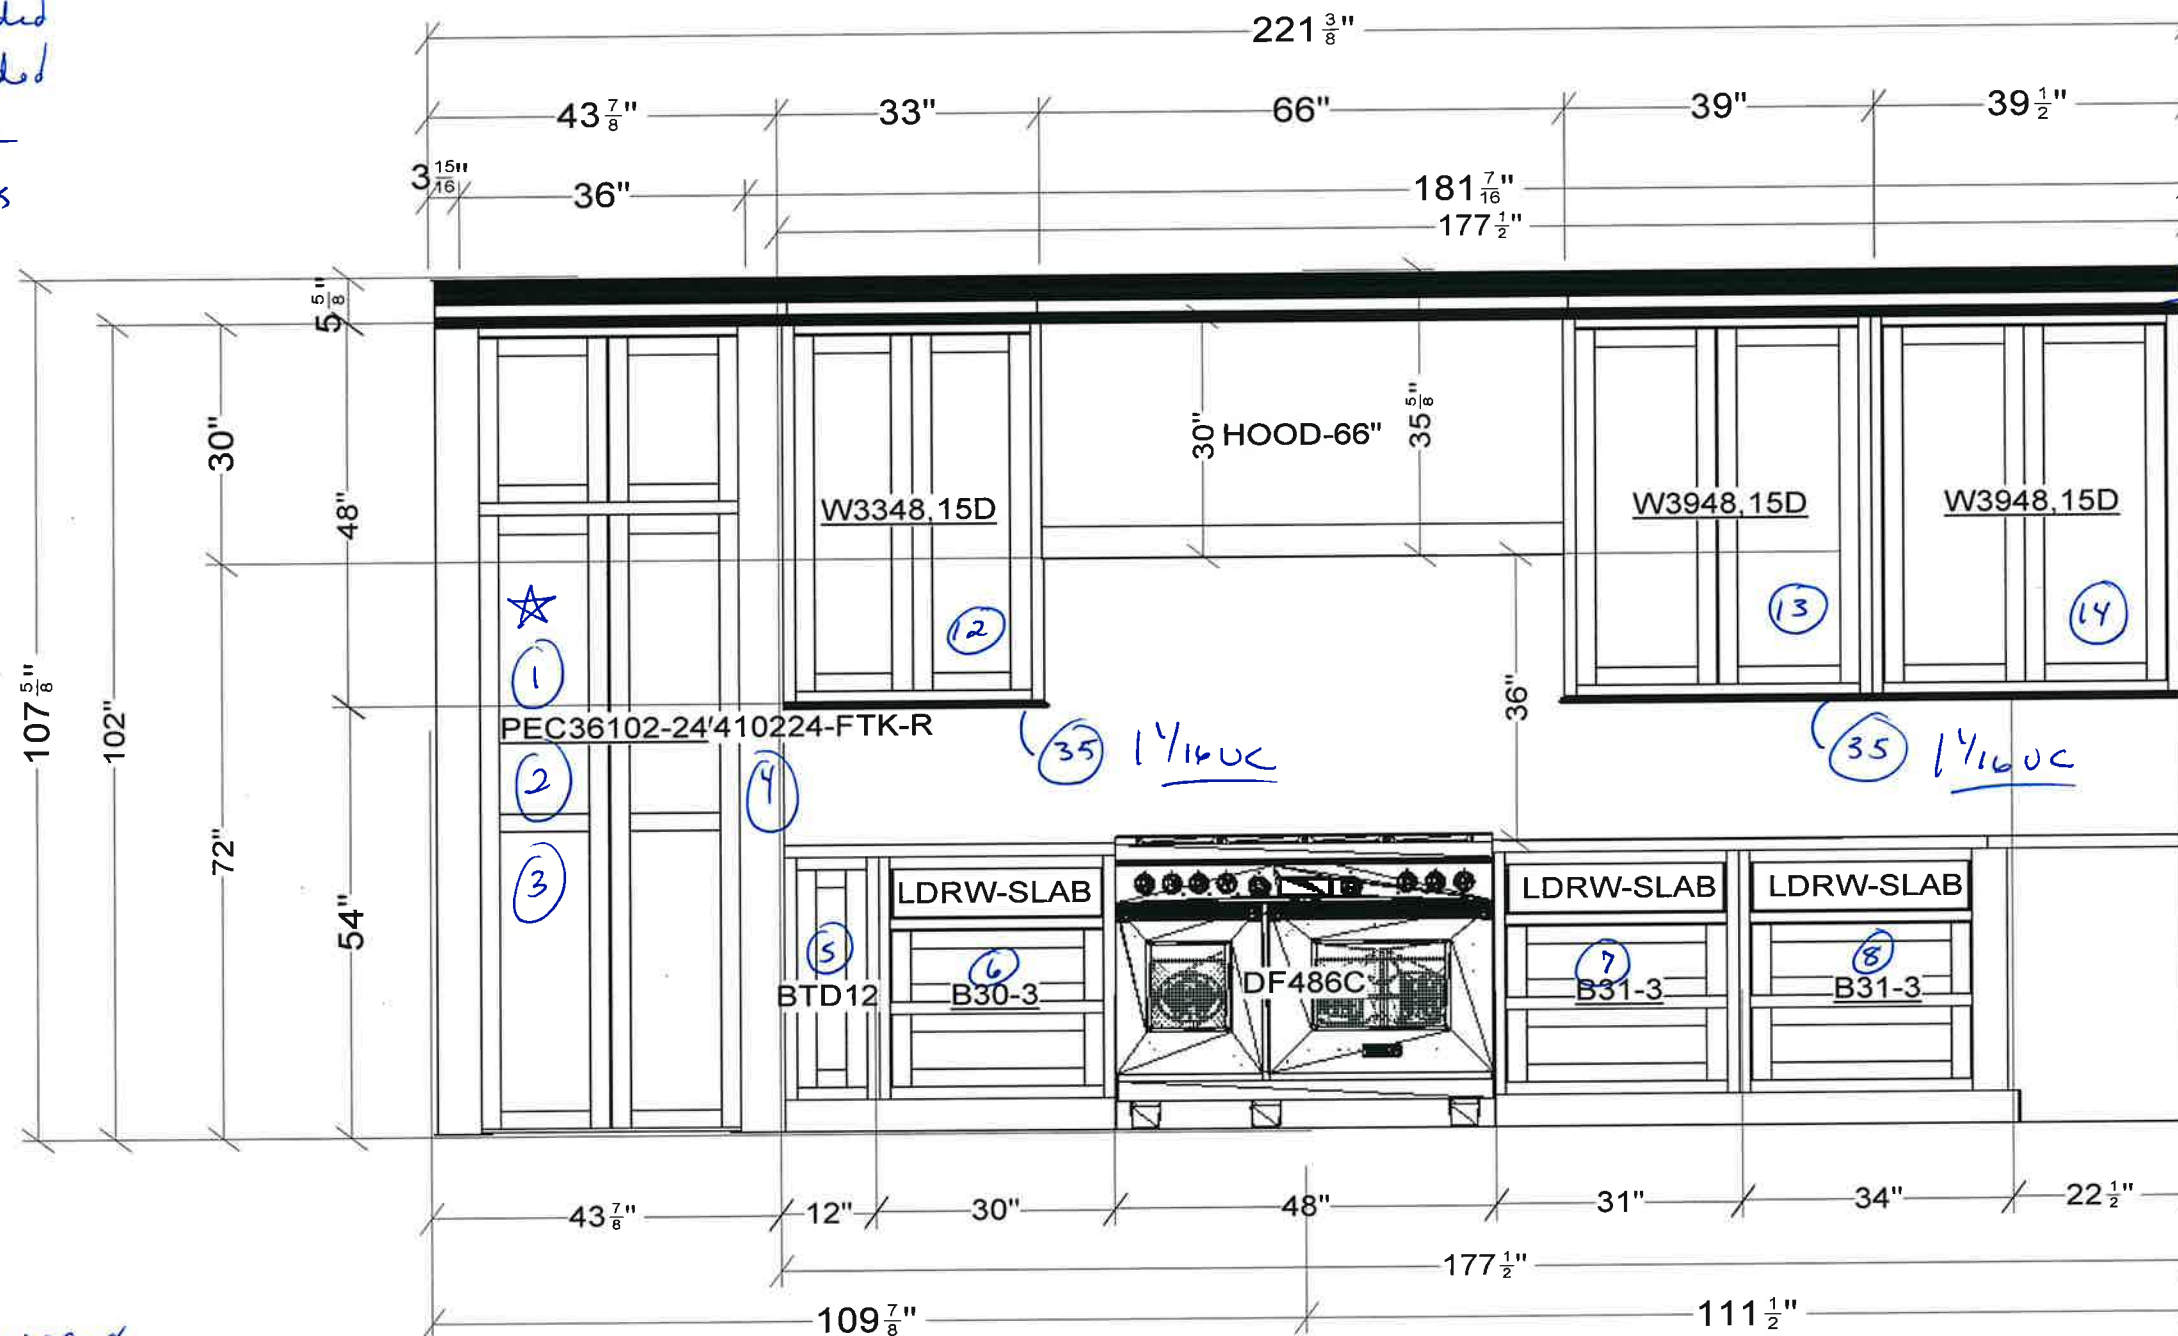

⑧ B31-3 / ⑭ W3948

→ Trim or Keep
Extended Stile
as Needed

ba BECK/ALLEN
CABINETRY

633 Spirit of St. Louis Blvd., Chesterfield, MO 63005
T 636.519.1611 F 636.519.1620

11585 Lackland Road, St. Louis, MO 63146
T 314.677.6713 F 314.677.6717

PREPARED FOR:

**MDG RENOVATIONS
PITTENGER RESIDENCE
KITCHEN/ LAUNDRY**

DATE OF DRAWING: **8.17.26**

PREPARED BY:
kristine factor

SCALE: **NTS**

NOTE: THIS DRAWING IS AN ARTISTIC INTERPRETATION
OF THE GENERAL APPEARANCE OF THE DESIGN.
IT IS NOT MEANT TO BE AN EXACT RENDITION.

THIS DRAWING IS THE EXCLUSIVE PROPERTY
OF BECK/ALLEN CABINETRY
AND MAY NOT BE RELEASED
WITHOUT WRITTEN PERMISSION.
IF RELEASED, A FEE MAY BE APPLICABLE.

NKBA
National Kitchen & Bath Association


*Note:

(11) B033.125

☆ → Trim Out on Side
3/8" of Height to
make 28 5/8" High
as needed per spec's

(44) EDGT

☆ → shelf
to install
between
appliances
in field

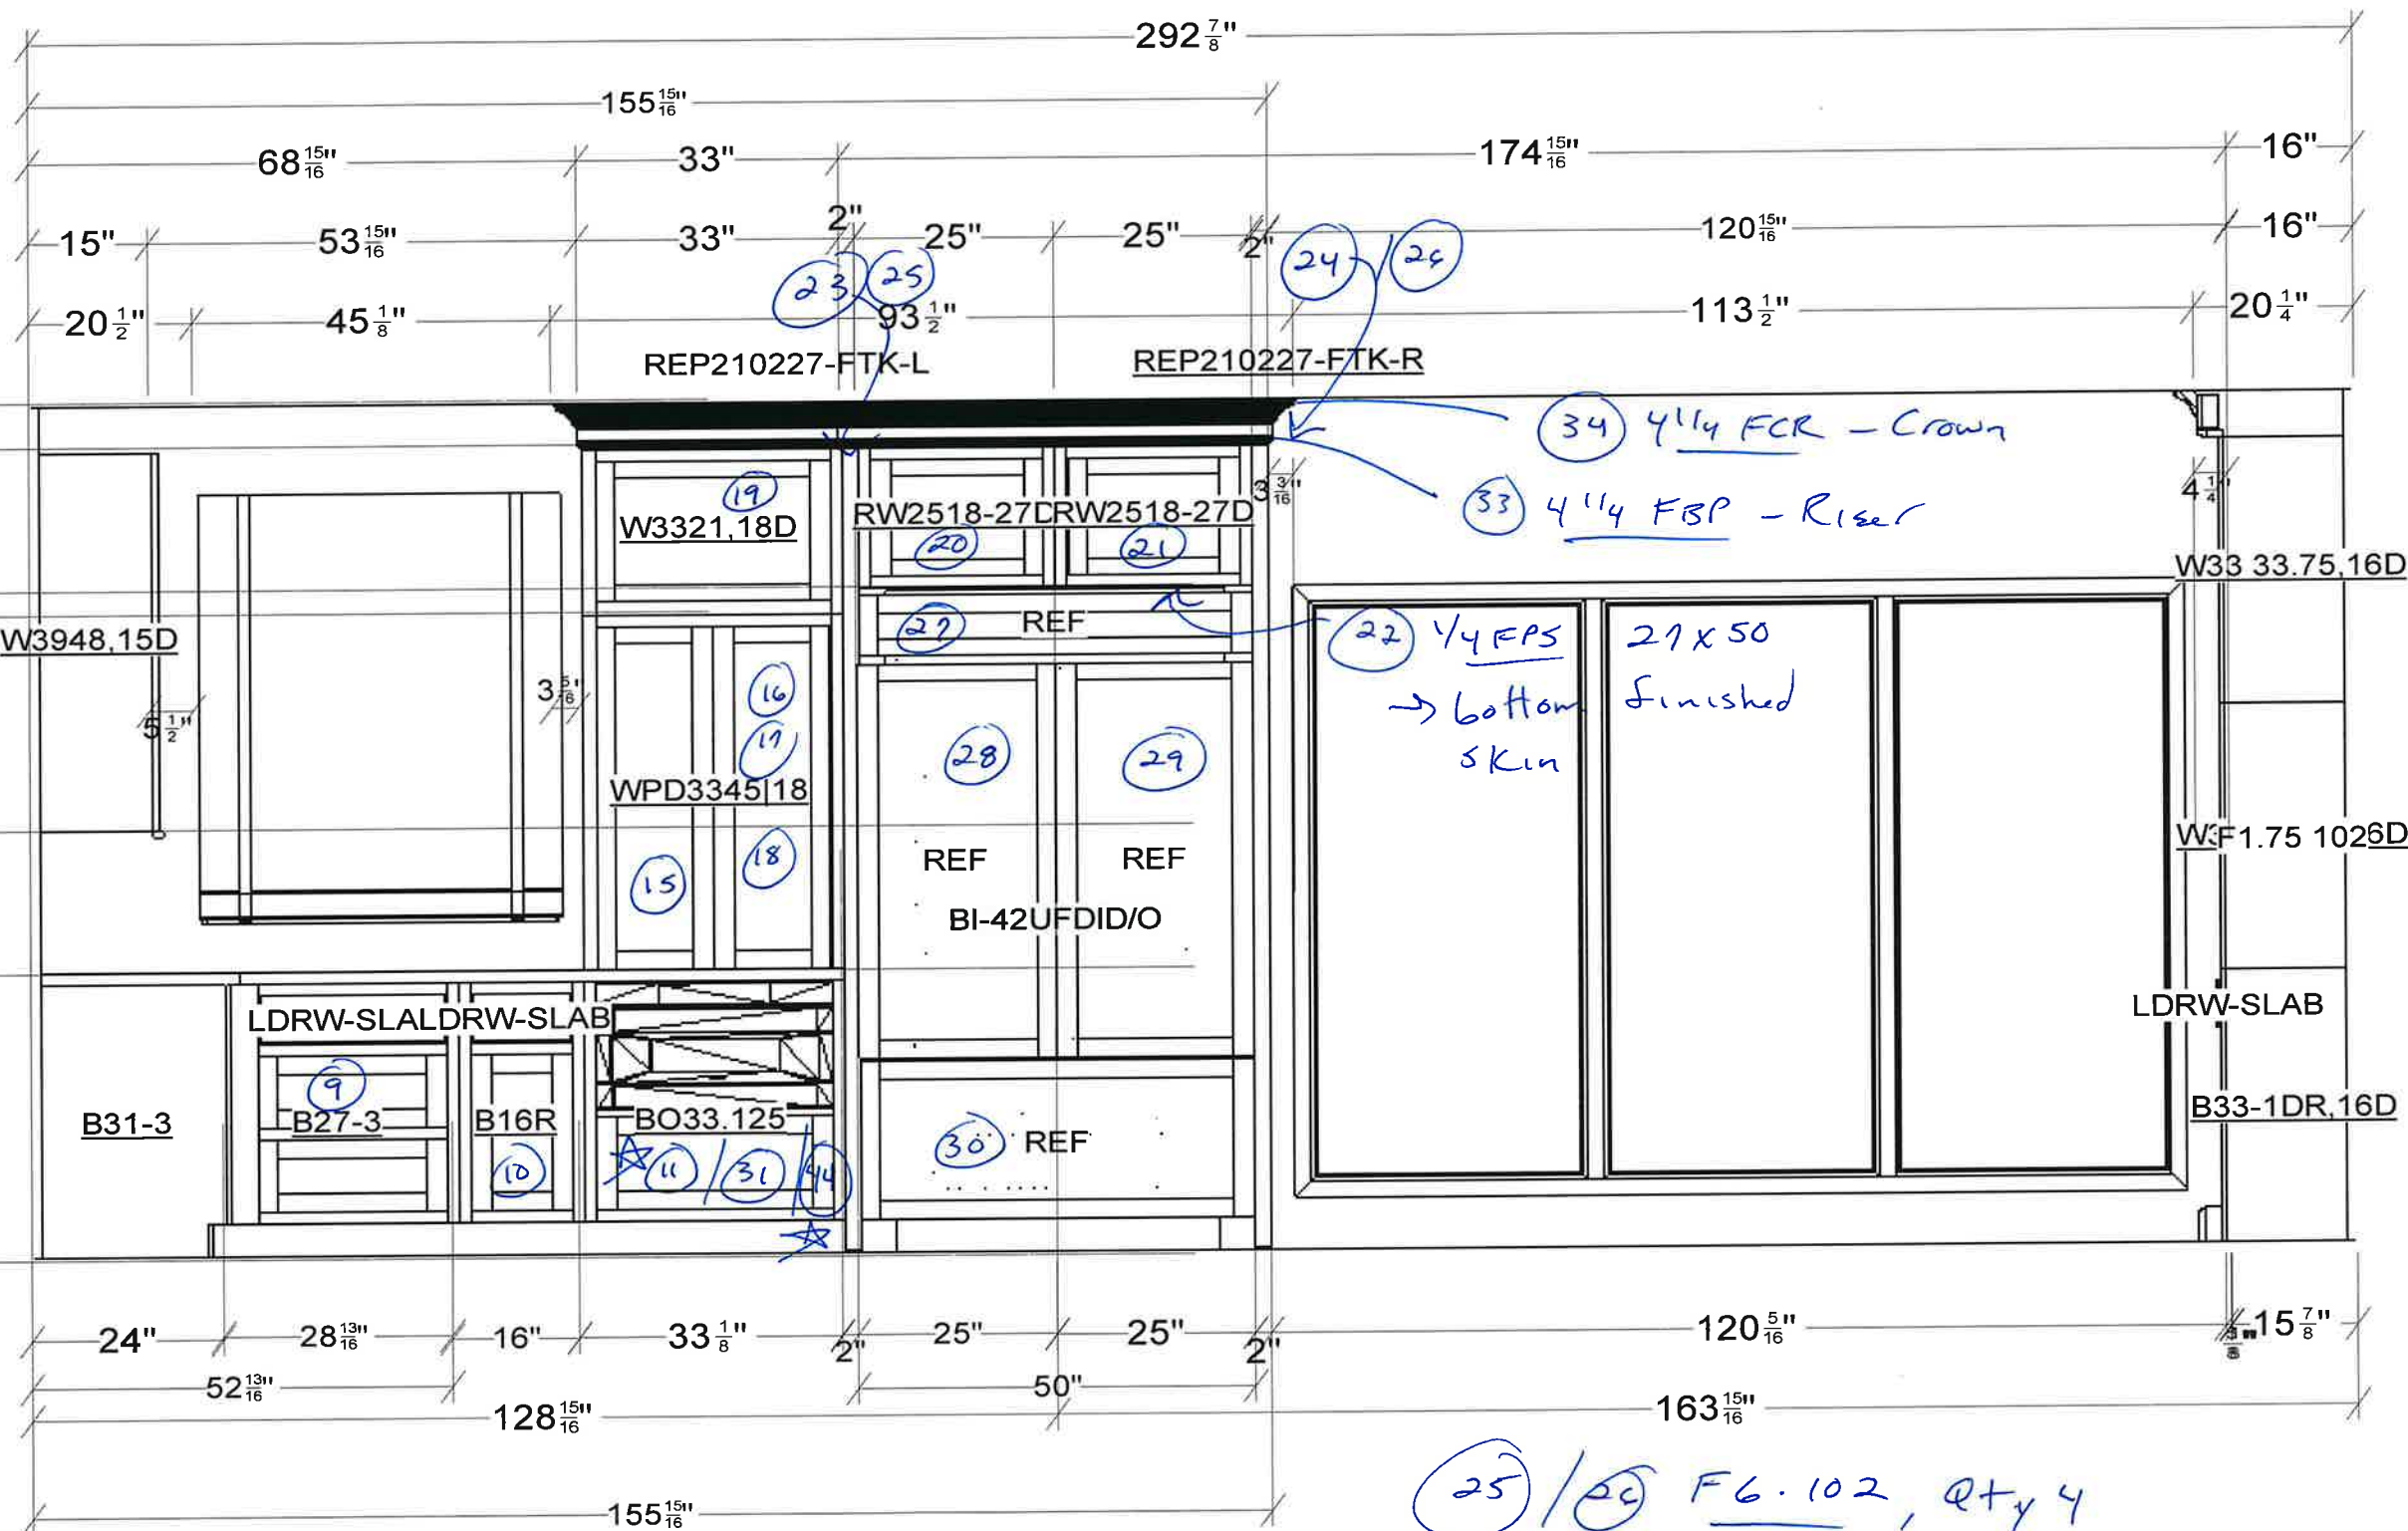

(9) B21-3

→ Trim or Keep
Extended stake
as needed

ba BECK/ALLEN
CABINETRY

633 Spirit of St. Louis Blvd., Chesterfield, MO 63005
T 636.519.1611 F 636.519.1620

11585 Lackland Road, St. Louis, MO 63146
T 314.677.6713 F 314.677.6717

PREPARED FOR:

MDG RENOVATIONS
PITTENGER RESIDENCE
KITCHEN/ LAUNDRY

DATE OF DRAWING:

8.17.26

PREPARED BY:

kristine factor

SCALE:

NTS

NOTE: THIS DRAWING IS AN ARTISTIC INTERPRETATION
OF THE GENERAL APPEARANCE OF THE DESIGN.
IT IS NOT MEANT TO BE AN EXACT RENDITION.

THIS DRAWING IS THE EXCLUSIVE PROPERTY
OF BECK/ALLEN CABINETRY
AND MAY NOT BE RELEASED
WITHOUT WRITTEN PERMISSION.
IF RELEASED, A FEE MAY BE APPLICABLE.

NKBA
National Kitchen & Bath Association


★ Note:

Please call/email
w/ dimensions needed
to order Clear Glass
Inserts & Glass
Shelves

314.402.6322

Kfactor@beckallen.net

Kristine

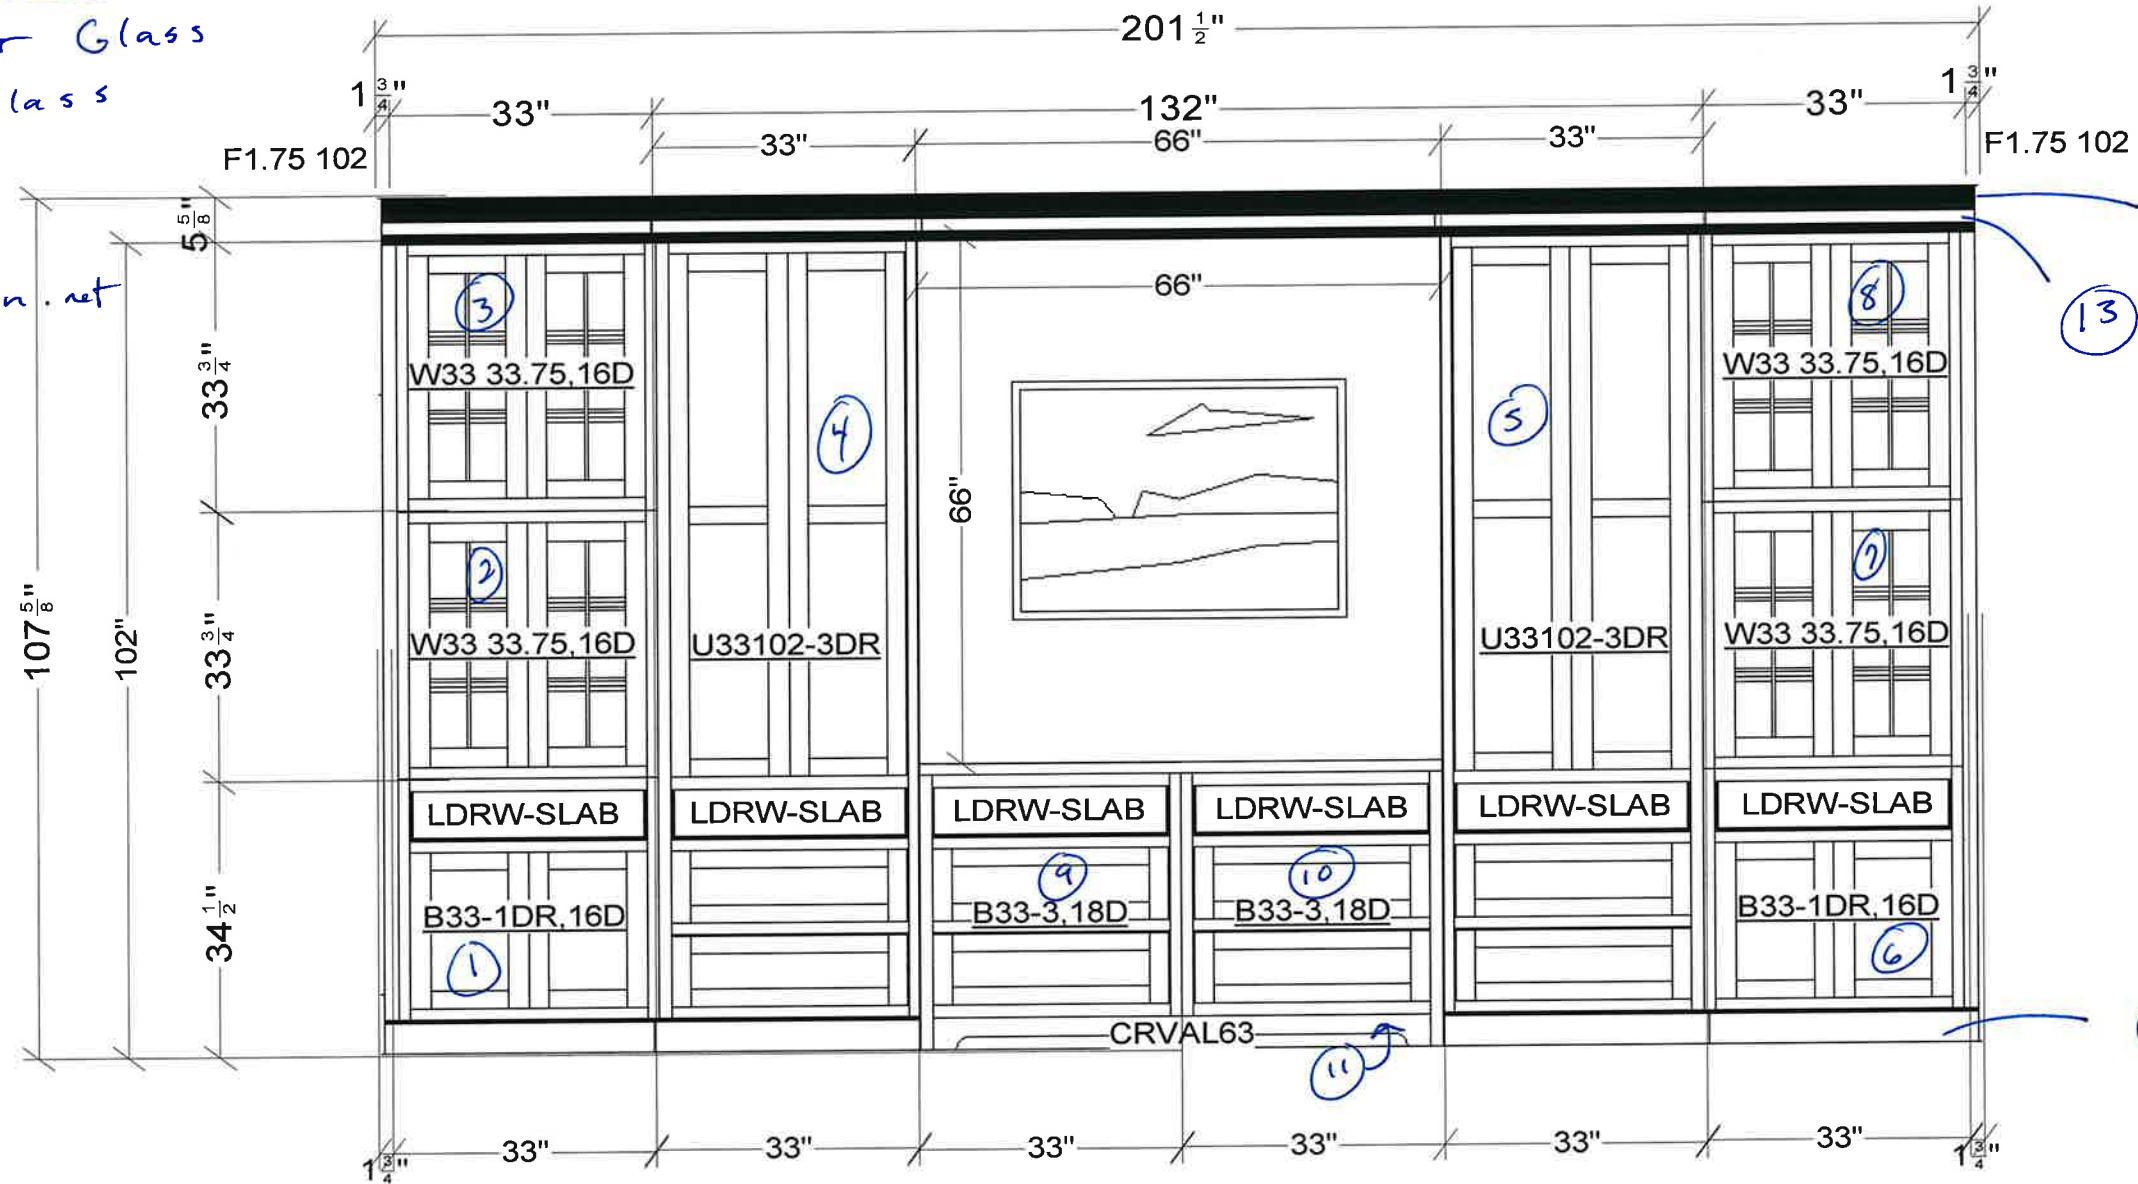

⑭ 4 1/4 FCR - Crown

⑬ 4 1/4 FBP - Riser

⑬ 4 1/4 FBP - Furniture Base

⑪ CRVAL
→ may need to trim height as needed,
Install In Front of Recessed Toekick

beck **allen**
CABINETRY

633 Spirit of St. Louis Blvd., Chesterfield, MO 63005
T 636.519.1611 F 636.519.1620

11585 Lackland Road, St. Louis, MO 63146
T 314.677.6713 F 314.677.6717

PREPARED FOR:

**MDG RENOVATIONS
PITTENGER RESIDENCE
KITCHEN/ LAUNDRY**

DATE OF DRAWING:

8.17.26

PREPARED BY:

kristine factor

SCALE:

NTS

NOTE: THIS DRAWING IS AN ARTISTIC INTERPRETATION
OF THE GENERAL APPEARANCE OF THE DESIGN.
IT IS NOT MEANT TO BE AN EXACT RENDITION.

THIS DRAWING IS THE EXCLUSIVE PROPERTY
OF BECK/ALLEN CABINETRY
AND MAY NOT BE RELEASED
WITHOUT WRITTEN PERMISSION.
IF RELEASED, A FEE MAY BE APPLICABLE.

NKBA
National Kitchen & Bath Association


★ Note:

Please call/email
w/ dimensions needed to
order glass shelves

314.402.6322

Kfactor@beckallen.net

Kristine

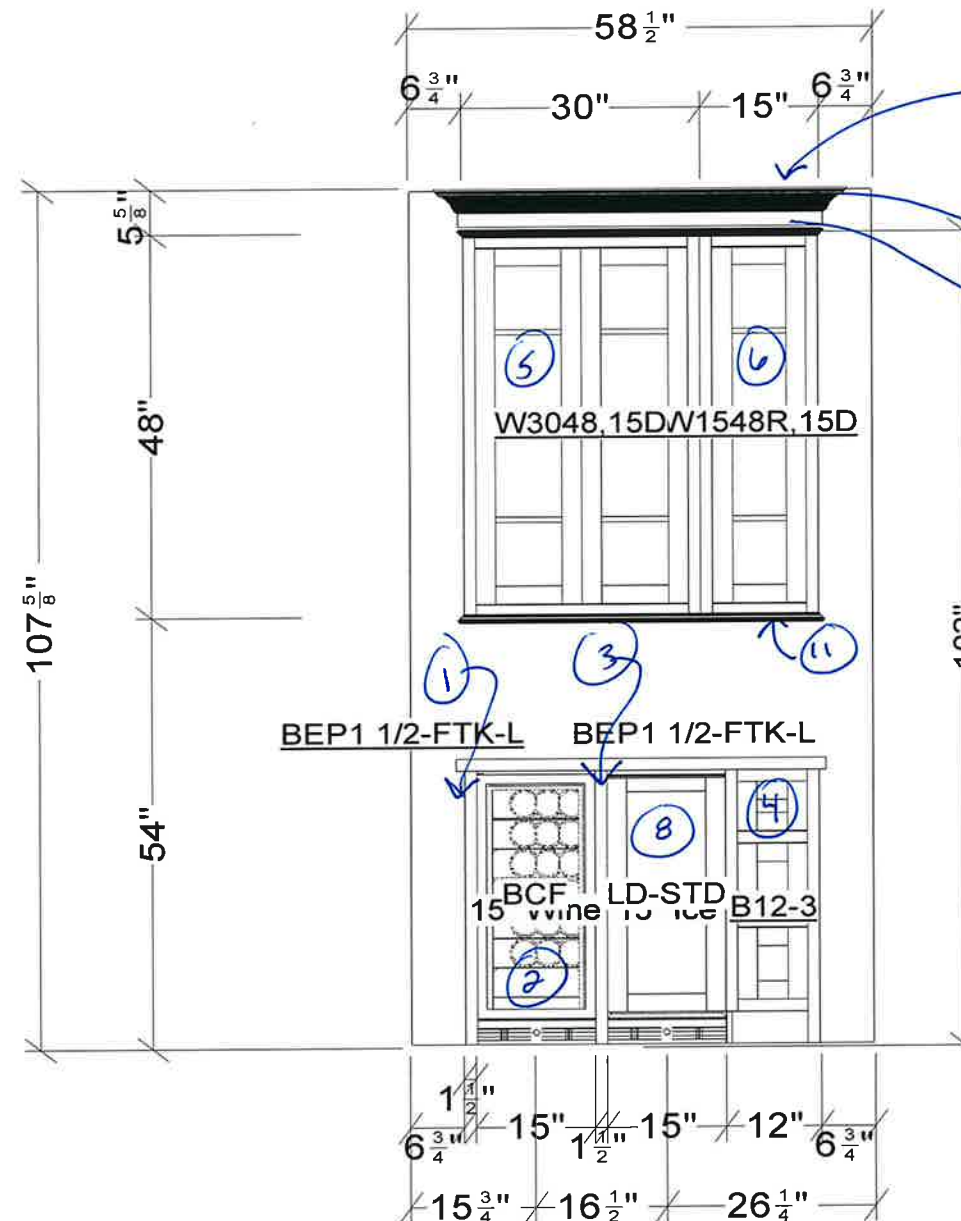

⑦ 1/4 FPS, 45x15

→ SKIN to Finish
Top of Bar Cabinets

⑩ 4 1/4 FCR - Crown Molding

⑨ 4 1/4 FBP - Riser Molding

⑪ 1 1/16 UC - Light Rail
Molding

ba BECK/ALLEN
CABINETRY

633 Spirit of St. Louis Blvd., Chesterfield, MO 63005
T 636.519.1611 F 636.519.1620

11585 Lackland Road, St. Louis, MO 63146
T 314.677.6713 F 314.677.6717

PREPARED FOR:

MDG RENOVATIONS
PITTENGER RESIDENCE
KITCHEN/ LAUNDRY

DATE OF DRAWING:

8.17.26

PREPARED BY:

kristine factor


SCALE:

NTS

NOTE: THIS DRAWING IS AN ARTISTIC INTERPRETATION
OF THE GENERAL APPEARANCE OF THE DESIGN.
IT IS NOT MEANT TO BE AN EXACT RENDITION.

THIS DRAWING IS THE EXCLUSIVE PROPERTY
OF BECK/ALLEN CABINETRY
AND MAY NOT BE RELEASED
WITHOUT WRITTEN PERMISSION.
IF RELEASED, A FEE MAY BE APPLICABLE.

NKBA
National Kitchen & Bath Association

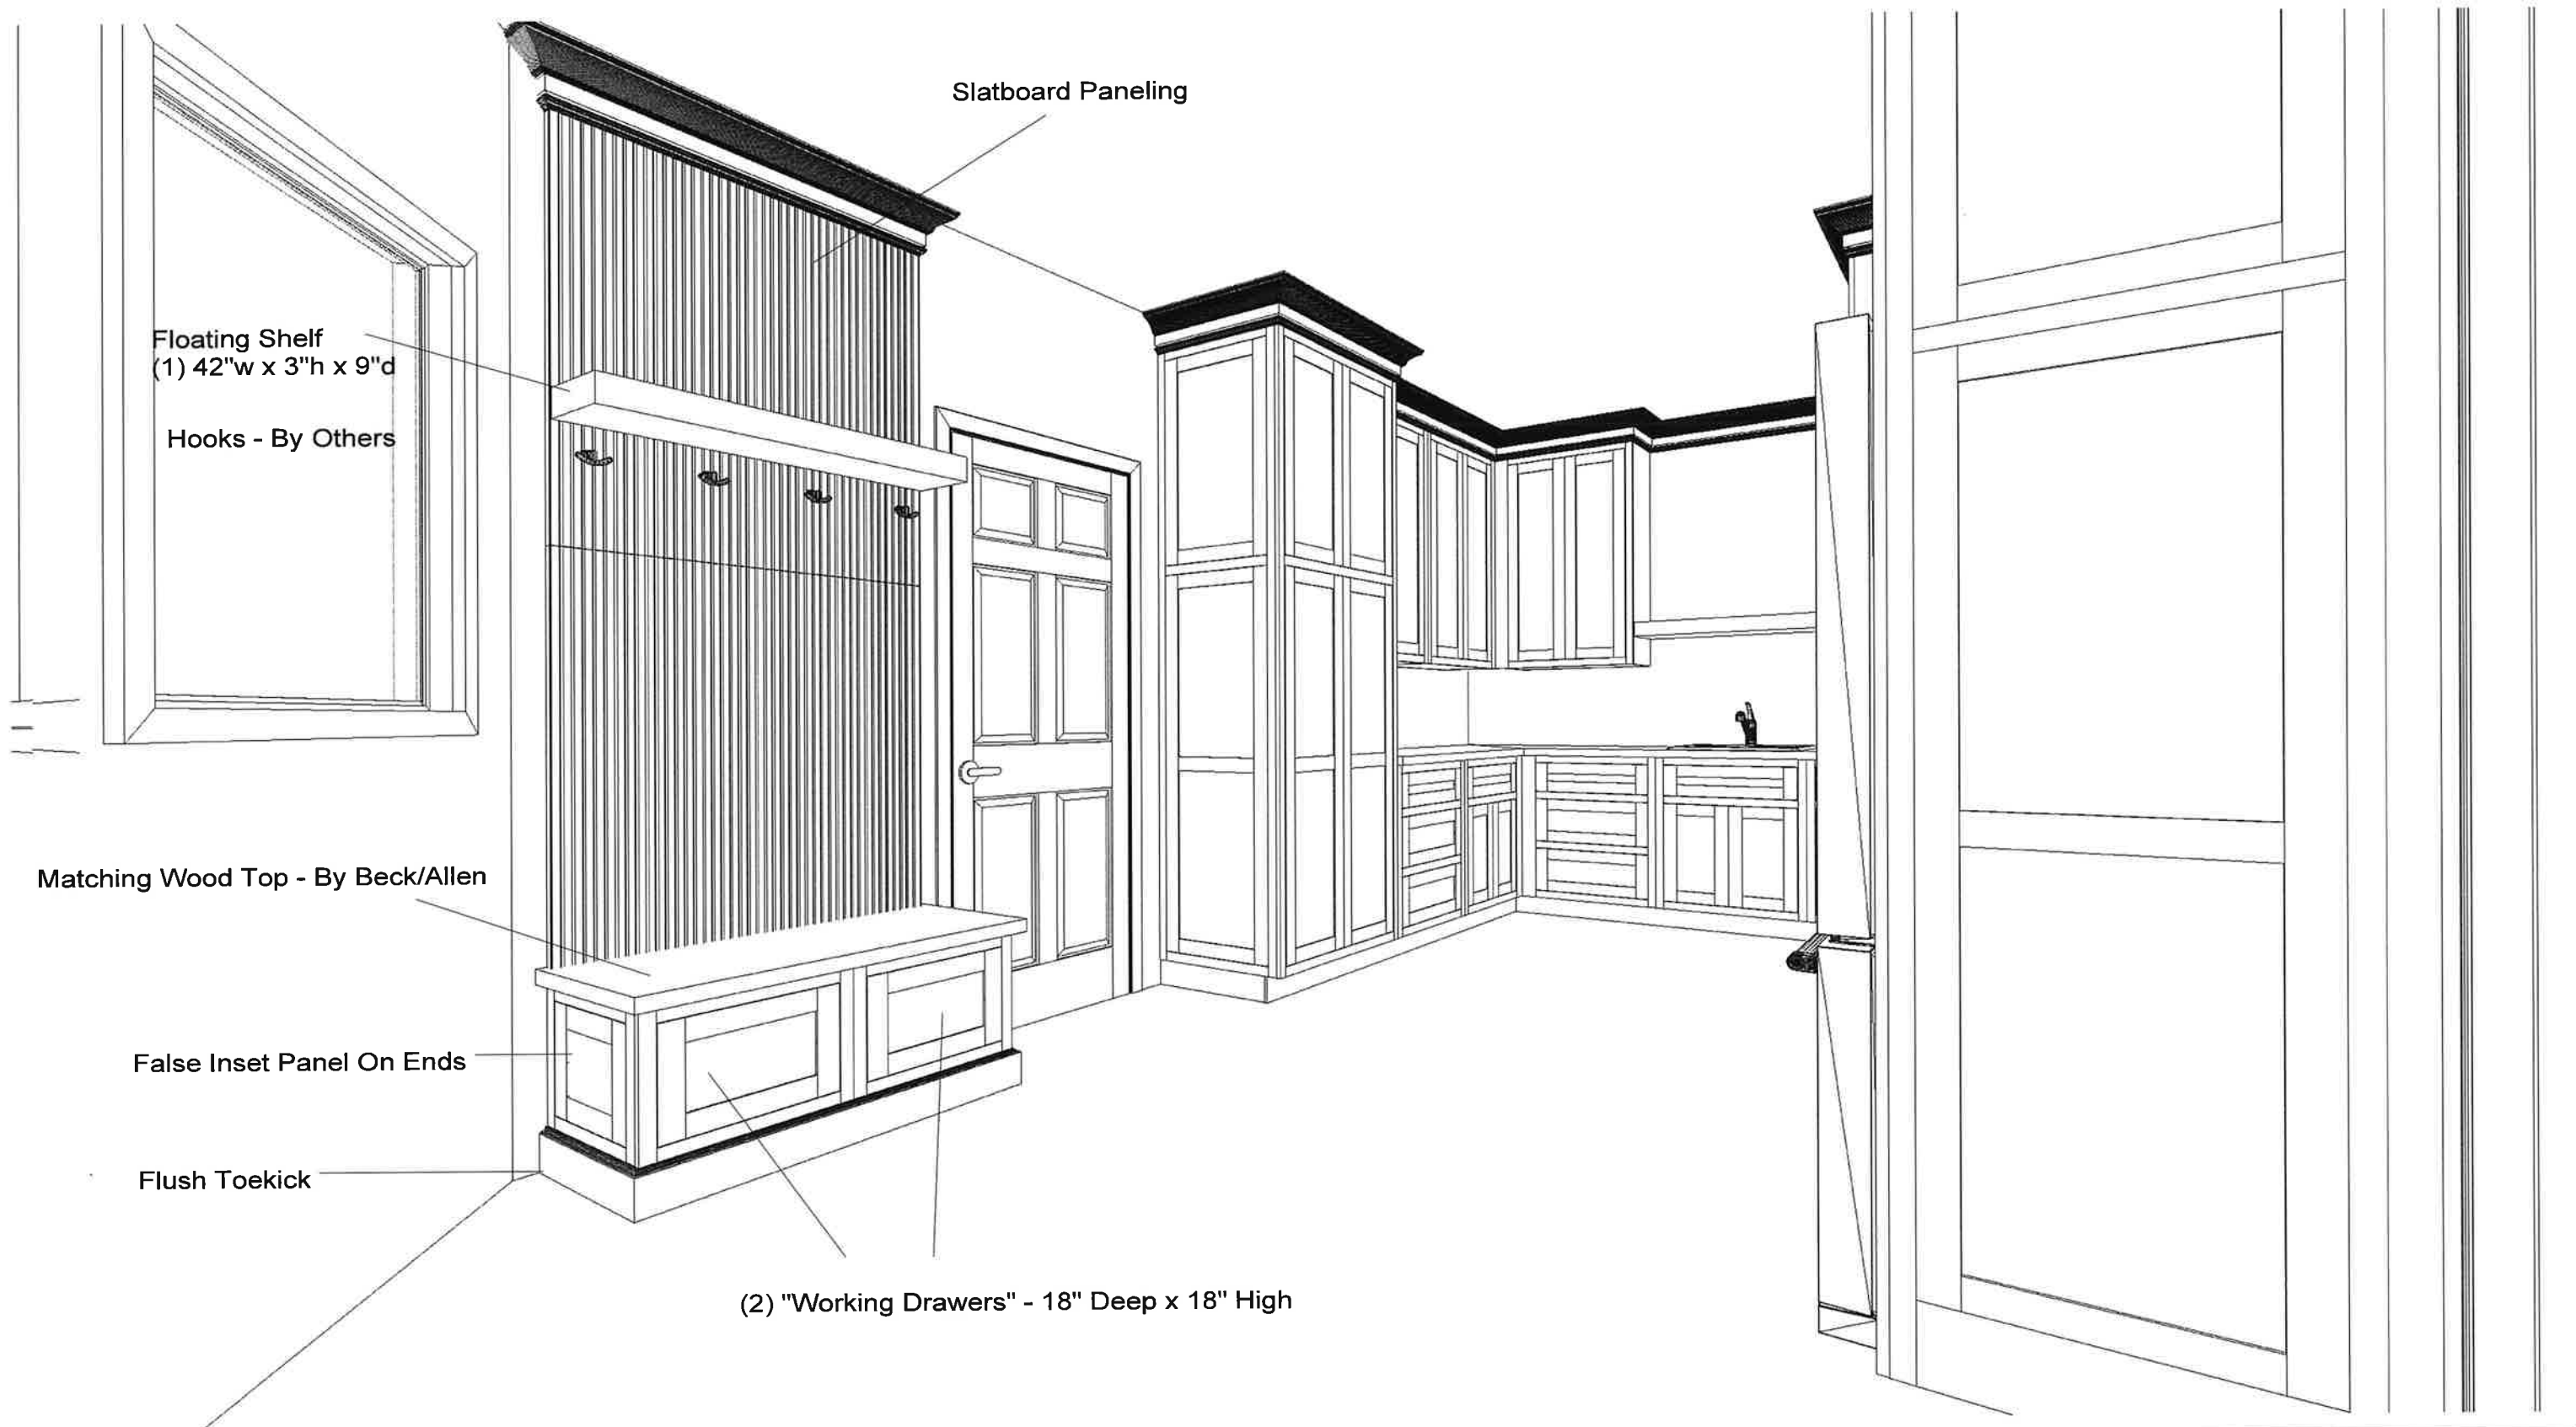

ba BECK/ALLEN
CABINETRY

633 Spirit of St. Louis Blvd., Chesterfield, MO 63005
T 636.519.1611 F 636.519.1620

11585 Lackland Road, St. Louis, MO 63146
T 314.677.6713 F 314.677.6717

PREPARED FOR:

**MDG RENOVATIONS
PITTENGER RESIDENCE
KITCHEN/ LAUNDRY**

DATE OF DRAWING: **8.18.26**


PREPARED BY:
kristine factor

SCALE: **NTS**

NOTE: THIS DRAWING IS AN ARTISTIC INTERPRETATION
OF THE GENERAL APPEARANCE OF THE DESIGN.
IT IS NOT MEANT TO BE AN EXACT RENDITION.

THIS DRAWING IS THE EXCLUSIVE PROPERTY
OF BECK/ALLEN CABINETRY
AND MAY NOT BE RELEASED
WITHOUT WRITTEN PERMISSION.
IF RELEASED, A FEE MAY BE APPLICABLE.

NKBA
National Kitchen & Bath Association

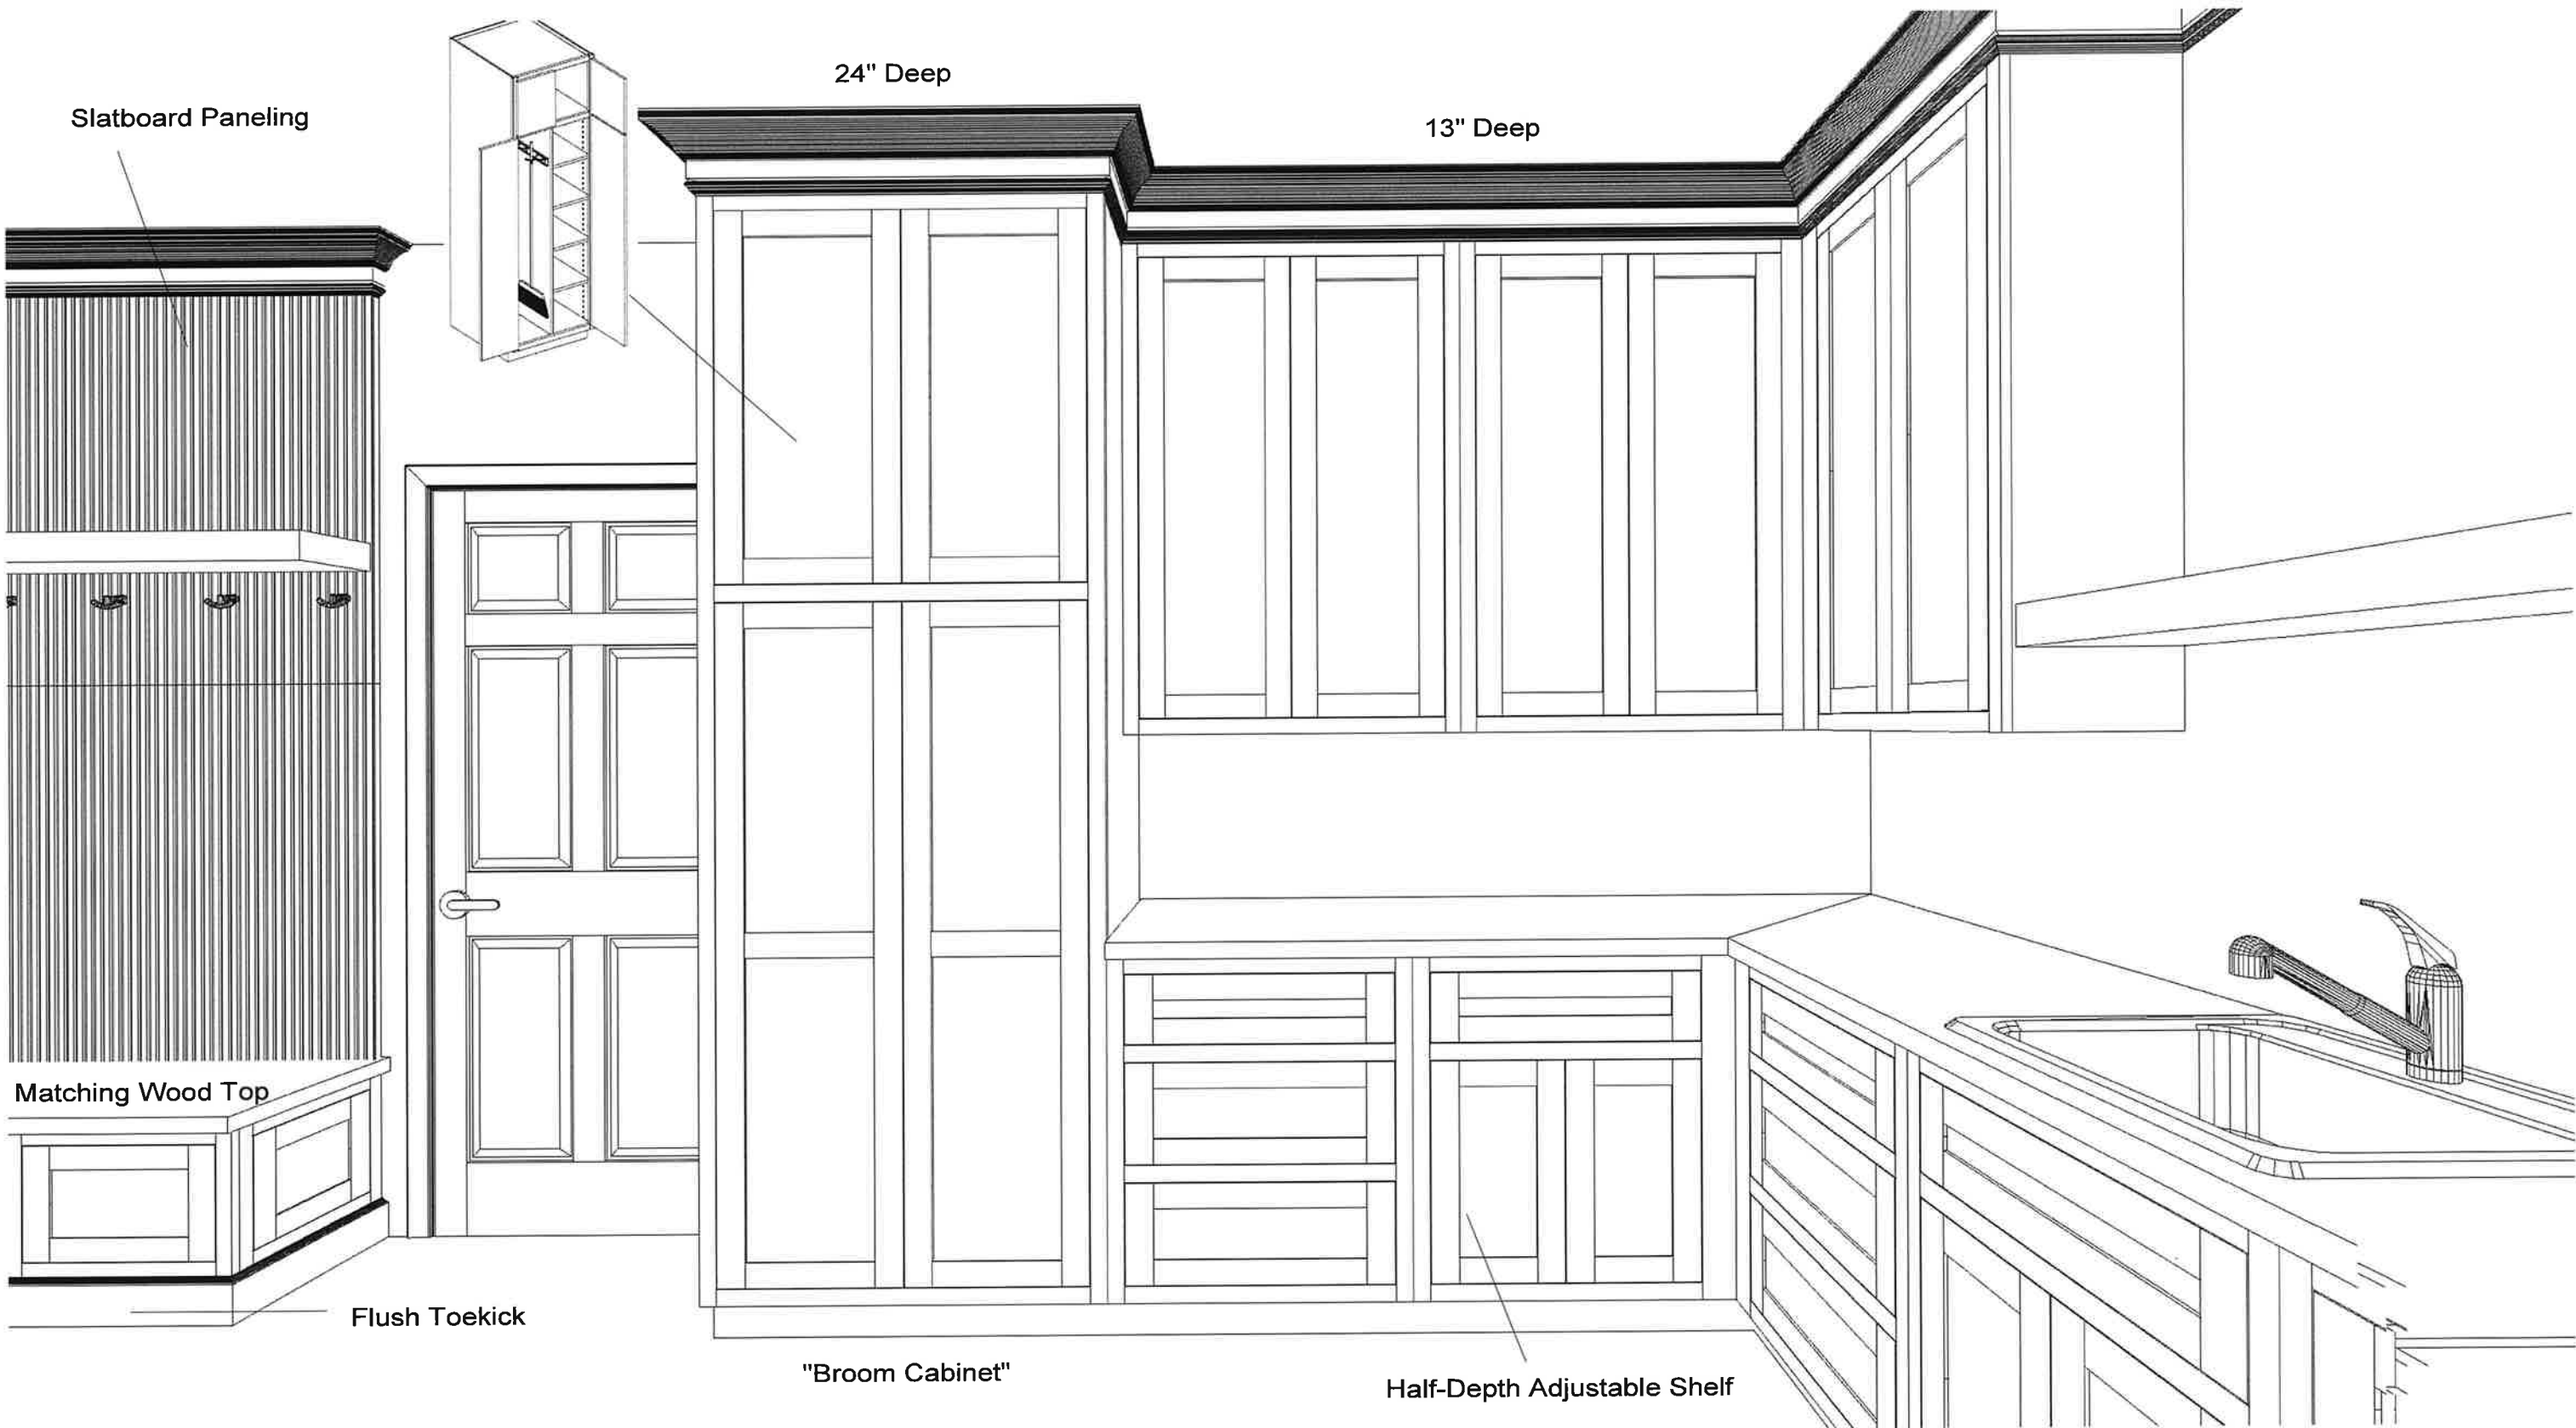

ba BECK/ALLEN
CABINETRY

633 Spirit of St. Louis Blvd., Chesterfield, MO 63005
T 636.519.1611 F 636.519.1620

11585 Lackland Road, St. Louis, MO 63146
T 314.677.6713 F 314.677.6717

PREPARED FOR:

**MDG RENOVATIONS
PITTENGER RESIDENCE
KITCHEN/ LAUNDRY**

DATE OF DRAWING: **8.18.26**



PREPARED BY:
kristine factor

SCALE: **NTS**

NOTE: THIS DRAWING IS AN ARTISTIC INTERPRETATION
OF THE GENERAL APPEARANCE OF THE DESIGN.
IT IS NOT MEANT TO BE AN EXACT RENDITION.

THIS DRAWING IS THE EXCLUSIVE PROPERTY
OF BECK/ALLEN CABINETRY
AND MAY NOT BE RELEASED
WITHOUT WRITTEN PERMISSION.
IF RELEASED, A FEE MAY BE APPLICABLE.

NKBA
National Kitchen & Bath Association

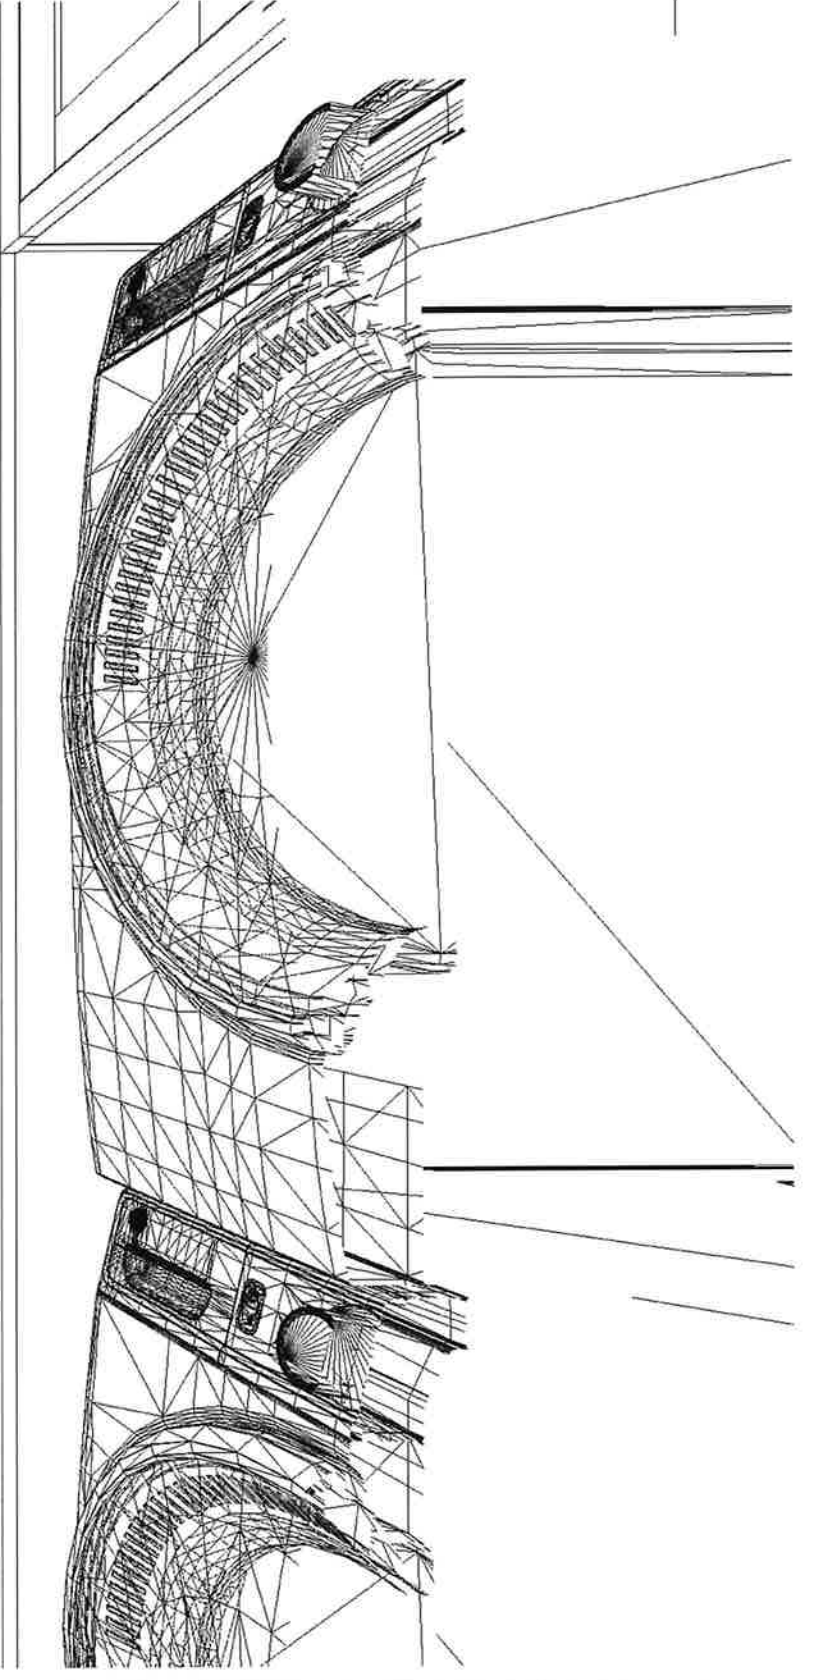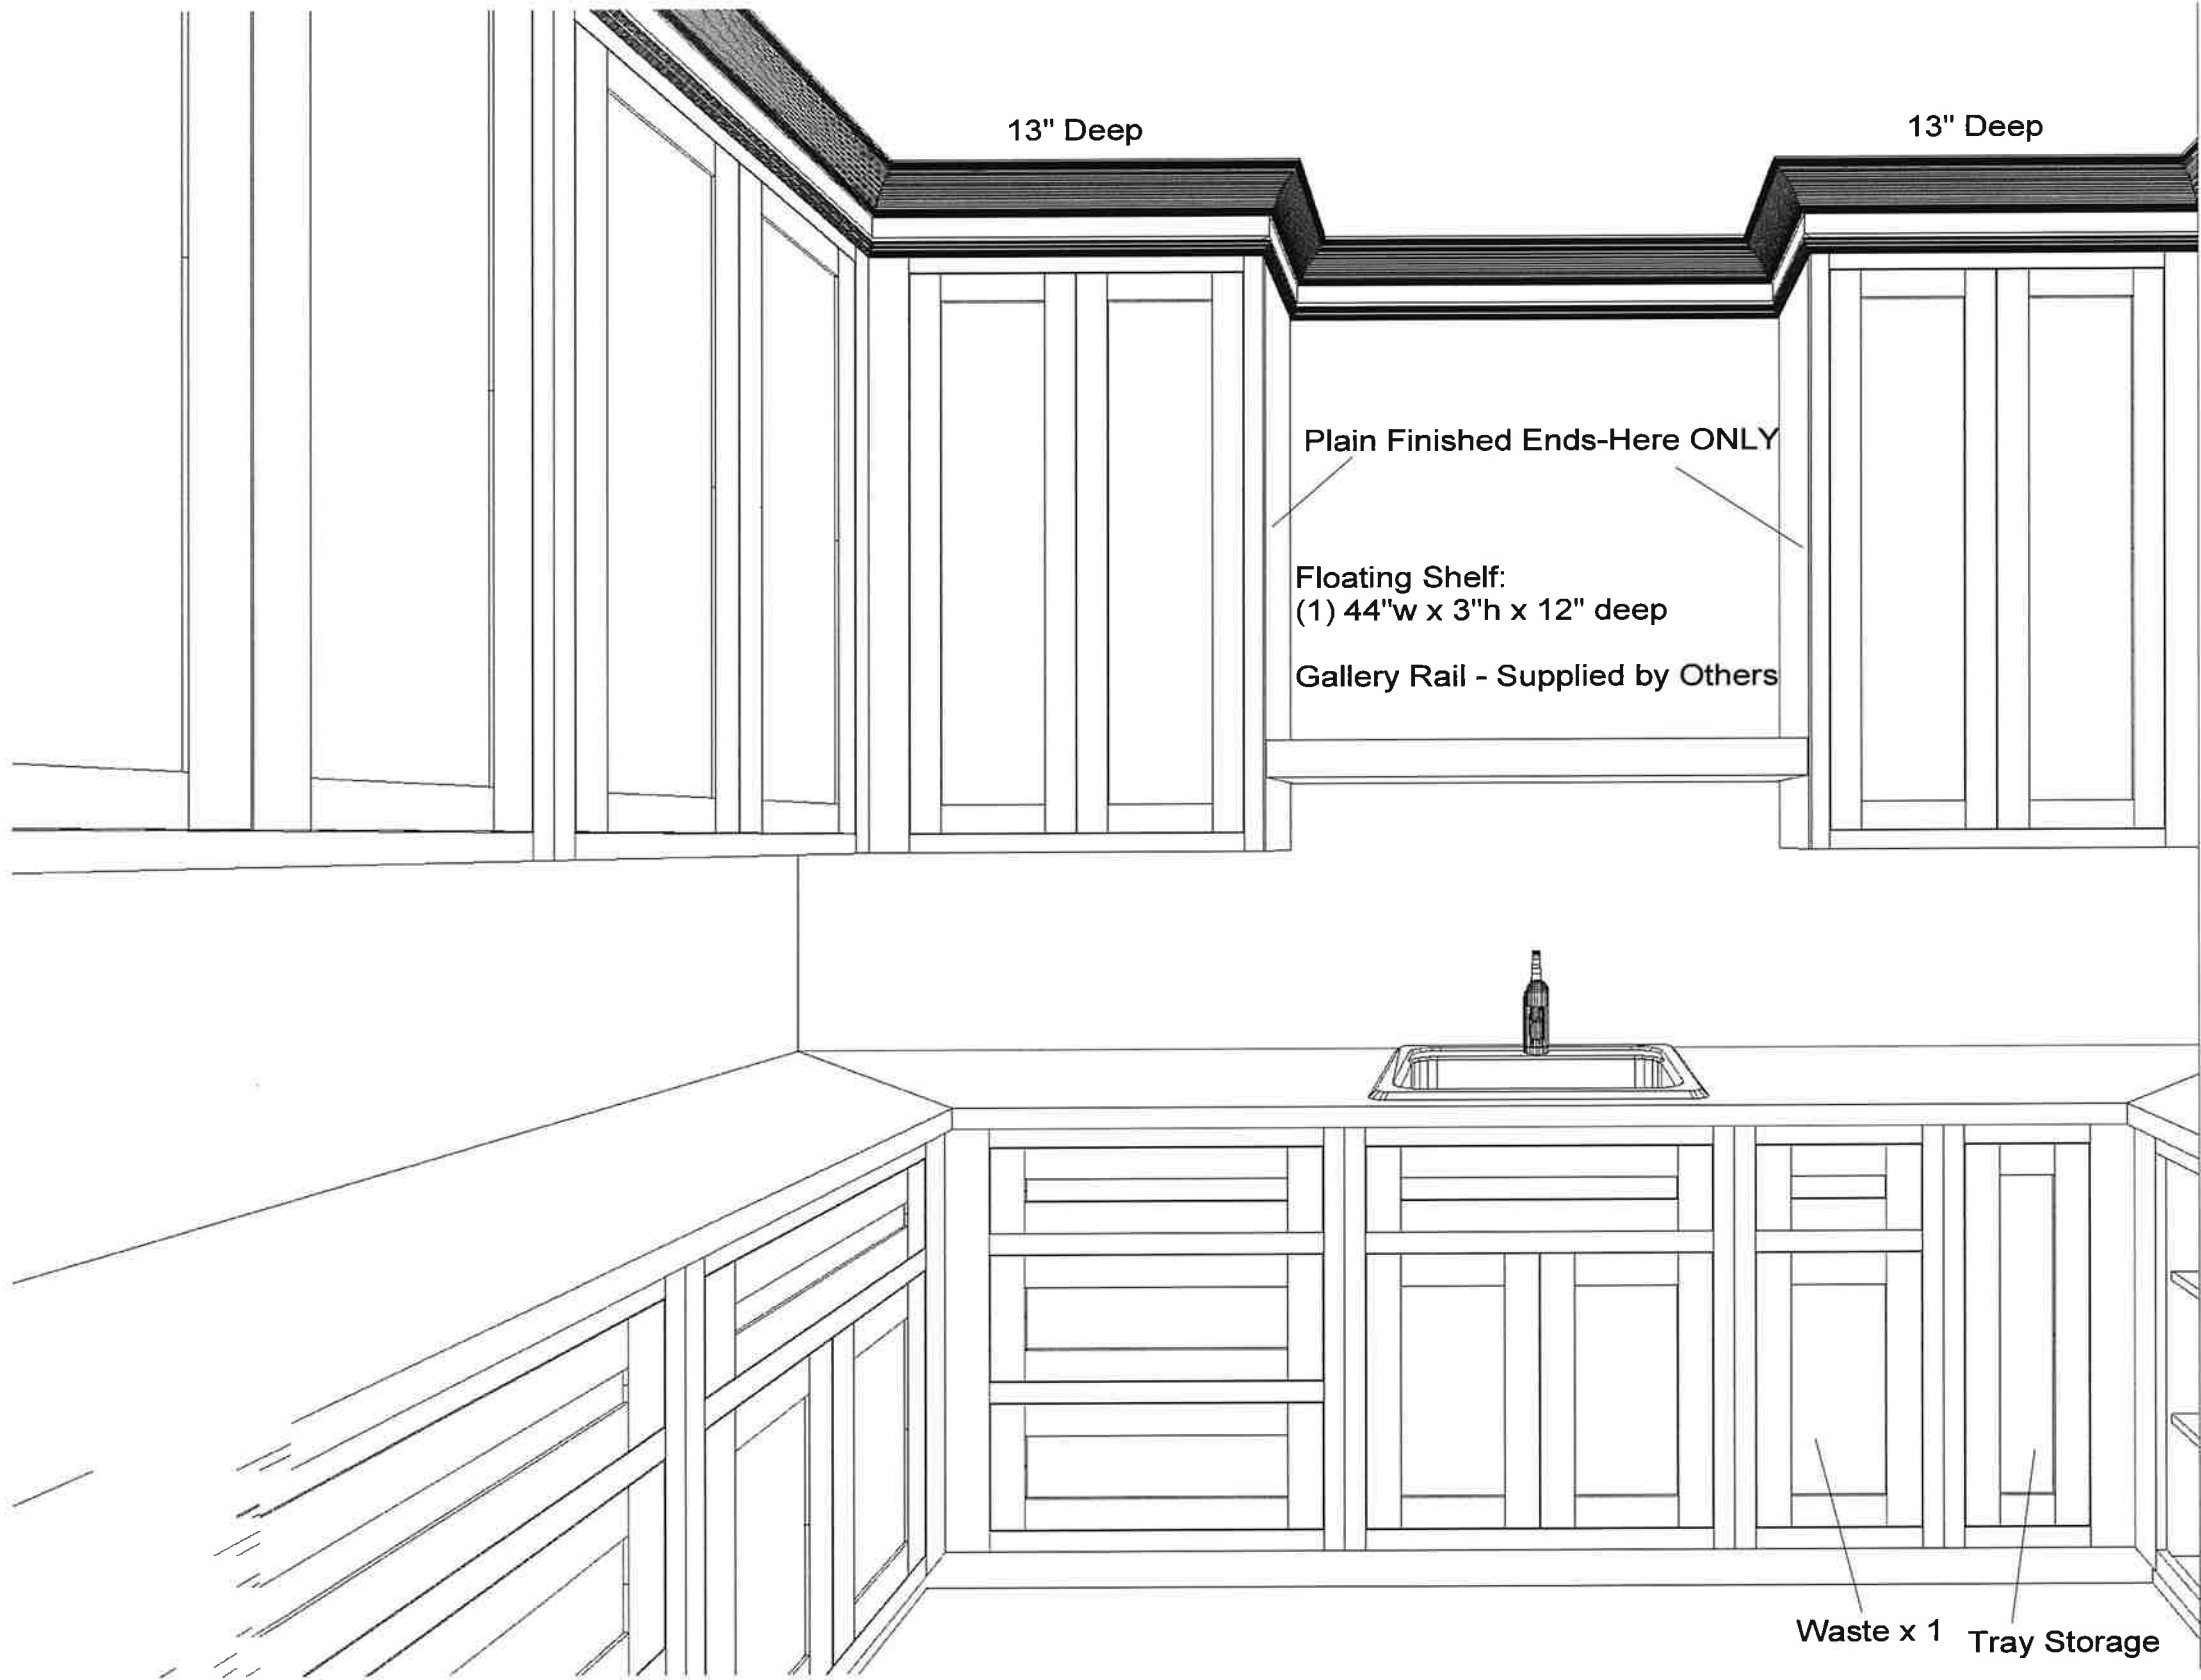

ba BECK/ALLEN
CABINETRY

633 Spirit of St. Louis Blvd., Chesterfield, MO 63005
T 636.519.1611 F 636.519.1620

11585 Lackland Road, St. Louis, MO 63146
T 314.677.6713 F 314.677.6717

PREPARED FOR:

**MDG RENOVATIONS
PITTENGER RESIDENCE
KITCHEN/ LAUNDRY**

DATE OF DRAWING: **8.18.26**


PREPARED BY:
kristine factor

SCALE: **NTS**

NOTE: THIS DRAWING IS AN ARTISTIC INTERPRETATION
OF THE GENERAL APPEARANCE OF THE DESIGN.
IT IS NOT MEANT TO BE AN EXACT RENDITION.

THIS DRAWING IS THE EXCLUSIVE PROPERTY
OF BECK/ALLEN CABINETRY
AND MAY NOT BE RELEASED
WITHOUT WRITTEN PERMISSION.
IF RELEASED, A FEE MAY BE APPLICABLE.

NKBA
National Kitchen & Bath Association

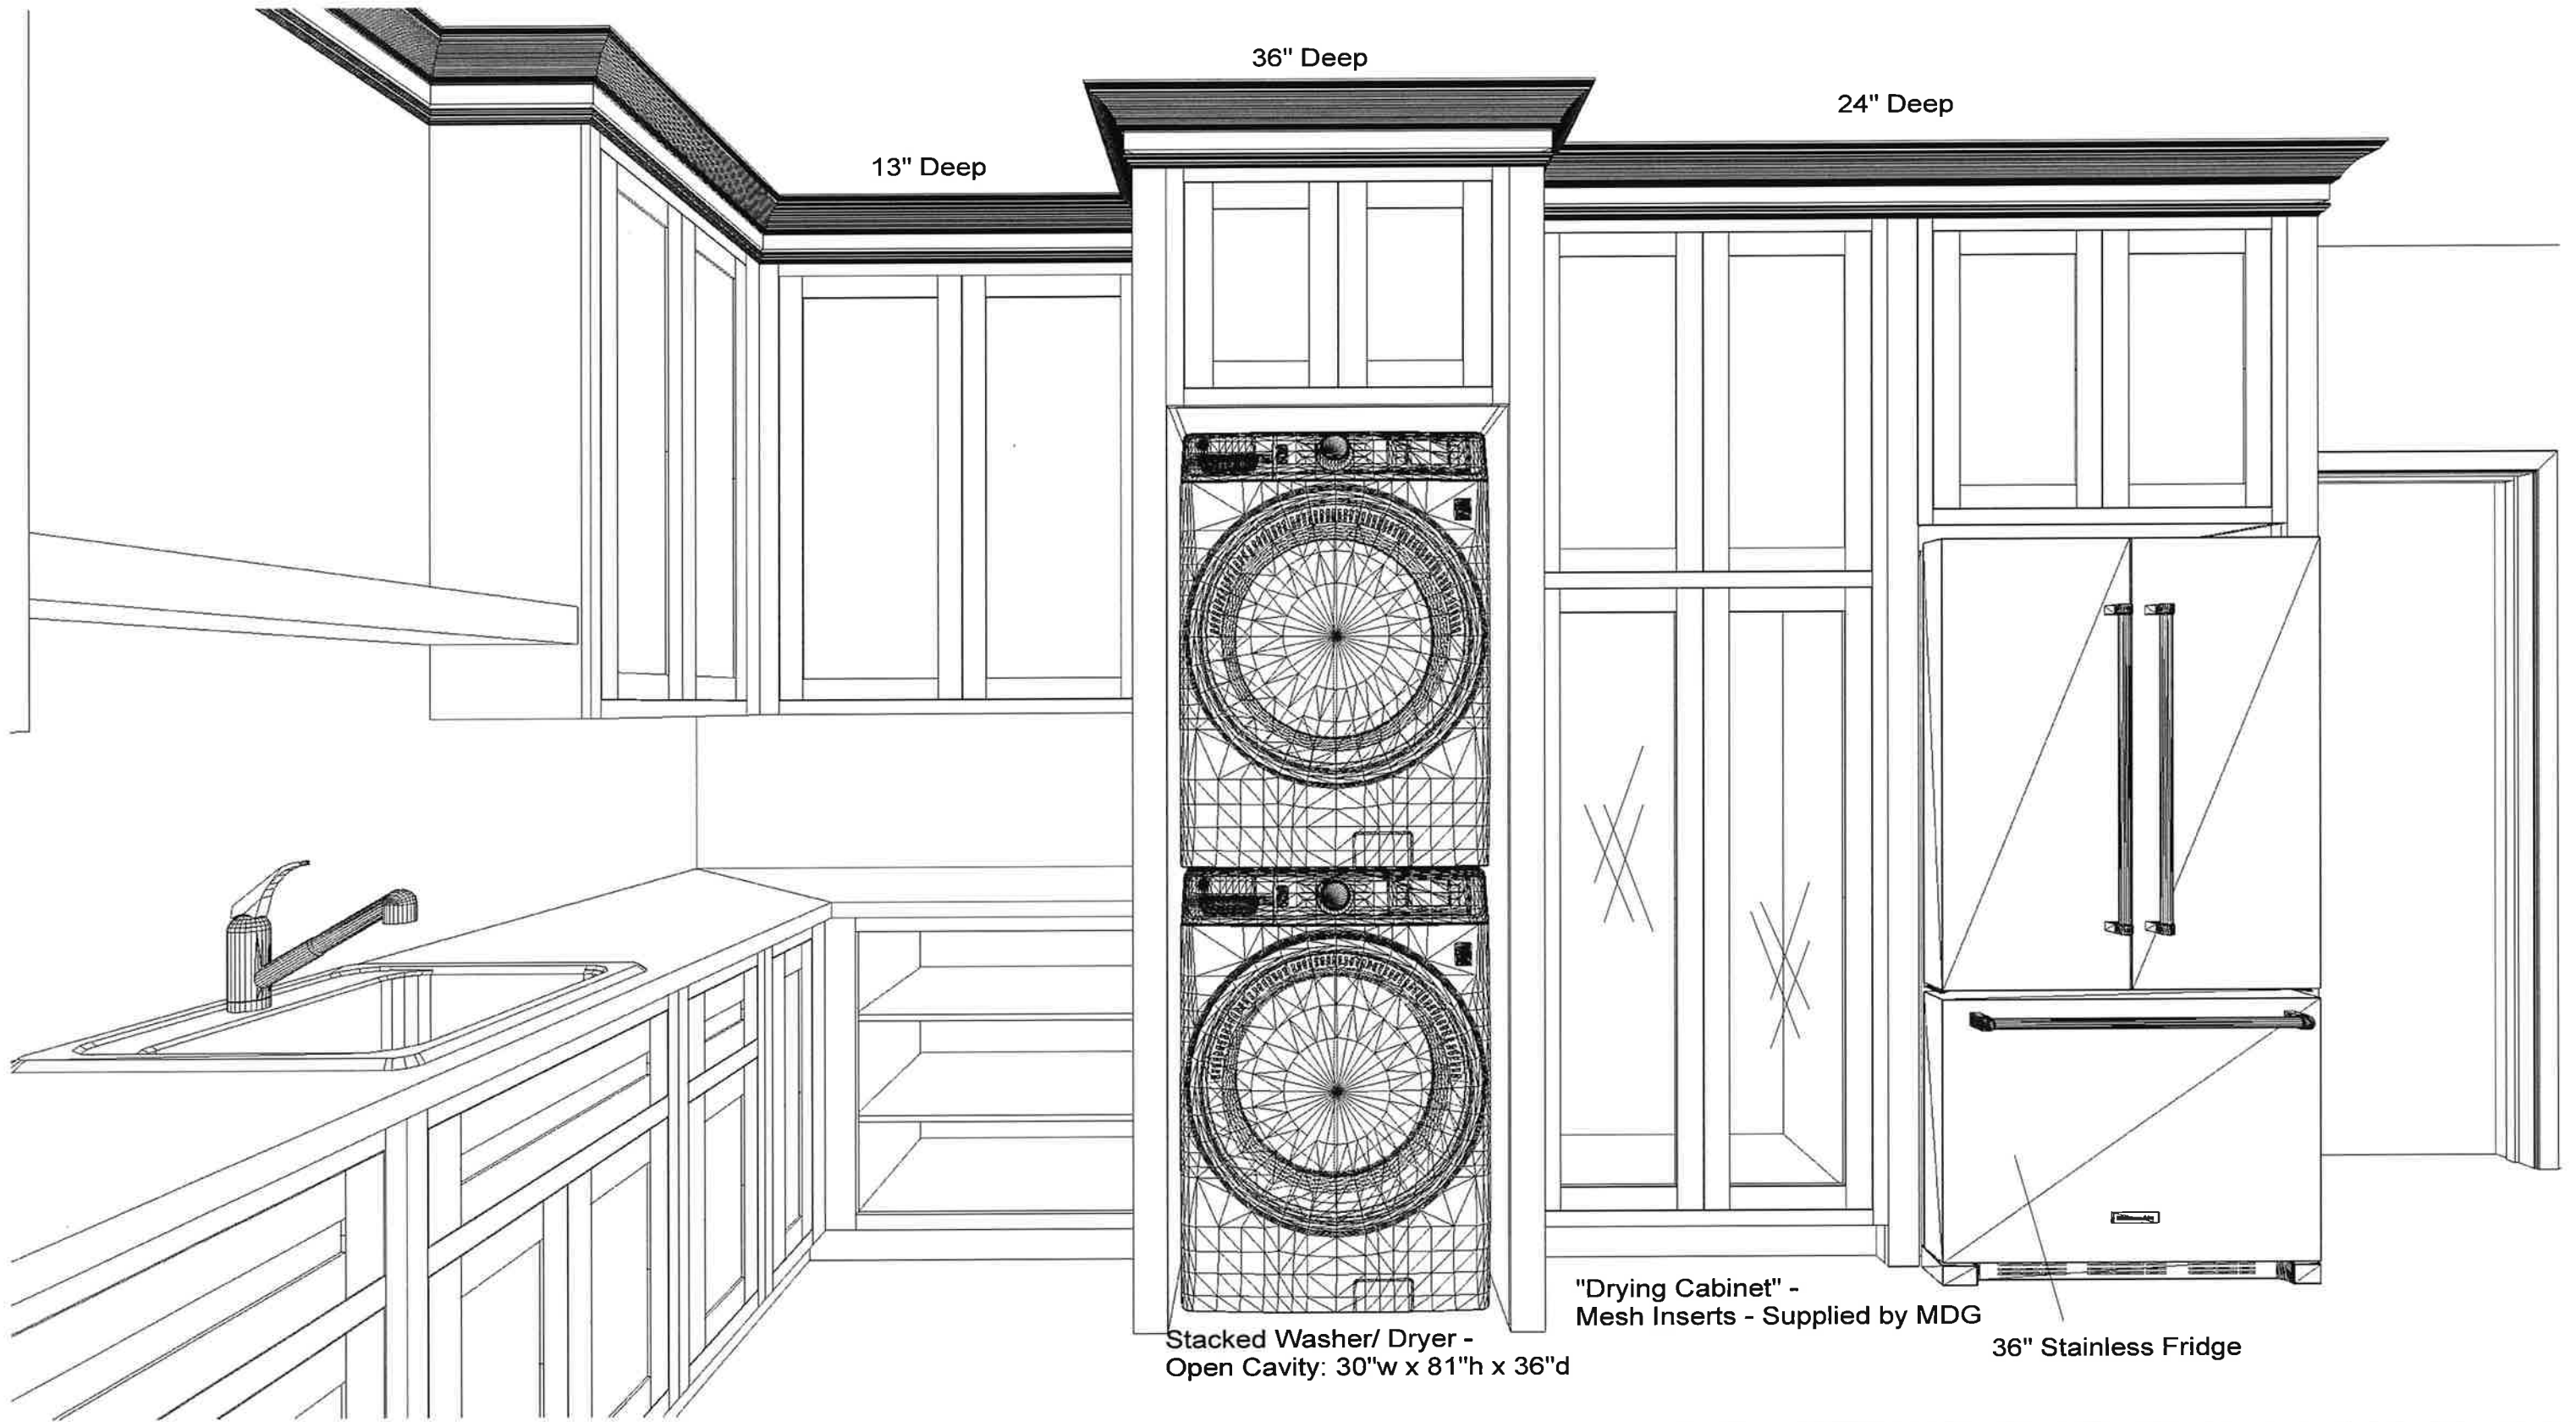

ba BECK/ALLEN
CABINETRY

633 Spirit of St. Louis Blvd., Chesterfield, MO 63005
T 636.519.1611 F 636.519.1620

11585 Lackland Road, St. Louis, MO 63146
T 314.677.6713 F 314.677.6717

PREPARED FOR:

**MDG RENOVATIONS
PITTENGER RESIDENCE
KITCHEN/ LAUNDRY**

DATE OF DRAWING: **8.18.26**

PREPARED BY:
kristine factor

SCALE: **NTS**

NOTE: THIS DRAWING IS AN ARTISTIC INTERPRETATION
OF THE GENERAL APPEARANCE OF THE DESIGN.
IT IS NOT MEANT TO BE AN EXACT RENDITION.

THIS DRAWING IS THE EXCLUSIVE PROPERTY
OF BECK/ALLEN CABINETRY
AND MAY NOT BE RELEASED
WITHOUT WRITTEN PERMISSION.
IF RELEASED, A FEE MAY BE APPLICABLE.

NKBA
National Kitchen & Bath Association



False Inset Decorative Ends

ba BECK/ALLEN
CABINETRY

633 Spirit of St. Louis Blvd., Chesterfield, MO 63005
T 636.519.1611 F 636.519.1620

11585 Lackland Road, St. Louis, MO 63146
T 314.677.6713 F 314.677.6717

PREPARED FOR:

**MDG RENOVATIONS
PITTENGER RESIDENCE
KITCHEN/ LAUNDRY**

DATE OF DRAWING: **8.18.26**


PREPARED BY:
kristine factor

SCALE: **NTS**

NOTE: THIS DRAWING IS AN ARTISTIC INTERPRETATION
OF THE GENERAL APPEARANCE OF THE DESIGN.
IT IS NOT MEANT TO BE AN EXACT RENDITION.

THIS DRAWING IS THE EXCLUSIVE PROPERTY
OF BECK/ALLEN CABINETRY
AND MAY NOT BE RELEASED
WITHOUT WRITTEN PERMISSION.
IF RELEASED, A FEE MAY BE APPLICABLE.

NKBA
National Kitchen & Bath Association

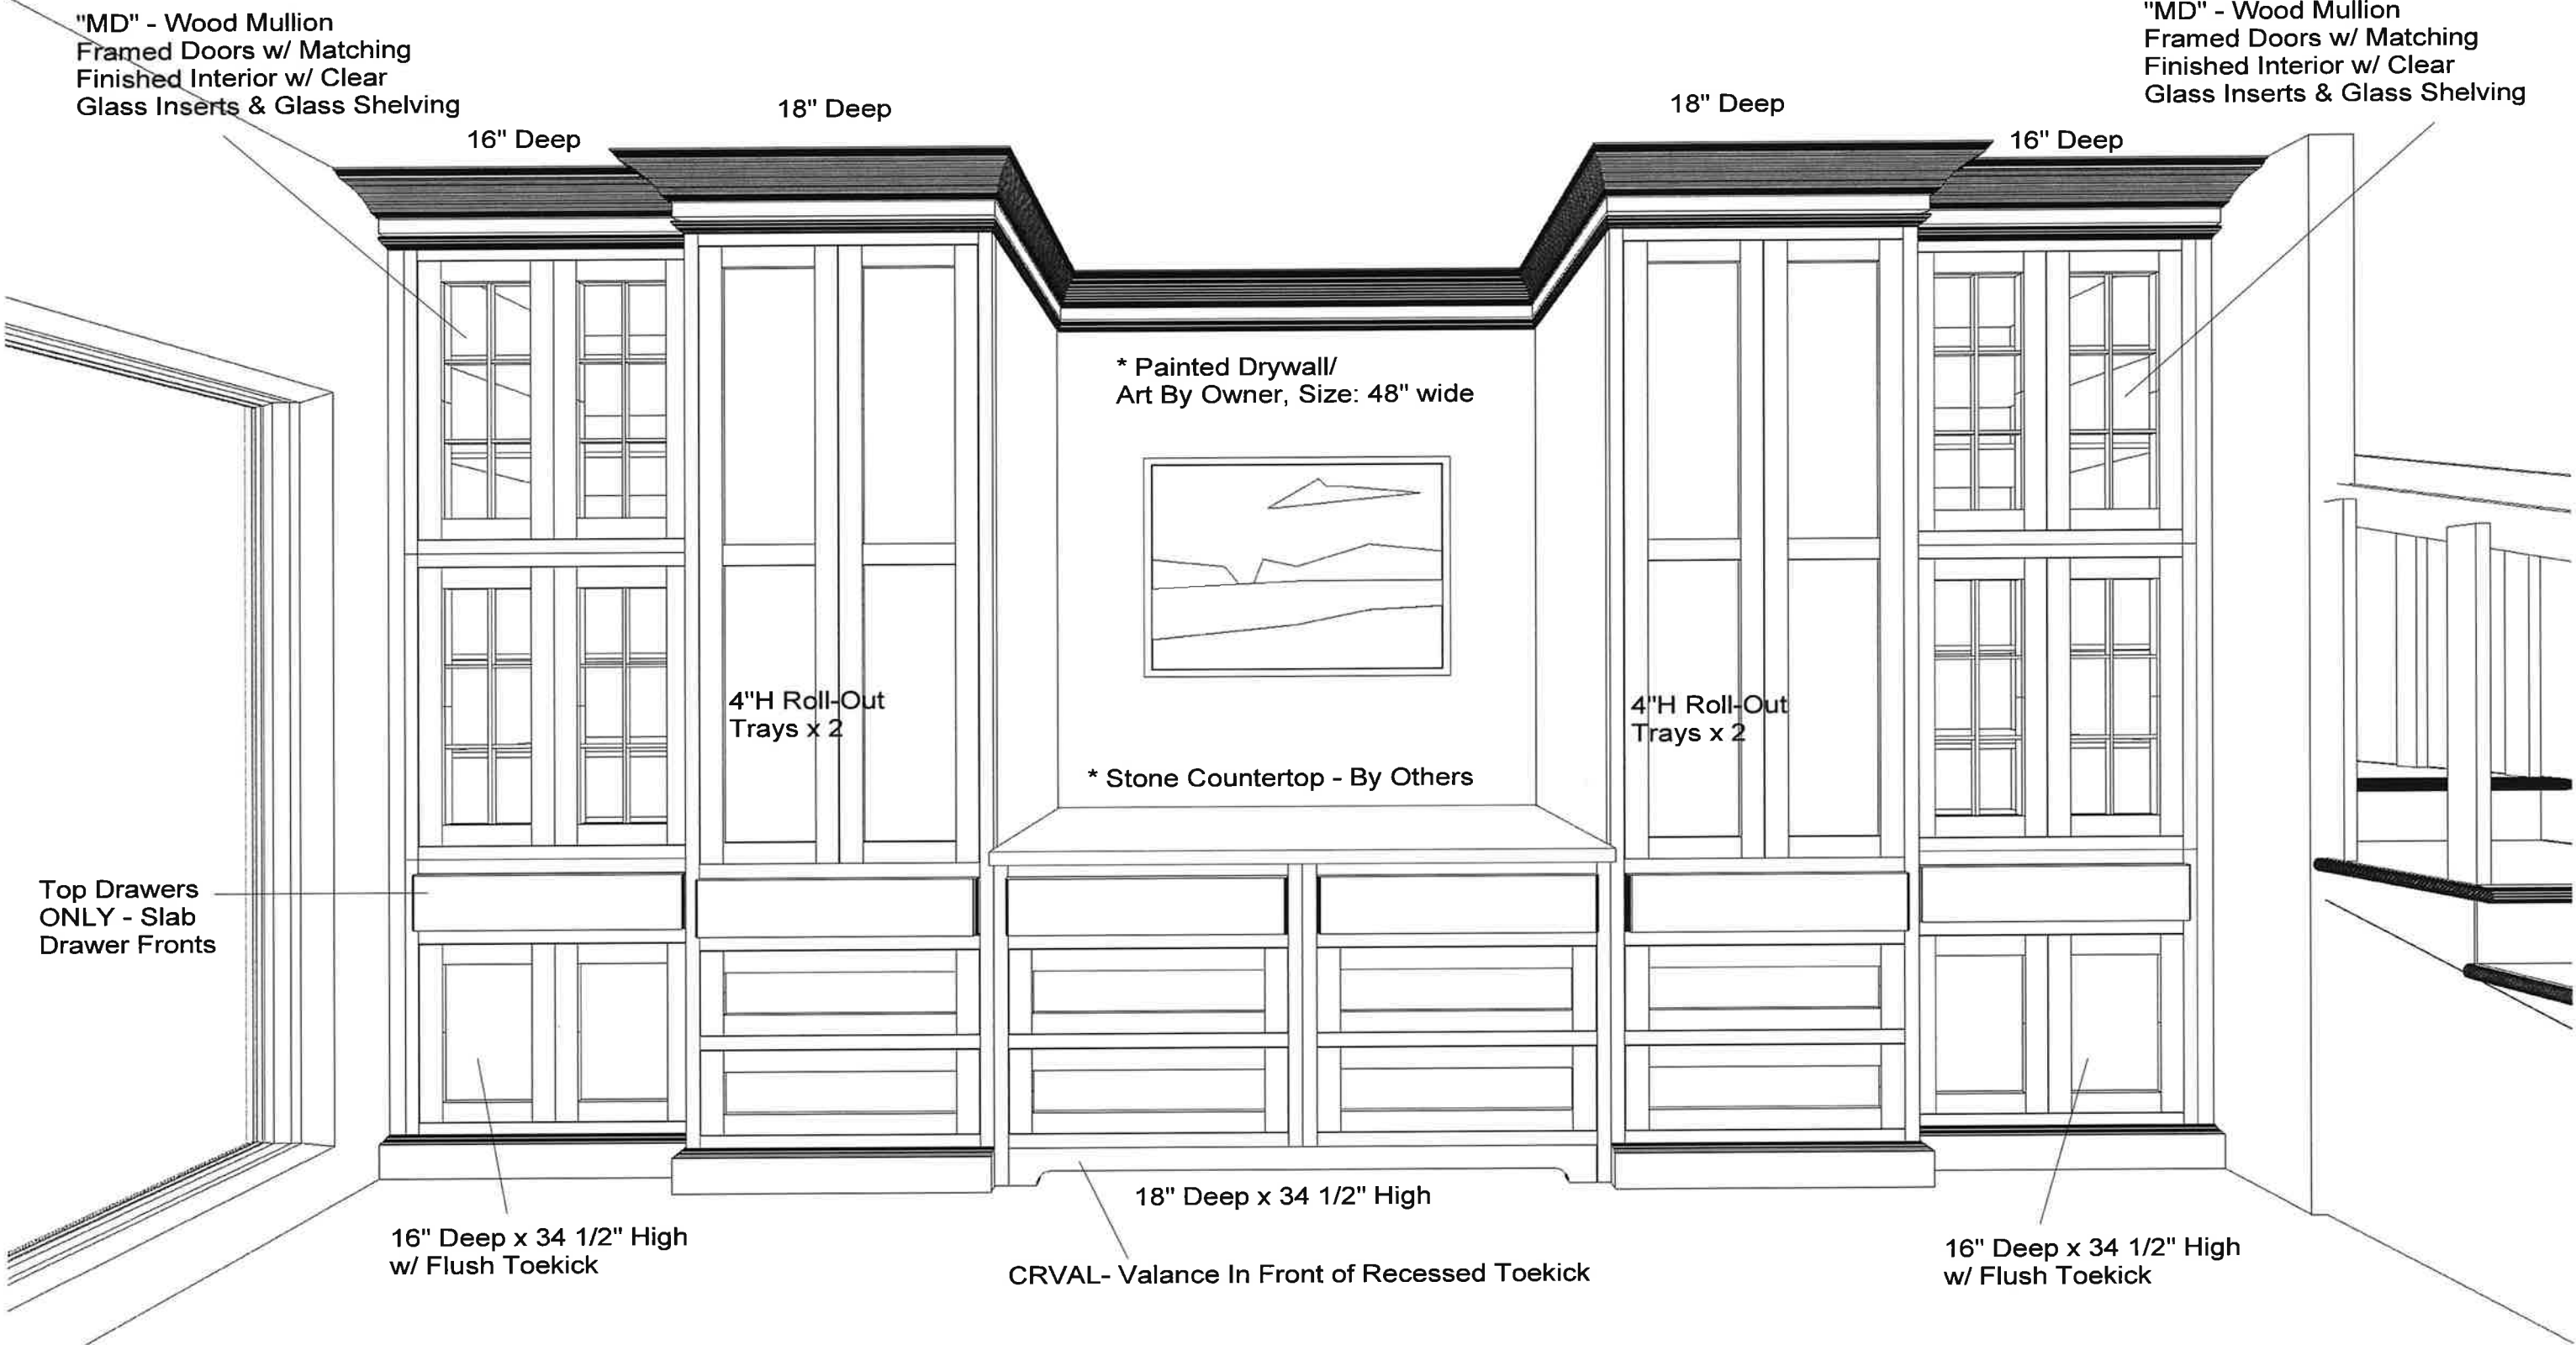

ba BECK/ALLEN
CABINETRY

633 Spirit of St. Louis Blvd., Chesterfield, MO 63005
T 636.519.1611 F 636.519.1620

11585 Lackland Road, St. Louis, MO 63146
T 314.677.6713 F 314.677.6717

PREPARED FOR:

**MDG RENOVATIONS
PITTENGER RESIDENCE
KITCHEN/ LAUNDRY**

DATE OF DRAWING: **8.18.26**

PREPARED BY:
kristine factor

SCALE: **NTS**

NOTE: THIS DRAWING IS AN ARTISTIC INTERPRETATION
OF THE GENERAL APPEARANCE OF THE DESIGN.
IT IS NOT MEANT TO BE AN EXACT RENDITION.

THIS DRAWING IS THE EXCLUSIVE PROPERTY
OF BECK/ALLEN CABINETRY
AND MAY NOT BE RELEASED
WITHOUT WRITTEN PERMISSION.
IF RELEASED, A FEE MAY BE APPLICABLE.

NKBA
National Kitchen & Bath Association



ba BECK/ALLEN
CABINETRY

633 Spirit of St. Louis Blvd., Chesterfield, MO 63005
T 636.519.1611 F 636.519.1620

11585 Lackland Road, St. Louis, MO 63146
T 314.677.6713 F 314.677.6717

PREPARED FOR:

**MDG RENOVATIONS
PITTENGER RESIDENCE
KITCHEN/ LAUNDRY**

DATE OF DRAWING: **8.18.26**


PREPARED BY:
kristine factor

SCALE: **NTS**

NOTE: THIS DRAWING IS AN ARTISTIC INTERPRETATION
OF THE GENERAL APPEARANCE OF THE DESIGN.
IT IS NOT MEANT TO BE AN EXACT RENDITION.

THIS DRAWING IS THE EXCLUSIVE PROPERTY
OF BECK/ALLEN CABINETRY
AND MAY NOT BE RELEASED
WITHOUT WRITTEN PERMISSION.
IF RELEASED, A FEE MAY BE APPLICABLE.

NKBA
National Kitchen & Bath Association

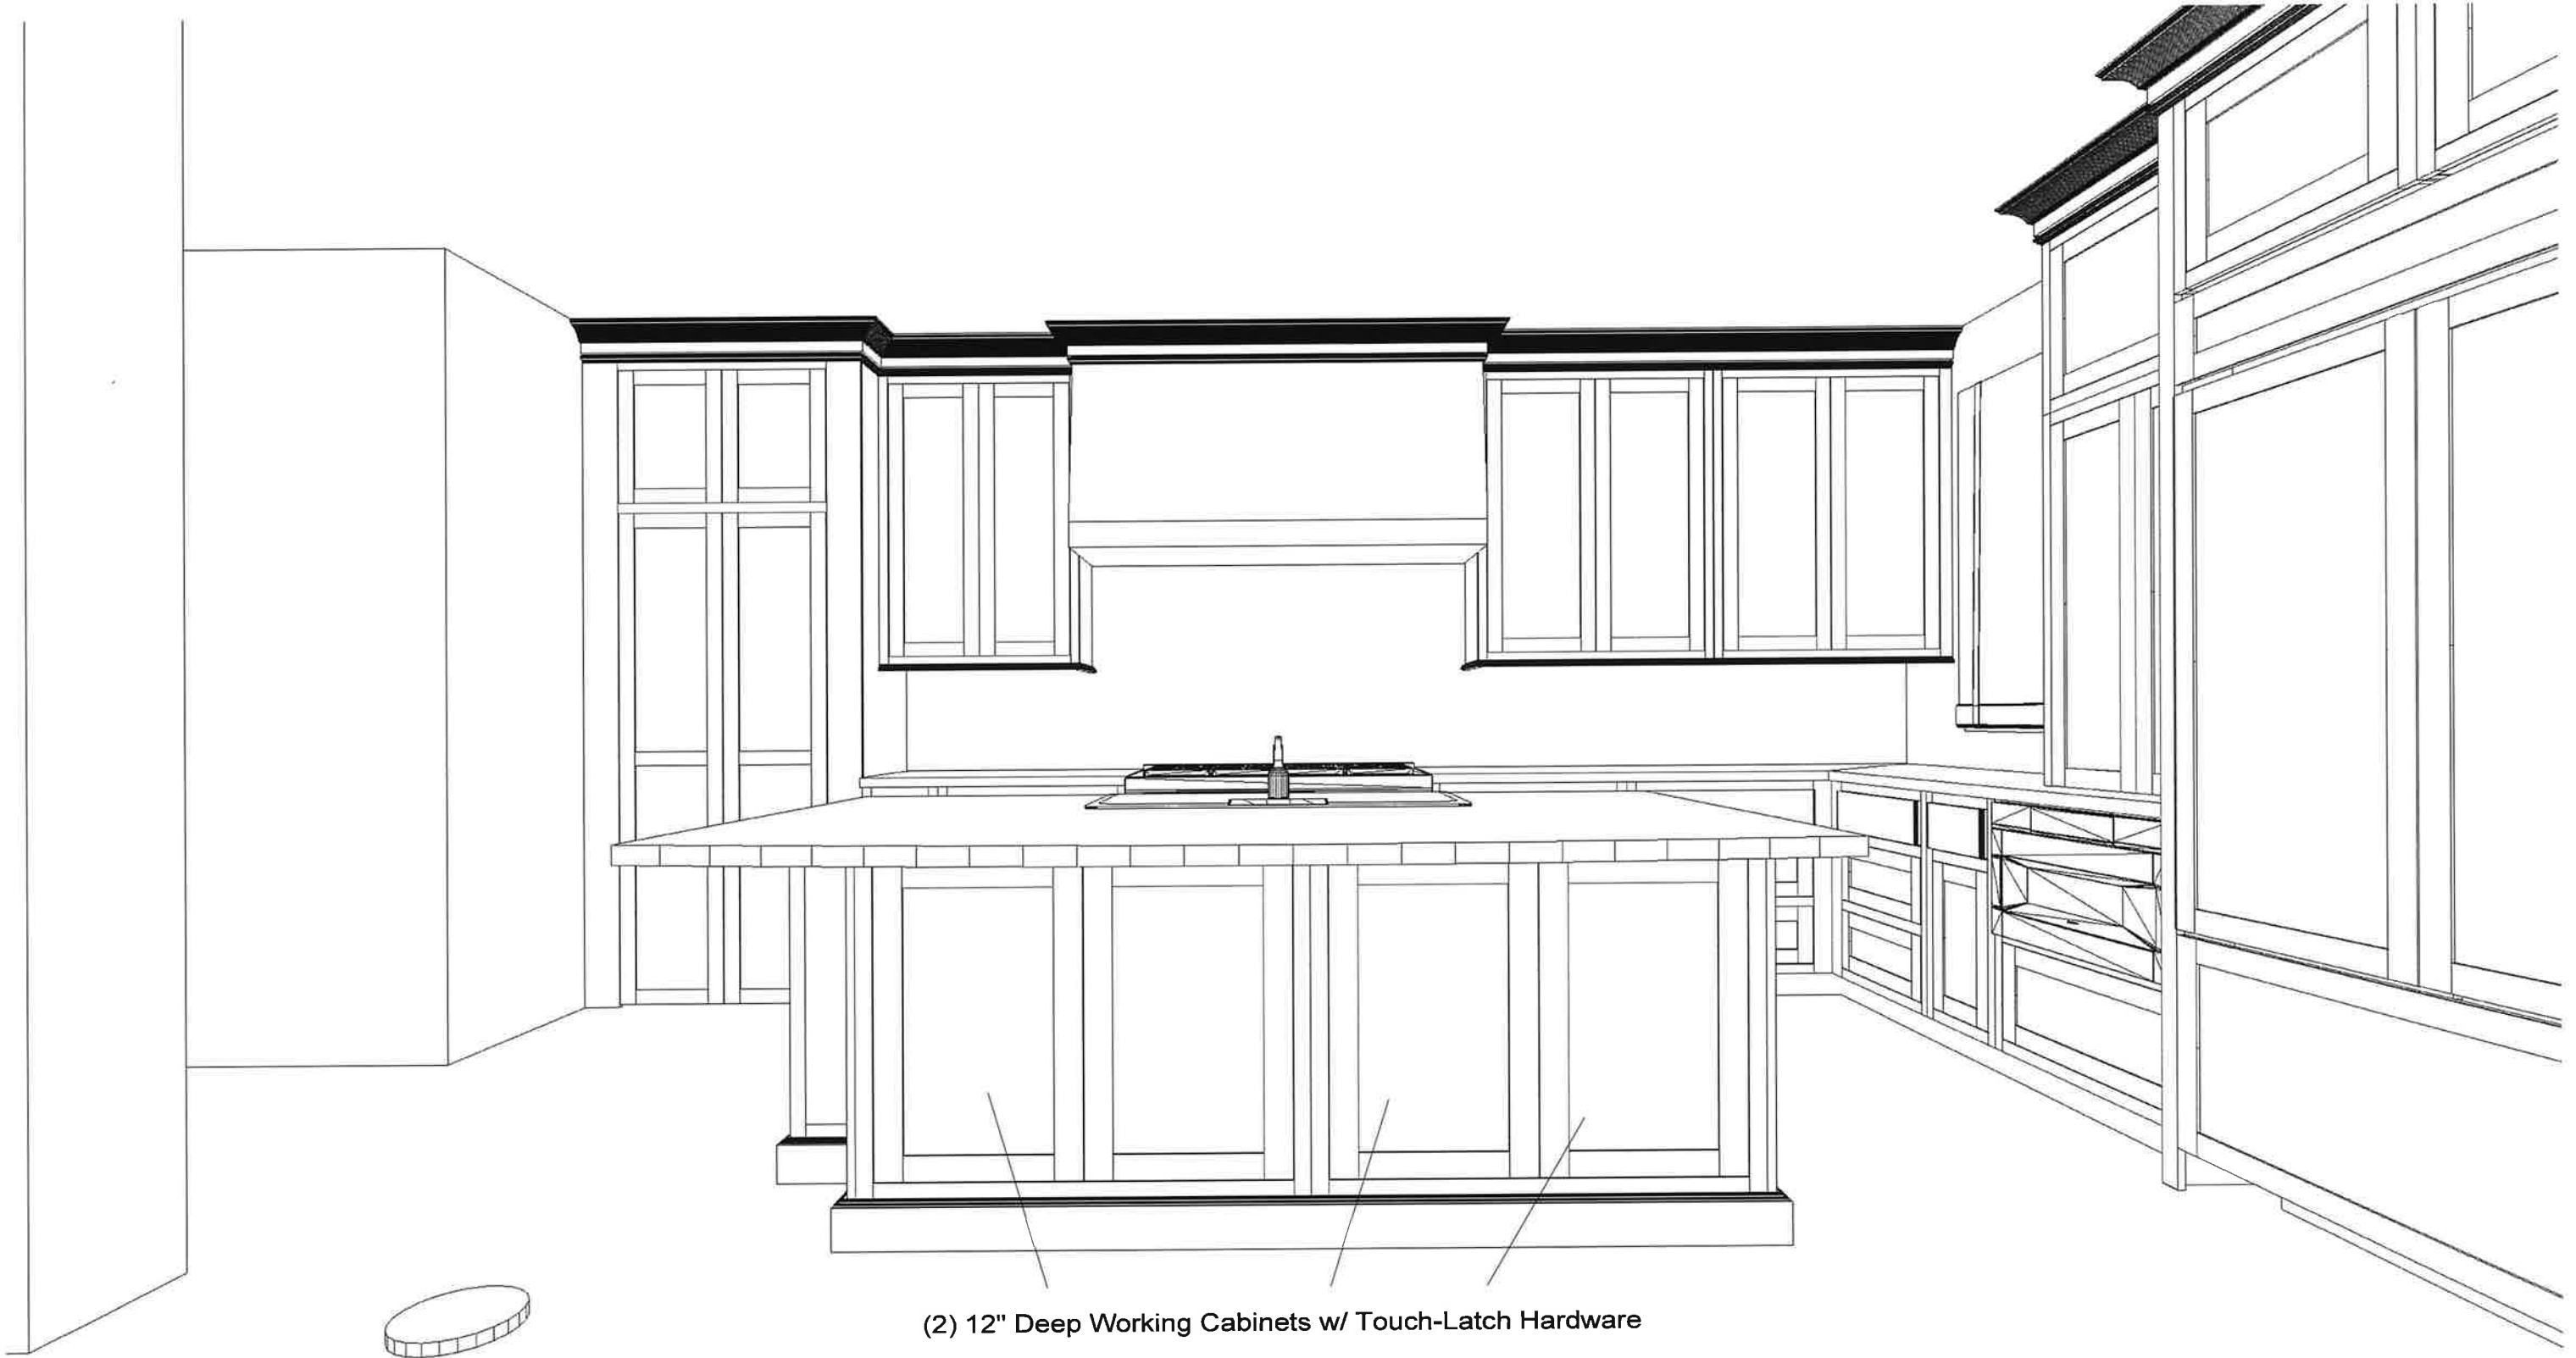

(2) 12" Deep Working Cabinets w/ Touch-Latch Hardware

ba BECK/ALLEN
CABINETRY

633 Spirit of St. Louis Blvd., Chesterfield, MO 63005
T 636.519.1611 F 636.519.1620

11585 Lackland Road, St. Louis, MO 63146
T 314.677.6713 F 314.677.6717

PREPARED FOR:

**MDG RENOVATIONS
PITTENGER RESIDENCE
KITCHEN/ LAUNDRY**

DATE OF DRAWING: **8.18.26**


PREPARED BY:
kristine factor

SCALE: **NTS**

NOTE: THIS DRAWING IS AN ARTISTIC INTERPRETATION
OF THE GENERAL APPEARANCE OF THE DESIGN.
IT IS NOT MEANT TO BE AN EXACT RENDITION.

THIS DRAWING IS THE EXCLUSIVE PROPERTY
OF BECK/ALLEN CABINETRY
AND MAY NOT BE RELEASED
WITHOUT WRITTEN PERMISSION.
IF RELEASED, A FEE MAY BE APPLICABLE.

NKBA
National Kitchen & Bath Association

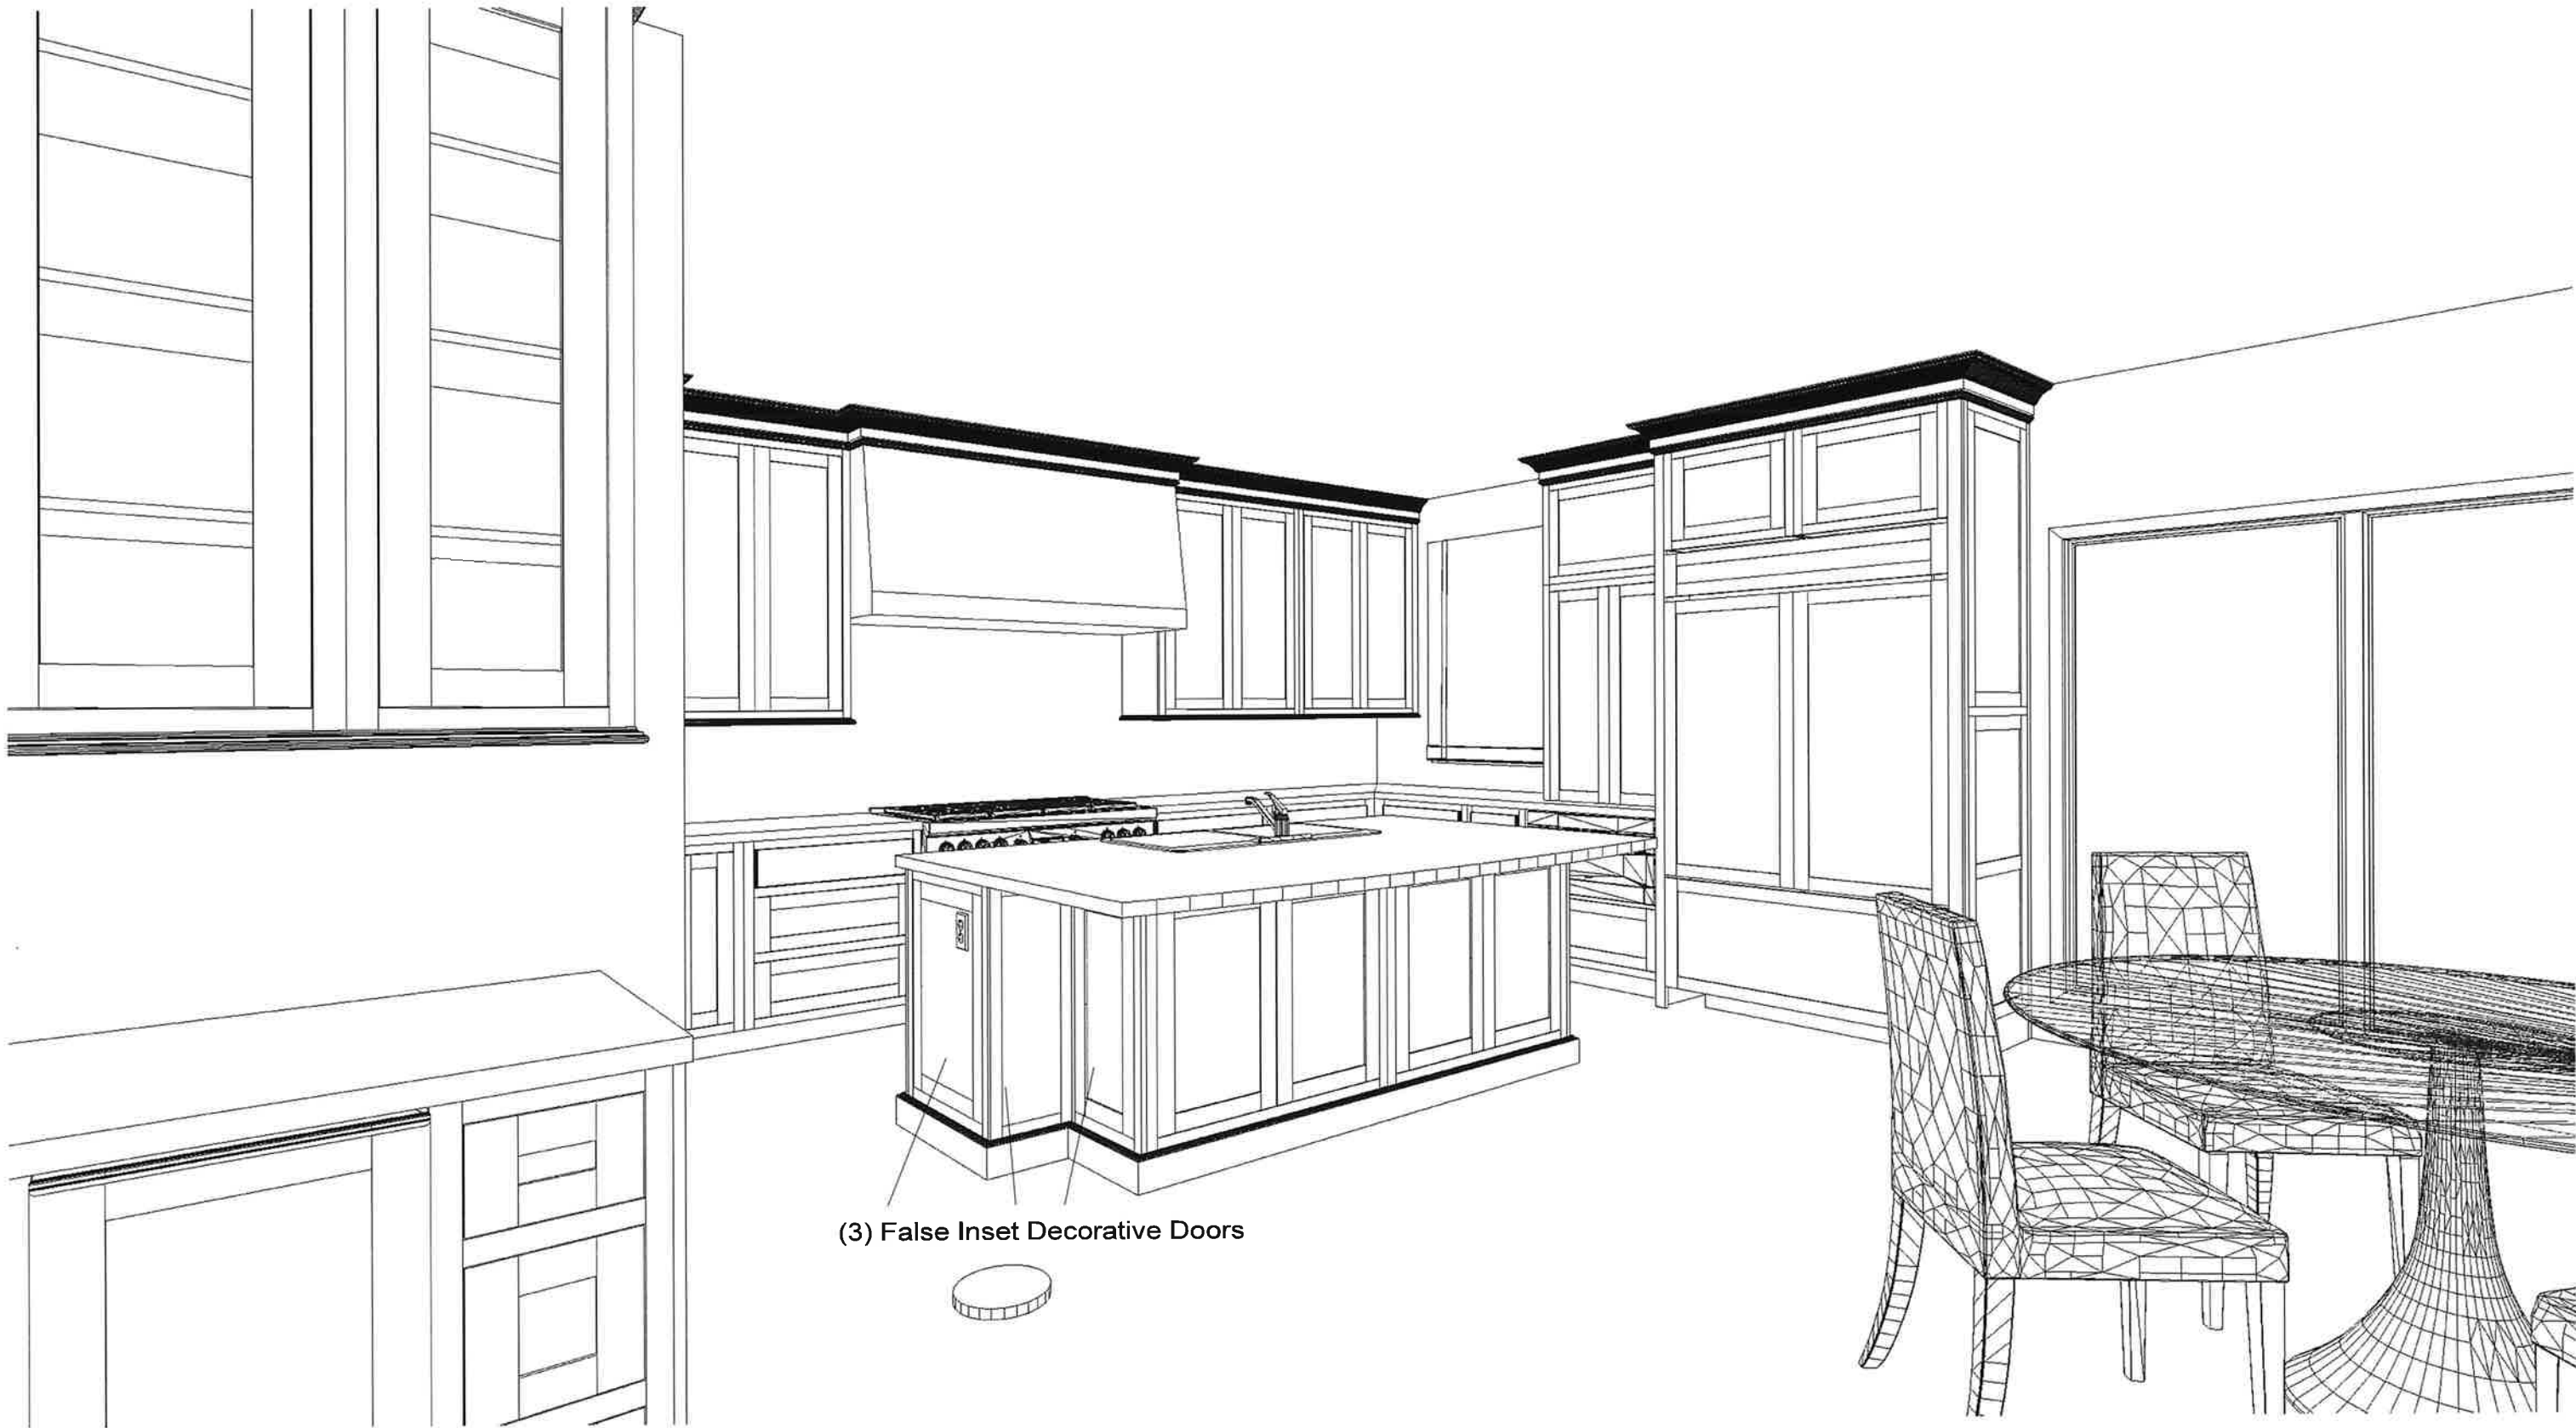

(3) False Inset Decorative Doors

PREPARED FOR:

MDG RENOVATIONS
PITTENGER RESIDENCE
KITCHEN/ LAUNDRY

DATE OF DRAWING: 8.18.26

PREPARED BY:
kristine factor

SCALE: NTS

NOTE: THIS DRAWING IS AN ARTISTIC INTERPRETATION
OF THE GENERAL APPEARANCE OF THE DESIGN.
IT IS NOT MEANT TO BE AN EXACT RENDITION.

THIS DRAWING IS THE EXCLUSIVE PROPERTY
OF BECK/ALLEN CABINETRY
AND MAY NOT BE RELEASED
WITHOUT WRITTEN PERMISSION.
IF RELEASED, A FEE MAY BE APPLICABLE.

ba BECK/ALLEN
CABINETRY

633 Spirit of St. Louis Blvd., Chesterfield, MO 63005
T 636.519.1611 F 636.519.1620

11585 Lackland Road, St. Louis, MO 63146
T 314.677.6713 F 314.677.6717

NKBA
National Kitchen & Bath Association




NOTE:
40" Wide Main Kitchen Sink

Waste x 2

24" Dishwasher w/ Wood Front

	633 Spirit of St. Louis Blvd., Chesterfield, MO 63005 T 636.519.1611 F 636.519.1620 11585 Lackland Road, St. Louis, MO 63146 T 314.677.6713 F 314.677.6717	PREPARED FOR: MDG RENOVATIONS PITTENGER RESIDENCE KITCHEN/ LAUNDRY	DATE OF DRAWING: 8.18.26	NOTE: THIS DRAWING IS AN ARTISTIC INTERPRETATION OF THE GENERAL APPEARANCE OF THE DESIGN. IT IS NOT MEANT TO BE AN EXACT RENDITION. THIS DRAWING IS THE EXCLUSIVE PROPERTY OF BECK/ALLEN CABINETRY AND MAY NOT BE RELEASED WITHOUT WRITTEN PERMISSION. IF RELEASED, A FEE MAY BE APPLICABLE. 
			PREPARED BY: kristine factor	
			SCALE: NTS	

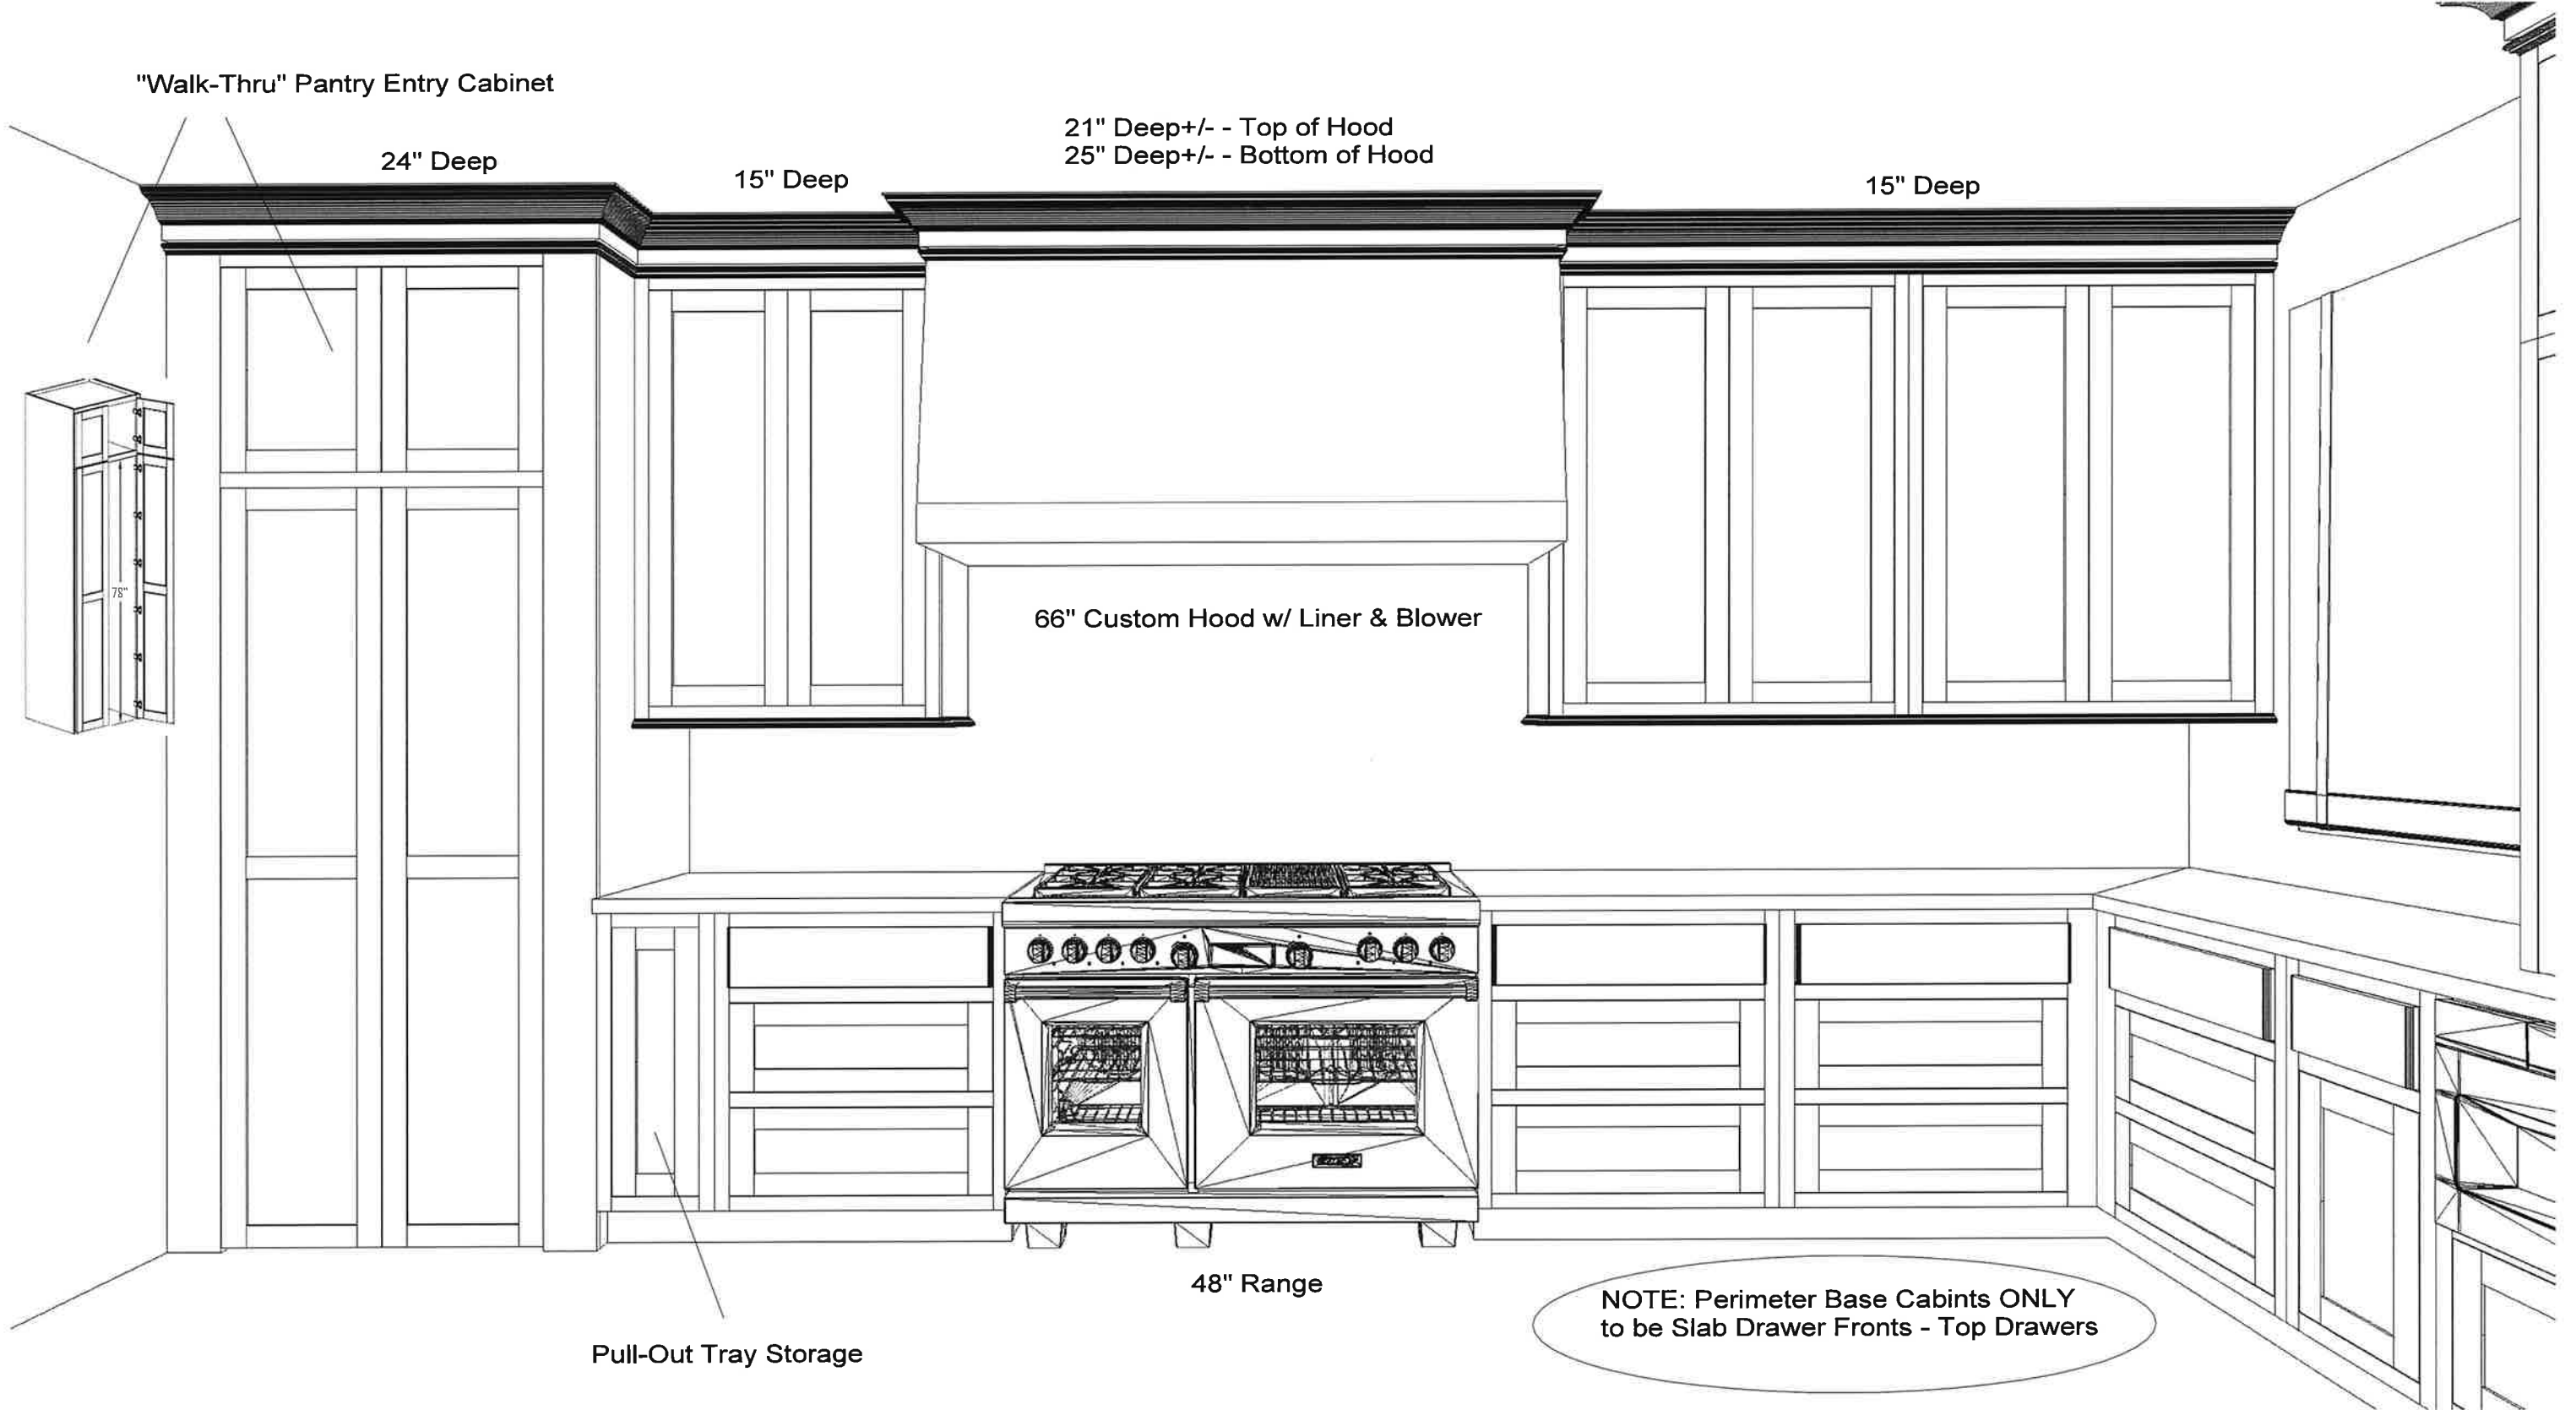

ba BECK/ALLEN
CABINETRY

633 Spirit of St. Louis Blvd., Chesterfield, MO 63005
T 636.519.1611 F 636.519.1620
11585 Lackland Road, St. Louis, MO 63146
T 314.677.6713 F 314.677.6717

PREPARED FOR:
**MDG RENOVATIONS
PITTENGER RESIDENCE
KITCHEN/ LAUNDRY**

DATE OF DRAWING: **8.18.26**


PREPARED BY:
kristine factor

SCALE: **NTS**

NOTE: THIS DRAWING IS AN ARTISTIC INTERPRETATION
OF THE GENERAL APPEARANCE OF THE DESIGN.
IT IS NOT MEANT TO BE AN EXACT RENDITION.

THIS DRAWING IS THE EXCLUSIVE PROPERTY
OF BECK/ALLEN CABINETRY
AND MAY NOT BE RELEASED
WITHOUT WRITTEN PERMISSION.
IF RELEASED, A FEE MAY BE APPLICABLE.

NKBA
National Kitchen & Bath Association

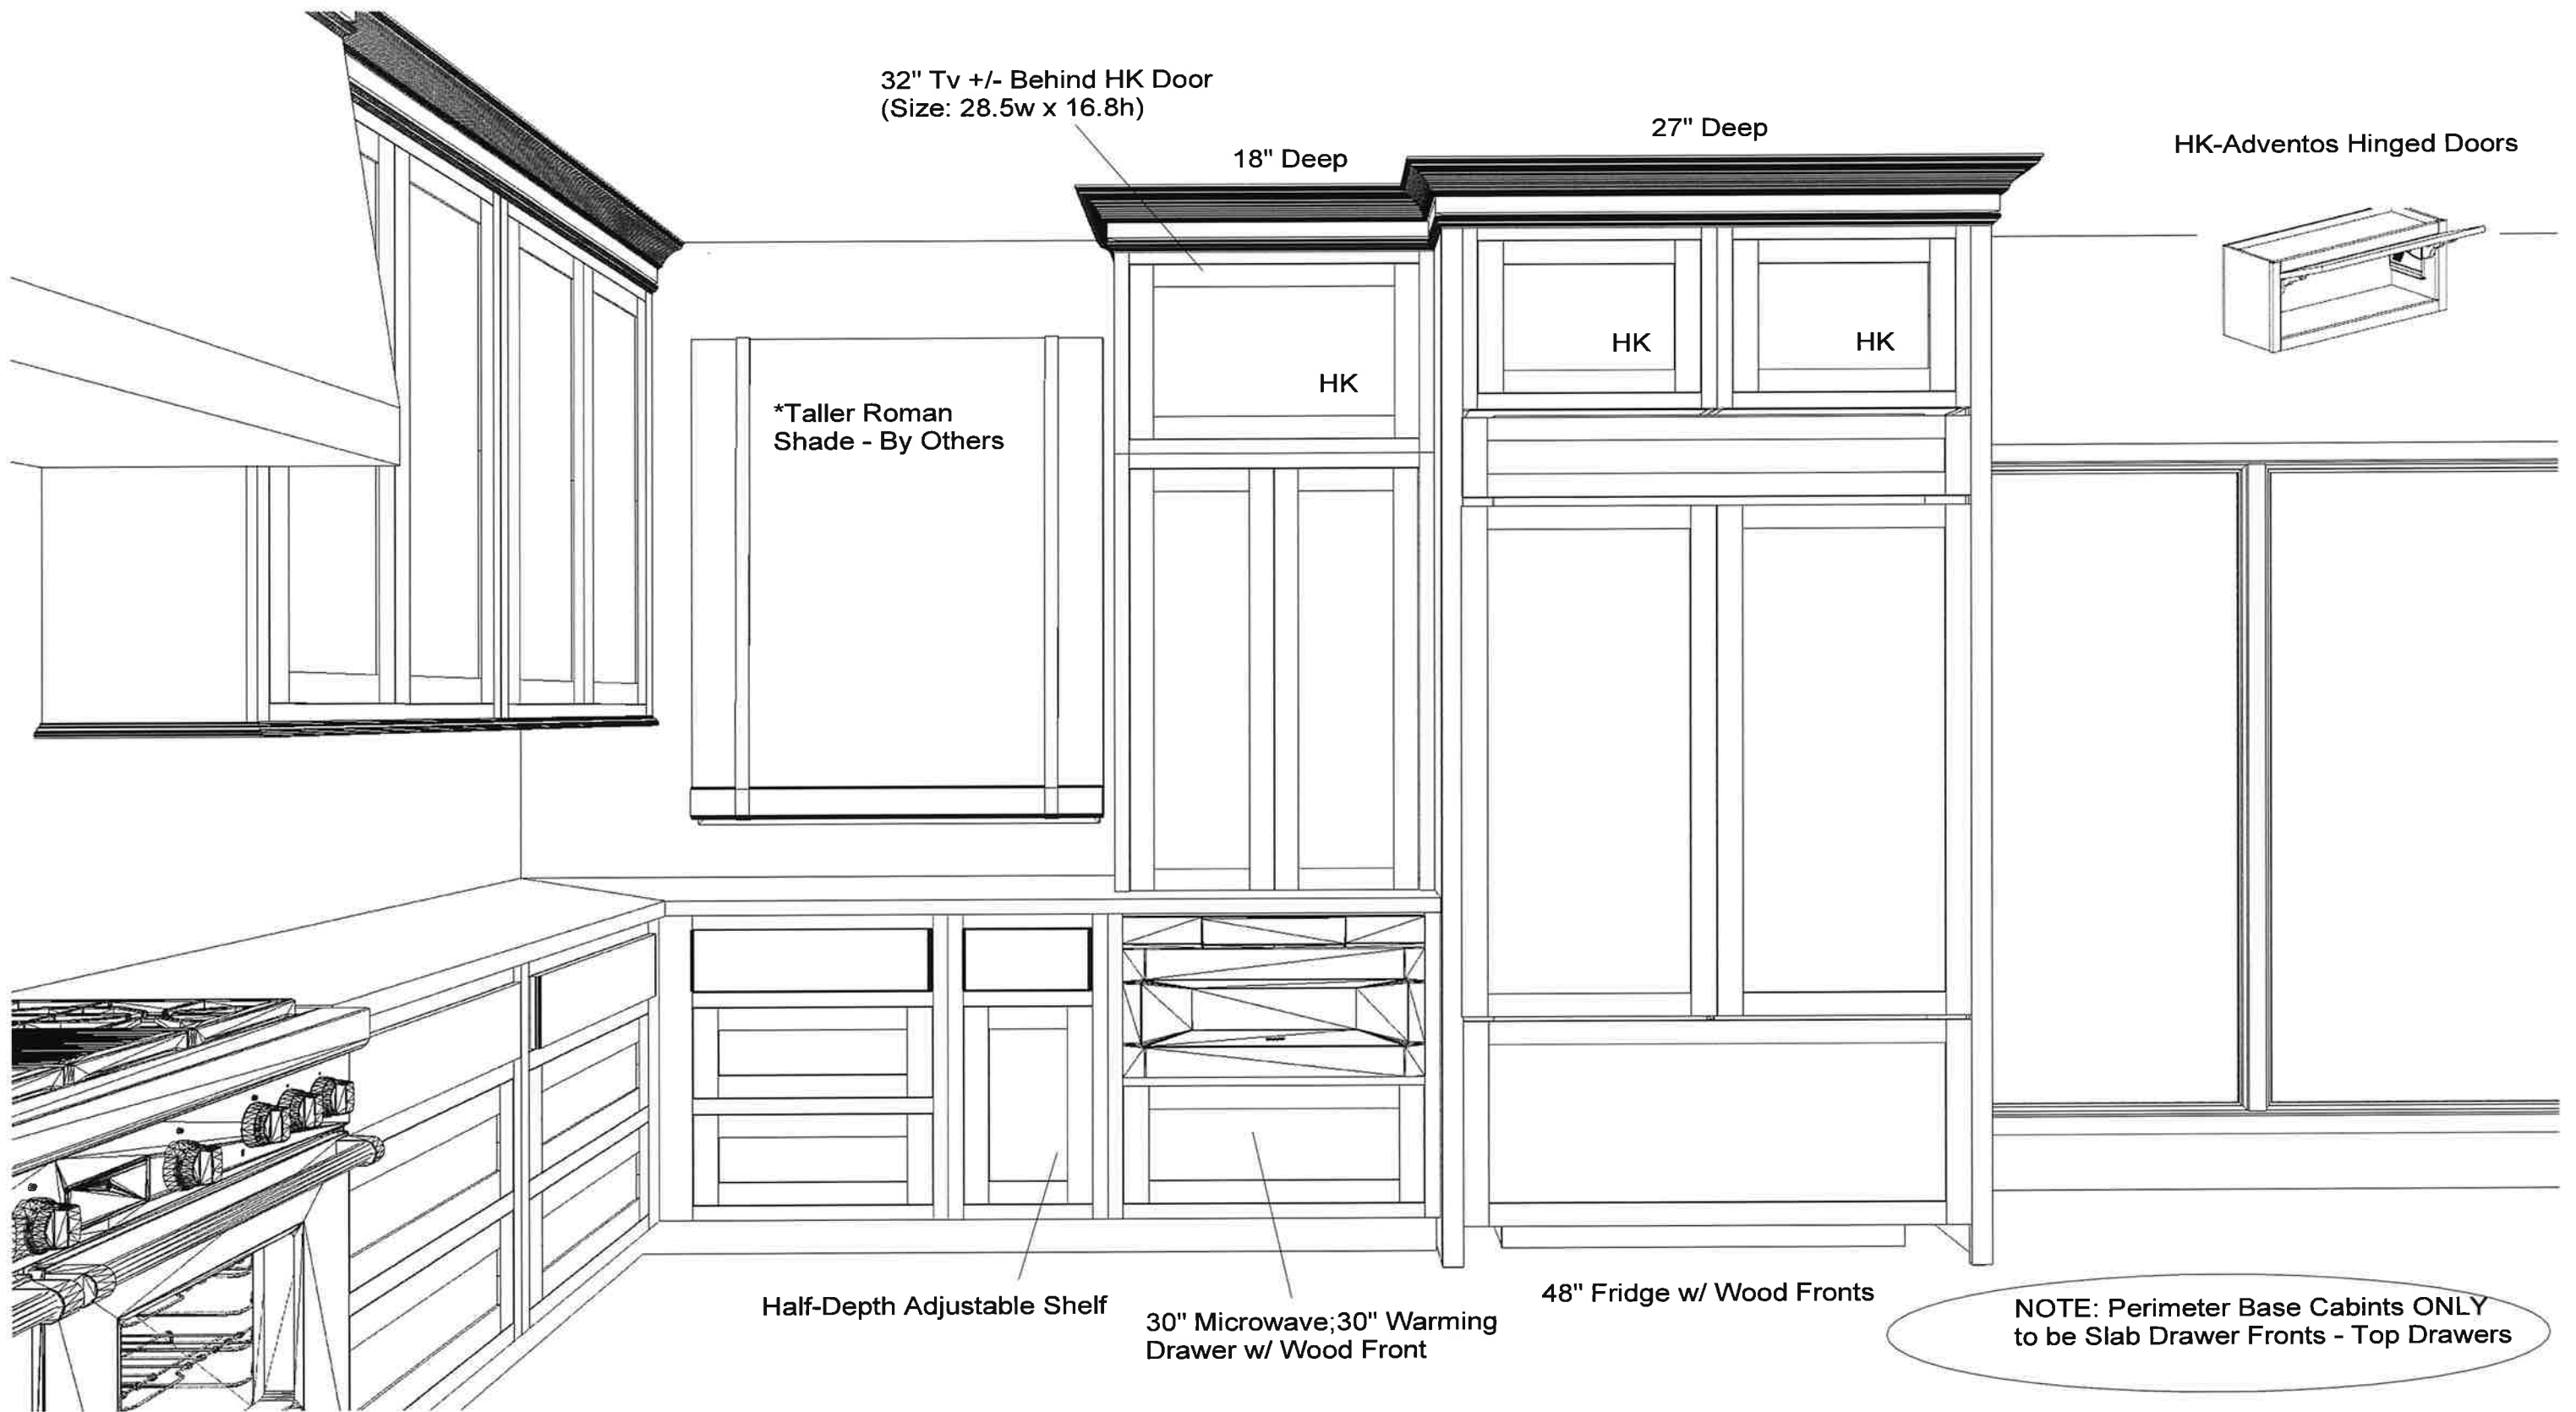

ba BECK/ALLEN
CABINETRY

633 Spirit of St. Louis Blvd., Chesterfield, MO 63005
T 636.519.1611 F 636.519.1620

11585 Lackland Road, St. Louis, MO 63146
T 314.677.6713 F 314.677.6717

PREPARED FOR:

**MDG RENOVATIONS
PITTENGER RESIDENCE
KITCHEN/ LAUNDRY**

DATE OF DRAWING: **8.18.26**


PREPARED BY:
kristine factor

SCALE: **NTS**

NOTE: THIS DRAWING IS AN ARTISTIC INTERPRETATION
OF THE GENERAL APPEARANCE OF THE DESIGN.
IT IS NOT MEANT TO BE AN EXACT RENDITION.

THIS DRAWING IS THE EXCLUSIVE PROPERTY
OF BECK/ALLEN CABINETRY
AND MAY NOT BE RELEASED
WITHOUT WRITTEN PERMISSION.
IF RELEASED, A FEE MAY BE APPLICABLE.

NKBA
National Kitchen & Bath Association

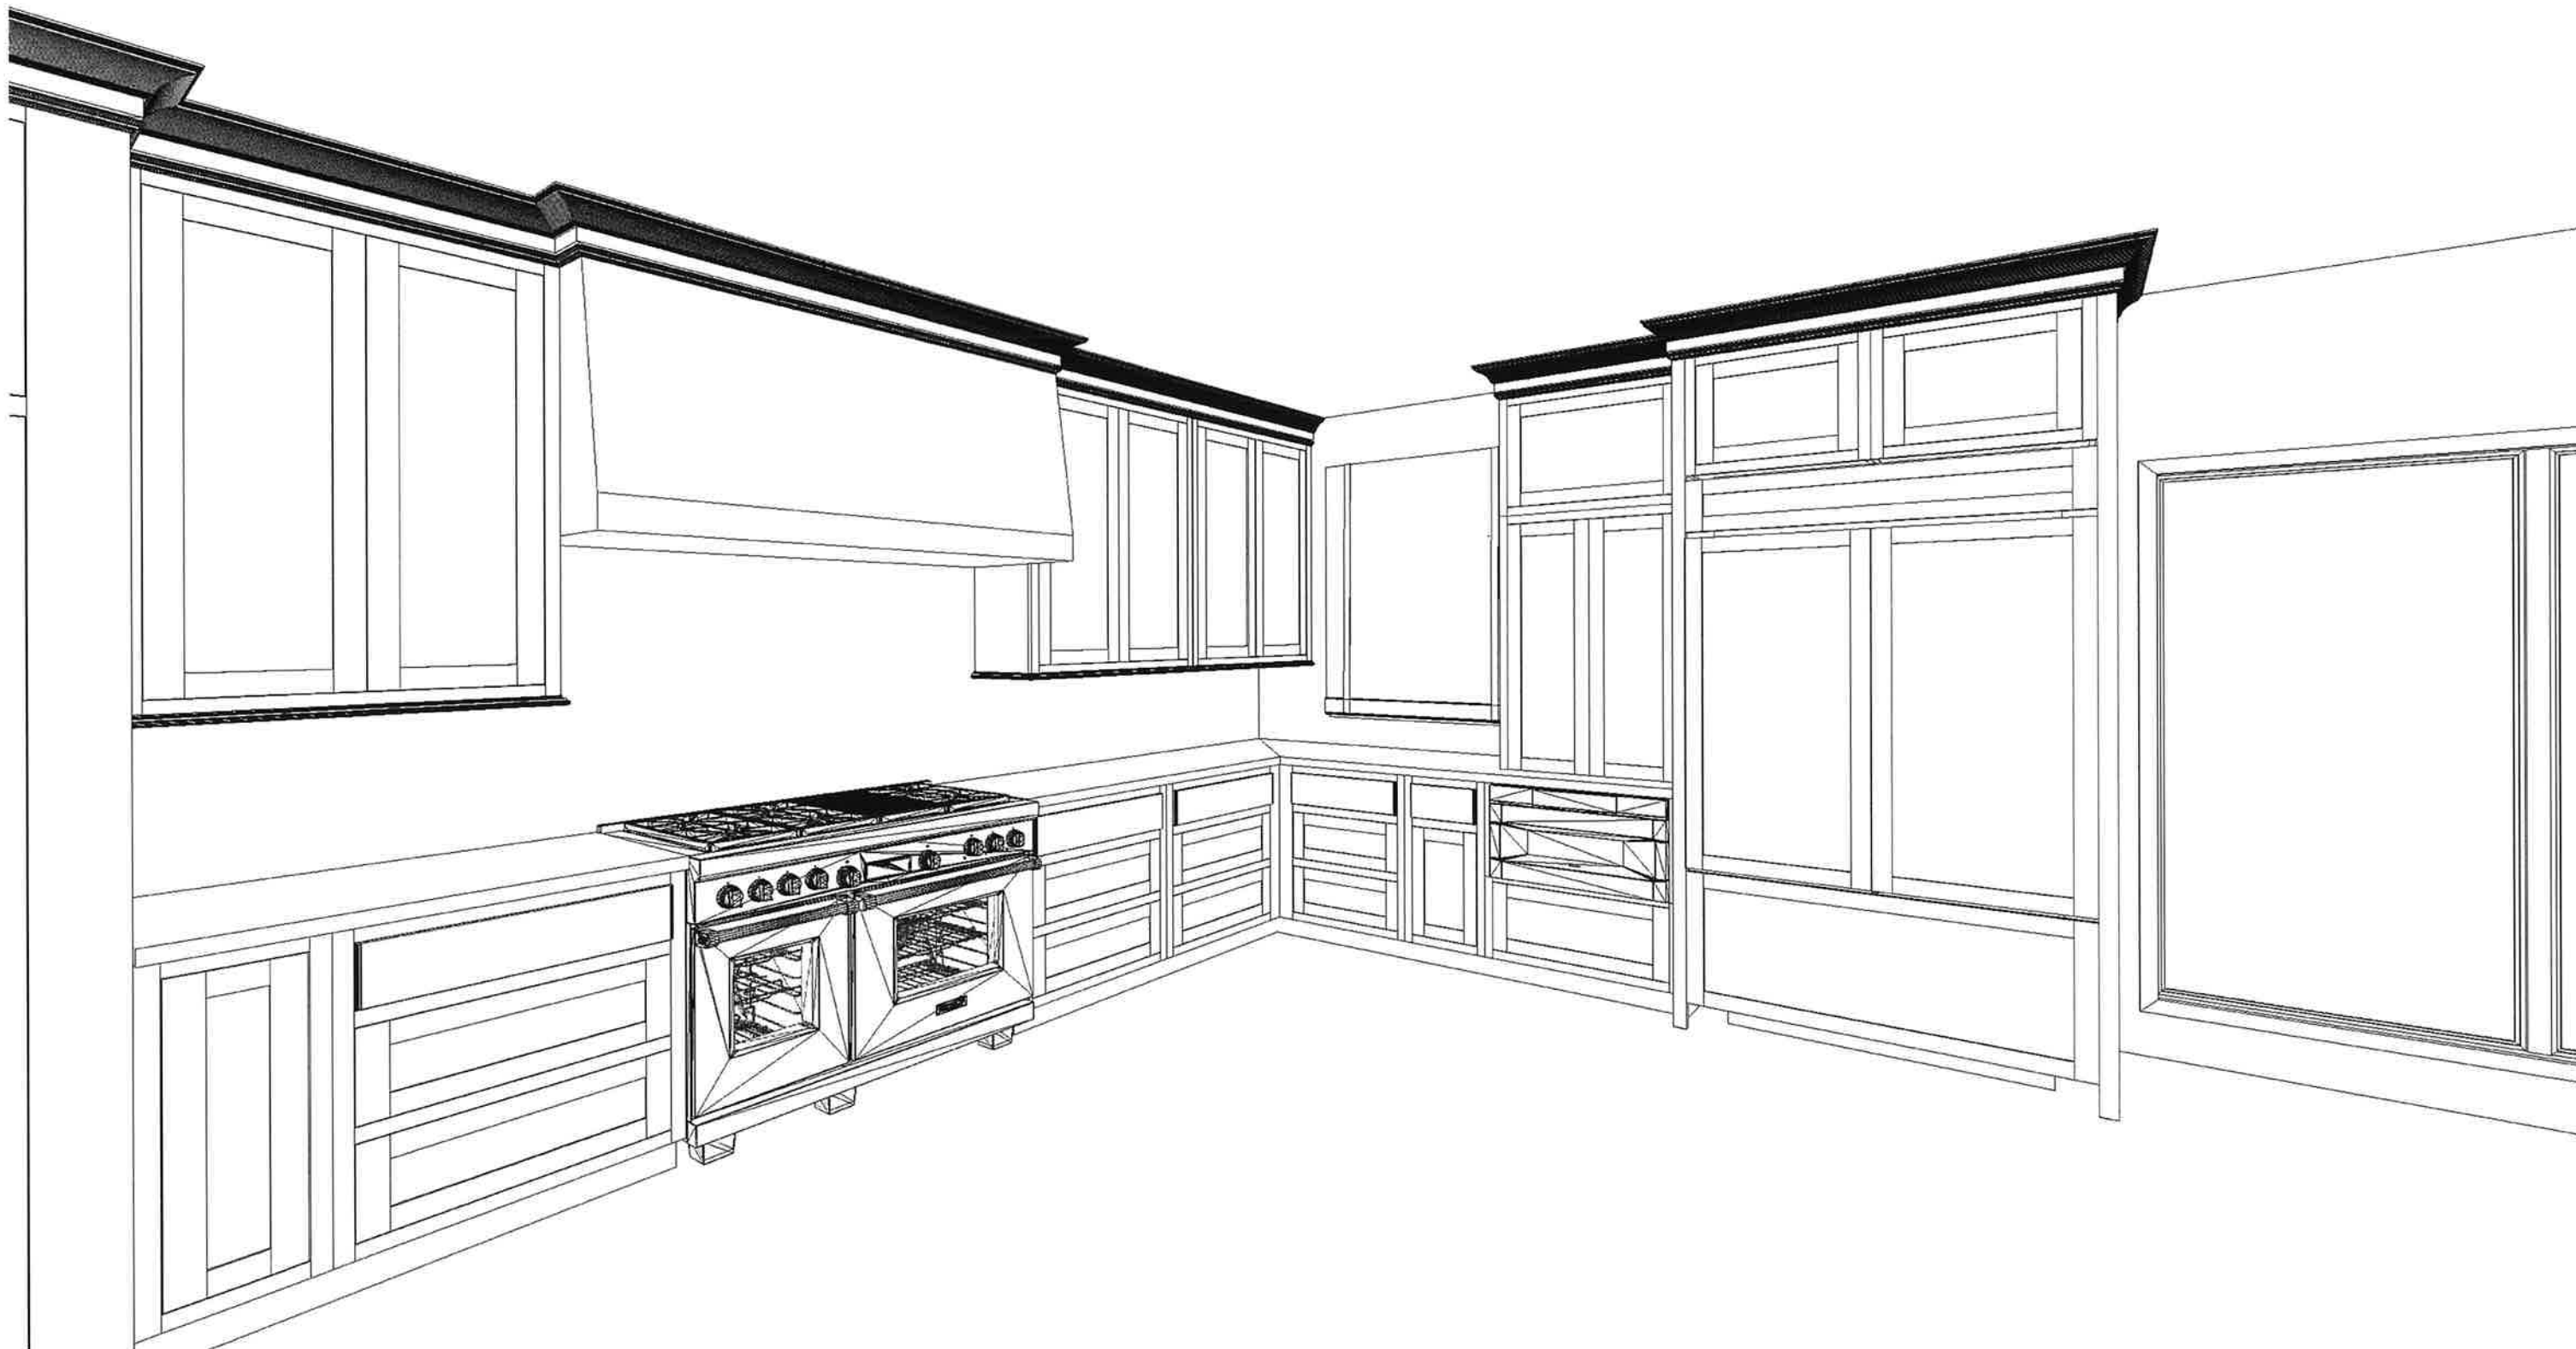

ba BECK/ALLEN
CABINETRY

633 Spirit of St. Louis Blvd., Chesterfield, MO 63005
T 636.519.1611 F 636.519.1620

11585 Lackland Road, St. Louis, MO 63146
T 314.677.6713 F 314.677.6717

PREPARED FOR:

**MDG RENOVATIONS
PITTENGER RESIDENCE
KITCHEN/ LAUNDRY**

DATE OF DRAWING: **8.18.26**


PREPARED BY:
kristine factor

SCALE: **NTS**

NOTE: THIS DRAWING IS AN ARTISTIC INTERPRETATION
OF THE GENERAL APPEARANCE OF THE DESIGN.
IT IS NOT MEANT TO BE AN EXACT RENDITION.

THIS DRAWING IS THE EXCLUSIVE PROPERTY
OF BECK/ALLEN CABINETRY
AND MAY NOT BE RELEASED
WITHOUT WRITTEN PERMISSION.
IF RELEASED, A FEE MAY BE APPLICABLE.

NKBA
National Kitchen & Bath Association

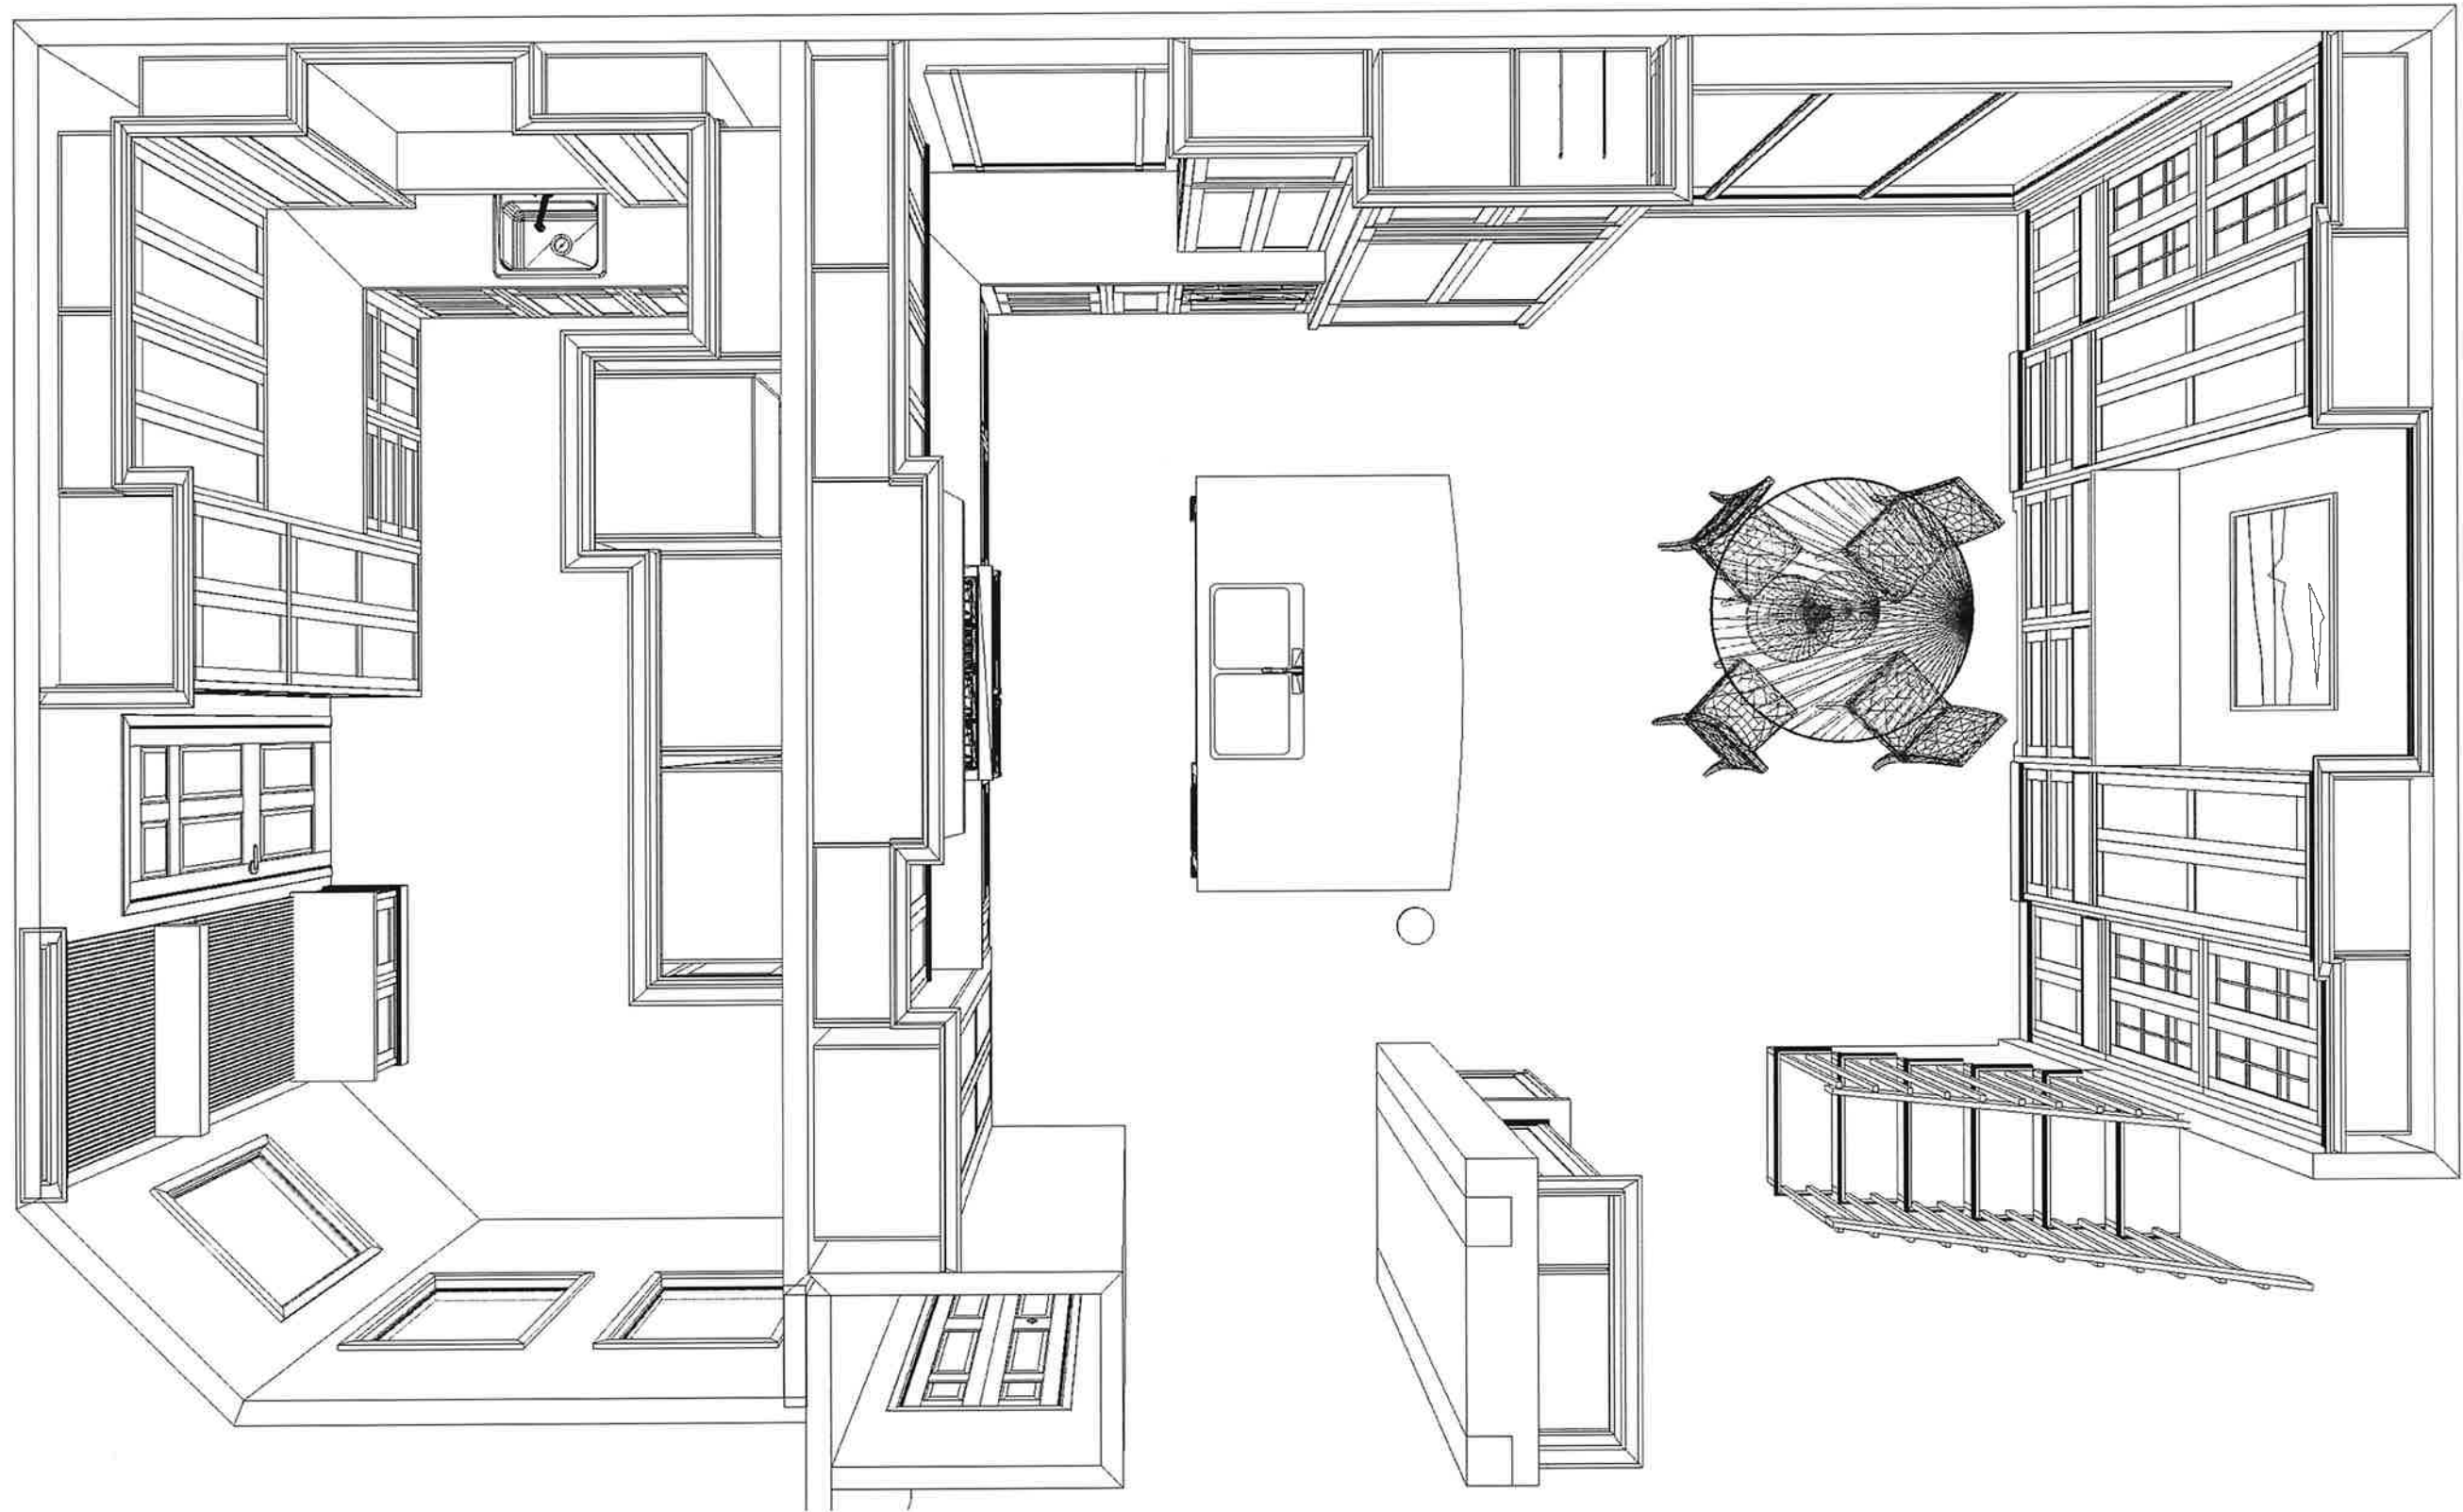

ba BECK/ALLEN
CABINETRY

633 Spirit of St. Louis Blvd., Chesterfield, MO 63005
T 636.519.1611 F 636.519.1620

11585 Lackland Road, St. Louis, MO 63146
T 314.677.6713 F 314.677.6717

PREPARED FOR:

**MDG RENOVATIONS
PITTENGER RESIDENCE
KITCHEN/ LAUNDRY**

DATE OF DRAWING: **8.18.26**


PREPARED BY:
kristine factor

SCALE: **NTS**

NOTE: THIS DRAWING IS AN ARTISTIC INTERPRETATION
OF THE GENERAL APPEARANCE OF THE DESIGN.
IT IS NOT MEANT TO BE AN EXACT RENDITION.

THIS DRAWING IS THE EXCLUSIVE PROPERTY
OF BECK/ALLEN CABINETRY
AND MAY NOT BE RELEASED
WITHOUT WRITTEN PERMISSION.
IF RELEASED, A FEE MAY BE APPLICABLE.

NKBA
National Kitchen & Bath Association

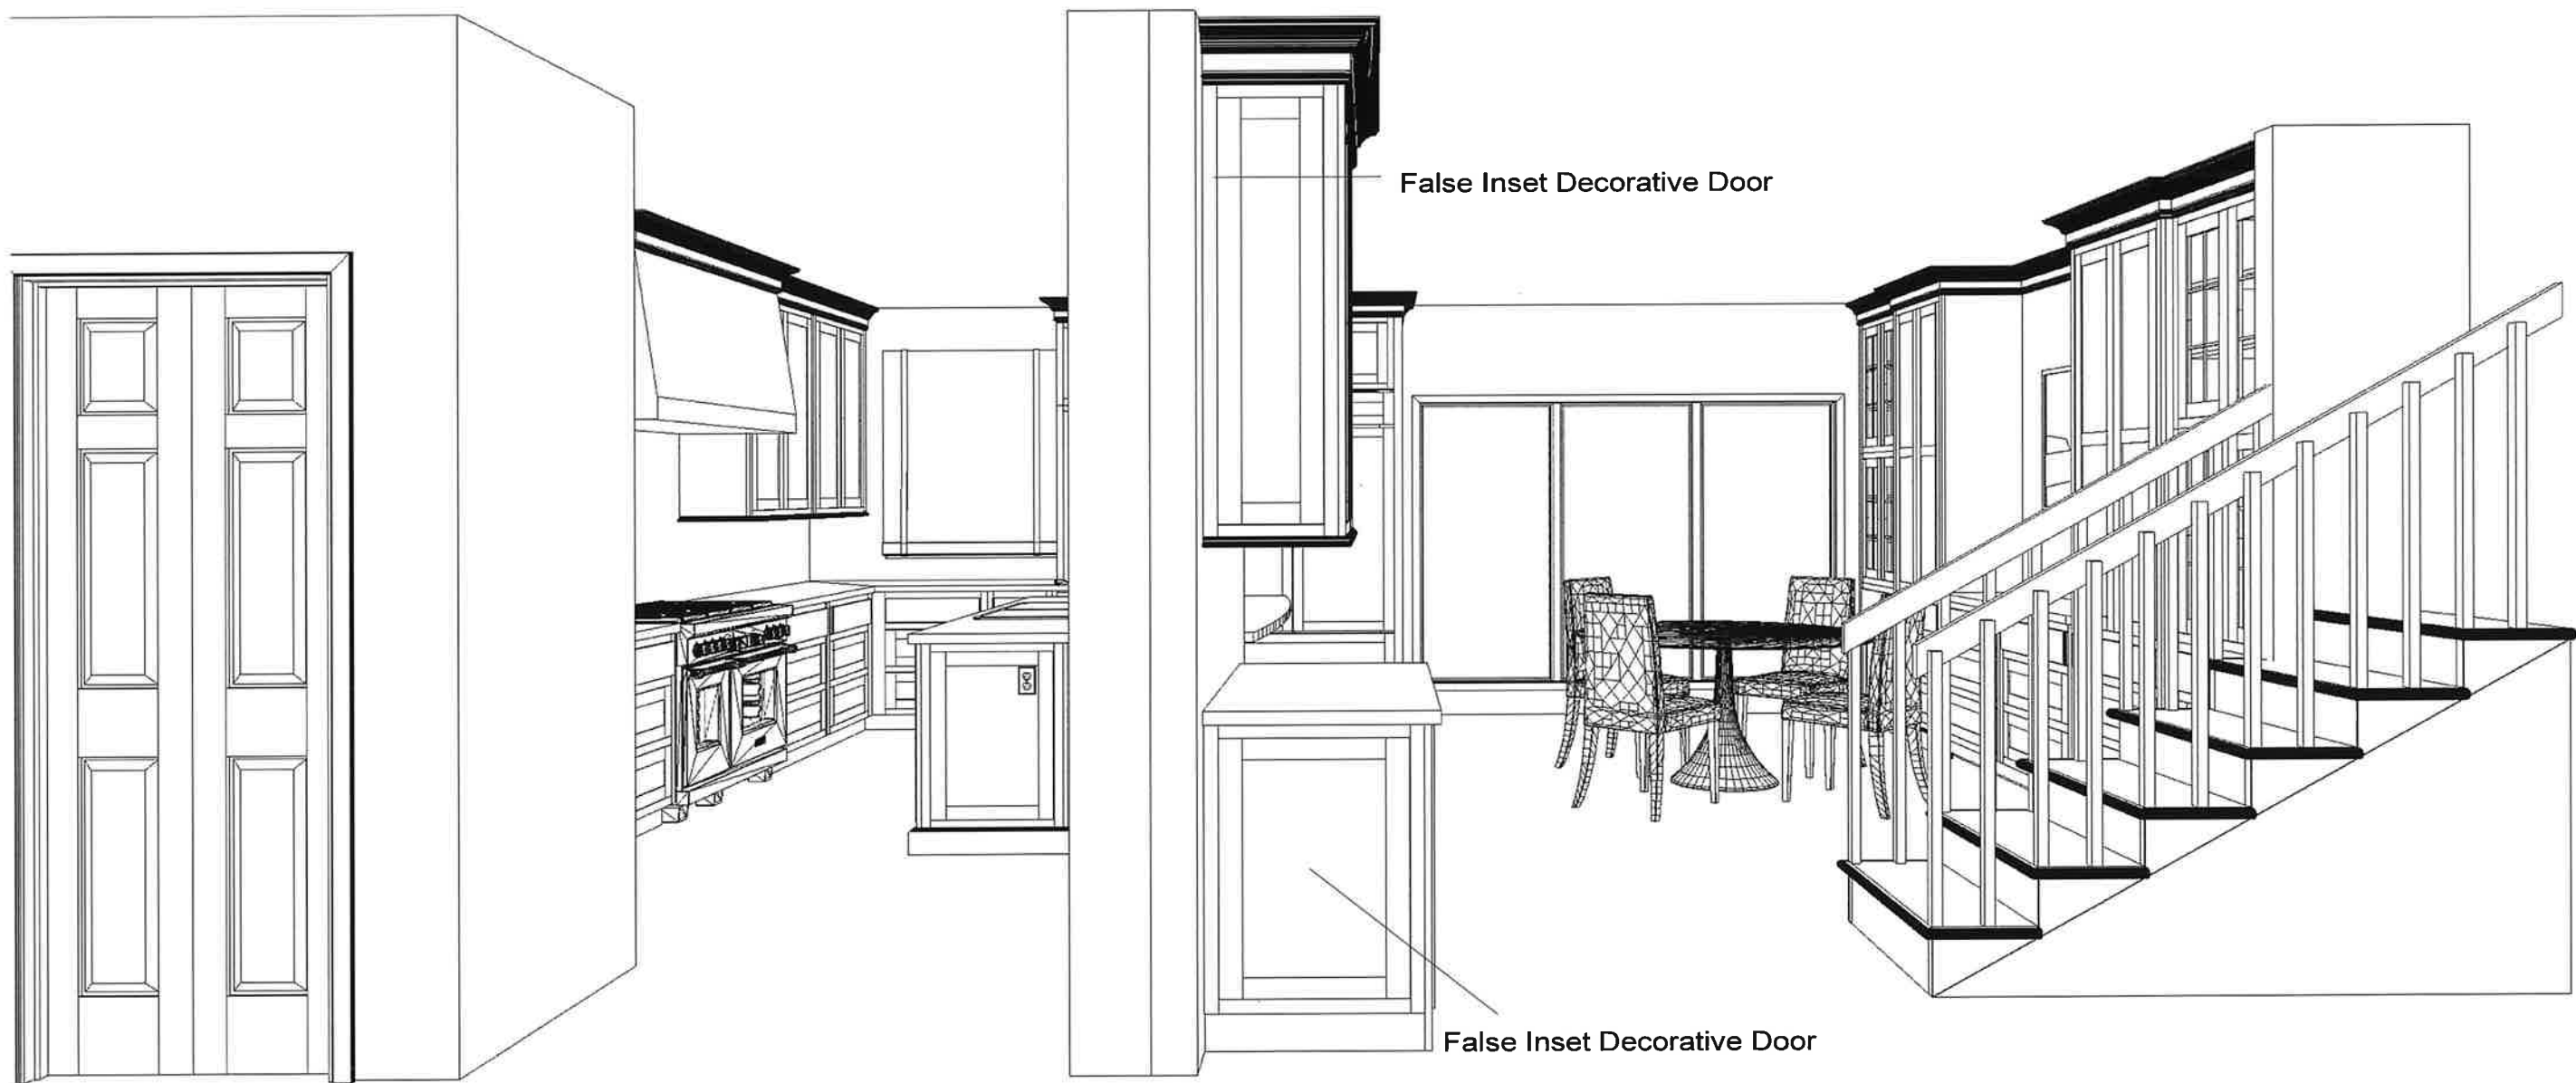

ba BECK/ALLEN
CABINETRY

633 Spirit of St. Louis Blvd., Chesterfield, MO 63005
T 636.519.1611 F 636.519.1620

11585 Lackland Road, St. Louis, MO 63146
T 314.677.6713 F 314.677.6717

PREPARED FOR:

**MDG RENOVATIONS
PITTENGER RESIDENCE
KITCHEN/ LAUNDRY**

DATE OF DRAWING: **8.18.26**

PREPARED BY:
kristine factor

SCALE: **NTS**

NOTE: THIS DRAWING IS AN ARTISTIC INTERPRETATION
OF THE GENERAL APPEARANCE OF THE DESIGN.
IT IS NOT MEANT TO BE AN EXACT RENDITION.

THIS DRAWING IS THE EXCLUSIVE PROPERTY
OF BECK/ALLEN CABINETRY
AND MAY NOT BE RELEASED
WITHOUT WRITTEN PERMISSION.
IF RELEASED, A FEE MAY BE APPLICABLE.

NKBA
National Kitchen & Bath Association

1/4" Skin to Finish Top of Bar Cabinets - By Beck/Allen

15" Deep


Matching Finished Interior w/
Mesh Inserts & Glass Shelving

* Mesh Inserts - Supplied by MDG

15" Wine Fridge w/ Wood Front

15" Ice Maker w/ Wood Front

	633 Spirit of St. Louis Blvd., Chesterfield, MO 63005 T 636.519.1611 F 636.519.1620 11585 Lackland Road, St. Louis, MO 63146 T 314.677.6713 F 314.677.6717	PREPARED FOR: MDG RENOVATIONS PITTENGER RESIDENCE KITCHEN/ DRY BAR	DATE OF DRAWING: 8.18.26	NOTE: THIS DRAWING IS AN ARTISTIC INTERPRETATION OF THE GENERAL APPEARANCE OF THE DESIGN. IT IS NOT MEANT TO BE AN EXACT RENDITION. THIS DRAWING IS THE EXCLUSIVE PROPERTY OF BECK/ALLEN CABINETRY AND MAY NOT BE RELEASED WITHOUT WRITTEN PERMISSION. IF RELEASED, A FEE MAY BE APPLICABLE. 
			PREPARED BY: kristine factor	
			SCALE: NTS	

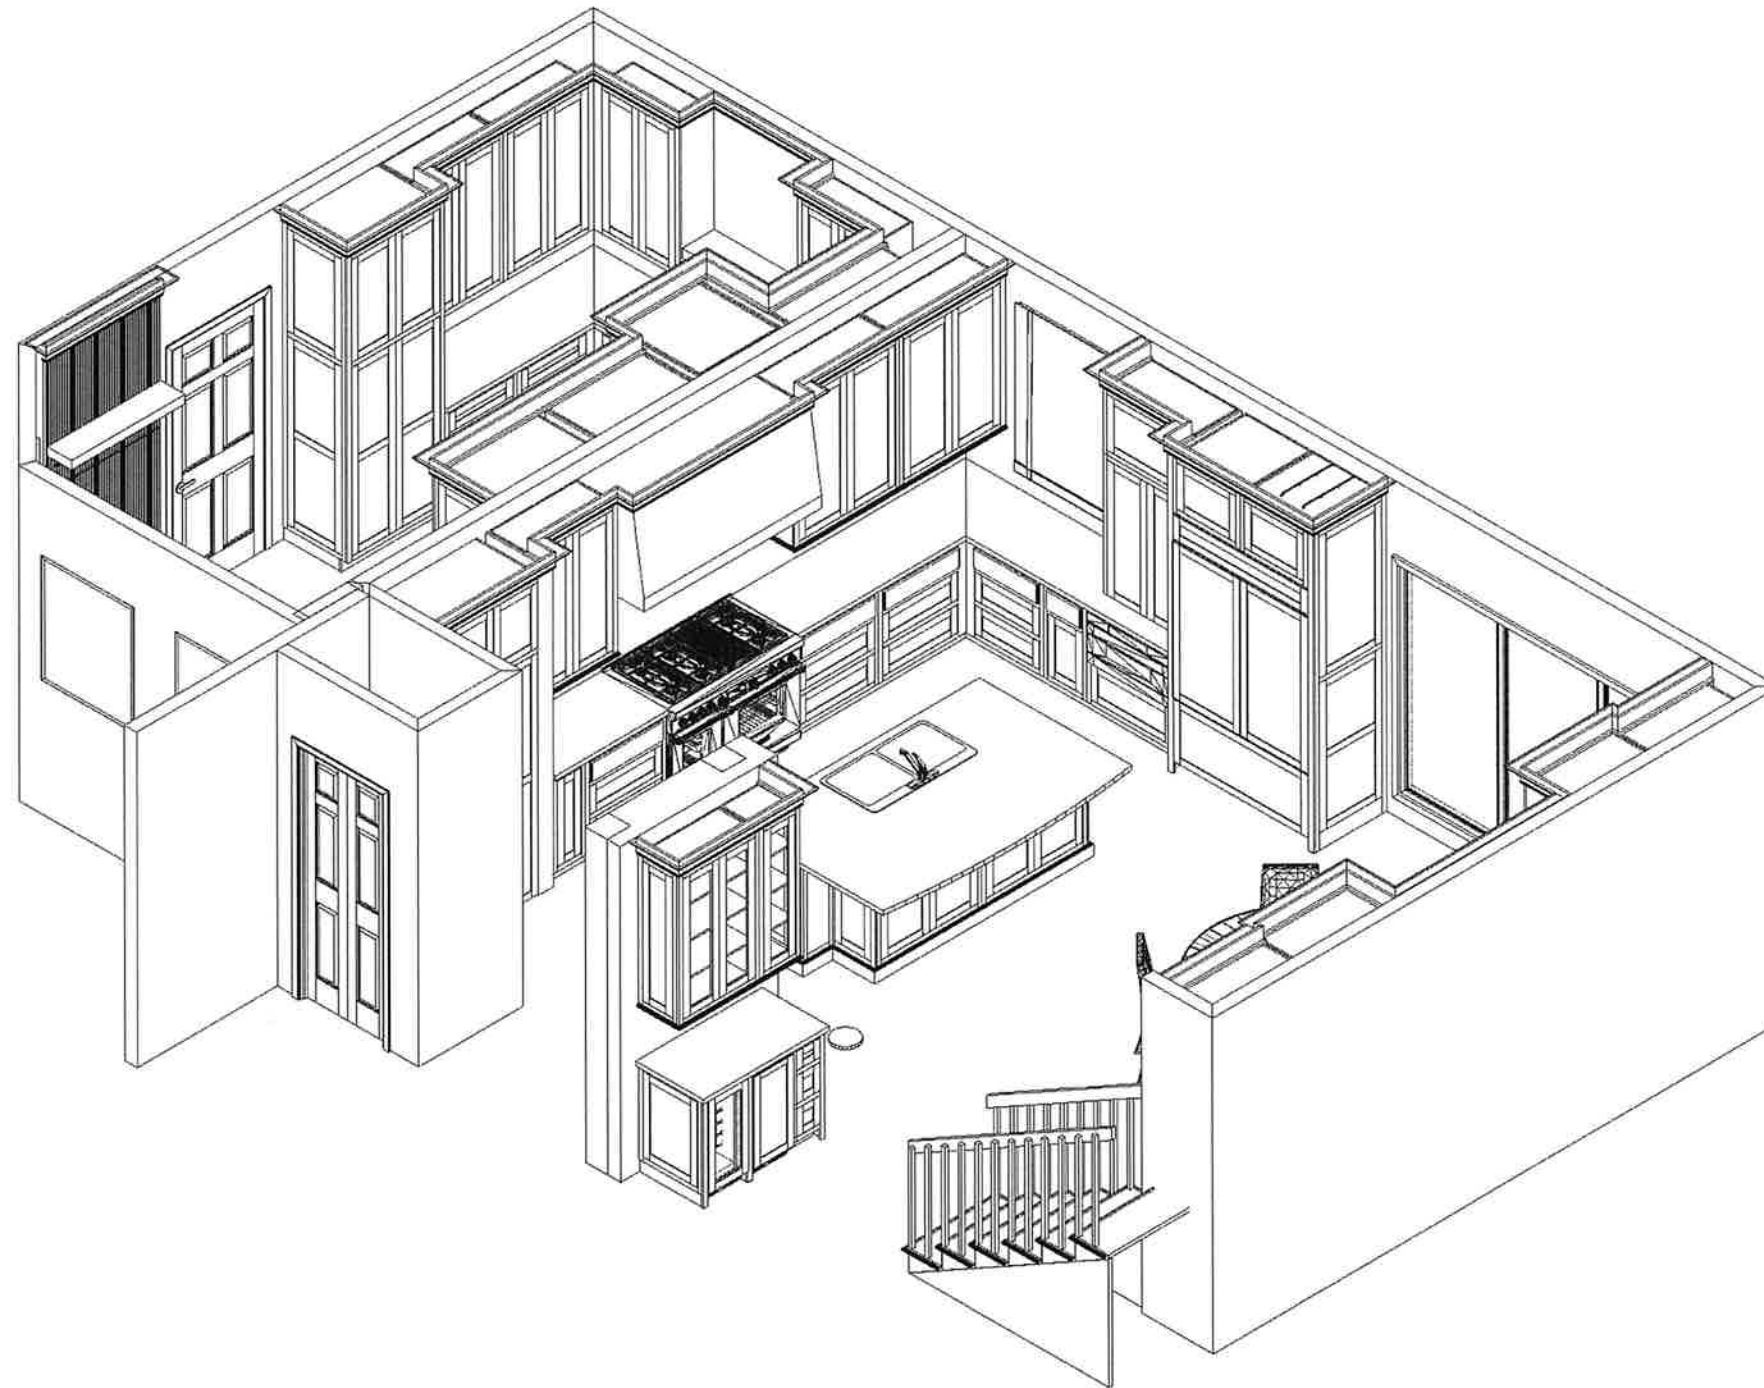

ba BECK/ALLEN
CABINETRY

633 Spirit of St. Louis Blvd., Chesterfield, MO 63005
T 636.519.1611 F 636.519.1620

11585 Lackland Road, St. Louis, MO 63146
T 314.677.6713 F 314.677.6717

PREPARED FOR:

**MDG RENOVATIONS
PITTENGER RESIDENCE
KITCHEN/ LAUNDRY**

DATE OF DRAWING: **8.18.26**


PREPARED BY:
kristine factor

SCALE: **NTS**

NOTE: THIS DRAWING IS AN ARTISTIC INTERPRETATION
OF THE GENERAL APPEARANCE OF THE DESIGN.
IT IS NOT MEANT TO BE AN EXACT RENDITION.

THIS DRAWING IS THE EXCLUSIVE PROPERTY
OF BECK/ALLEN CABINETRY
AND MAY NOT BE RELEASED
WITHOUT WRITTEN PERMISSION.
IF RELEASED, A FEE MAY BE APPLICABLE.

NKBA
National Kitchen & Bath Association

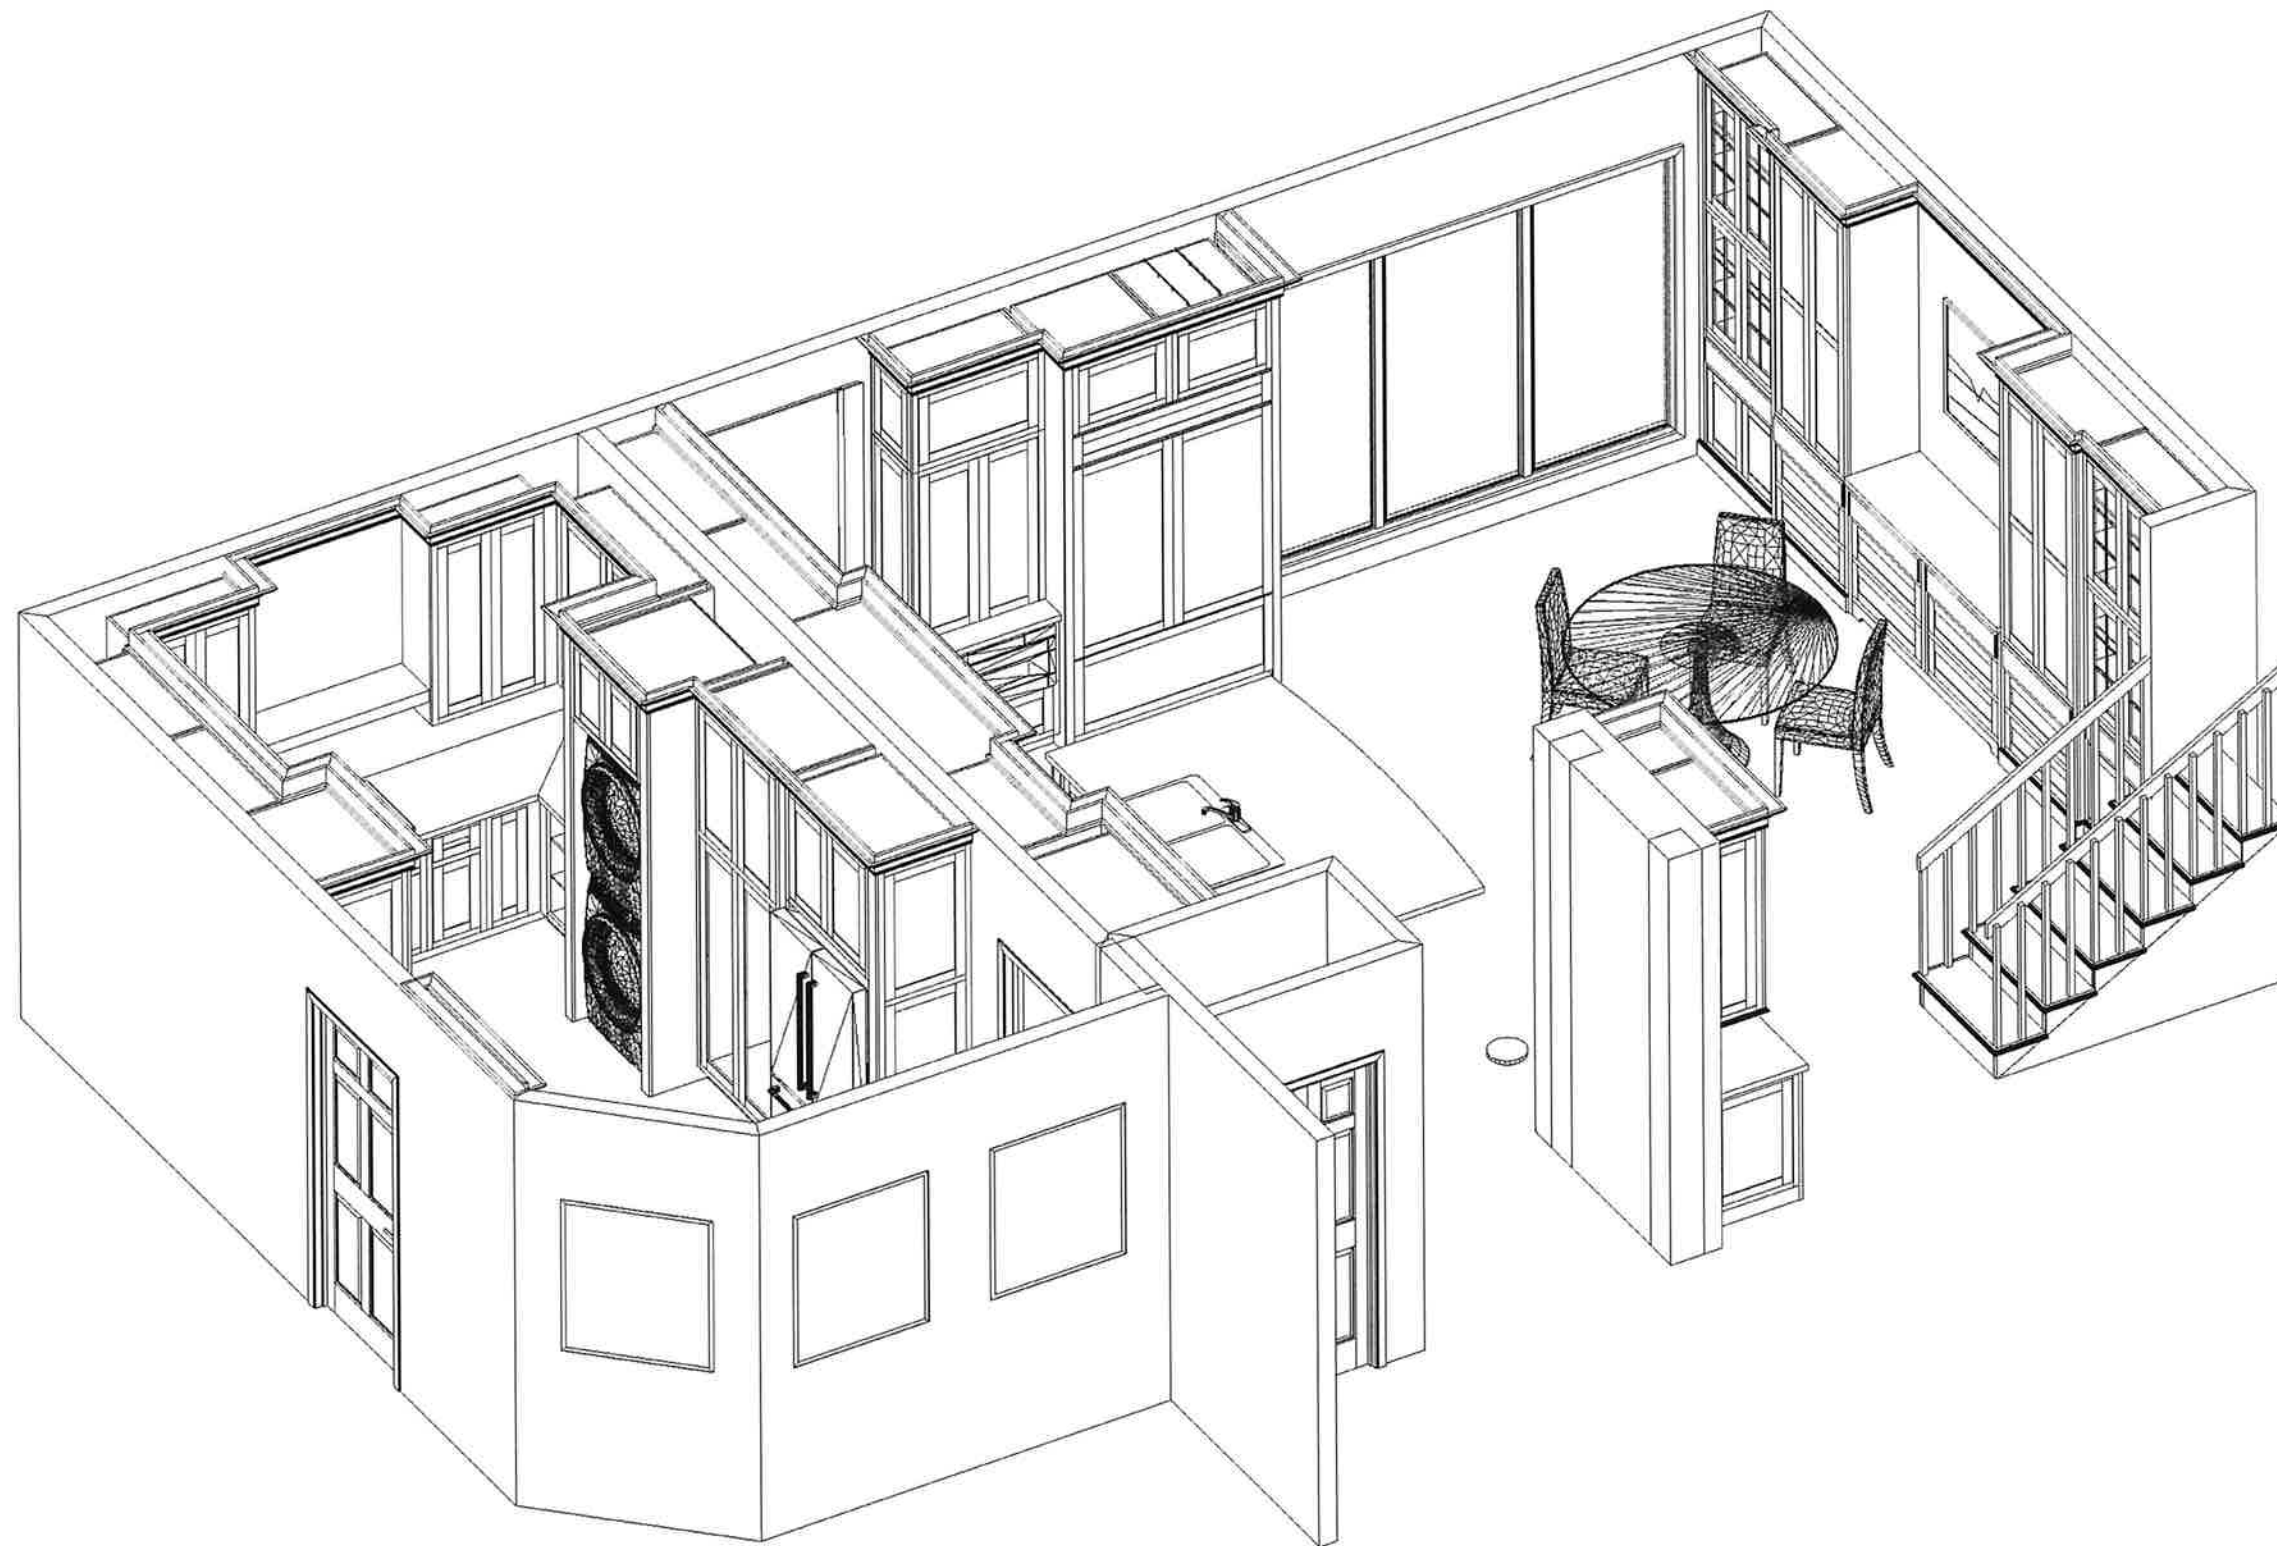

ba BECK/ALLEN
CABINETRY

633 Spirit of St. Louis Blvd., Chesterfield, MO 63005
T 636.519.1611 F 636.519.1620

11585 Lackland Road, St. Louis, MO 63146
T 314.677.6713 F 314.677.6717

PREPARED FOR:

**MDG RENOVATIONS
PITTENGER RESIDENCE
KITCHEN/ LAUNDRY**

DATE OF DRAWING: **8.18.26**

PREPARED BY:
kristine factor

SCALE: **NTS**

NOTE: THIS DRAWING IS AN ARTISTIC INTERPRETATION
OF THE GENERAL APPEARANCE OF THE DESIGN.
IT IS NOT MEANT TO BE AN EXACT RENDITION.

THIS DRAWING IS THE EXCLUSIVE PROPERTY
OF BECK/ALLEN CABINETRY
AND MAY NOT BE RELEASED
WITHOUT WRITTEN PERMISSION.
IF RELEASED, A FEE MAY BE APPLICABLE.

NKBA
National Kitchen & Bath Association

