


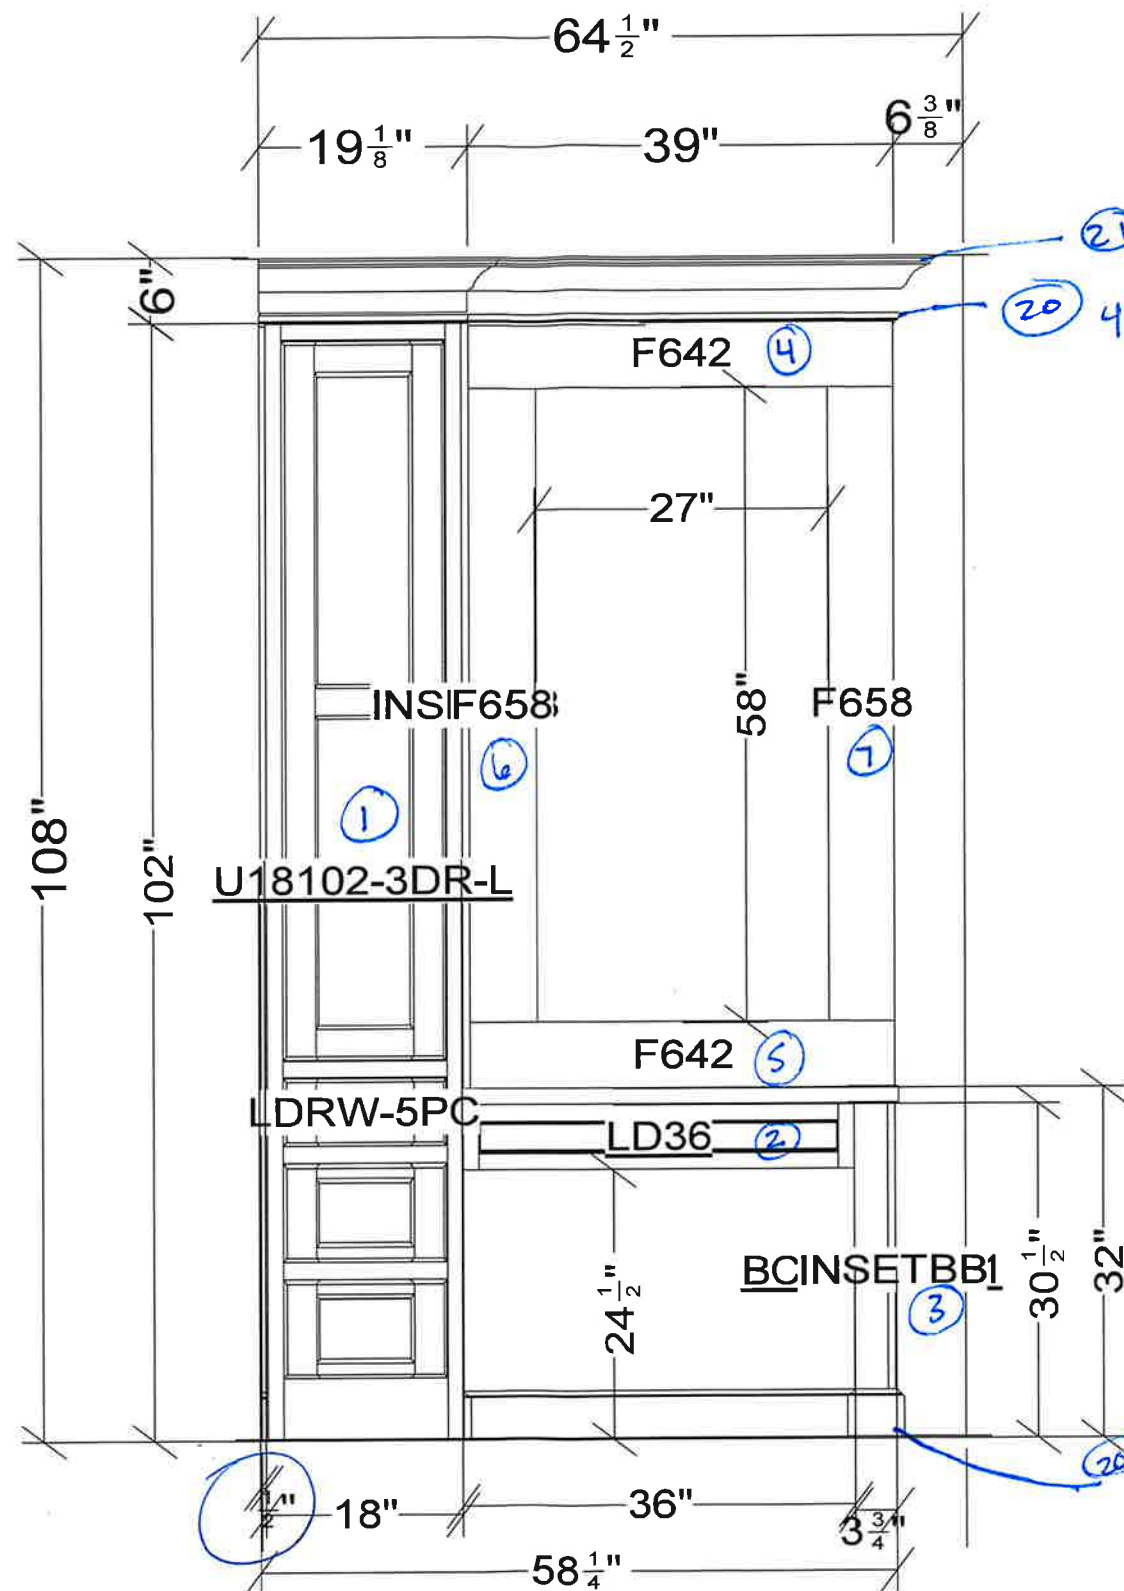

② 4" x 4" FCB - Crown

② 4" x 4" FBP - Riser

Note: ⑥ / ⑦
Trim height
As needed

Note: ①
Trim extended stile
as needed $\frac{1}{2}"$ +/-

② 4" x 4" FBP - Furniture Base

ba BECK/ALLEN
CABINETRY

633 Spirit of St. Louis Blvd, Chesterfield, MO 63005
T 636.519.1611 F 636.519.1620

11585 Lackland Road, St. Louis, MO 63146
T 314.677.6713 F 314.677.6717

beckallencabinetry.com

PREPARED FOR :

**MDG RENOVATION
PITTENGER RESIDENCE
MASTER**

DATE OF DRAWING: 7.8.26

PREPARED BY:
KRISTINE FACTOR/HAILY MULHOLLAND


SCALE:
NTS

**NOTE: THIS DRAWING IS AN ARTISTIC INTERPRETATION
OF THE GENERAL APPEARANCE OF THE DESIGN.
IT IS NOT MEANT TO BE AN EXACT RENDITION.**

**THIS DRAWING IS THE EXCLUSIVE PROPERTY
OF BECK/ALLEN CABINETRY
AND MAY NOT BE RELEASED
WITHOUT WRITTEN PERMISSION.
IF RELEASED, A FEE MAY BE APPLICABLE.**

NKBA
NATIONAL
KITCHEN+BATH
ASSOCIATION

NOTE: (8)
 Trim extended
 stile as needed
 $\frac{1}{2}" \pm$

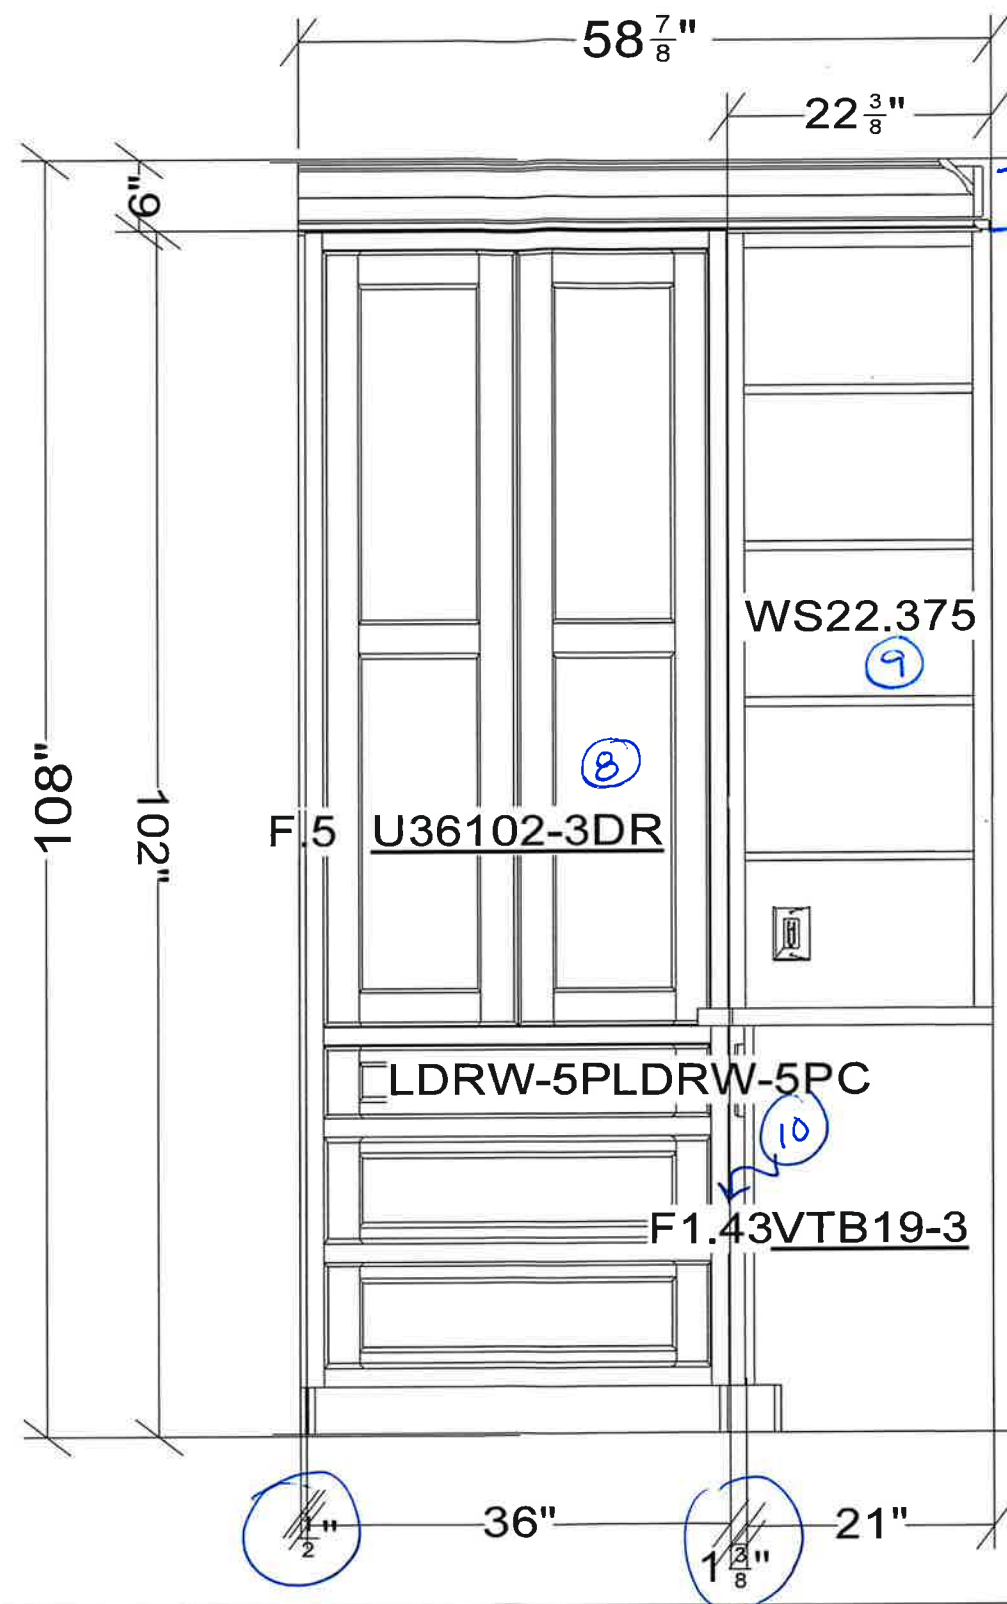

(21) $4\frac{1}{4}"$ FCB - Crown
 (20) $4\frac{1}{4}"$ FBP - Riser

NOTE: (9)
 Trim extended stile
 as needed $1\frac{3}{8}" \pm$
 → pull & install
 @ 18" Deep as per plans

(10) FG-30
 → Install Filler Right
 of Cab# 8 to fill in
 space here; trim to fit as
 needed @ $1\frac{3}{8}" \pm$

ba BECK/ALLEN
 CABINETRY

633 Spirit of St. Louis Blvd, Chesterfield, MO 63005
 T 636.519.1611 F 636.519.1620

11585 Lackland Road, St. Louis, MO 63146
 T 314.677.6713 F 314.677.6717

beckallencabinetry.com

PREPARED FOR :

MDG RENOVATION
 PITTENGER RESIDENCE
 MASTER

DATE OF DRAWING: 7.8.26


PREPARED BY:
 KRISTINE FACTOR/HAILY MULHOLLAND

SCALE:
 NTS

NOTE: THIS DRAWING IS AN ARTISTIC INTERPRETATION
 OF THE GENERAL APPEARANCE OF THE DESIGN.
 IT IS NOT MEANT TO BE AN EXACT RENDITION.

THIS DRAWING IS THE EXCLUSIVE PROPERTY
 OF BECK/ALLEN CABINETRY
 AND MAY NOT BE RELEASED
 WITHOUT WRITTEN PERMISSION.
 IF RELEASED, A FEE MAY BE APPLICABLE.

NKBA
 NATIONAL
 KITCHEN+BATH
 ASSOCIATION

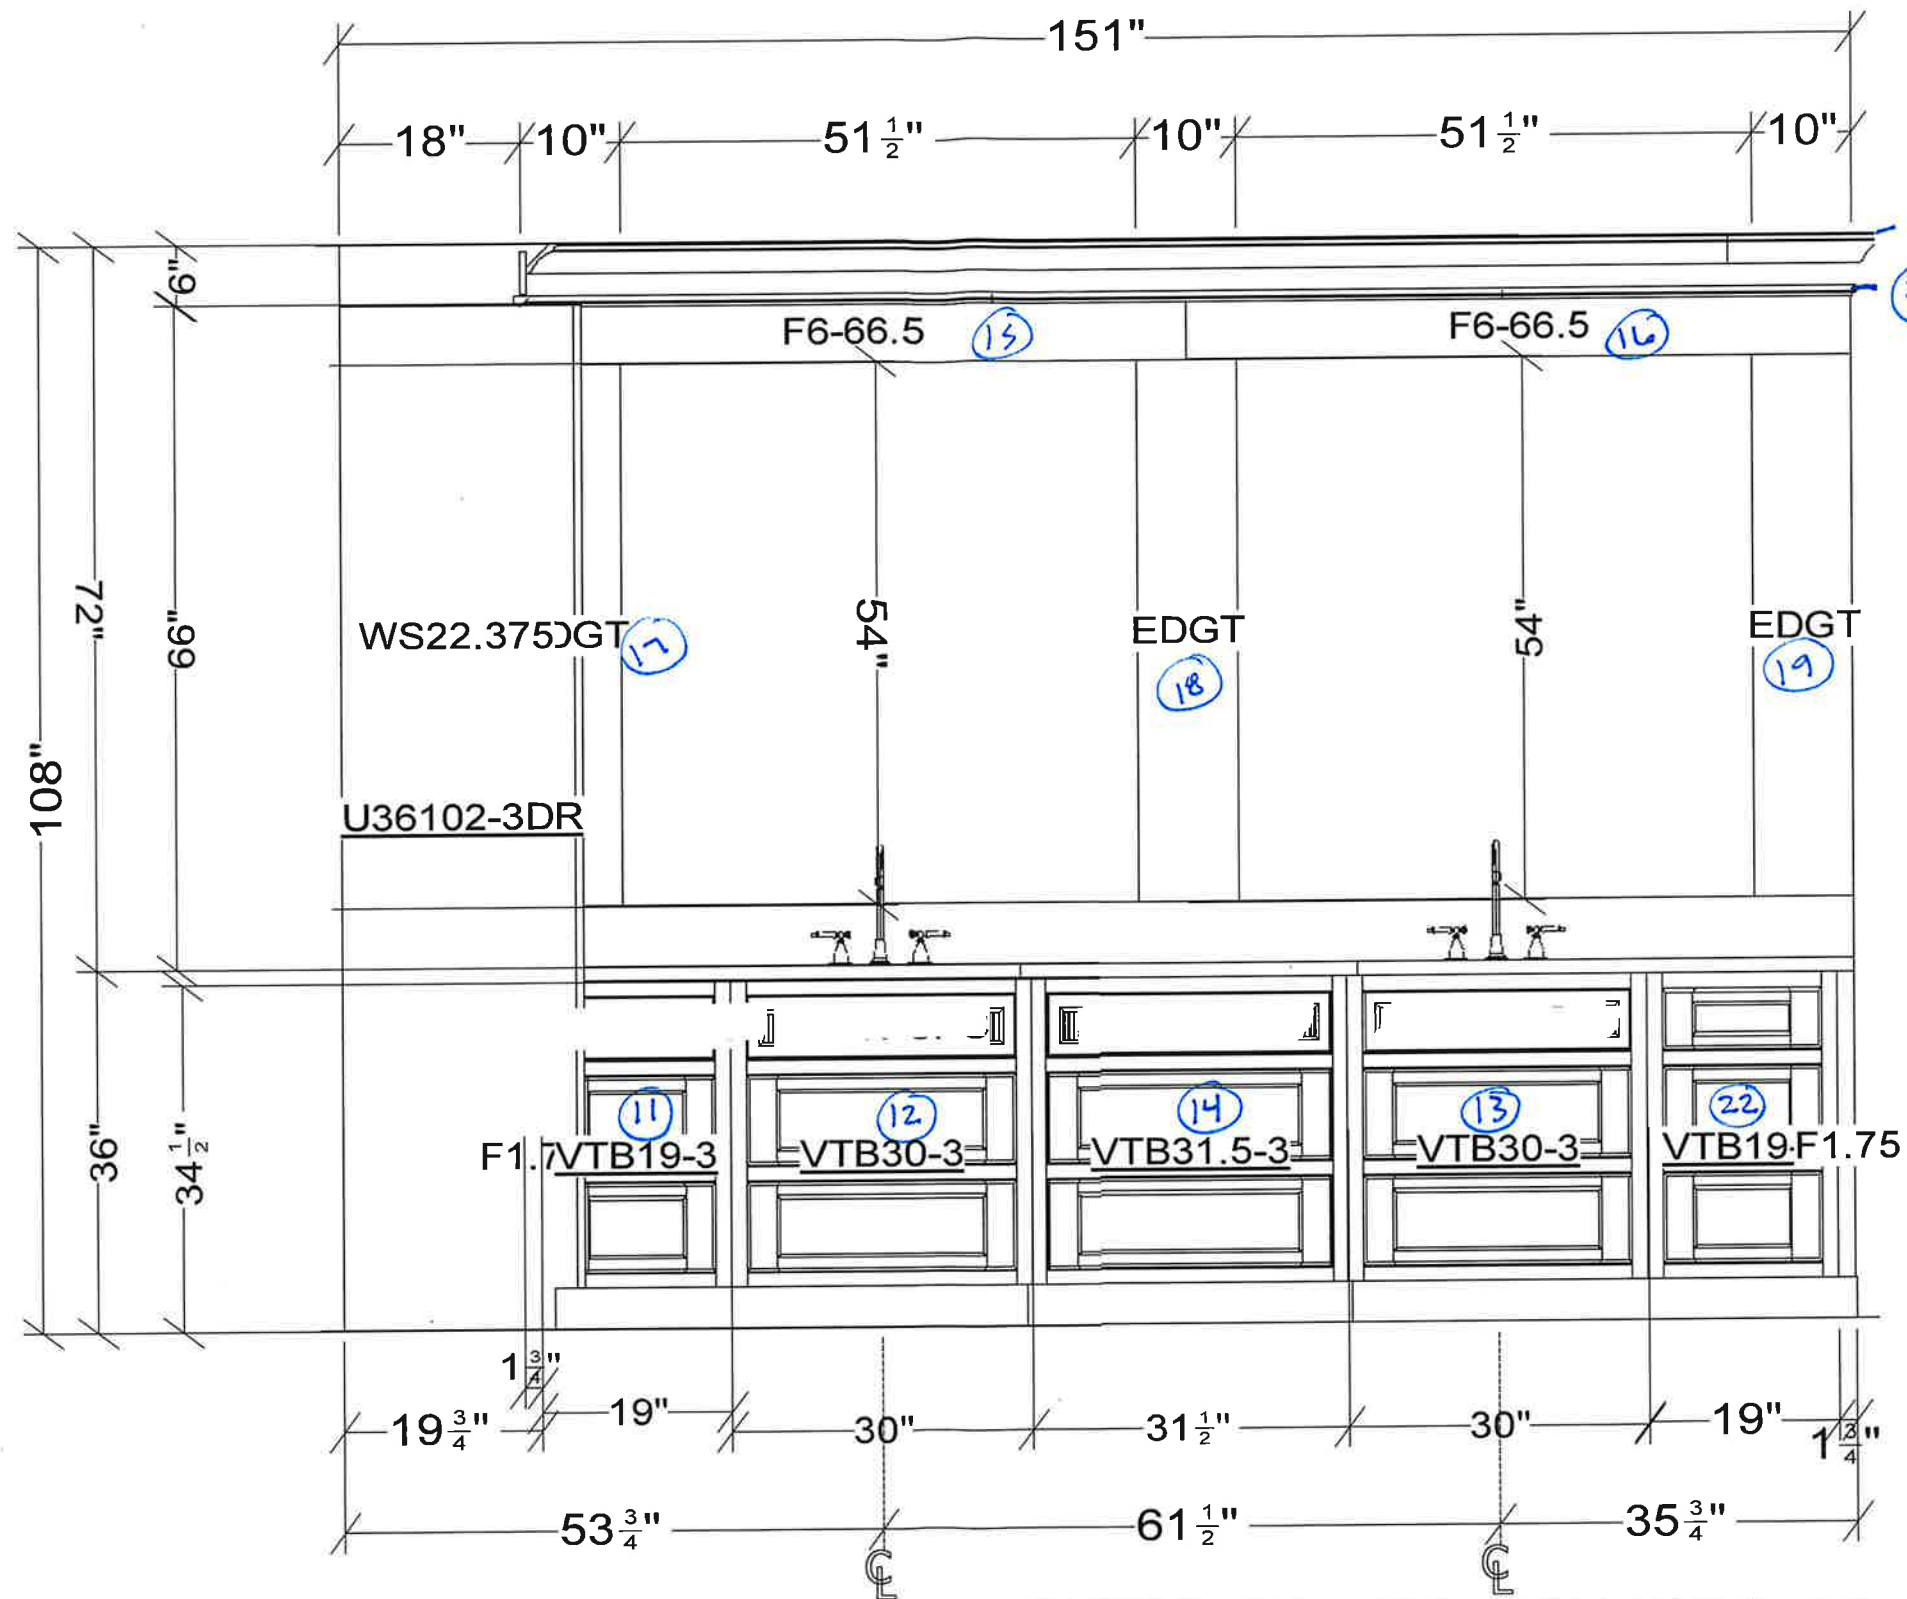

21 4 1/4 FCR - Crown
20 4 1/4 FBP - Riser

Note: 15 / 16
Trim as needed
- AS per plans -

Note: 22
Trim extended stile
As needed 1 3/4" +/-

Note: 11
Trim extended
stile as needed
1 3/4" +/-

ba BECK/ALLEN
CABINETRY

633 Spirit of St. Louis Blvd, Chesterfield, MO 63005
T 636.519.1611 F 636.519.1620

11585 Lackland Road, St. Louis, MO 63146
T 314.677.6713 F 314.677.6717

beckallencabinetry.com

PREPARED FOR :

MDG RENOVATION
PITTENGER RESIDENCE
MASTER

DATE OF DRAWING: 7.8.26


PREPARED BY:
KRISTINE FACTOR/HAILY MULHOLLAND

SCALE:
NTS

NOTE: THIS DRAWING IS AN ARTISTIC INTERPRETATION
OF THE GENERAL APPEARANCE OF THE DESIGN.
IT IS NOT MEANT TO BE AN EXACT RENDITION.

THIS DRAWING IS THE EXCLUSIVE PROPERTY
OF BECK/ALLEN CABINETRY
AND MAY NOT BE RELEASED
WITHOUT WRITTEN PERMISSION.
IF RELEASED, A FEE MAY BE APPLICABLE.

NKBA
NATIONAL
KITCHEN+BATH
ASSOCIATION

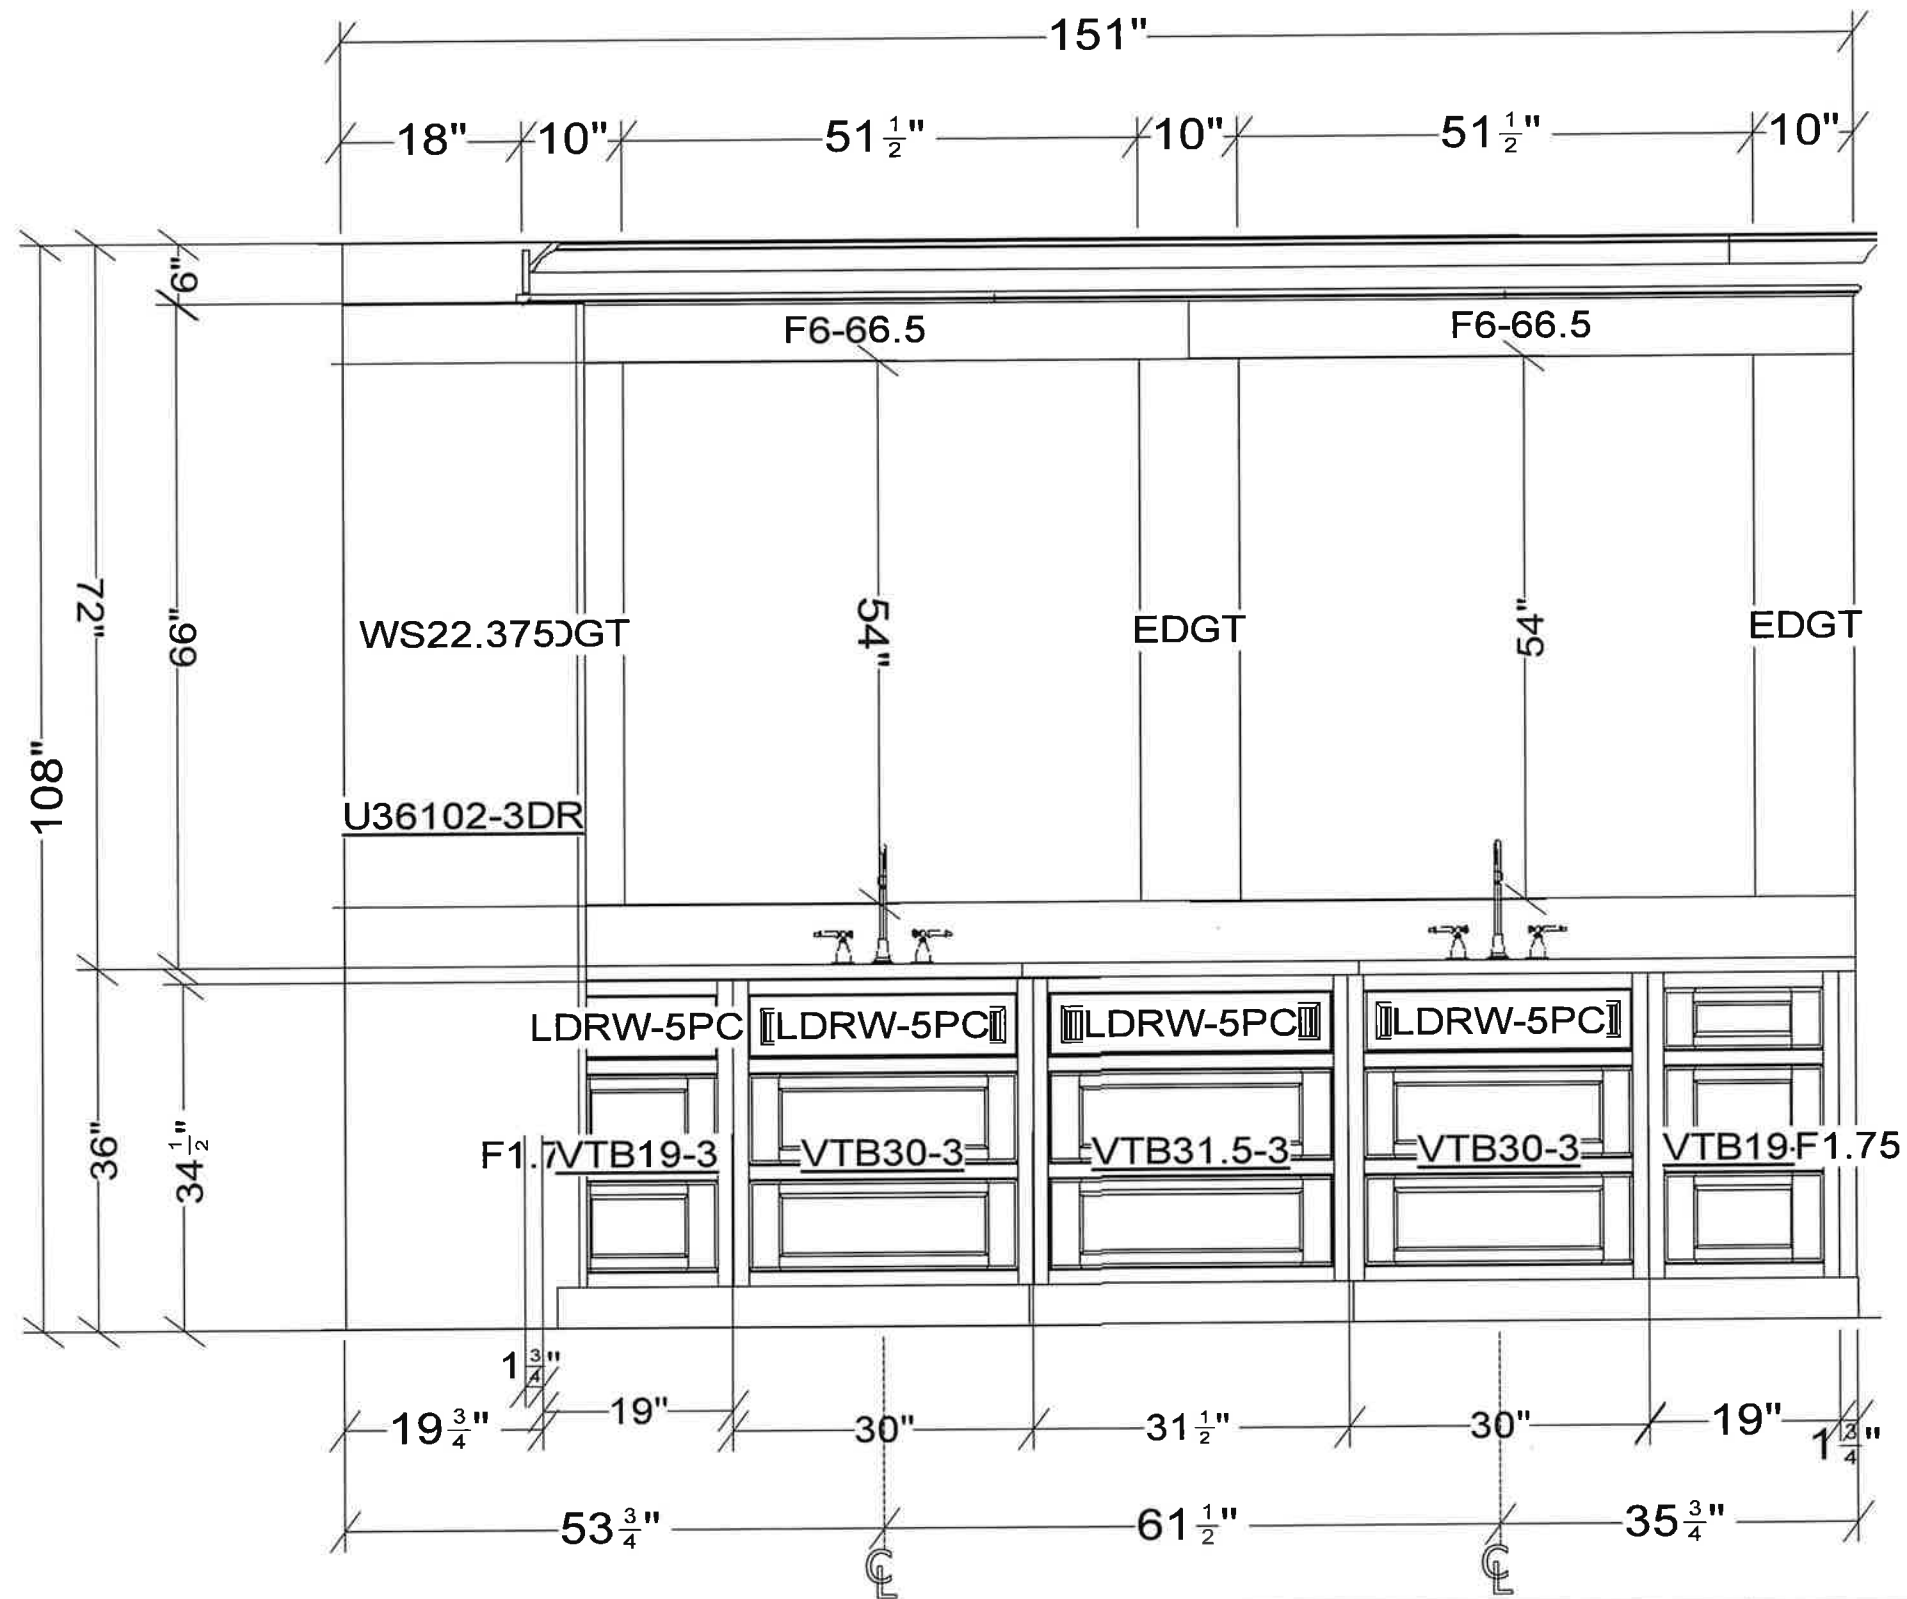

ba BECK/ALLEN
CABINETRY

633 Spirit of St. Louis Blvd, Chesterfield, MO 63005
T 636.519.1611 F 636.519.1620

11585 Lackland Road, St. Louis, MO 63146
T 314.677.6713 F 314.677.6717

beckallencabinetry.com

PREPARED FOR :

**MDG RENOVATION
PITTENGER RESIDENCE
MASTER**

DATE OF DRAWING: 7.8.26


PREPARED BY:
KRISTINE FACTOR/HAILY MULHOLLAND

SCALE:
NTS

**NOTE: THIS DRAWING IS AN ARTISTIC INTERPRETATION
OF THE GENERAL APPEARANCE OF THE DESIGN.
IT IS NOT MEANT TO BE AN EXACT RENDITION.**

**THIS DRAWING IS THE EXCLUSIVE PROPERTY
OF BECK/ALLEN CABINETRY
AND MAY NOT BE RELEASED
WITHOUT WRITTEN PERMISSION.
IF RELEASED, A FEE MAY BE APPLICABLE.**

NKBA
NATIONAL
KITCHEN+BATH
ASSOCIATION

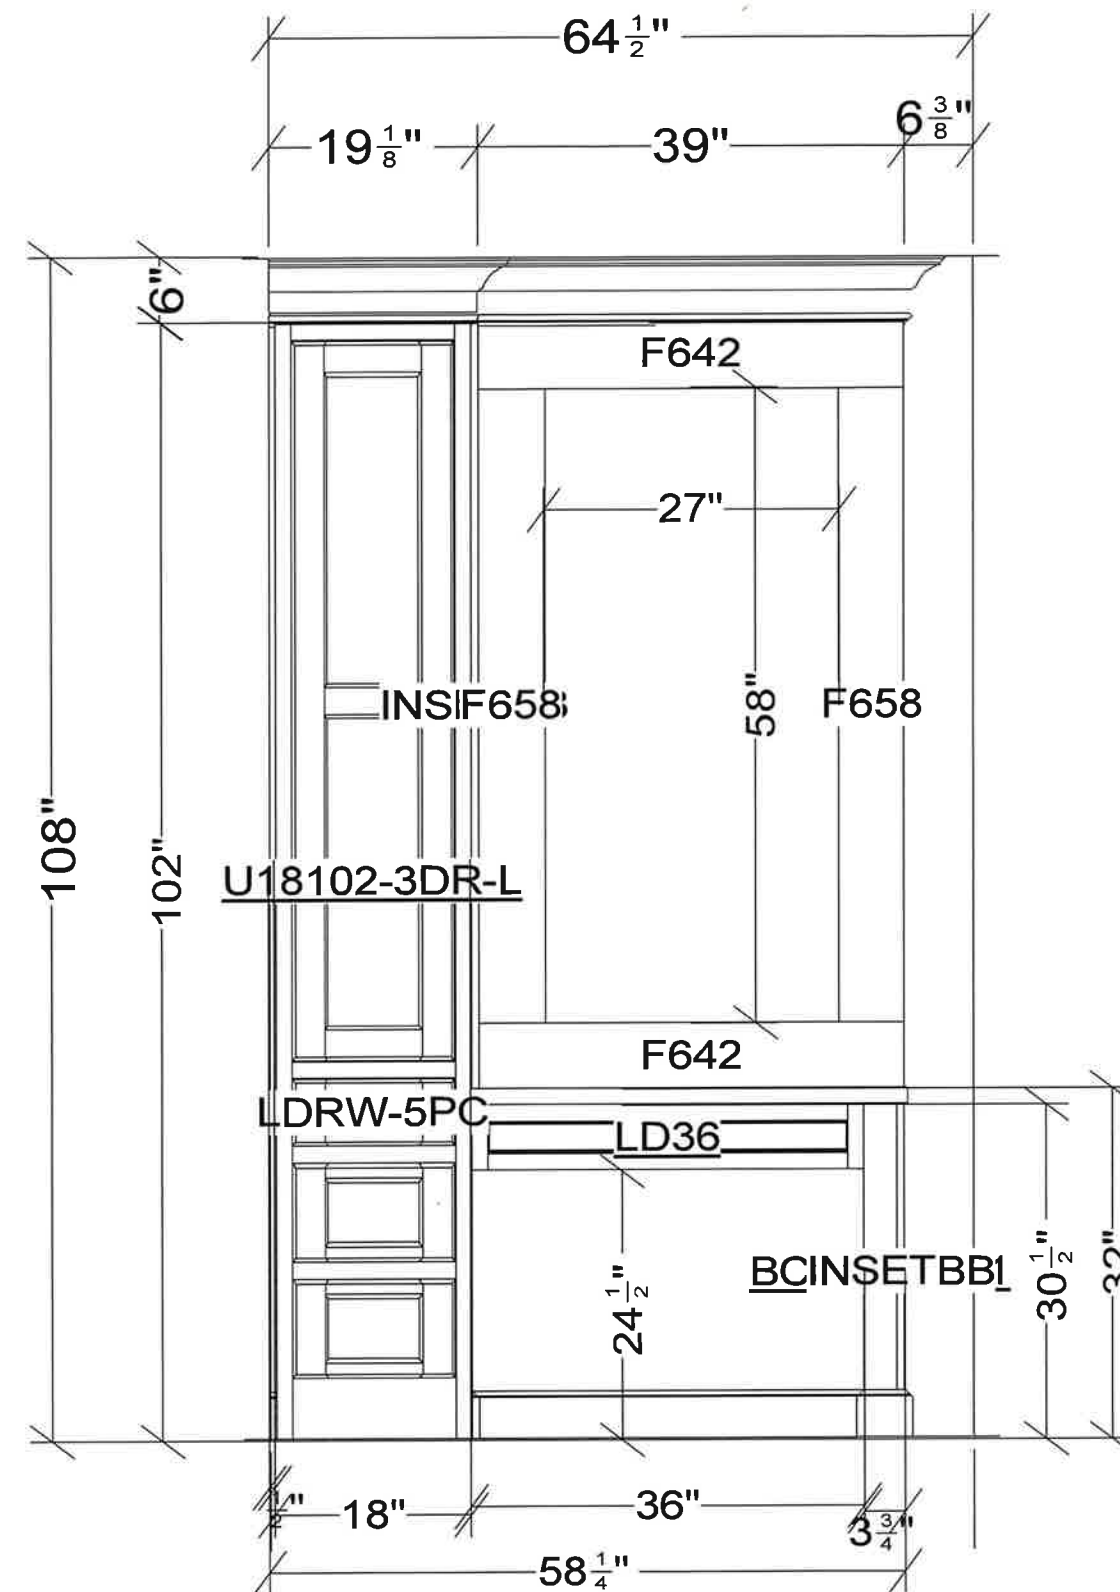

ba BECK/ALLEN
CABINETRY

633 Spirit of St. Louis Blvd, Chesterfield, MO 63005
T 636.519.1611 F 636.519.1620

11585 Lackland Road, St. Louis, MO 63146
T 314.677.6713 F 314.677.6717

beckallencabinetry.com

PREPARED FOR :

**MDG RENOVATION
PITTENGER RESIDENCE
MASTER**

DATE OF DRAWING: 7.8.26


PREPARED BY:
KRISTINE FACTOR/HAILY MULHOLLAND

SCALE:
NTS

**NOTE: THIS DRAWING IS AN ARTISTIC INTERPRETATION
OF THE GENERAL APPEARANCE OF THE DESIGN.
IT IS NOT MEANT TO BE AN EXACT RENDITION.**

**THIS DRAWING IS THE EXCLUSIVE PROPERTY
OF BECK/ALLEN CABINETRY
AND MAY NOT BE RELEASED
WITHOUT WRITTEN PERMISSION.
IF RELEASED, A FEE MAY BE APPLICABLE.**

NKBA
NATIONAL
KITCHEN+BATH
ASSOCIATION

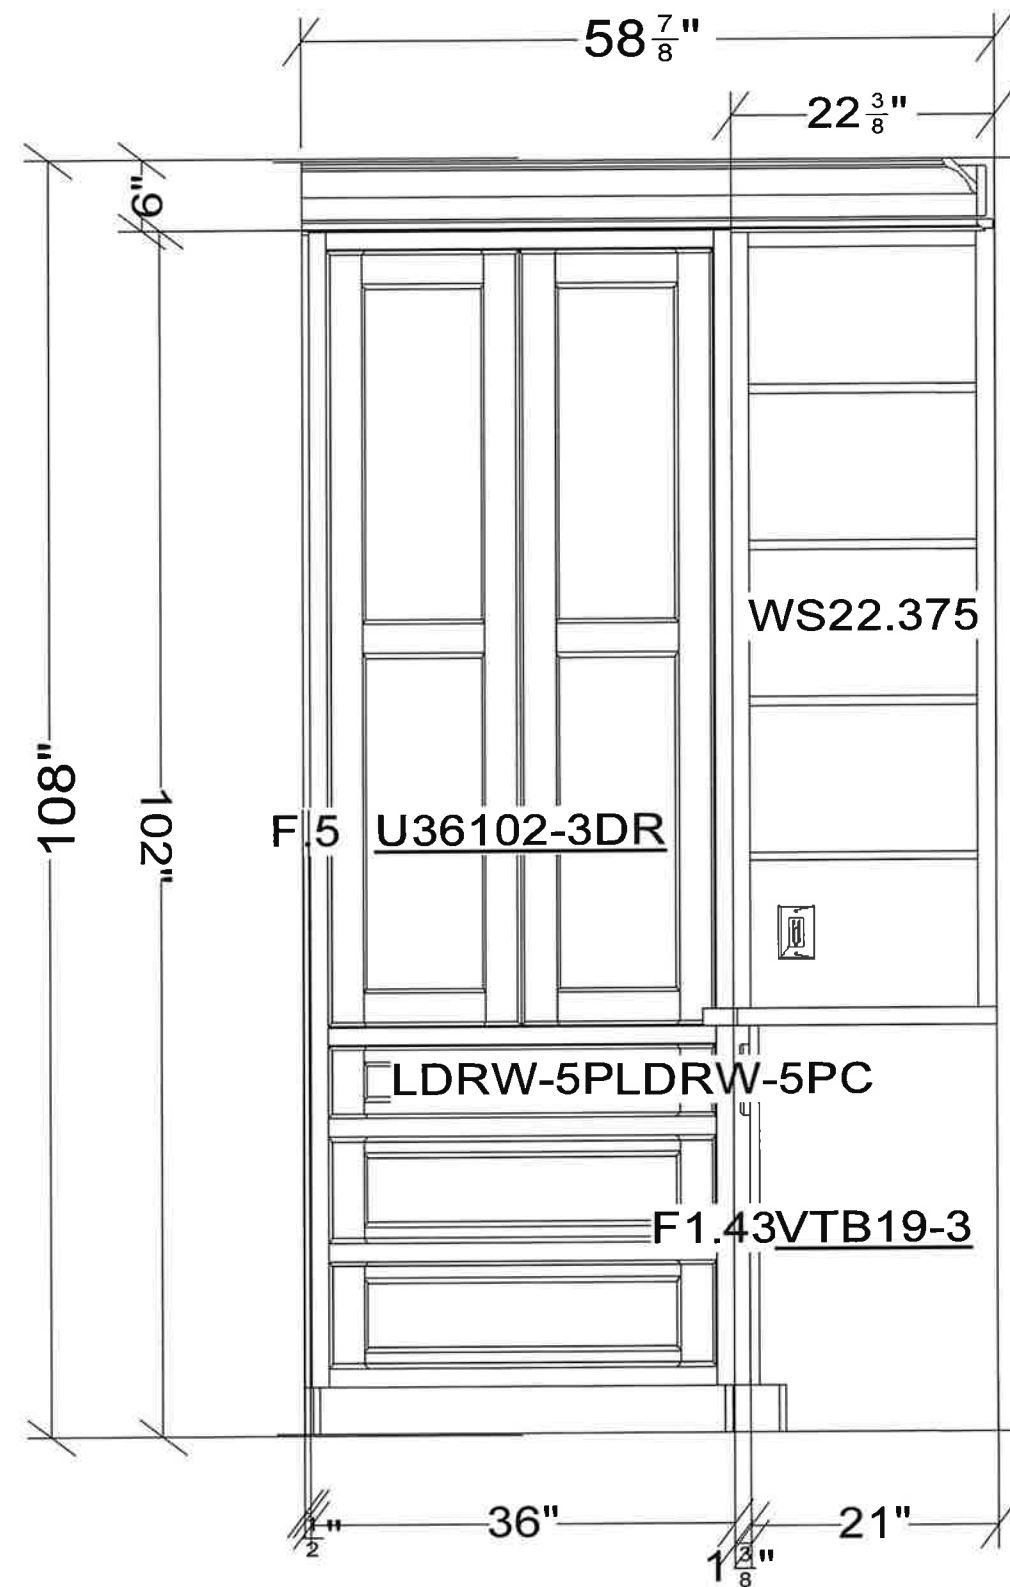

ba BECK/ALLEN
CABINETRY

633 Spirit of St. Louis Blvd, Chesterfield, MO 63005
T 636.519.1611 F 636.519.1620

11585 Lackland Road, St. Louis, MO 63146
T 314.677.6713 F 314.677.6717

beckallencabinetry.com

PREPARED FOR :

**MDG RENOVATION
PITTENGER RESIDENCE
MASTER**

DATE OF DRAWING:

7.8.26

PREPARED BY:

KRISTINE FACTOR/HAILY MULHOLLAND


SCALE:

NTS

**NOTE: THIS DRAWING IS AN ARTISTIC INTERPRETATION
OF THE GENERAL APPEARANCE OF THE DESIGN.
IT IS NOT MEANT TO BE AN EXACT RENDITION.**

**THIS DRAWING IS THE EXCLUSIVE PROPERTY
OF BECK/ALLEN CABINETRY
AND MAY NOT BE RELEASED
WITHOUT WRITTEN PERMISSION.
IF RELEASED, A FEE MAY BE APPLICABLE.**

NKBA
NATIONAL
KITCHEN+BATH
ASSOCIATION

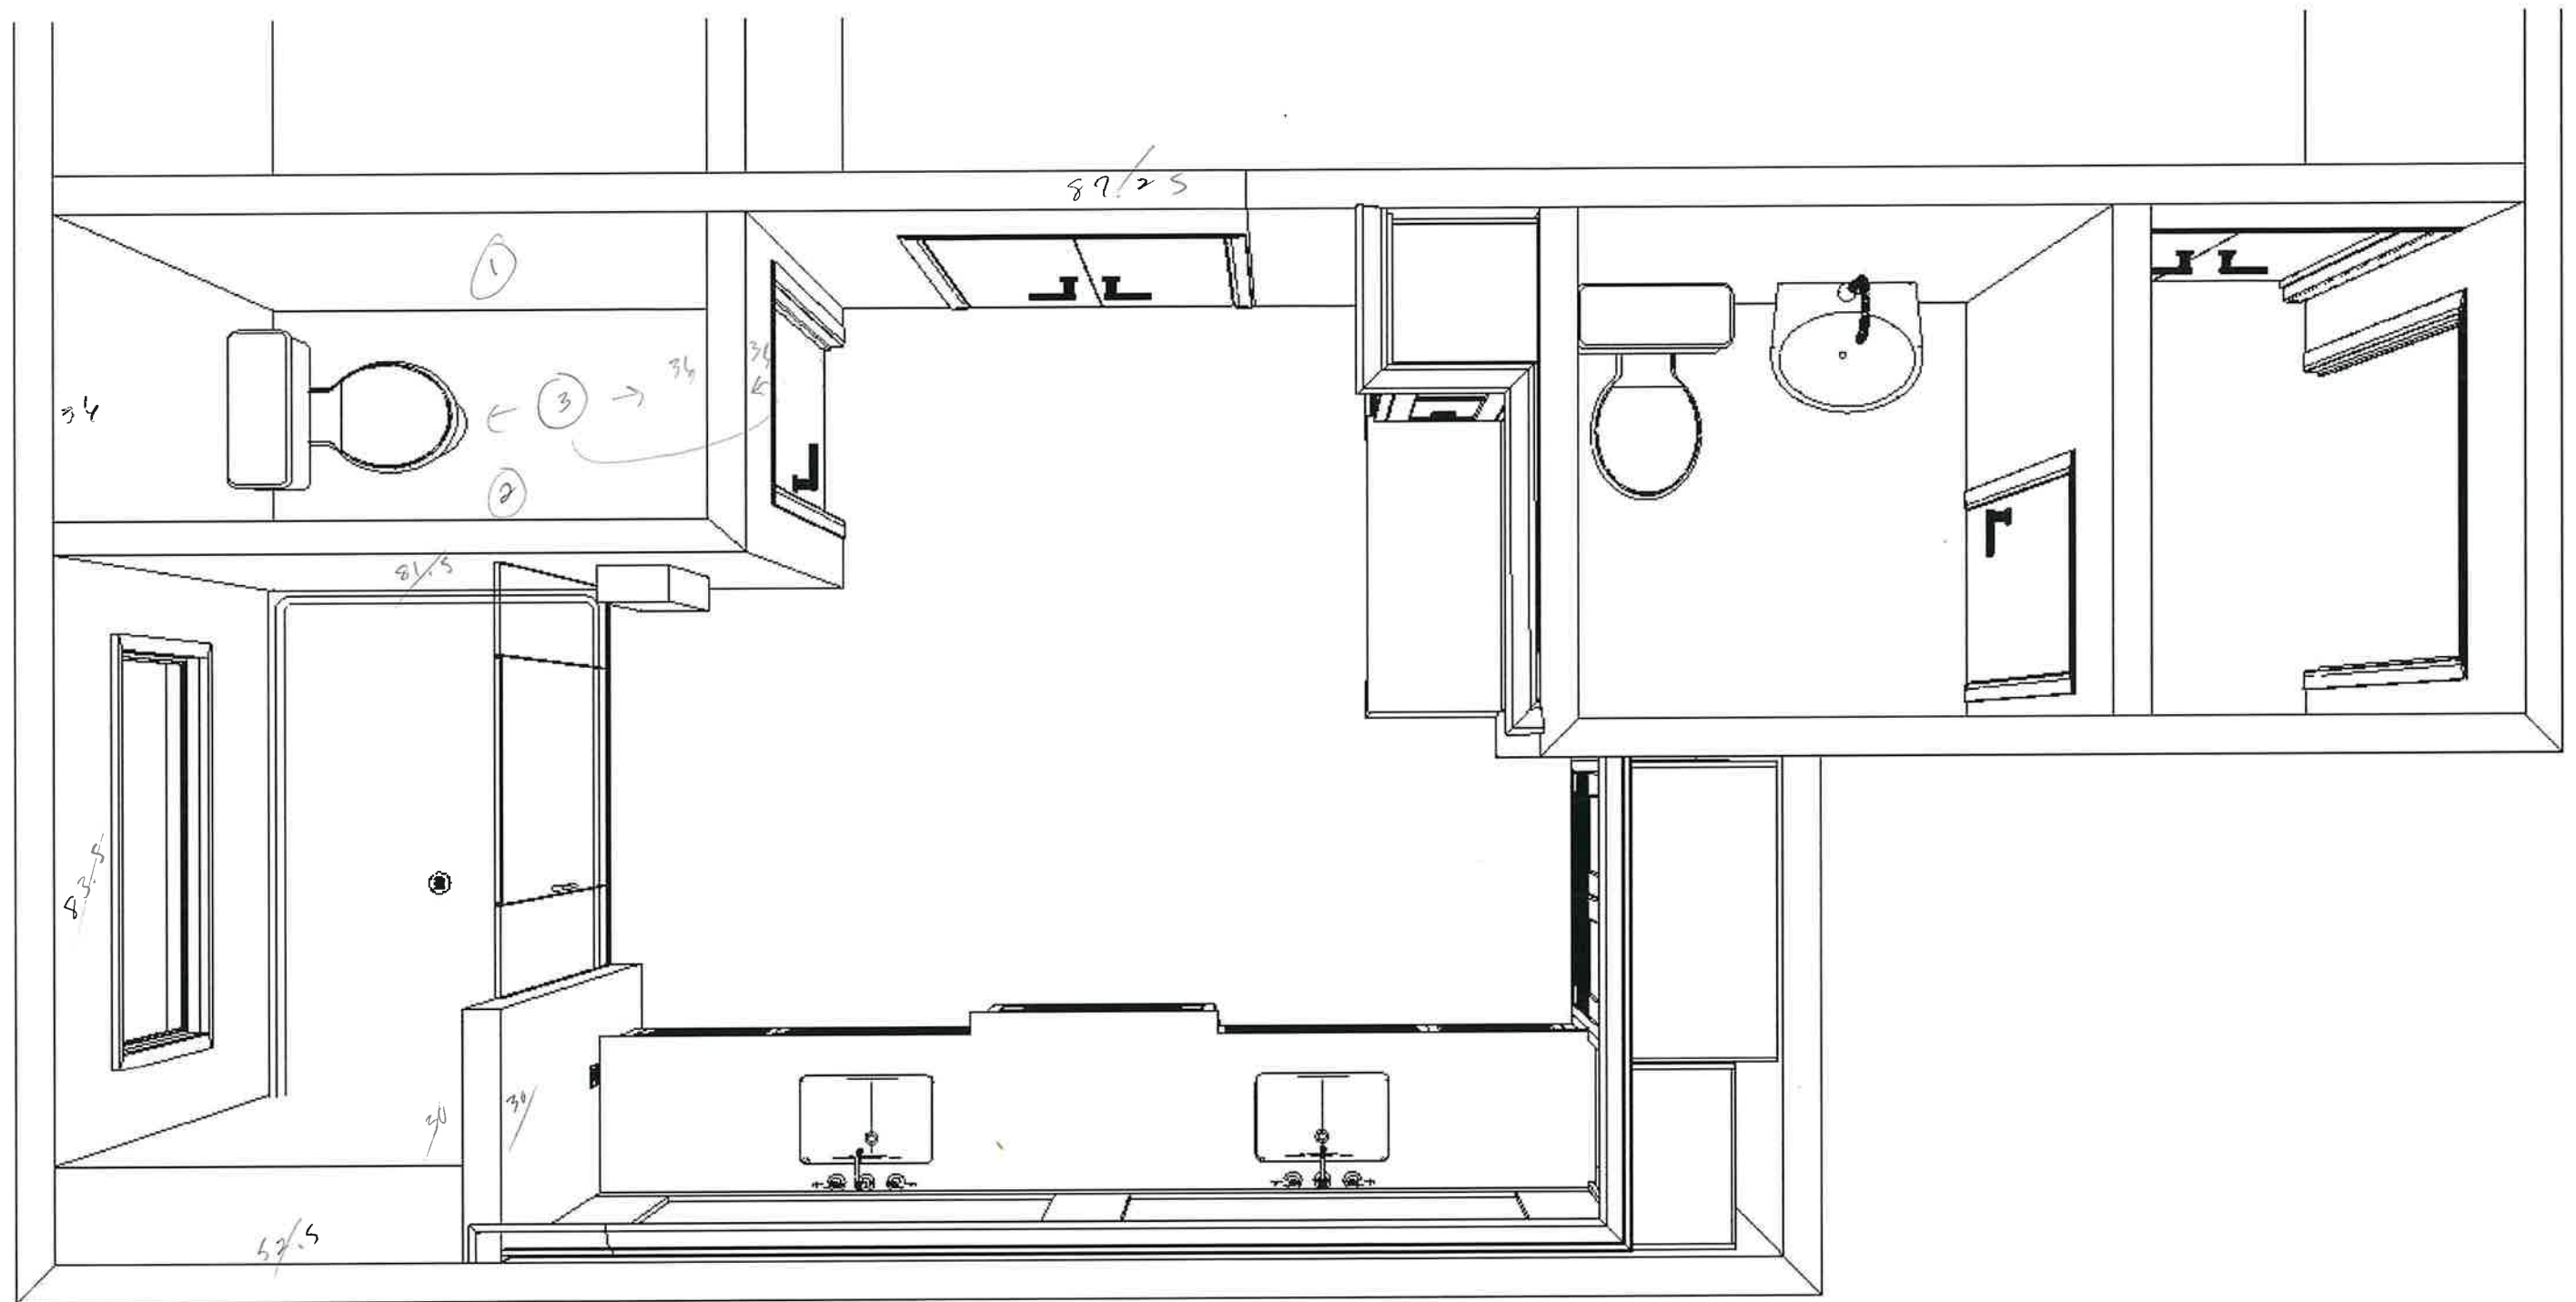

||||| = (7) @ 10'

beck **BECK/ALLEN**
cabinetry

633 Spirit of St. Louis Blvd, Chesterfield, MO 63005
T 636.519.1611 F 636.519.1620

11585 Lackland Road, St. Louis, MO 63146
T 314.677.6713 F 314.677.6717

beckallencabinetry.com

PREPARED FOR :

**MDG RENOVATION
PITTENGER RESIDENCE
MASTER**

DATE OF DRAWING: 7.29.26

PREPARED BY:
KRISTINE FACTOR/HAILY MULHOLLAND

SCALE:
NTS

**NOTE: THIS DRAWING IS AN ARTISTIC INTERPRETATION
OF THE GENERAL APPEARANCE OF THE DESIGN.
IT IS NOT MEANT TO BE AN EXACT RENDITION.**

**THIS DRAWING IS THE EXCLUSIVE PROPERTY
OF BECK/ALLEN CABINETRY
AND MAY NOT BE RELEASED
WITHOUT WRITTEN PERMISSION.
IF RELEASED, A FEE MAY BE APPLICABLE.**

NKBA
NATIONAL
KITCHEN+BATH
ASSOCIATION

6"W MATCHING MATERIAL
TO FRAME MIRRORS

ROLL OUT TRAYS X2

COUNTER TOPS BY OTHERS
MIRRORS BY OTHERS

*OUTLET BY
BECK ALLEN*

FLUSH TOE KICK WITH
MATCHING FURNITURE BASE

18" DEEP

MATCHING TWO PIECE RISER / CROWN BY BECK ALLEN

27"W X 58"H
MIRROR

6"H DRAWER $\frac{1}{2}$ "

PAINTED DRYWALL

18"D X 24 1/2"H
SITTING SPACE

32" TO TOP OF COUNTER

18" DEEP

*12"D CABINET PULLED 6"
OFF BACK WALL TO 18"D*

ADJUSTABLE WOOD SHELVING

OUTLET BY OTHERS

ba BECK/ALLEN
CABINETRY

633 Spirit of St. Louis Blvd, Chesterfield, MO 63005
T 636.519.1611 F 636.519.1620

11585 Lackland Road, St. Louis, MO 63146
T 314.677.6713 F 314.677.6717

beckallencabinetry.com

PREPARED FOR :

MDG RENOVATION
PITTENGER RESIDENCE
MASTER

DATE OF DRAWING: 7.29.26

PREPARED BY:
KRISTINE FACTOR/HAILY MULHOLLAND

SCALE:
NTS

NOTE: THIS DRAWING IS AN ARTISTIC INTERPRETATION
OF THE GENERAL APPEARANCE OF THE DESIGN.
IT IS NOT MEANT TO BE AN EXACT RENDITION.

THIS DRAWING IS THE EXCLUSIVE PROPERTY
OF BECK/ALLEN CABINETRY
AND MAY NOT BE RELEASED
WITHOUT WRITTEN PERMISSION.
IF RELEASED, A FEE MAY BE APPLICABLE.

NKBA
NATIONAL
KITCHEN+BATH
ASSOCIATION

TWO PIECE RISER / CROWN BY BECK ALLEN

10"W MATCHING MATERIAL
TO FRAME MIRRORS

6"W MATCHING MATERIAL

51 1/2"W X 54"H
MIRROR

51 1/2"W X 54"H
MIRROR

6"H SPLASH

PLUMBING ACCESS
DRAWERS

PLUMBING ACCESS
DRAWERS


21"D X 34 1/2"H

24"D X 34 1/2"H

21"D X 34 1/2"H

36" TO TOP OF COUNTER

COUNTER TOP BY OTHERS
MIRRORS BY OTHERS

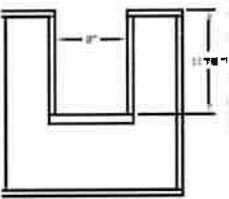

PLUMBING ACCESS
DRAWERS

*Riser +
Crown
Whole Room
= yes per
Liz 8/13*

ba BECK/ALLEN
CABINETRY

633 Spirit of St. Louis Blvd, Chesterfield, MO 63005
T 636.519.1611 F 636.519.1620

11585 Lackland Road, St. Louis, MO 63146
T 314.677.6713 F 314.677.6717

beckallencabinetry.com

PREPARED FOR :

**MDG RENOVATION
PITTENGER RESIDENCE
MASTER**

DATE OF DRAWING: 7.29.26

PREPARED BY:
KRISTINE FACTOR/HAILY MULHOLLAND

SCALE:
NTS

NOTE: THIS DRAWING IS AN ARTISTIC INTERPRETATION
OF THE GENERAL APPEARANCE OF THE DESIGN.
IT IS NOT MEANT TO BE AN EXACT RENDITION.

THIS DRAWING IS THE EXCLUSIVE PROPERTY
OF BECK/ALLEN CABINETRY
AND MAY NOT BE RELEASED
WITHOUT WRITTEN PERMISSION.
IF RELEASED, A FEE MAY BE APPLICABLE.

NKBA
NATIONAL
KITCHEN+BATH
ASSOCIATION



633 Spirit of St. Louis Blvd, Chesterfield, MO 63005
T 636.519.1611 F 636.519.1620

11585 Lackland Road, St. Louis, MO 63146
T 314.677.6713 F 314.677.6717

beckallencabinetry.com

PREPARED FOR :

**MDG RENOVATION
PITTENGER RESIDENCE
MASTER**

DATE OF DRAWING: 7.29.26

PREPARED BY:
KRISTINE FACTOR/HAILY MULHOLLAND

SCALE:
NTS

NOTE: THIS DRAWING IS AN ARTISTIC INTERPRETATION
OF THE GENERAL APPEARANCE OF THE DESIGN.
IT IS NOT MEANT TO BE AN EXACT RENDITION.

THIS DRAWING IS THE EXCLUSIVE PROPERTY
OF BECK/ALLEN CABINETRY
AND MAY NOT BE RELEASED
WITHOUT WRITTEN PERMISSION.
IF RELEASED, A FEE MAY BE APPLICABLE.





ba BECK/ALLEN
CABINETRY

633 Spirit of St. Louis Blvd, Chesterfield, MO 63005
T 636.519.1611 F 636.519.1620

11585 Lackland Road, St. Louis, MO 63146
T 314.677.6713 F 314.677.6717

beckallencabinetry.com

PREPARED FOR :

**MDG RENOVATION
PITTENGER RESIDENCE
MASTER**

DATE OF DRAWING: 7.29.26


PREPARED BY:
KRISTINE FACTOR/HAILY MULHOLLAND

SCALE:
NTS

**NOTE: THIS DRAWING IS AN ARTISTIC INTERPRETATION
OF THE GENERAL APPEARANCE OF THE DESIGN.
IT IS NOT MEANT TO BE AN EXACT RENDITION.**

**THIS DRAWING IS THE EXCLUSIVE PROPERTY
OF BECK/ALLEN CABINETRY
AND MAY NOT BE RELEASED
WITHOUT WRITTEN PERMISSION.
IF RELEASED, A FEE MAY BE APPLICABLE.**

NKBA
NATIONAL
KITCHEN+BATH
ASSOCIATION

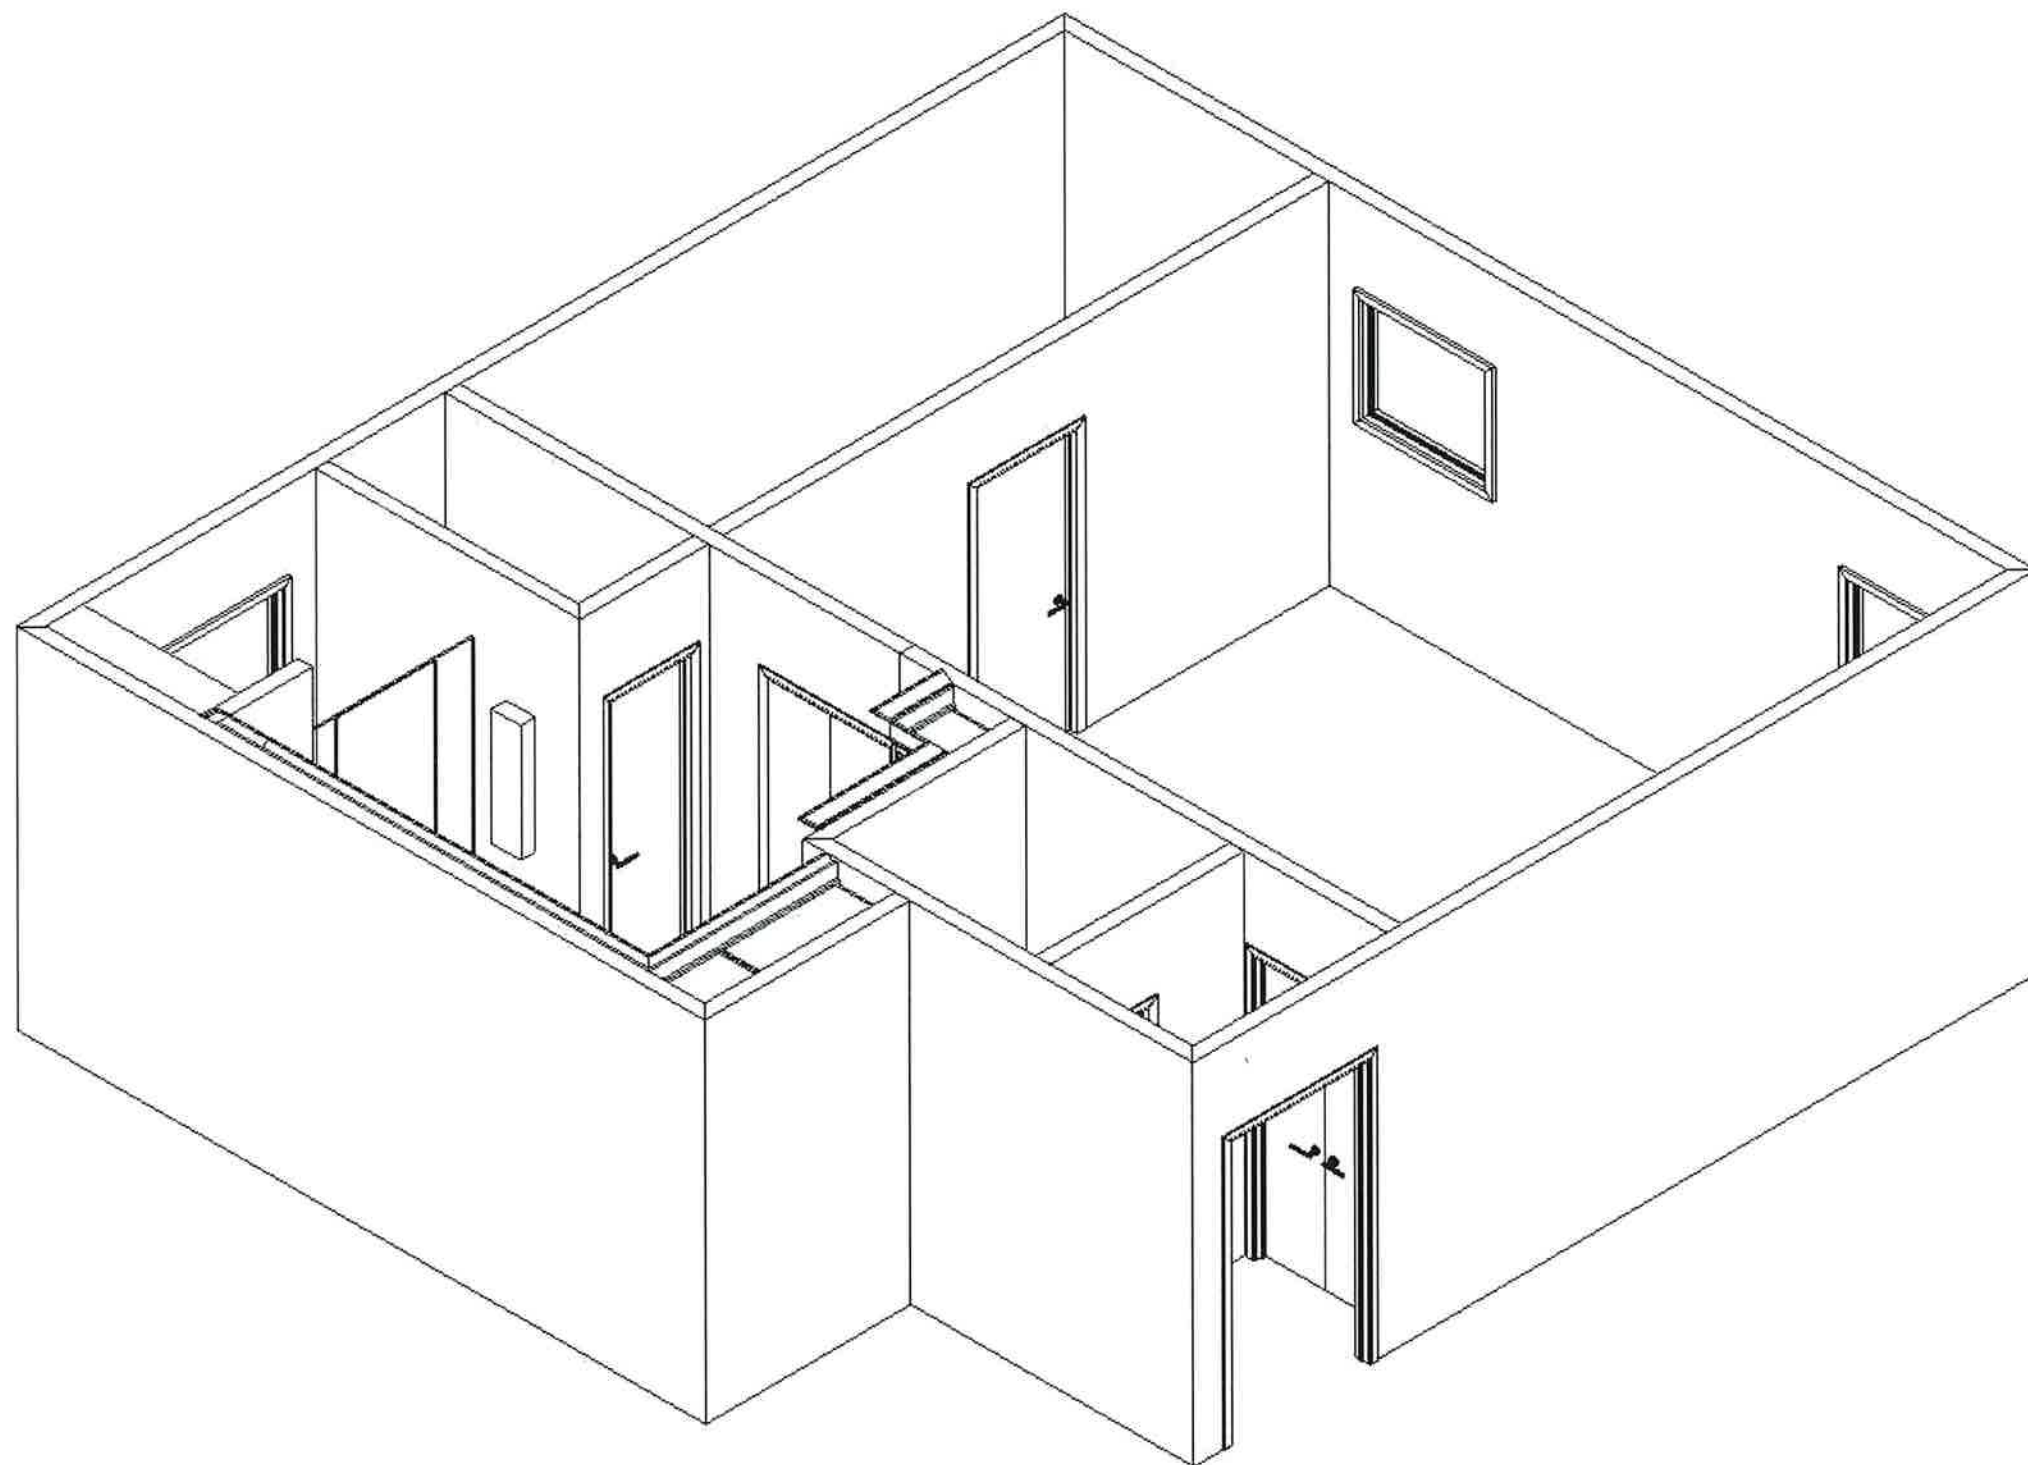

633 Spirit of St. Louis Blvd, Chesterfield, MO 63005
T 636.519.1611 F 636.519.1620

11585 Lackland Road, St. Louis, MO 63146
T 314.677.6713 F 314.677.6717

beckallencabinetry.com

PREPARED FOR :

**MDG RENOVATION
PITTENGER RESIDENCE
MASTER**

DATE OF DRAWING: 7.29.26


PREPARED BY:
KRISTINE FACTOR/HAILY MULHOLLAND

SCALE:
NTS

**NOTE: THIS DRAWING IS AN ARTISTIC INTERPRETATION
OF THE GENERAL APPEARANCE OF THE DESIGN.
IT IS NOT MEANT TO BE AN EXACT RENDITION.**

**THIS DRAWING IS THE EXCLUSIVE PROPERTY
OF BECK/ALLEN CABINETRY
AND MAY NOT BE RELEASED
WITHOUT WRITTEN PERMISSION.
IF RELEASED, A FEE MAY BE APPLICABLE.**



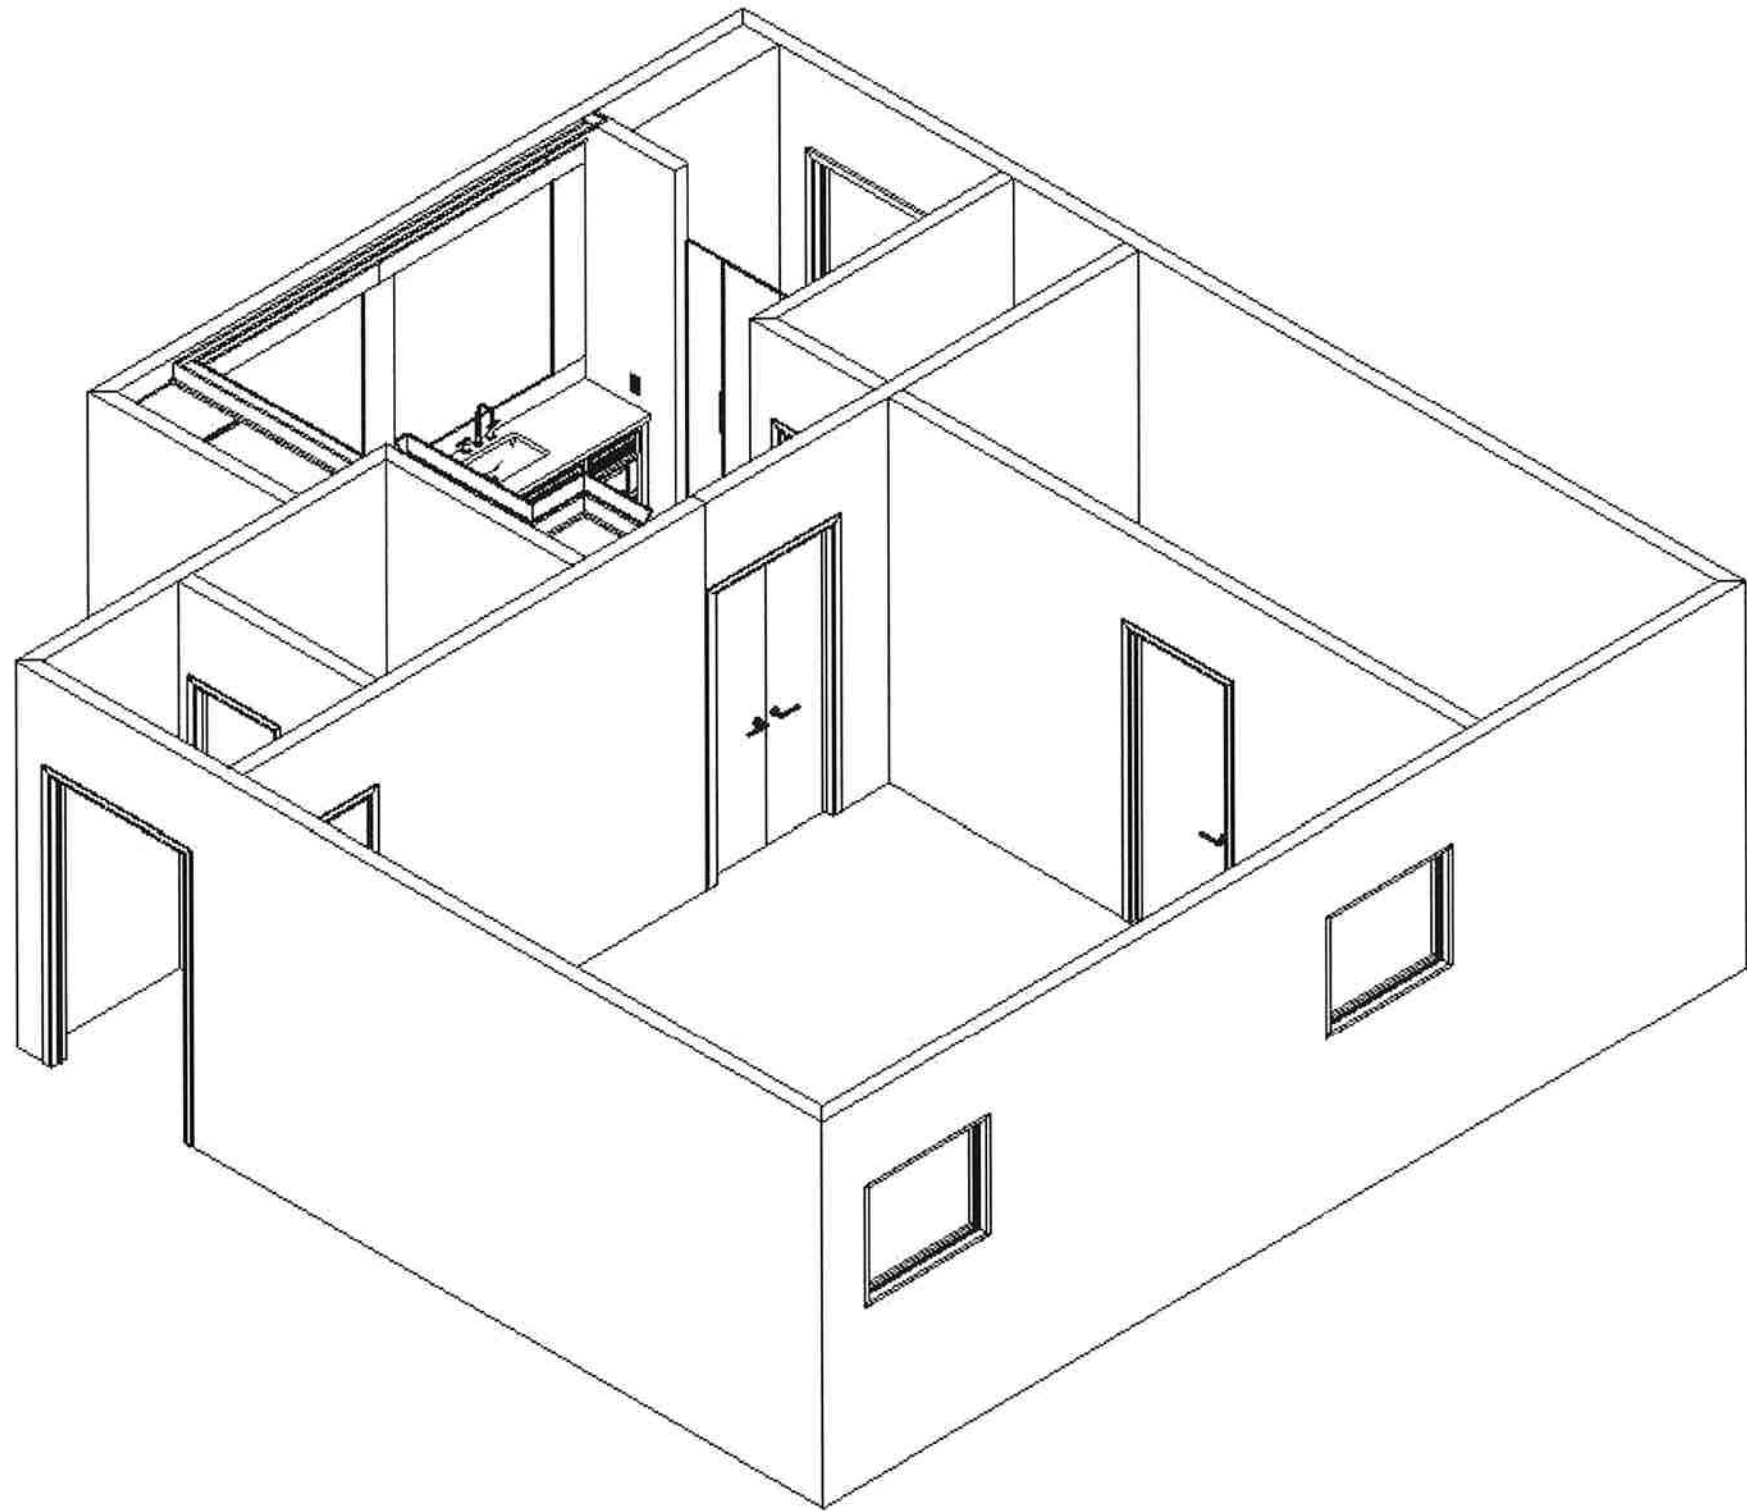

633 Spirit of St. Louis Blvd, Chesterfield, MO 63005
T 636.519.1611 F 636.519.1620

11585 Lackland Road, St. Louis, MO 63146
T 314.677.6713 F 314.677.6717

beckallencabinetry.com

PREPARED FOR :

**MDG RENOVATION
PITTENGER RESIDENCE
MASTER**

DATE OF DRAWING: 7.29.26


PREPARED BY:
KRISTINE FACTOR/HAILY MULHOLLAND

SCALE:
NTS

**NOTE: THIS DRAWING IS AN ARTISTIC INTERPRETATION
OF THE GENERAL APPEARANCE OF THE DESIGN.
IT IS NOT MEANT TO BE AN EXACT RENDITION.**

**THIS DRAWING IS THE EXCLUSIVE PROPERTY
OF BECK/ALLEN CABINETRY
AND MAY NOT BE RELEASED
WITHOUT WRITTEN PERMISSION.
IF RELEASED, A FEE MAY BE APPLICABLE.**



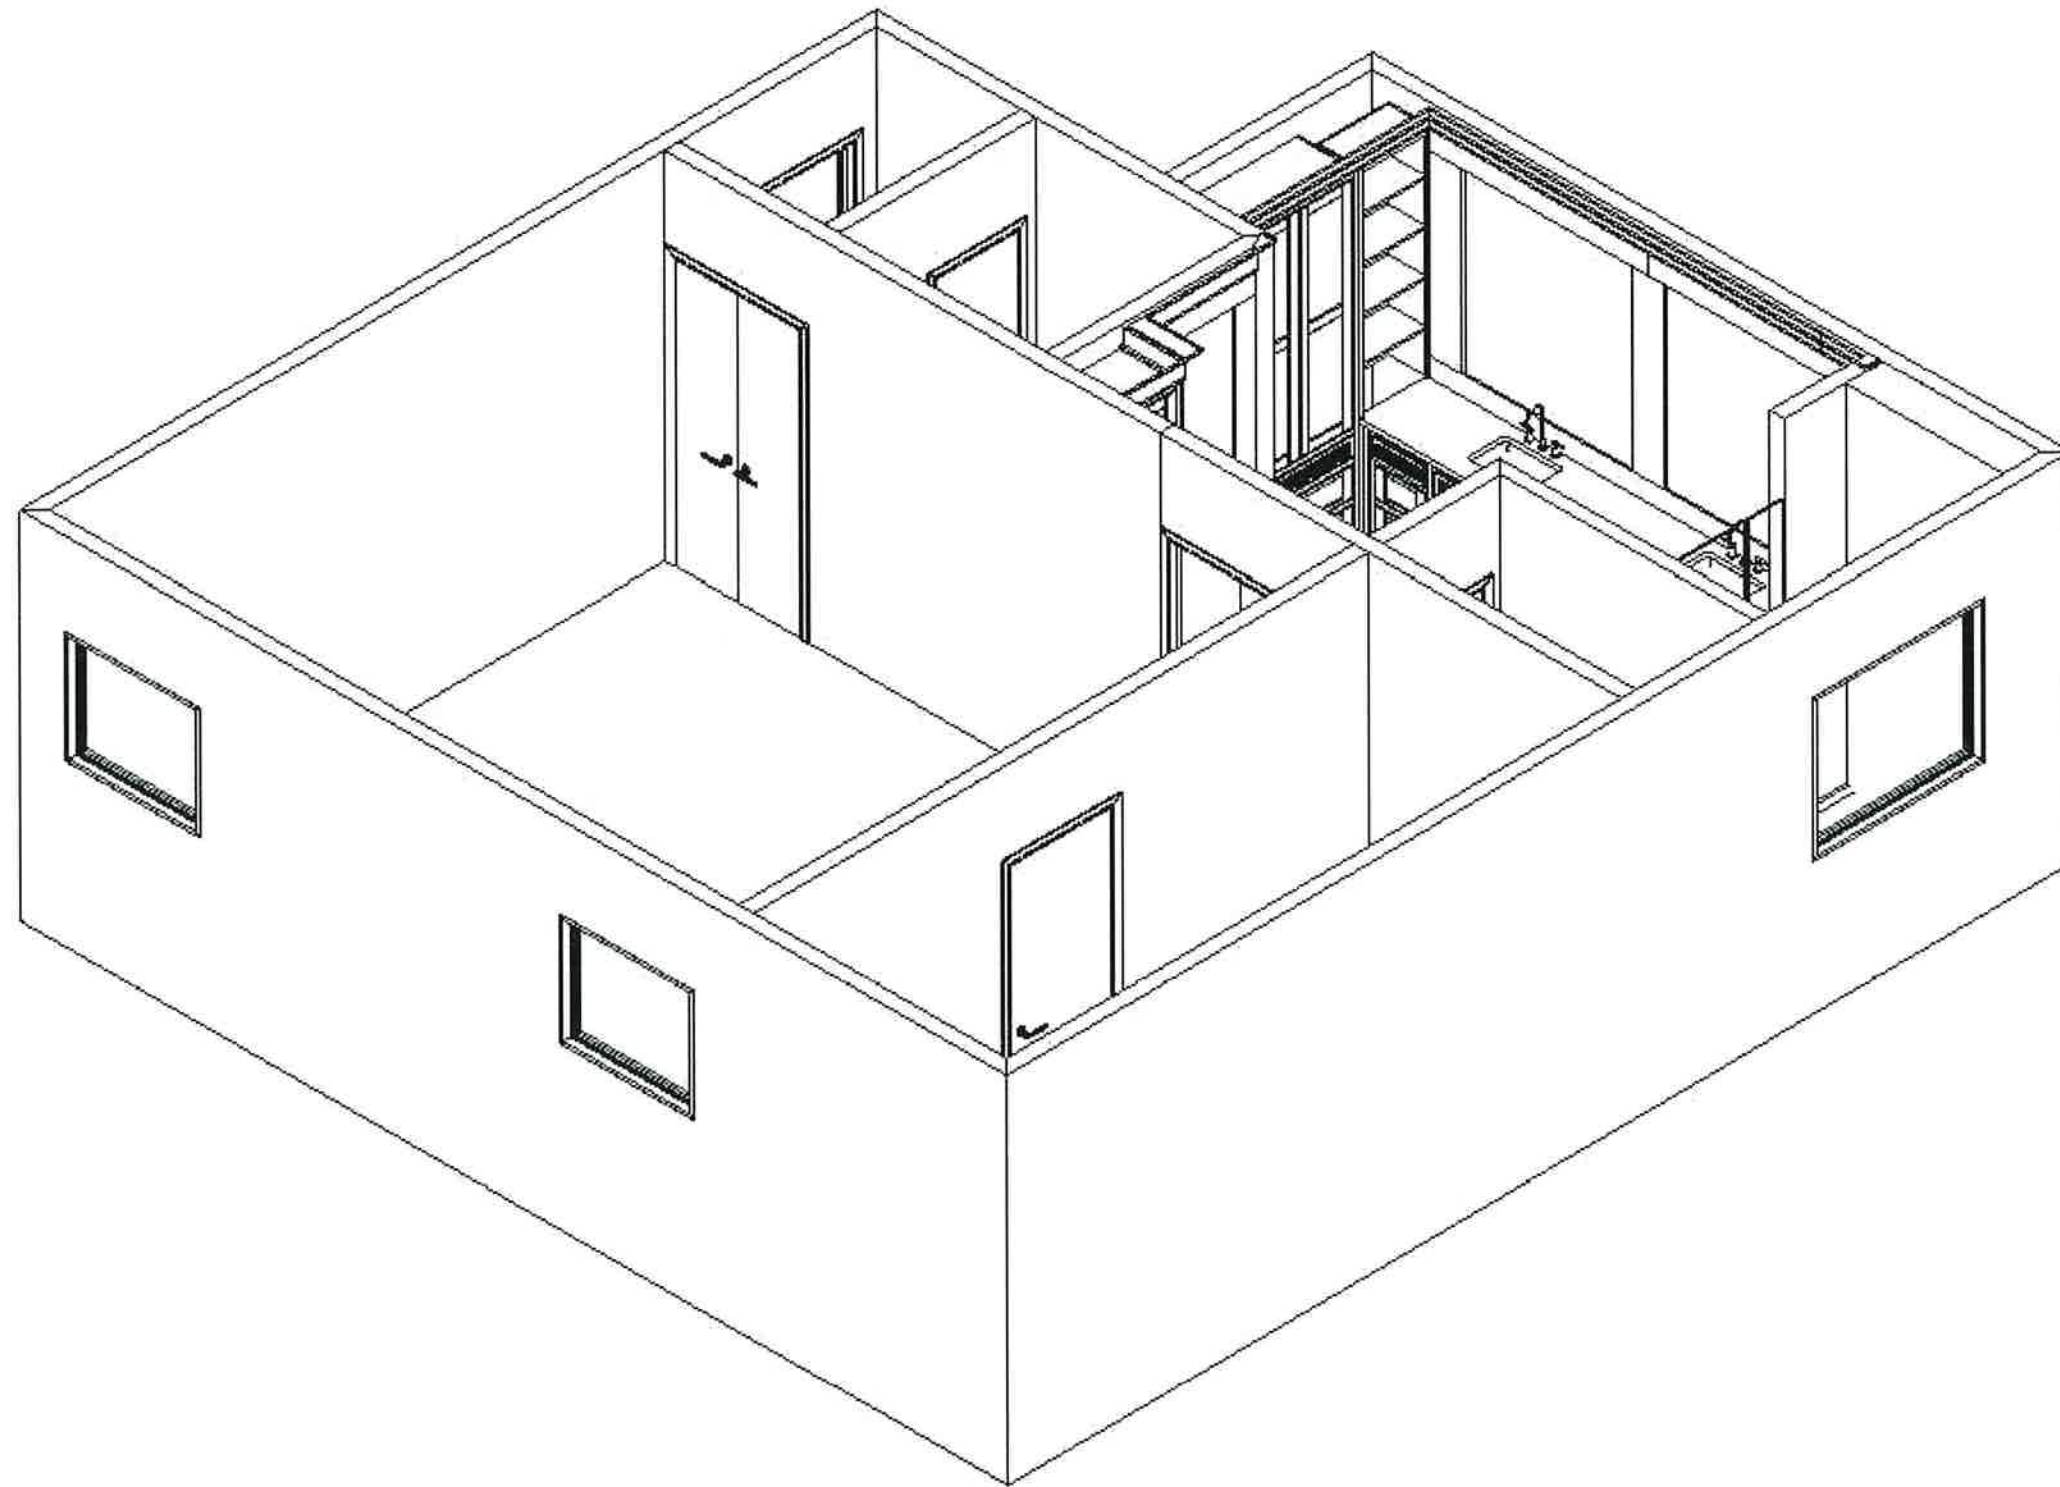

633 Spirit of St. Louis Blvd, Chesterfield, MO 63005
T 636.519.1611 F 636.519.1620

11585 Lackland Road, St. Louis, MO 63146
T 314.677.6713 F 314.677.6717

beckallencabinetry.com

PREPARED FOR :

**MDG RENOVATION
PITTENGER RESIDENCE
MASTER**

DATE OF DRAWING: 7.29.26


PREPARED BY:
KRISTINE FACTOR/HAILY MULHOLLAND

SCALE:
NTS

**NOTE: THIS DRAWING IS AN ARTISTIC INTERPRETATION
OF THE GENERAL APPEARANCE OF THE DESIGN.
IT IS NOT MEANT TO BE AN EXACT RENDITION.**

**THIS DRAWING IS THE EXCLUSIVE PROPERTY
OF BECK/ALLEN CABINETRY
AND MAY NOT BE RELEASED
WITHOUT WRITTEN PERMISSION.
IF RELEASED, A FEE MAY BE APPLICABLE.**



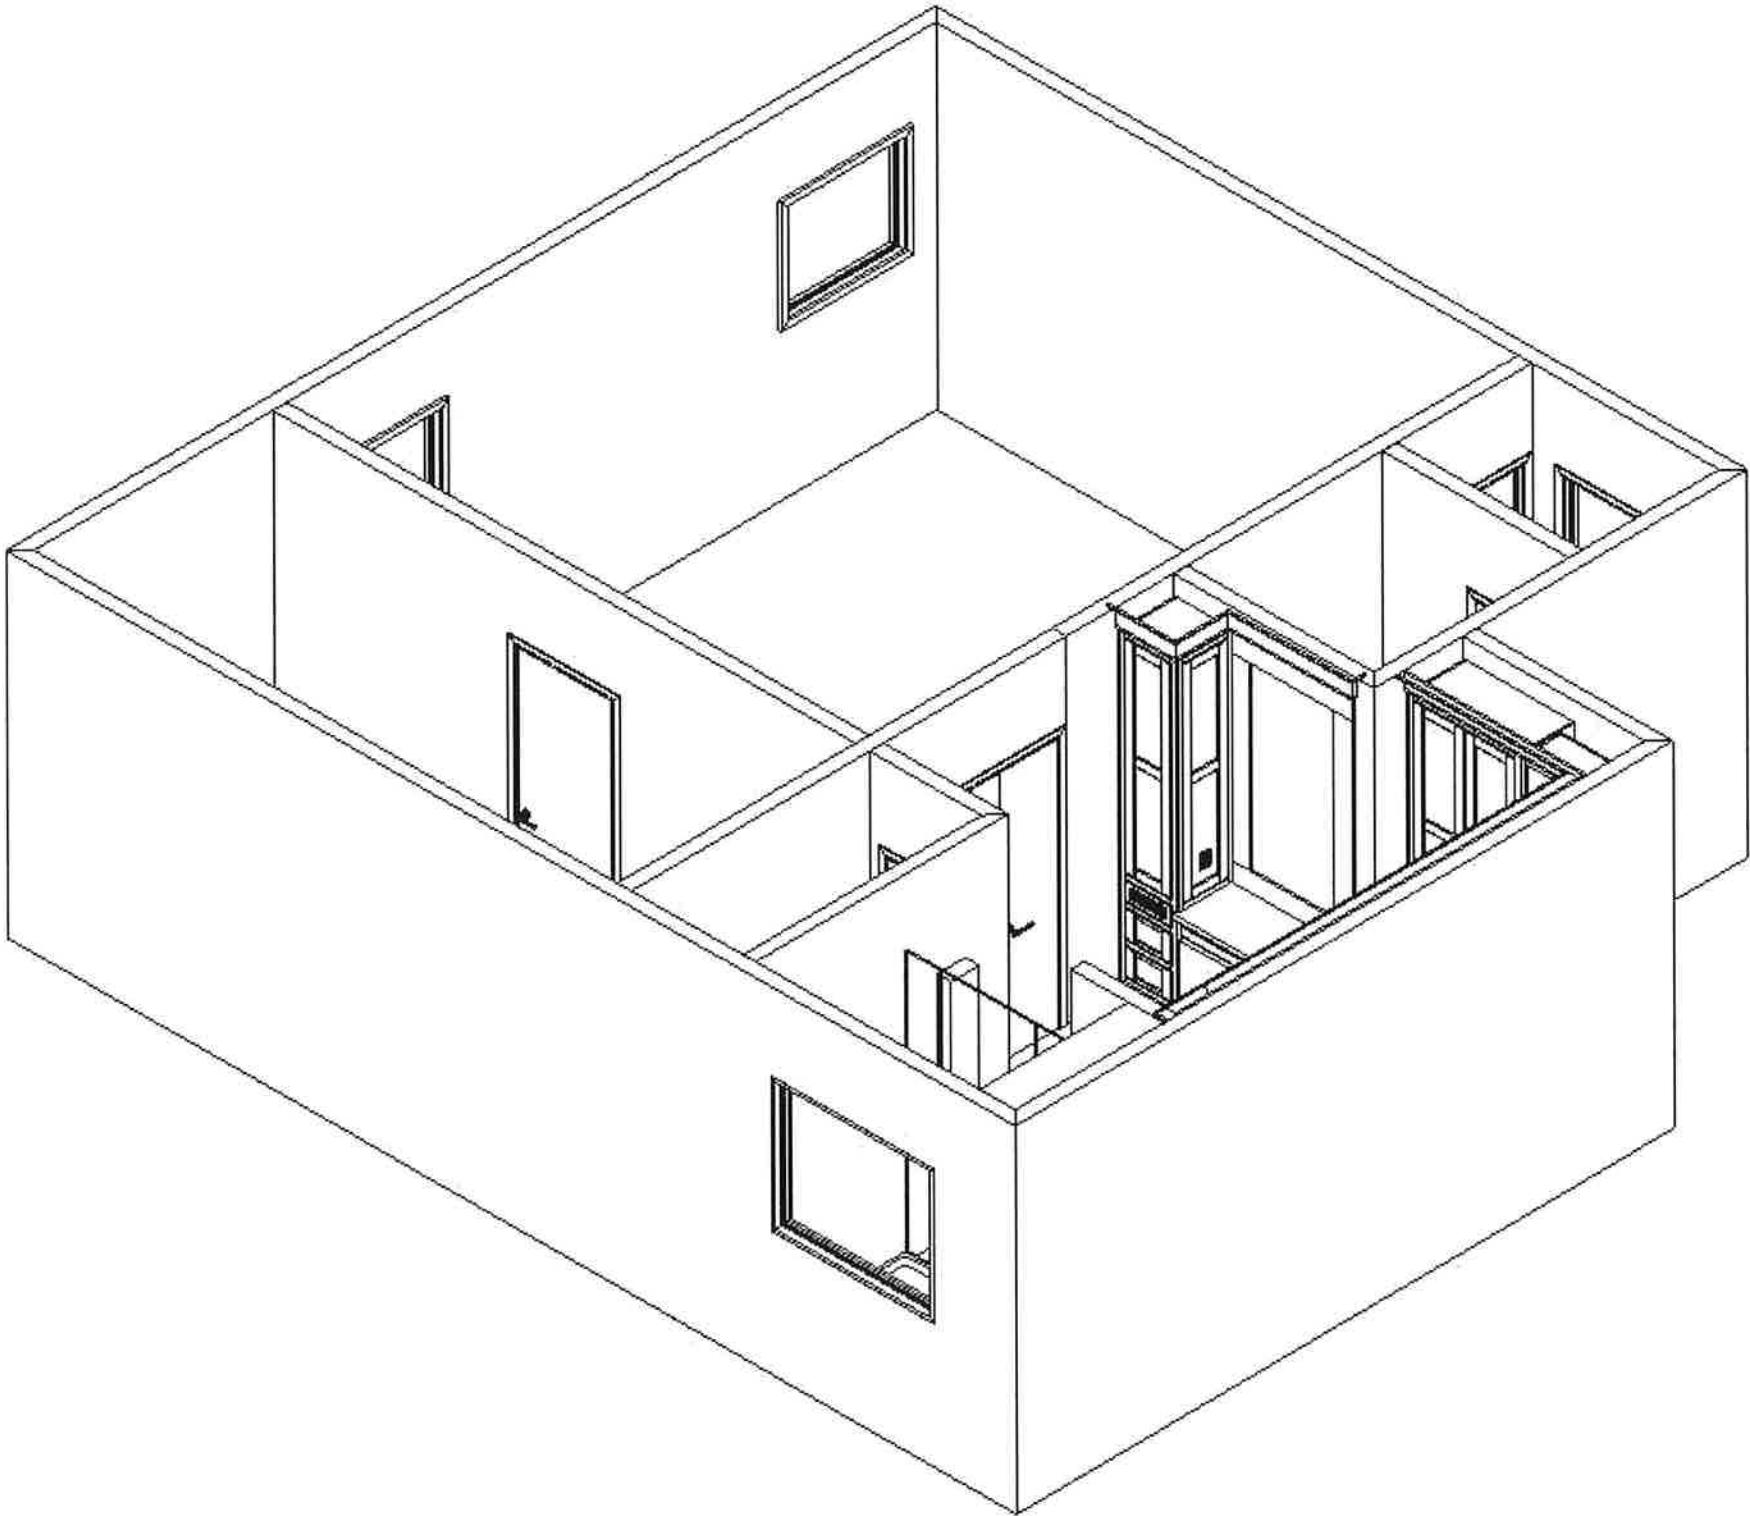

	633 Spirit of St. Louis Blvd, Chesterfield, MO 63005 T 636.519.1611 F 636.519.1620 11585 Lackland Road, St. Louis, MO 63146 T 314.677.6713 F 314.677.6717 beckallencabinetry.com	PREPARED FOR : MDG RENOVATION PITTENGER RESIDENCE MASTER	DATE OF DRAWING: 7.29.26	NOTE: THIS DRAWING IS AN ARTISTIC INTERPRETATION OF THE GENERAL APPEARANCE OF THE DESIGN. IT IS NOT MEANT TO BE AN EXACT RENDITION. THIS DRAWING IS THE EXCLUSIVE PROPERTY OF BECK/ALLEN CABINETRY AND MAY NOT BE RELEASED WITHOUT WRITTEN PERMISSION. IF RELEASED, A FEE MAY BE APPLICABLE.	
			PREPARED BY: KRISTINE FACTOR/HAILY MULHOLLAND		
			SCALE: NTS		