


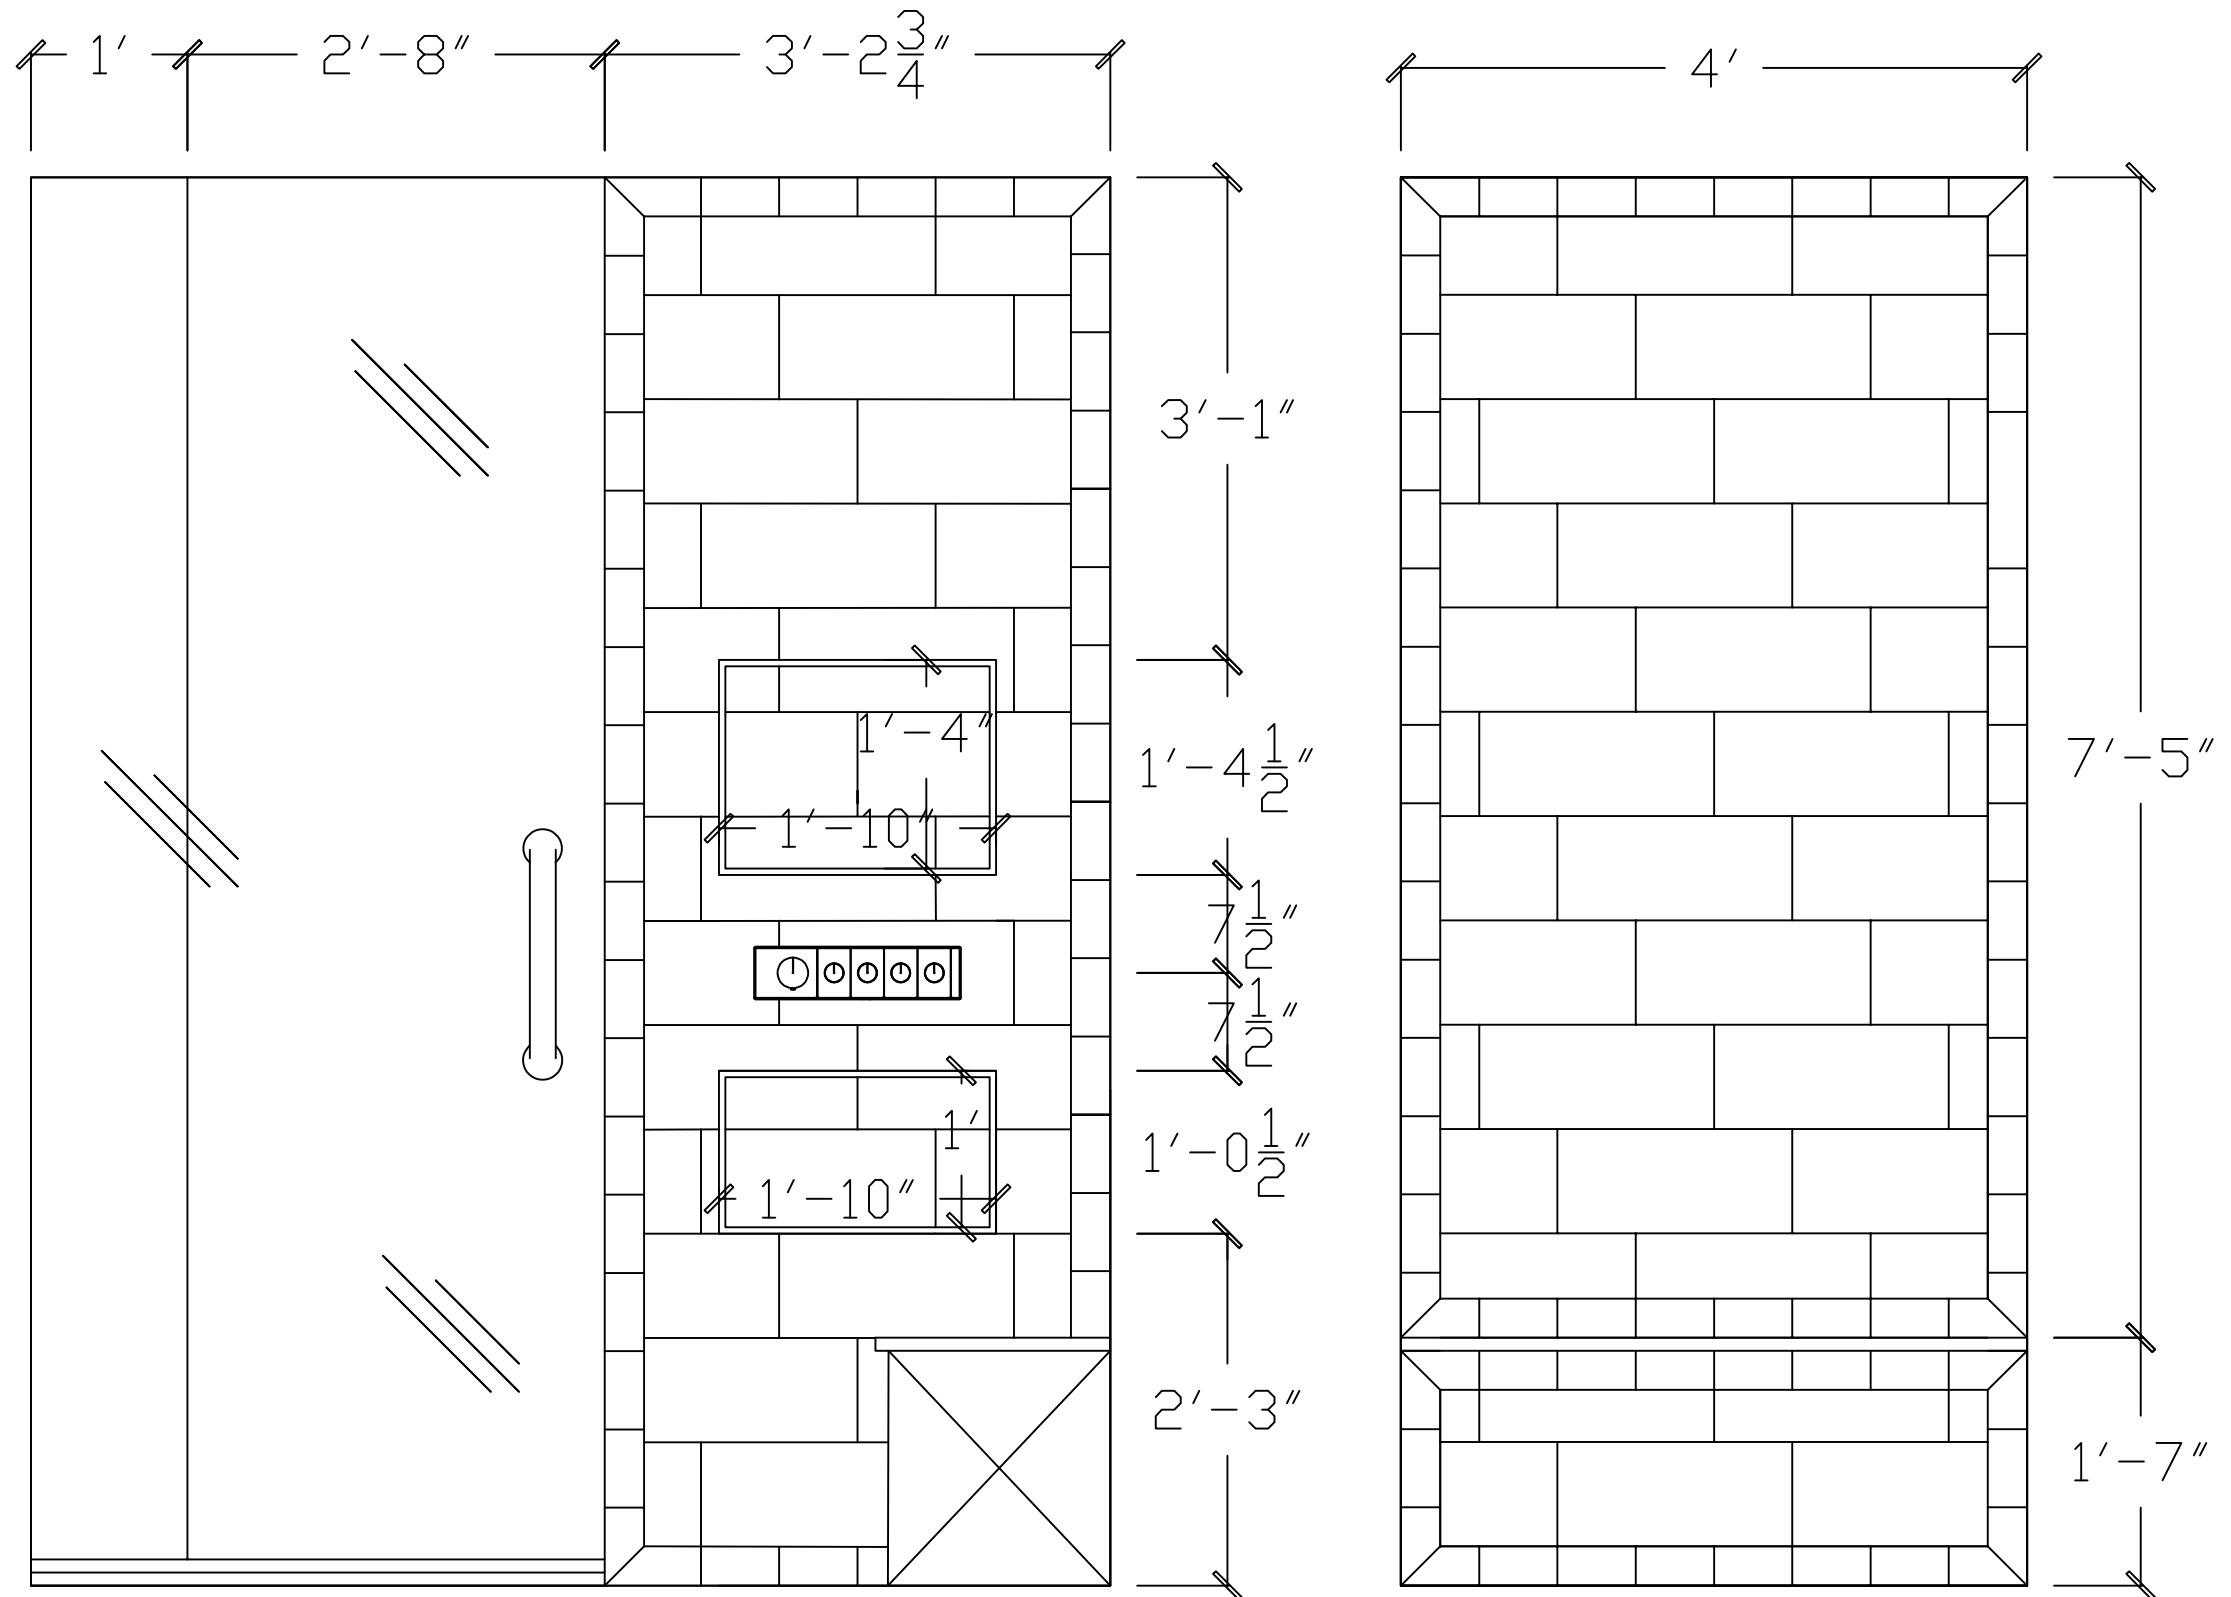

Center On Wall

PRIMARY BATHROOM SHOWER ELEVATIONS