


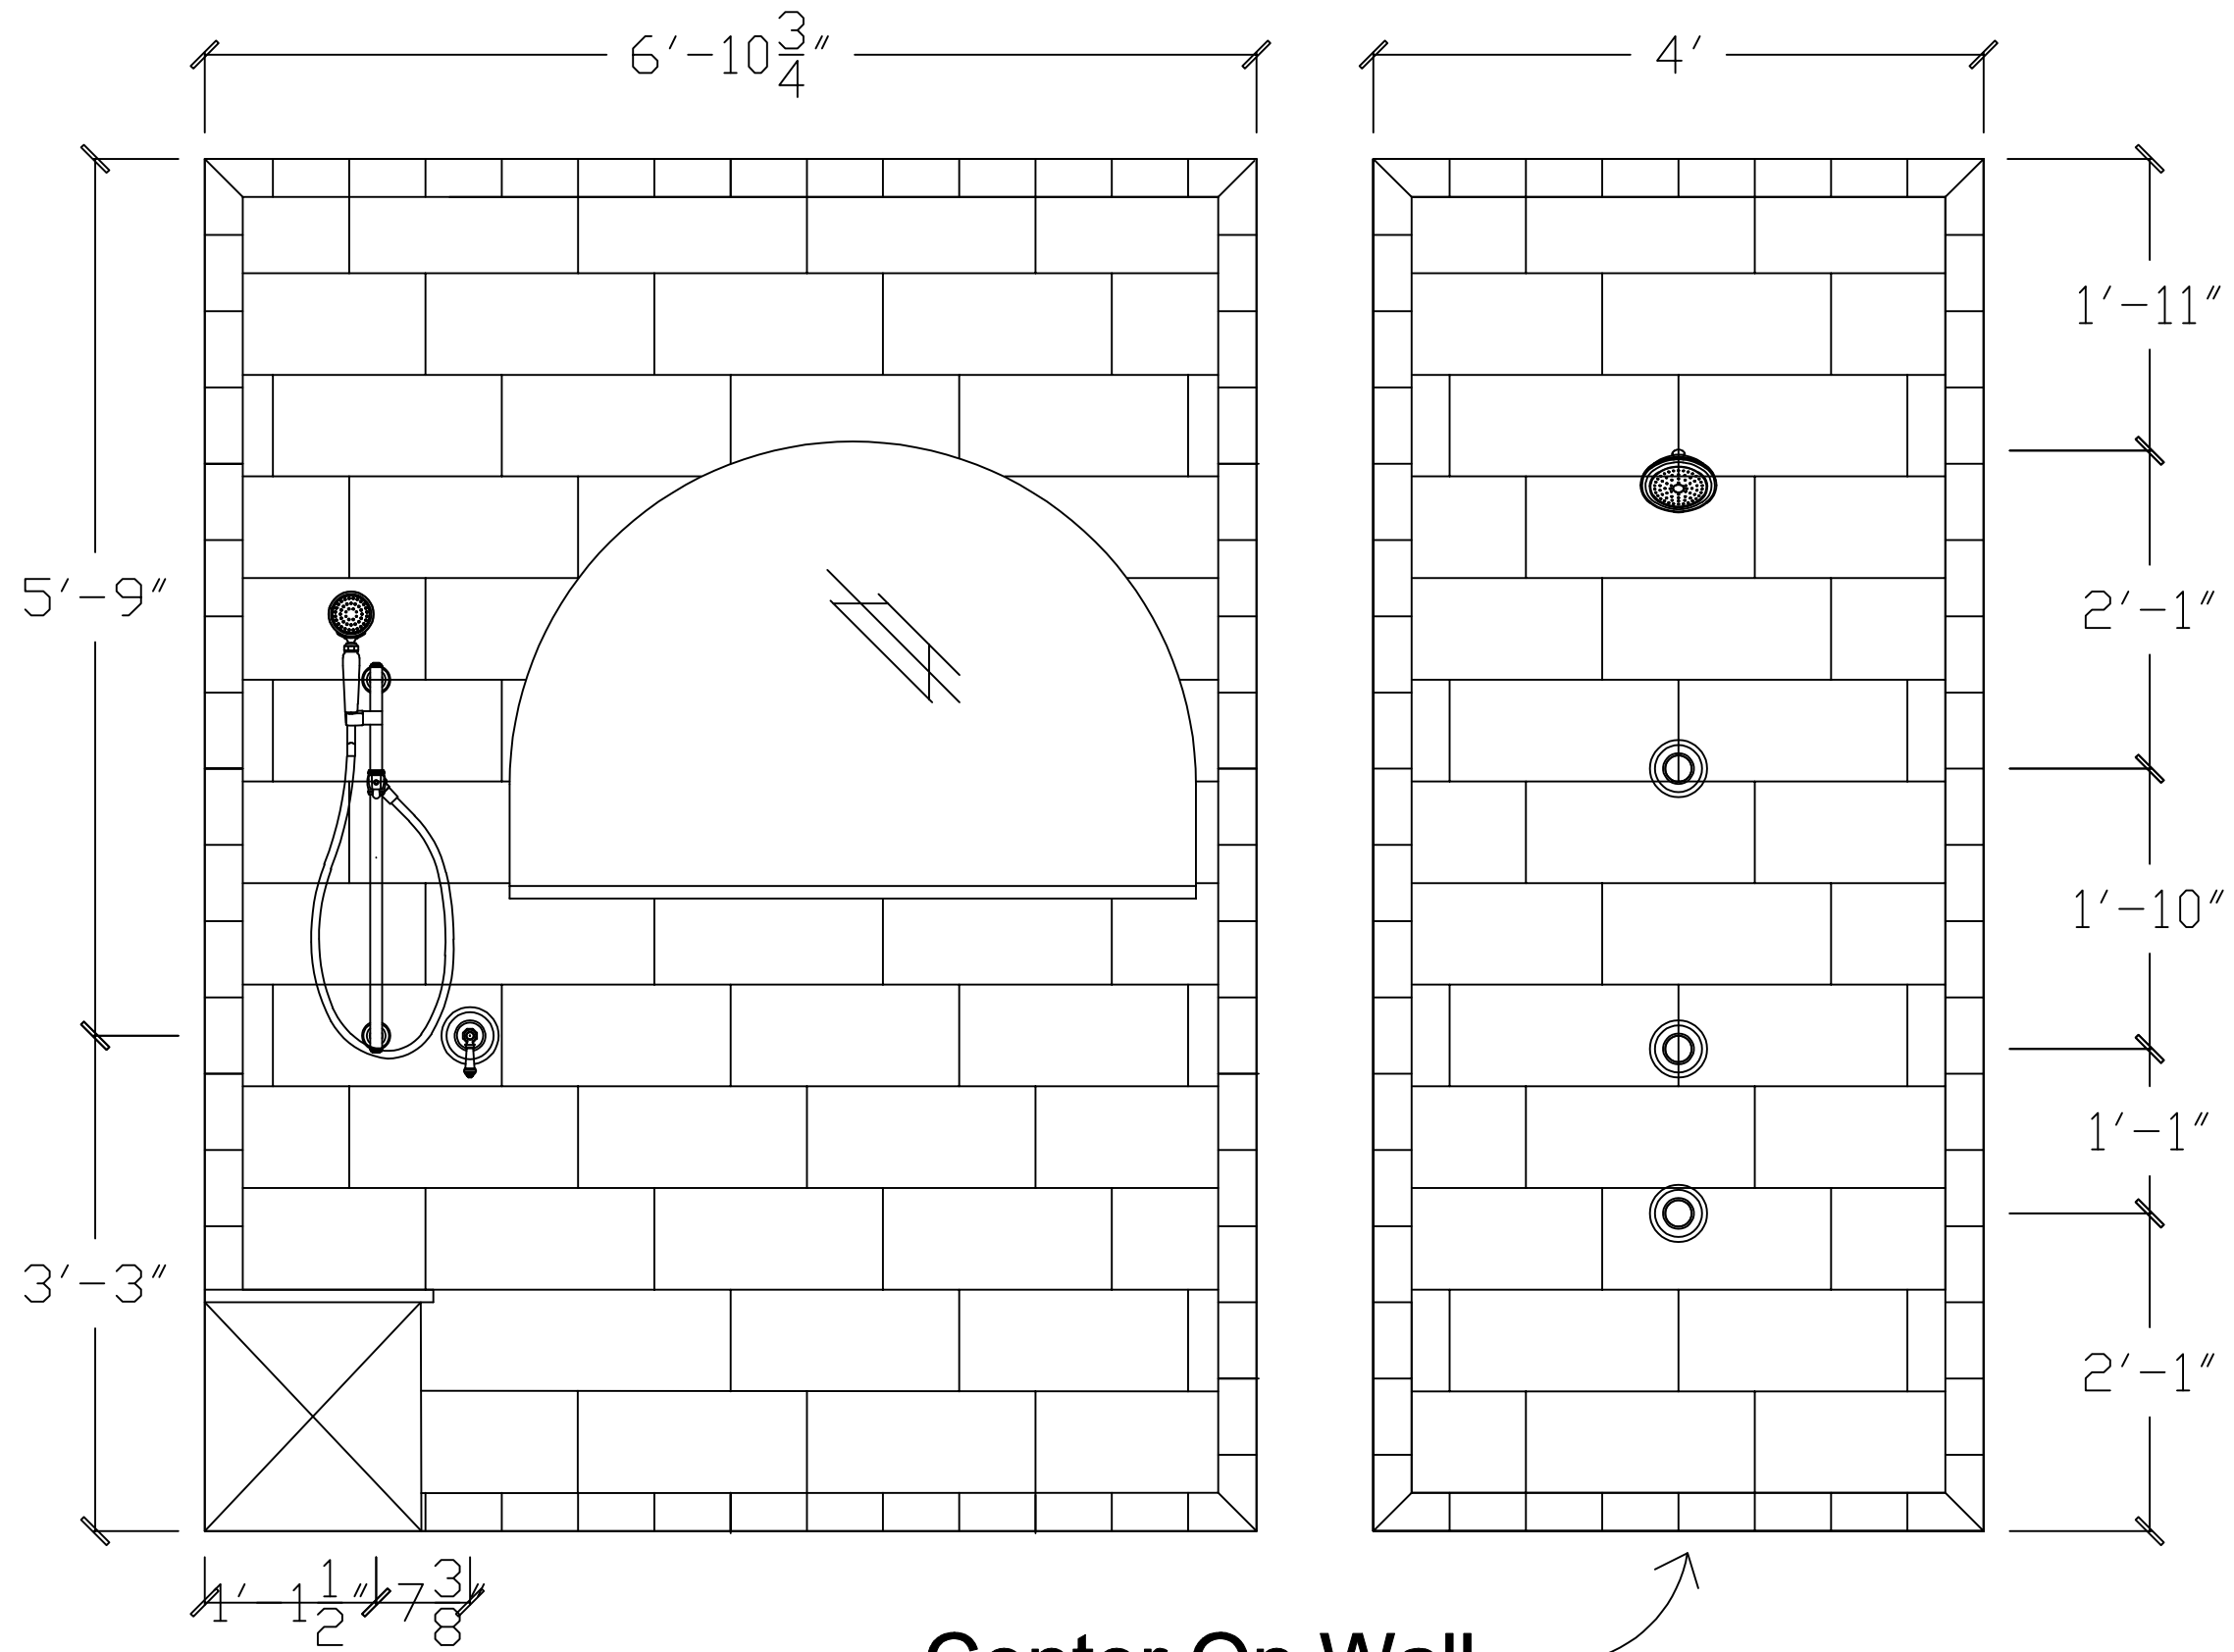

# PRIMARY BATHROOM SHOWER ELEVATIONS