


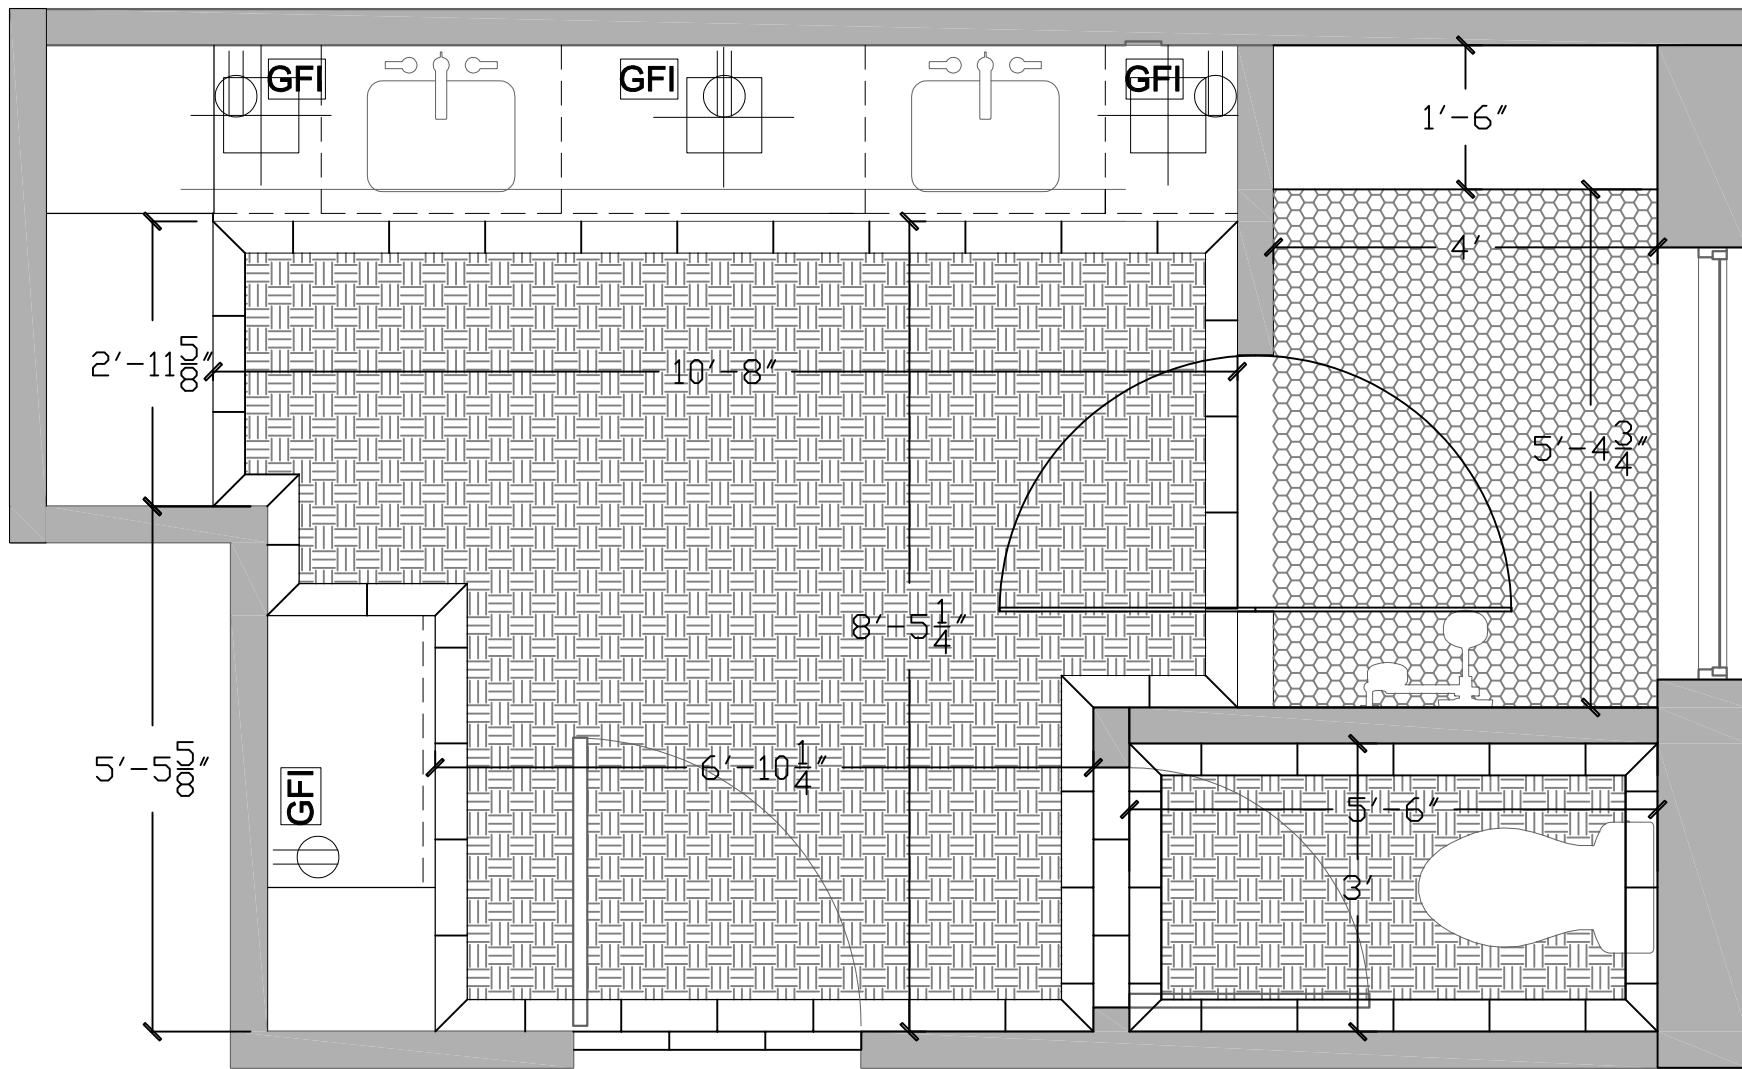

PRIMARY BATHROOM SHOWER FLOOR PLAN

***FIELD TILE TO CONTINUE UNDER CABINETS